



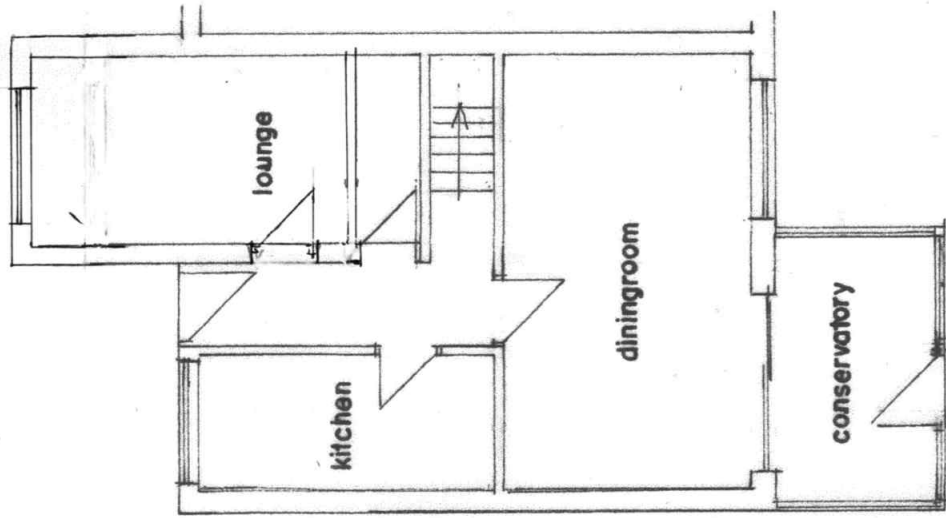


G.F. PLAN
(EXISTING)

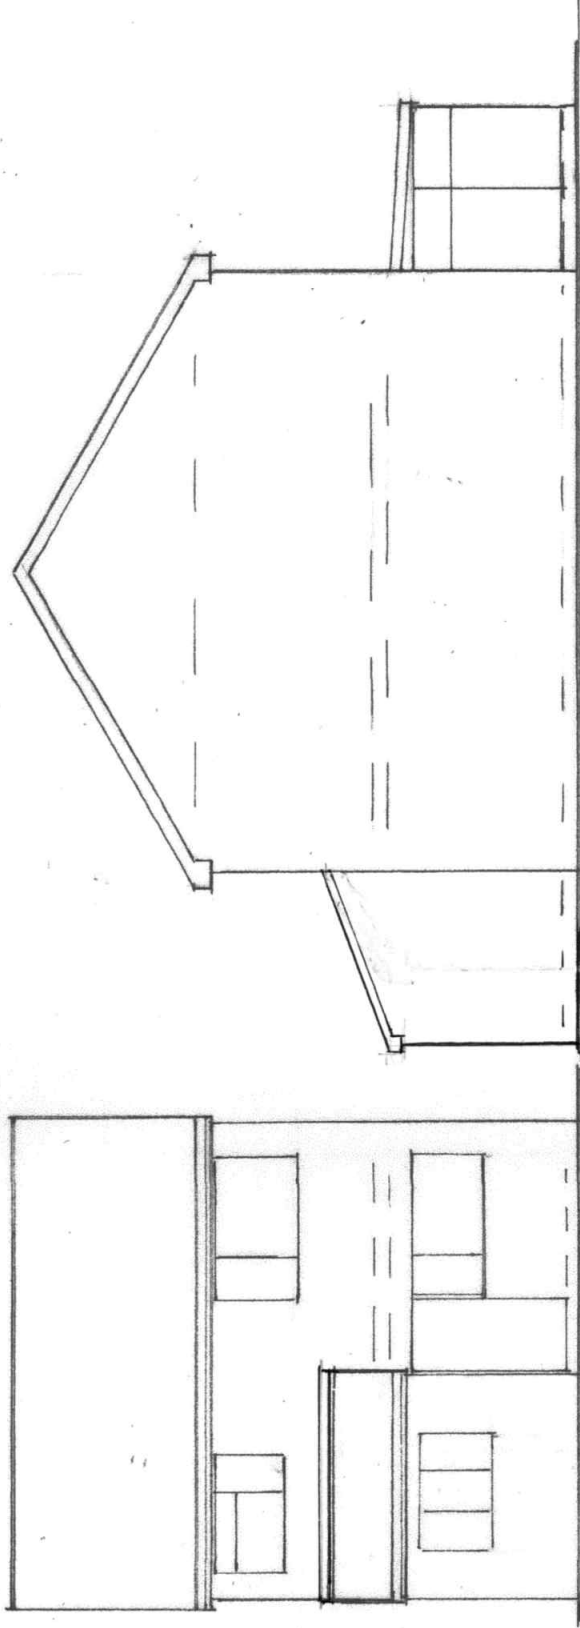


FRONT ELEVATION
(EXISTING)

SIDE ELEVATION
(EXISTING)

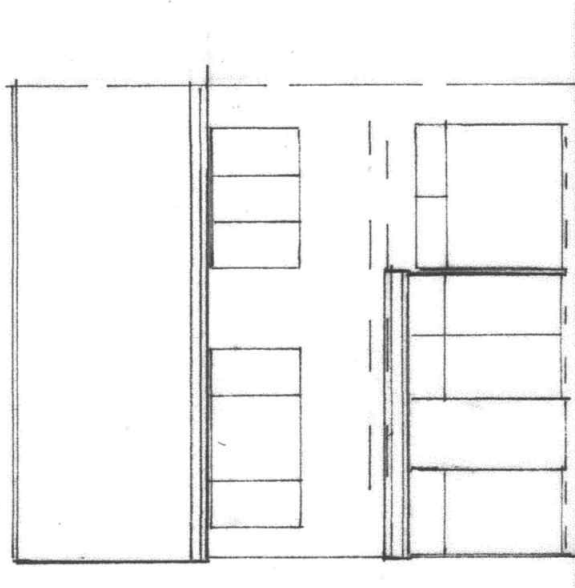

REAR ELEVATION
(EXISTING)

SIDE ELEVATION
(EXISTING)

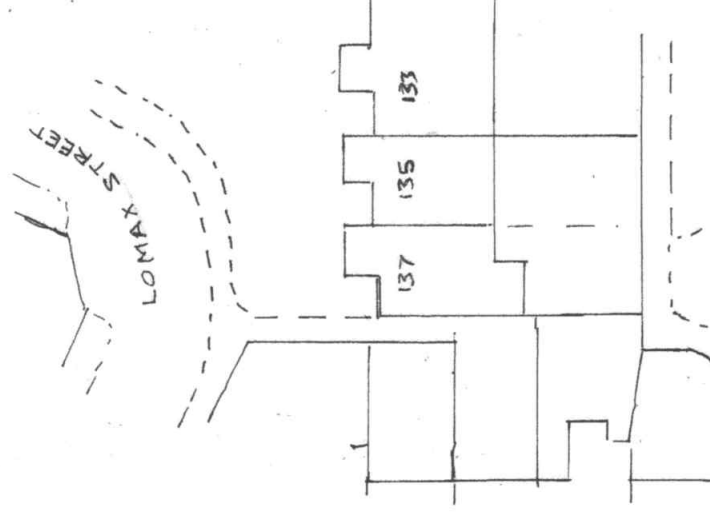

SITE PLAN
(EXISTING) SCALE 1:500

BUILDING DESIGN SERVICES
M. FAROOQ
418 Bury Road Rochdale OL11 5EU.
Tel: 01706 712231 Mob: 07967605763

PROPOSED SINGLE STOREY FRONT AND REAR EXTENSION
AT 137 LOMAX STREET ROCHDALE OL12 0JR

For: Mr & Mrs IFYAS TARIQ

Plan	Scale 1:100	2120/1
Elevation	Scale 1: 100	