




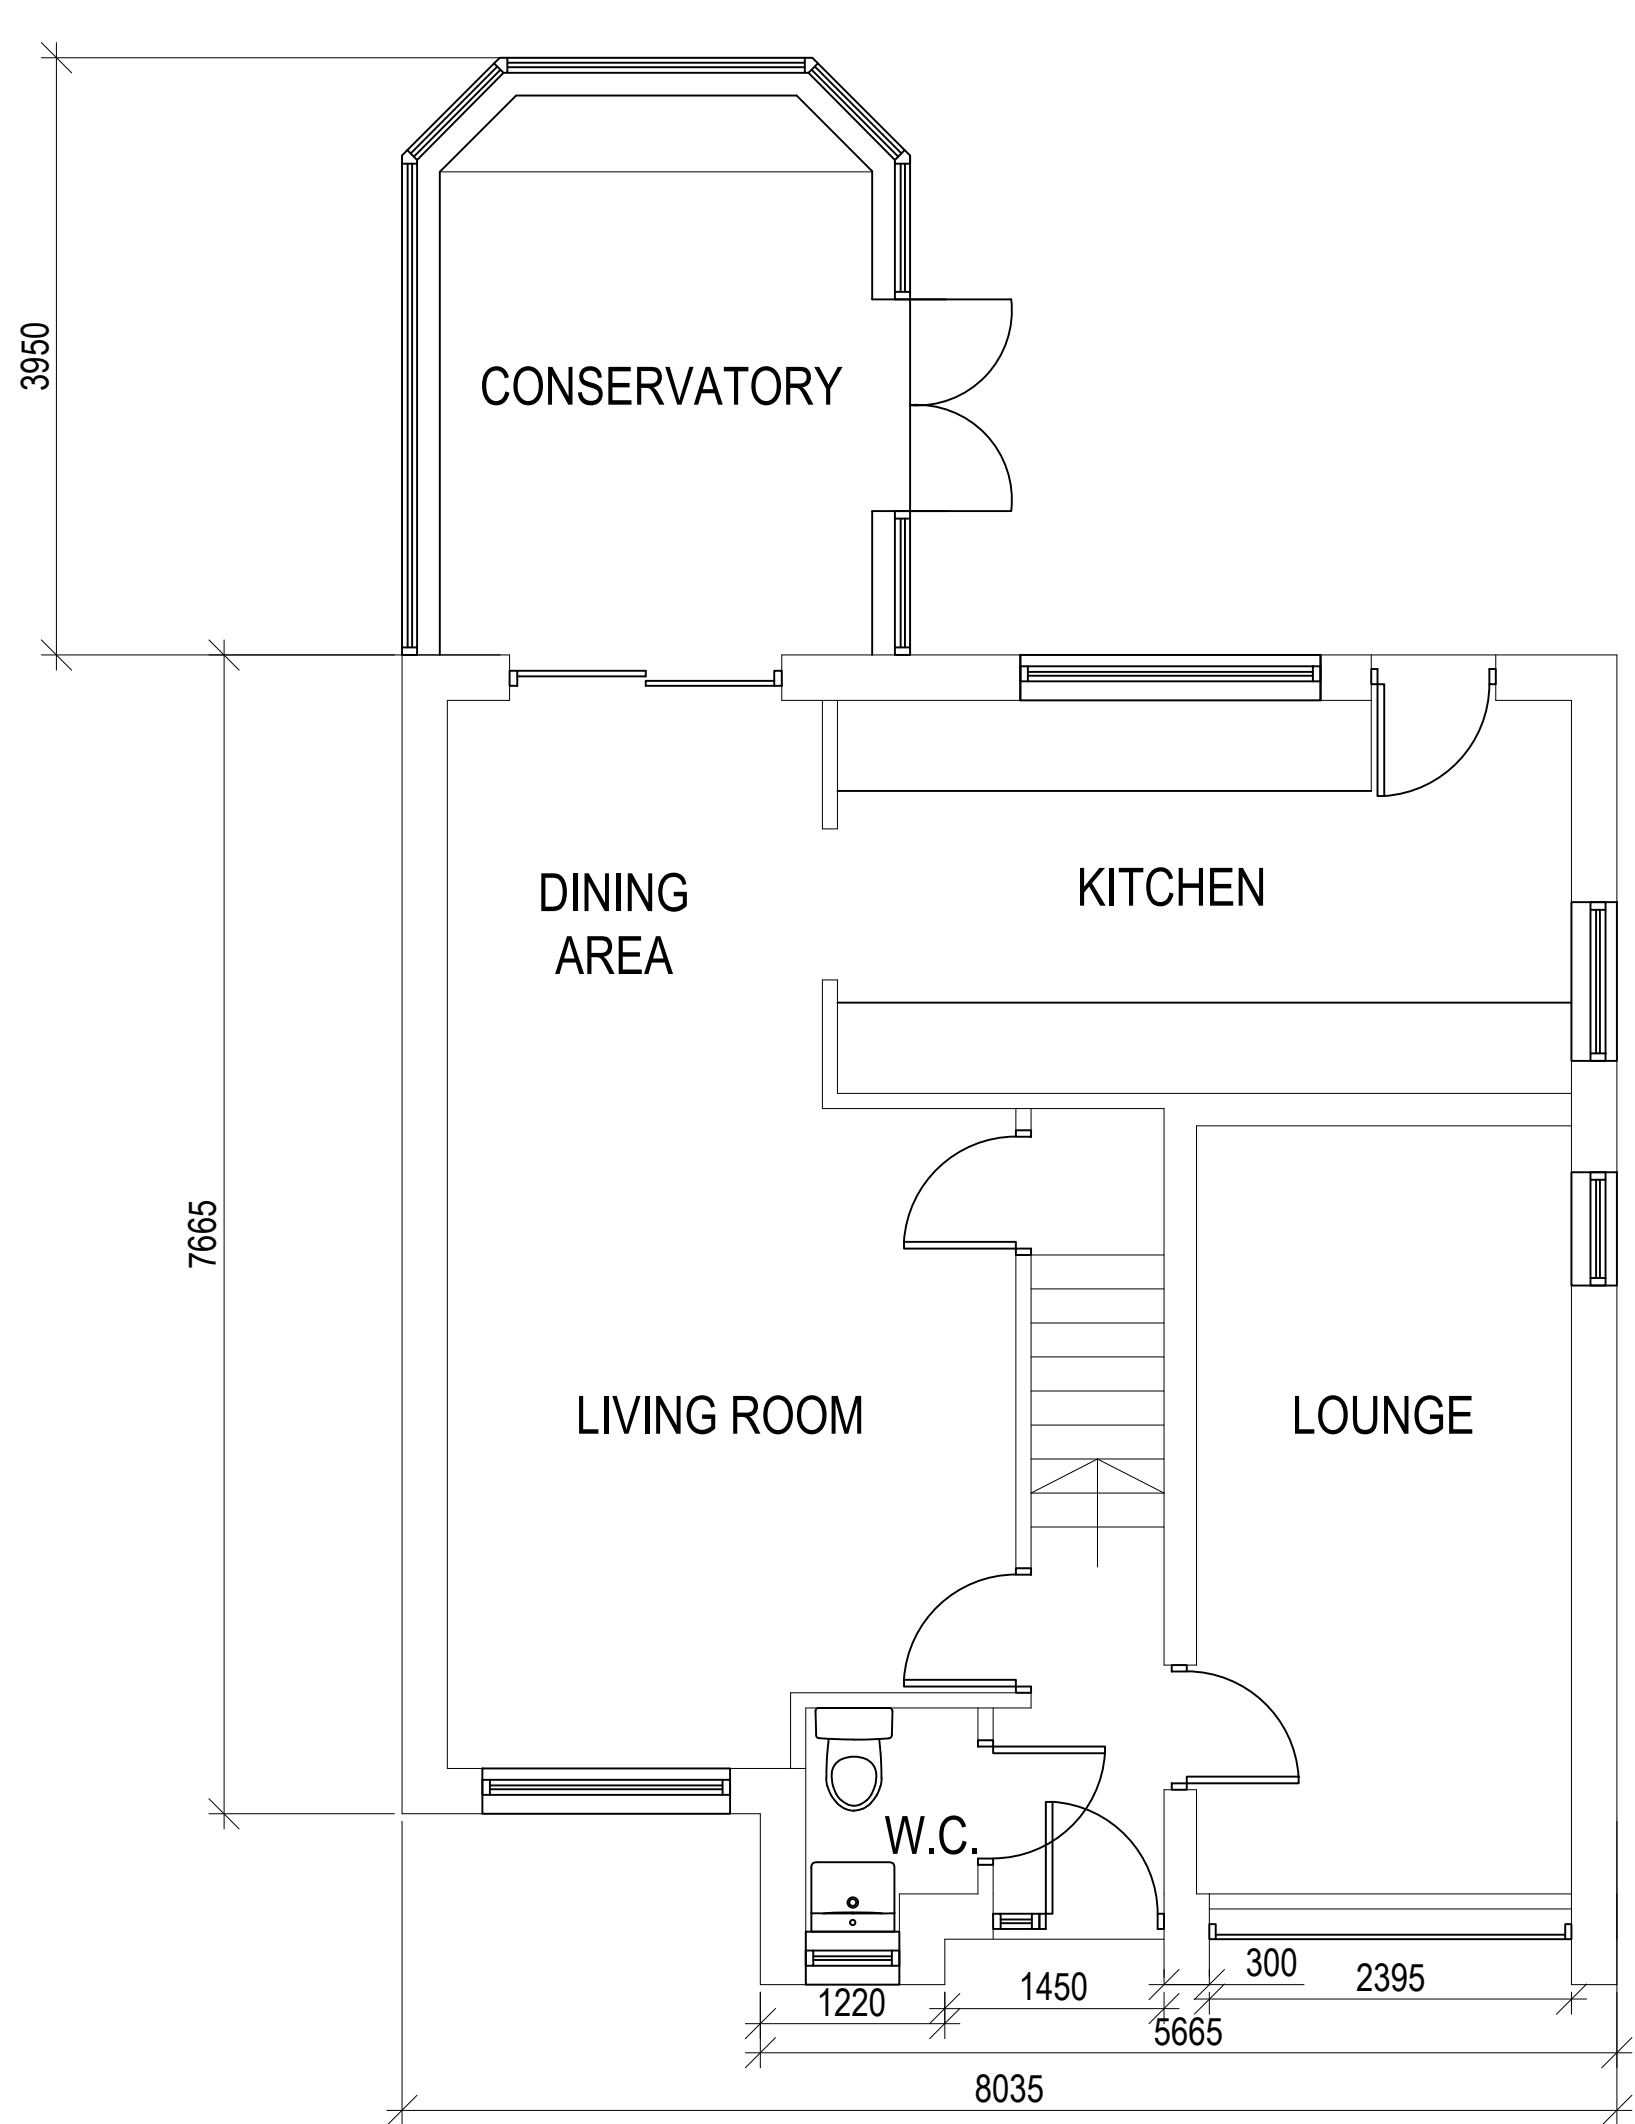

EXISTING GROUND
FLOOR PLAN

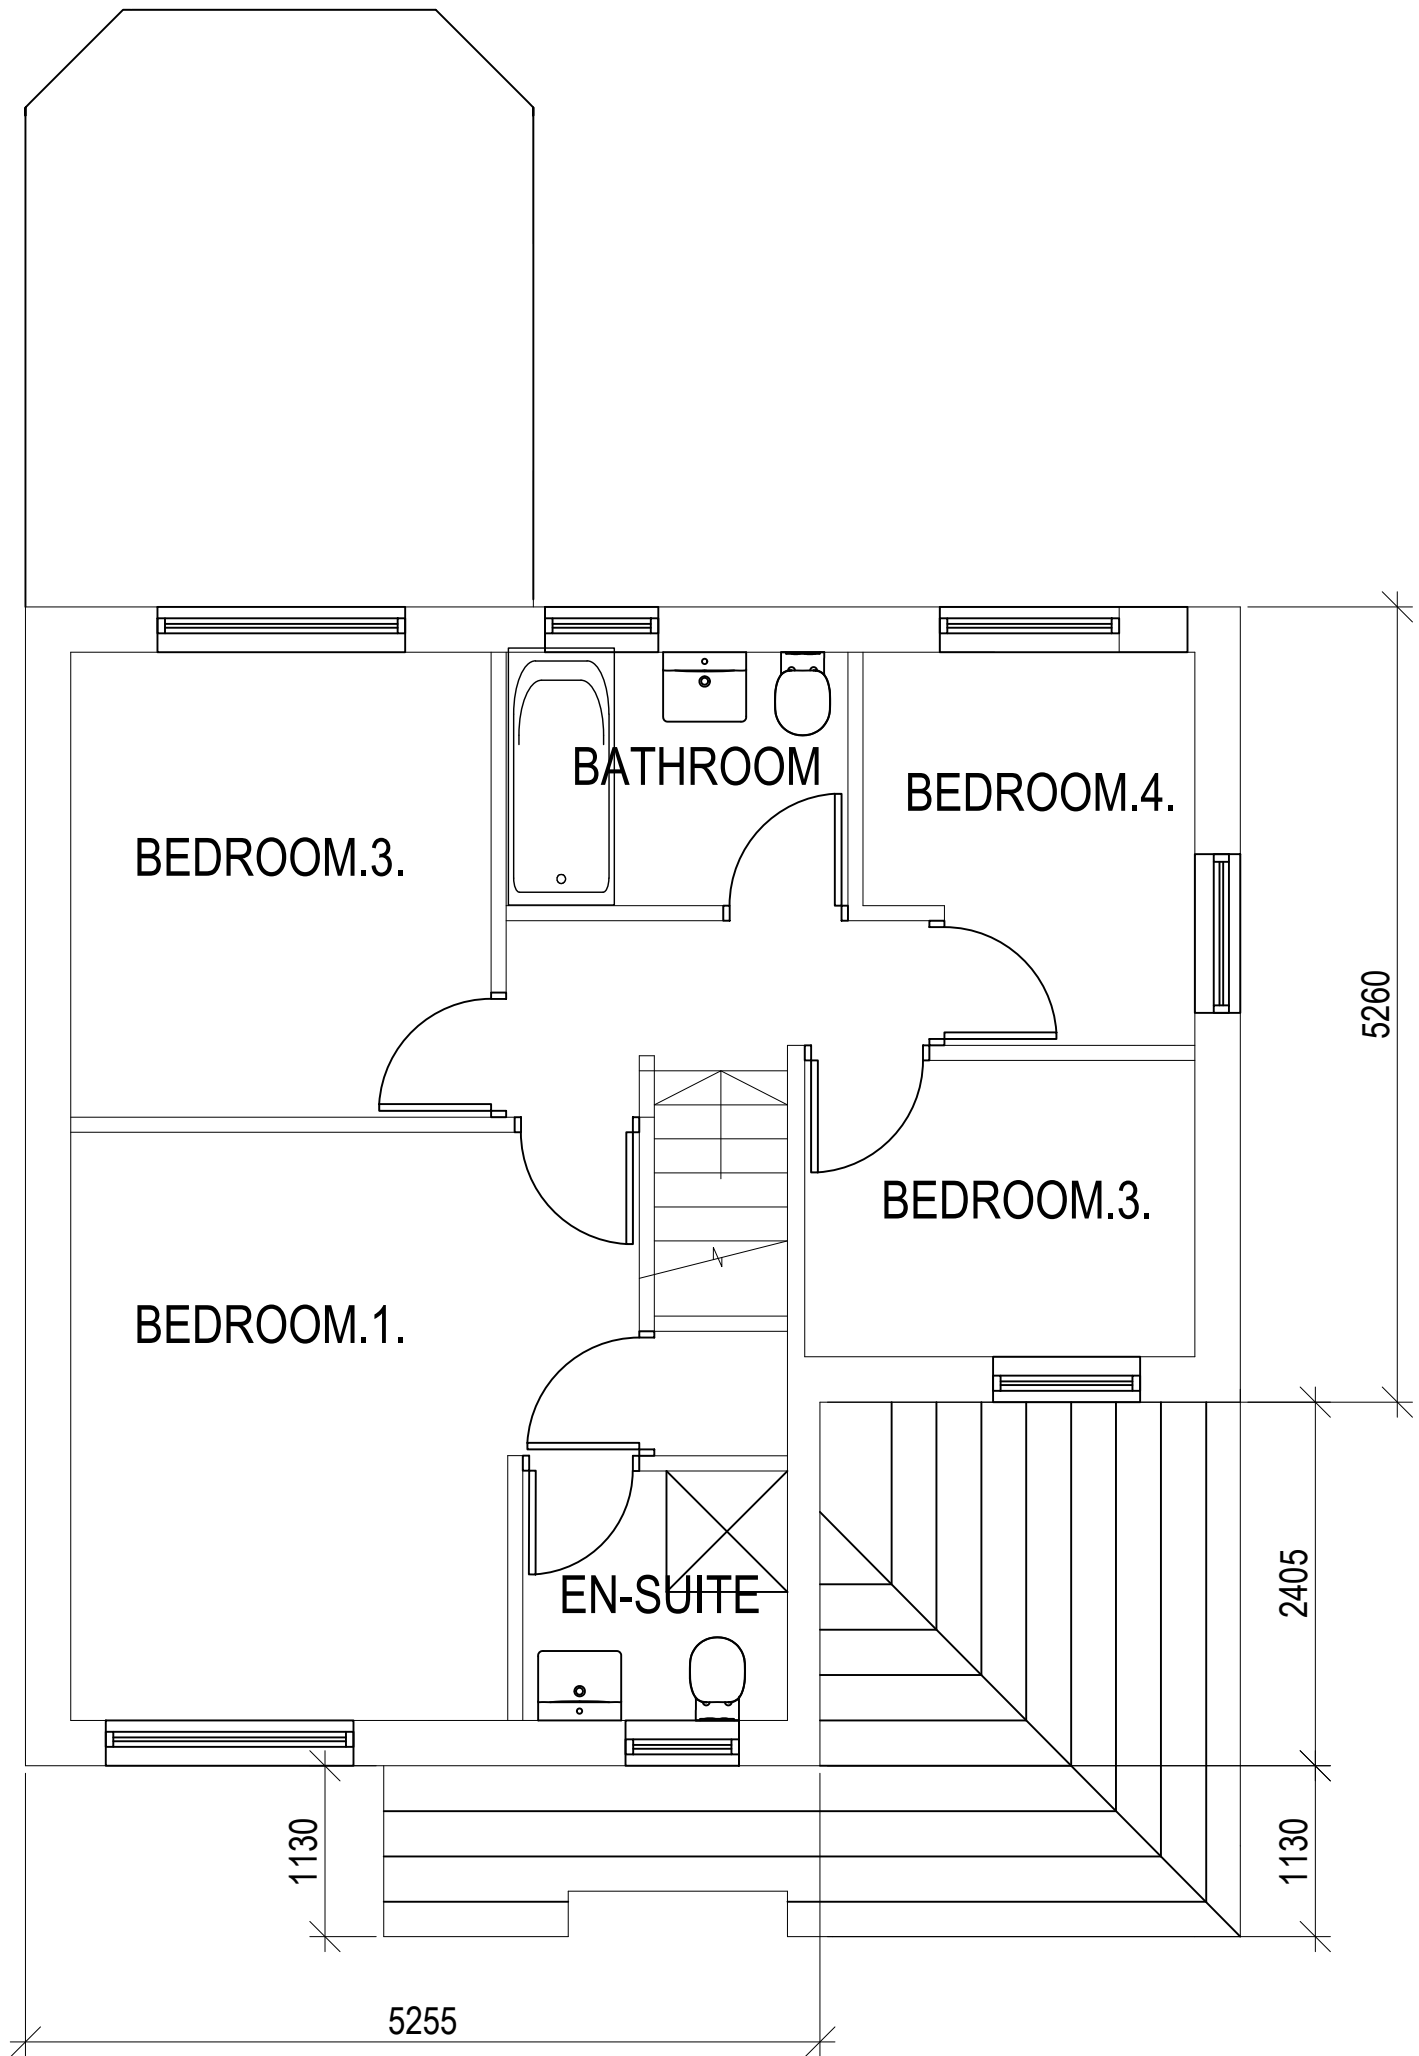

EXISTING FIRST
FLOOR PLAN

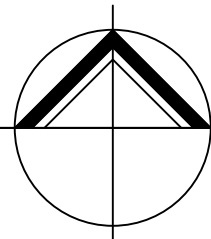

**NORTHERN
DESIGN**
(OLDHAM)
CHARTERED ARCHITECTS

NORTHERN DESIGN
17 STATION LANE
GROTTON
OLDHAM
OL4 5GY
TELEPHONE : 07753 859616

CLIENT

MR M SOUMELIDIS

PROJECT

PROPOSED EXTENSION AND
ALTERATIONS
14 TARNSIDE CLOSE SMALLBRIDGE

DRAWING TITLE

EXISTING FLOOR PLANS

Rev.	Notes	Date	Drawn
*	*	*	*

SCALE

1:50 AT A1

06.24

AD

PROJECT No.	DRAWING No.	Rev.
2431	01	-