




Materials

- Walls - Buff / Orange bricks with feature replica beige stone to front ground storey
- Roof - Mid grey tiles
- Windows - Brown PVCu
- Doors - Brown PVCu
- Fascia and Soffit - Brown
- Guttering and Downpipes - Black

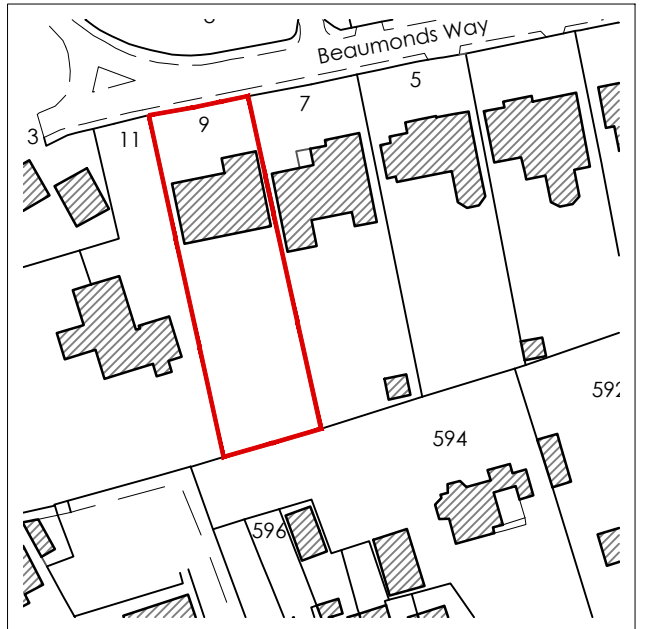

Site Location Plan
Scale: 1:1250

Key

Site Boundary

Existing Front Elevation

Scale: 1:100
0 1 2 3 4 5
Scale in metres


Existing Side Elevation

Scale: 1:100



Existing Rear Elevation

Scale: 1:100

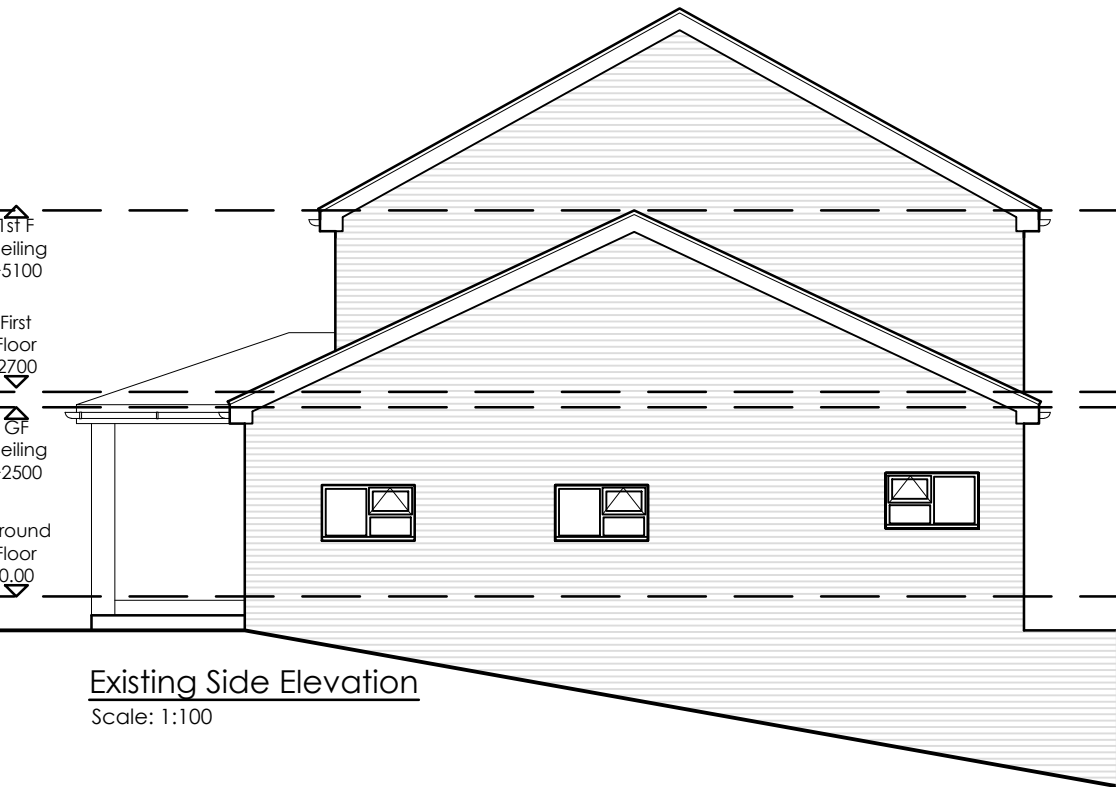

Existing Side Elevation

Scale: 1:100

REV	Notes	Date	By
CRISP architecture Email: studio@crisparchitecture.co.uk Chartered Institute of Architectural Technologists Chartered Practice			
Project:		9 Beaumonts Way, Bamford Rochdale, OL11 5NL	
Drawing Title: Existing Elevations			
Project No: 2347		File Identifier:2347_72_04	
Drawing No: 72_04		Revision:	
Drawn By: SMH		Checked By:SMH	
Scale: 1:100 @ A3		Date: 08/09/2023	
Purpose of Issue: FEASIBILITY			
Drawing Status: PLANNING			