
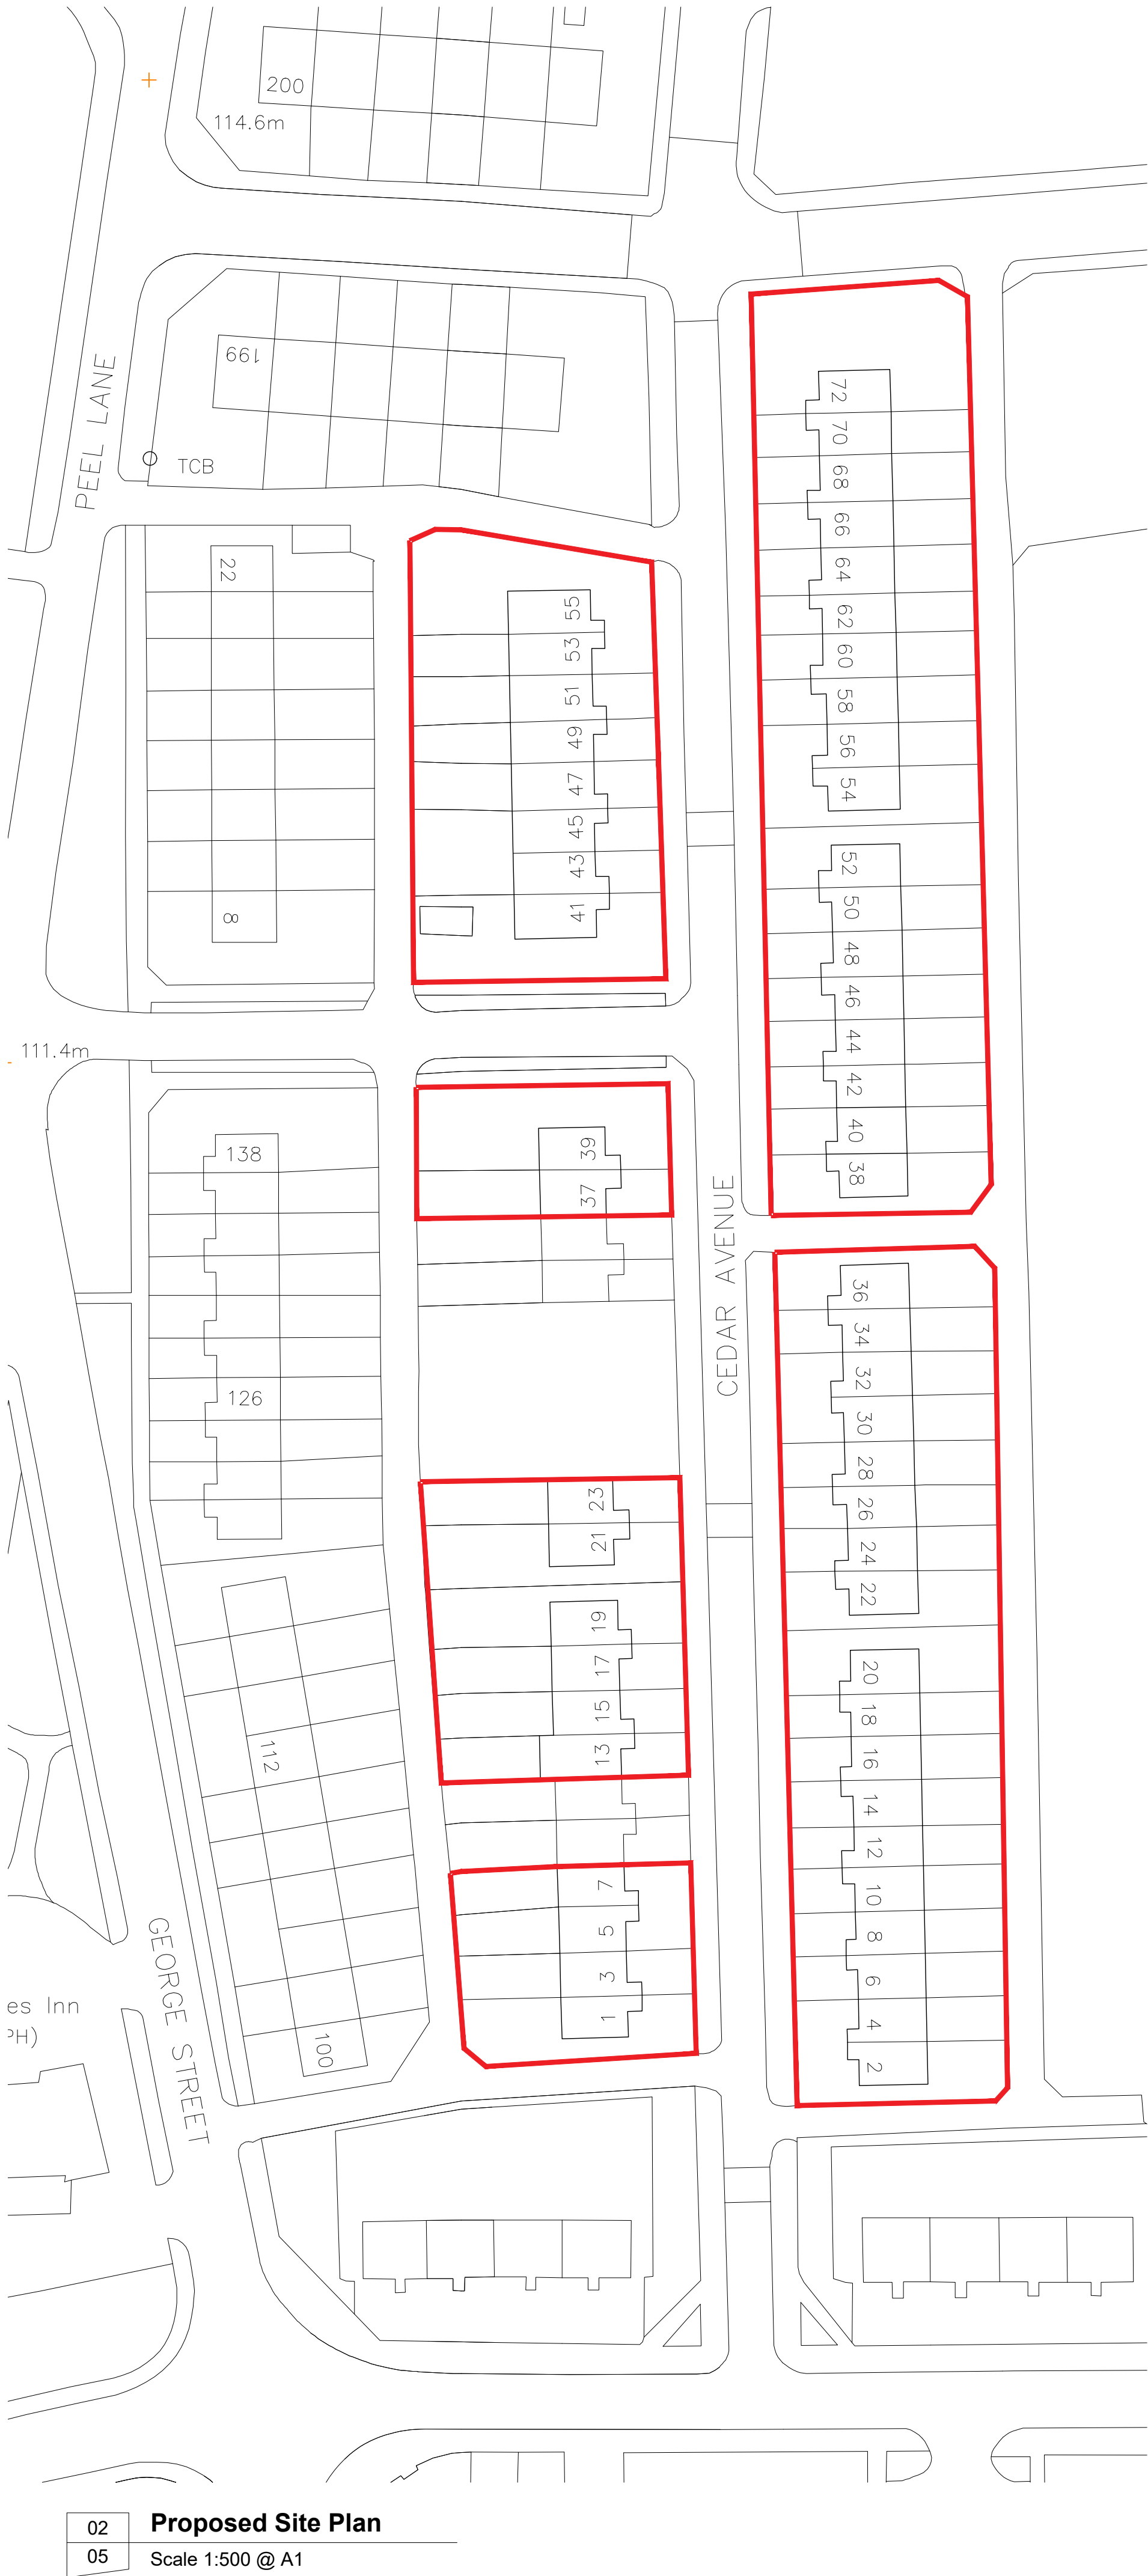


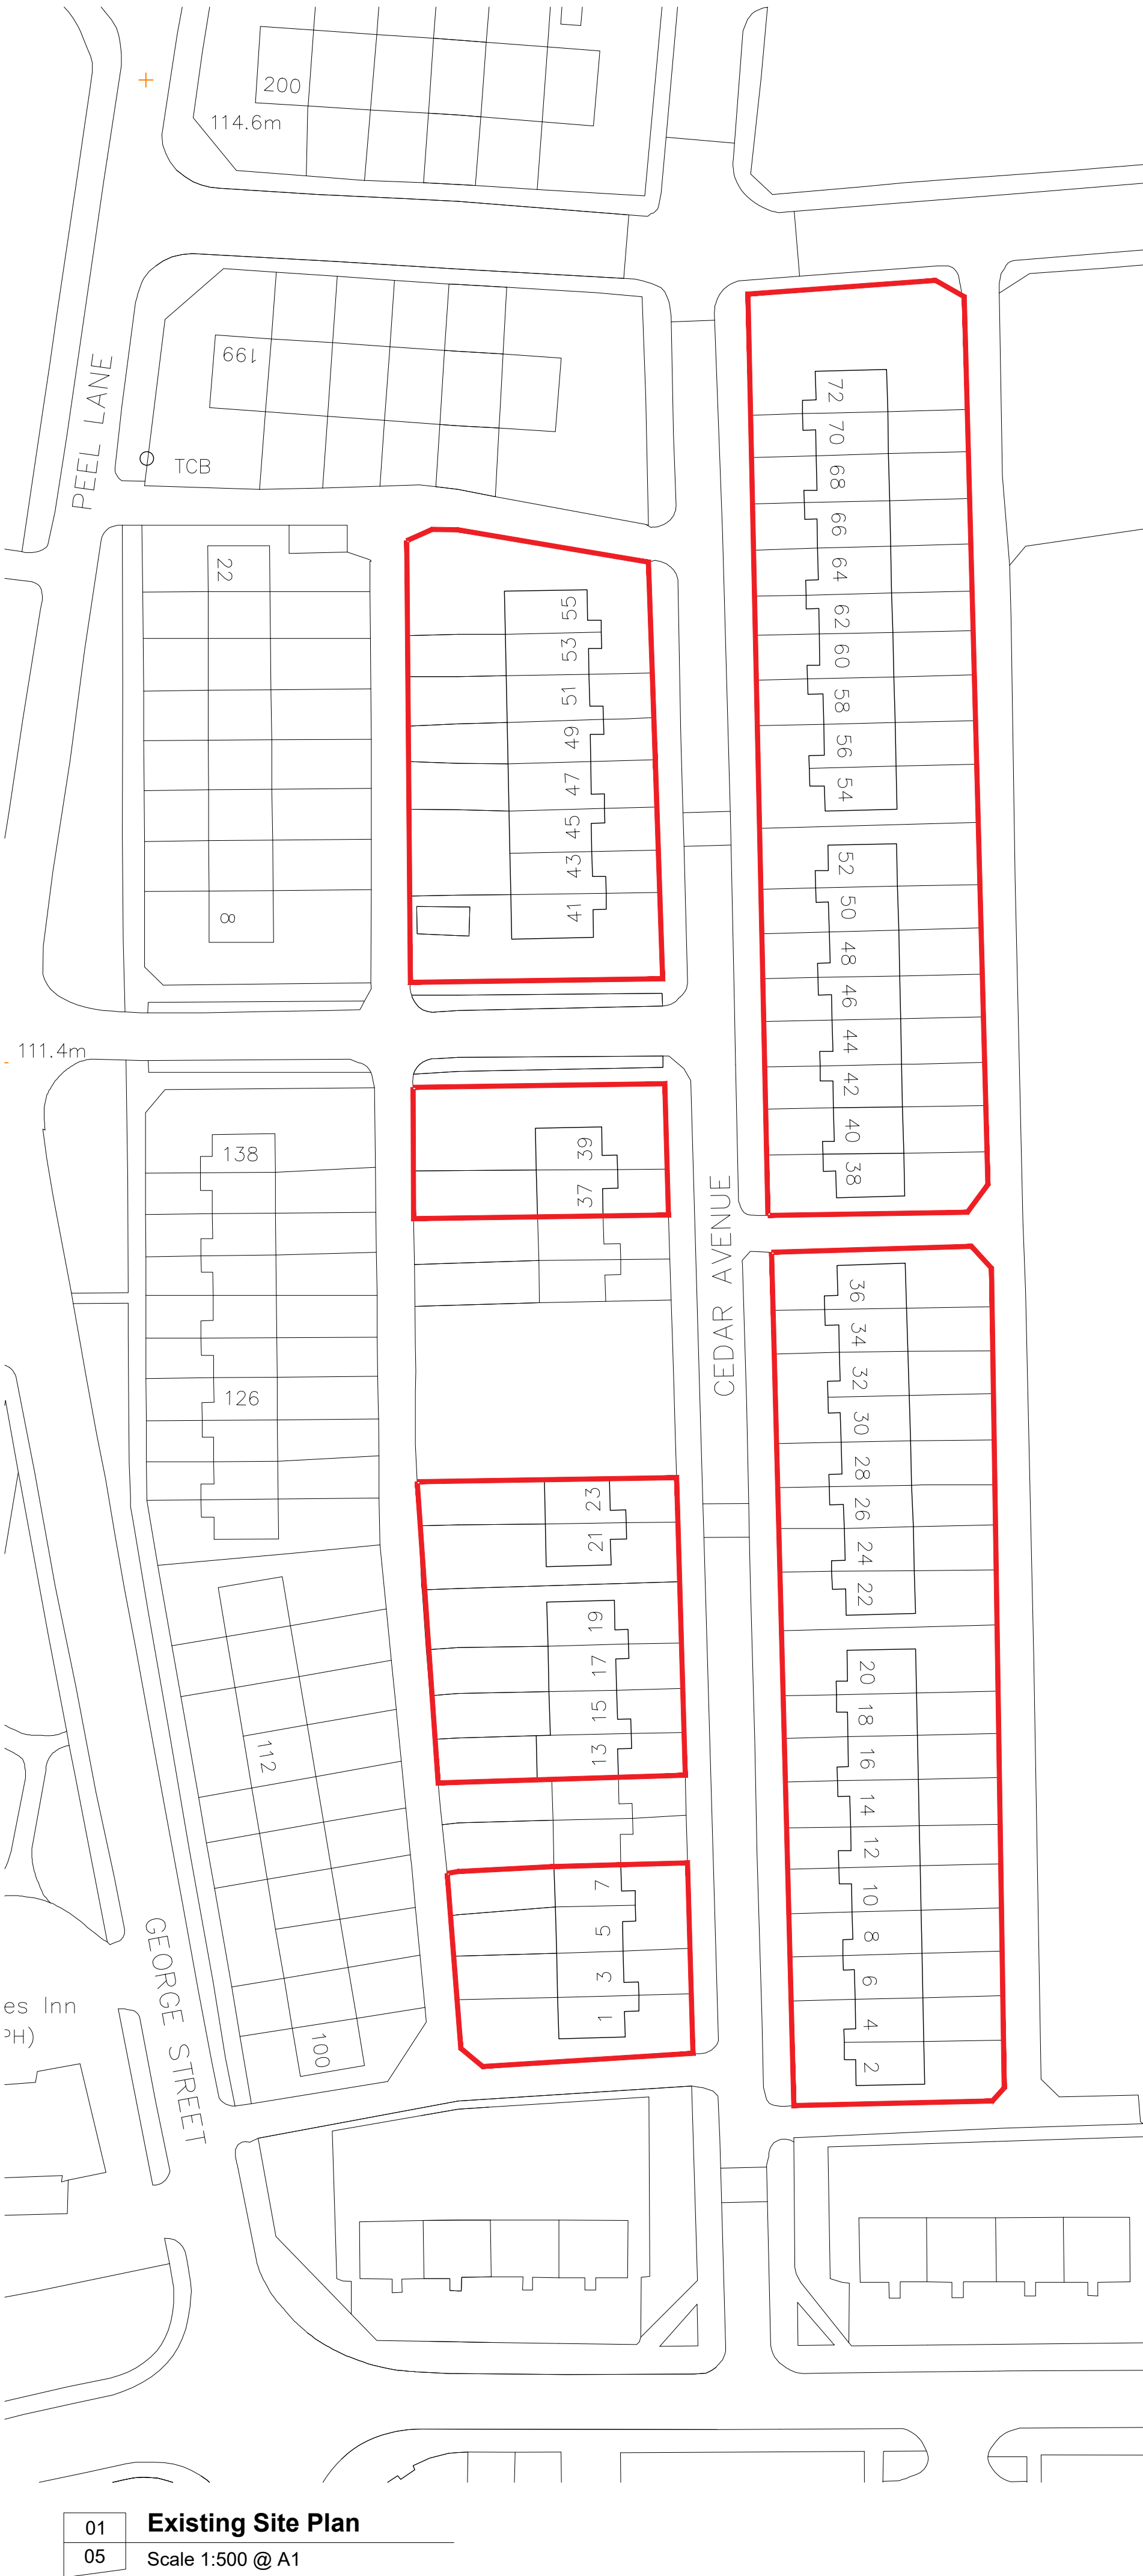

General Notes
01: Dimensions must not be scaled from this drawing. If in doubt, please ask.
02: All dimensions are in millimetres unless noted otherwise.
03: All dimensions should be verified on site before proceeding with the work.
04: TADW Architects shall be notified in writing of any discrepancies.
05: © TADW Limited (UK) 2015

Legend

P2	Additional properties added	11.12.23	MH	BB
P1	Issued for comment	1.12.23	MH	BB
Issue	Description	Date	Drawn	Checked

Drawing Status
P - Planning | T - Tender | C - Construction | R - As Record

For Approval



Six St. Petersgate Stockport Cheshire SK1 1HD
Ph 0161 477 6158 Fx 0161 480 8342 mail@tadw.co.uk www.tadw.co.uk

Client **Rochdale Boroughwide Housing**

Job **Cedar Avenue Porch Renewal
Heywood**

Title **Existing and Proposed Site Plans**

Scale **1:500 @ A1**

Note - Prints from PDF files may not be to scale, check accuracy against scale
10 20 30 50m
1:500

Job Number 231336	Drawing Number 05	Issue P2
-----------------------------	-----------------------------	--------------------