



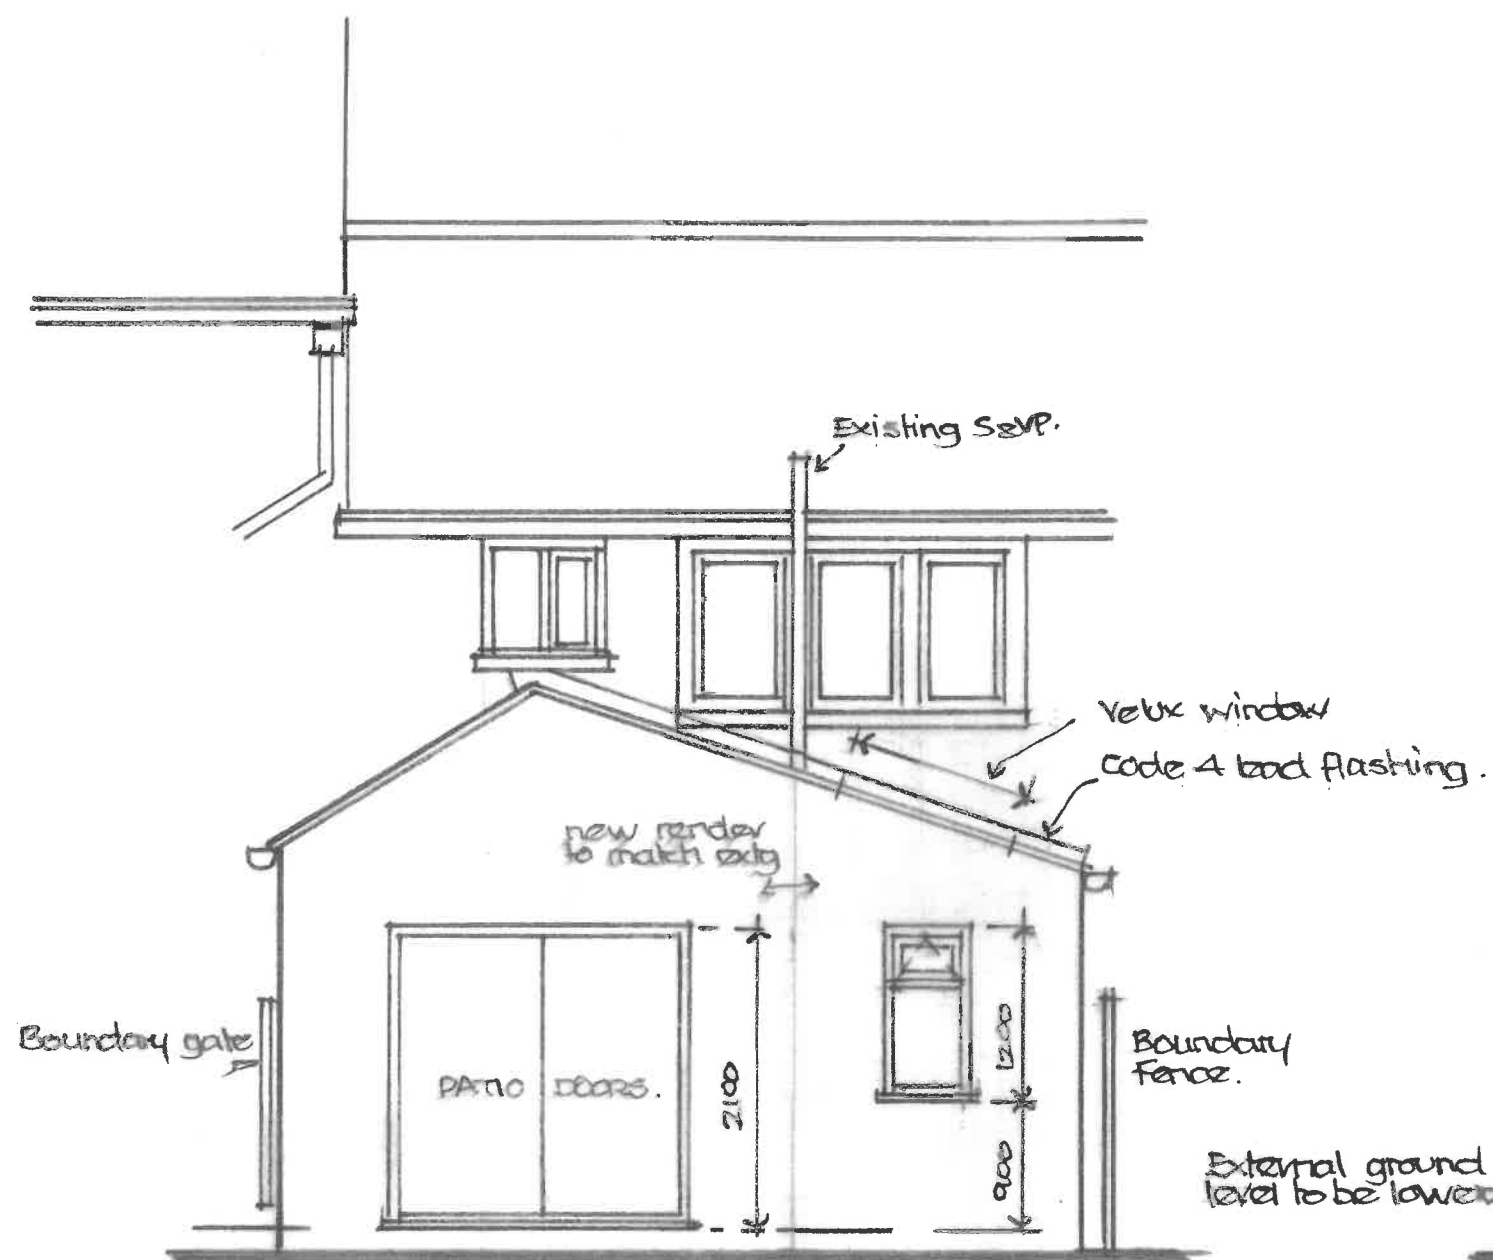

PROPOSED REAR ELEVATION

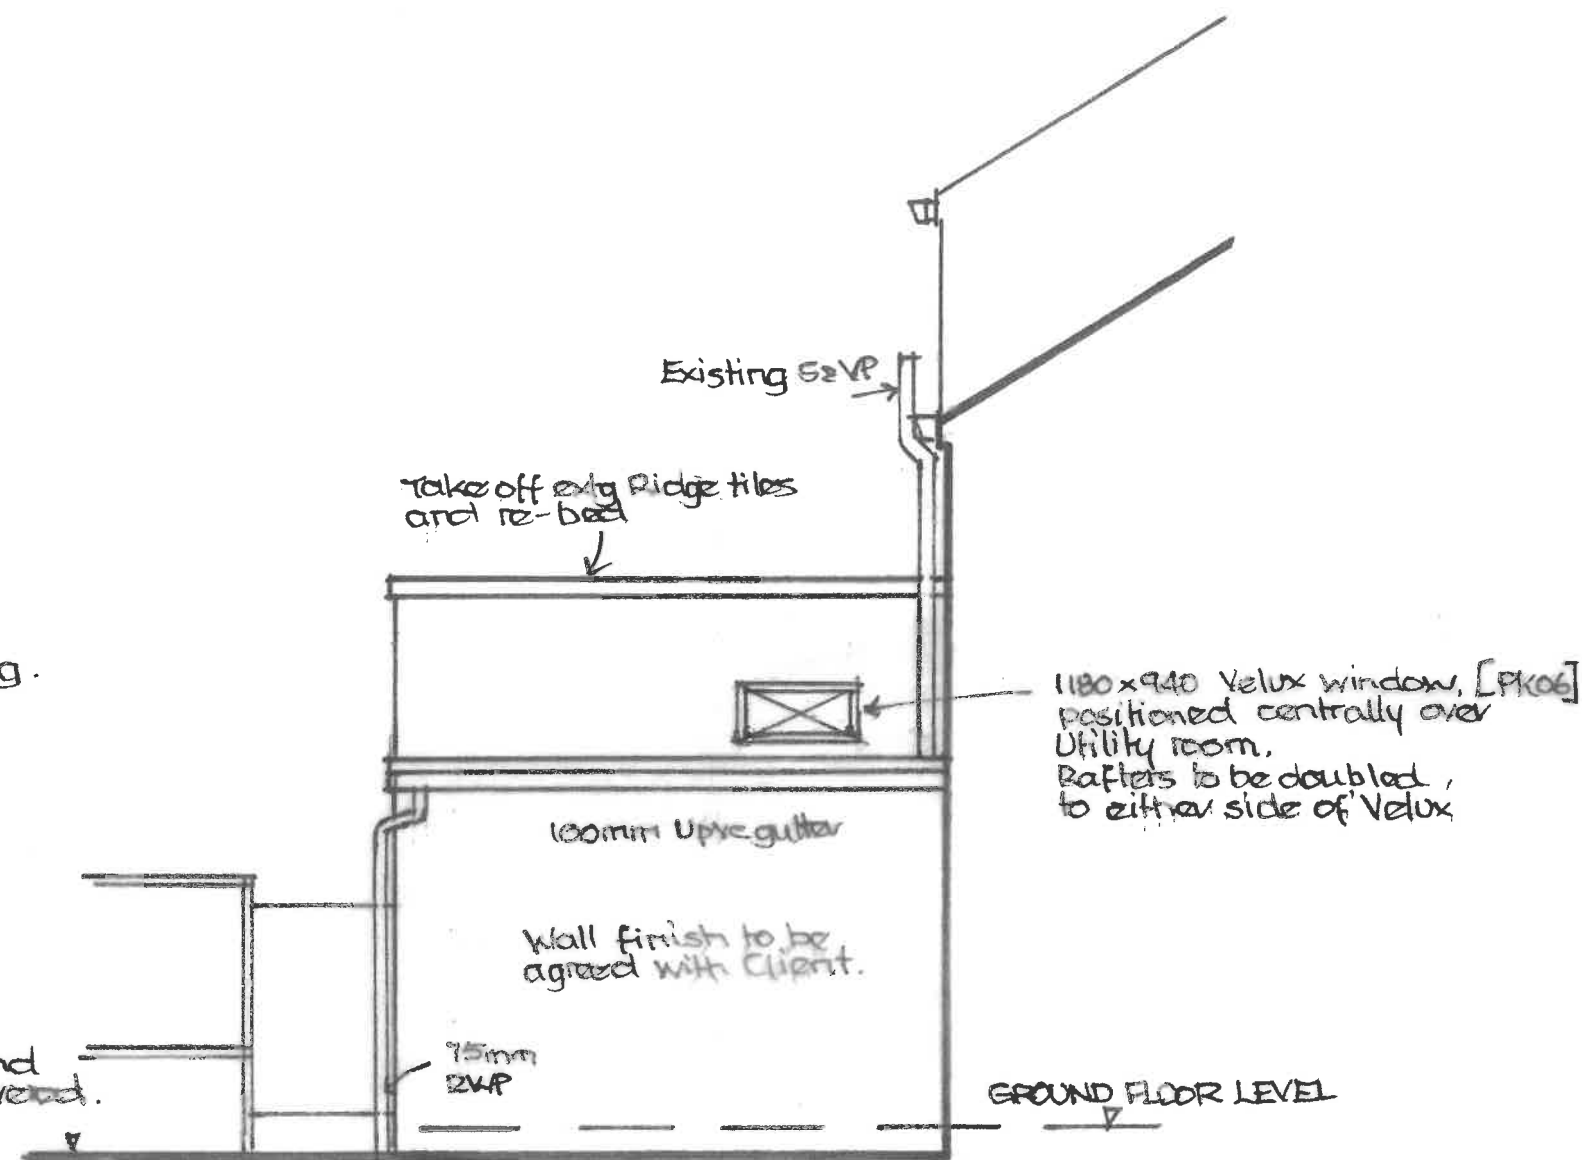

PROPOSED SIDE ELEVATION

MR AND MRS BURKE.

158, WHITELEES ROAD. LITTLEBOROUGH OL15 8DU

SCALE: 1:50
DATE: JAN 2024
DRAWING NO 614/5/1.
DRAWN: WJDDND.