




LOWER SUB FLOOR PLAN
NON HABITABLE SPACE
(Scale 1:50)

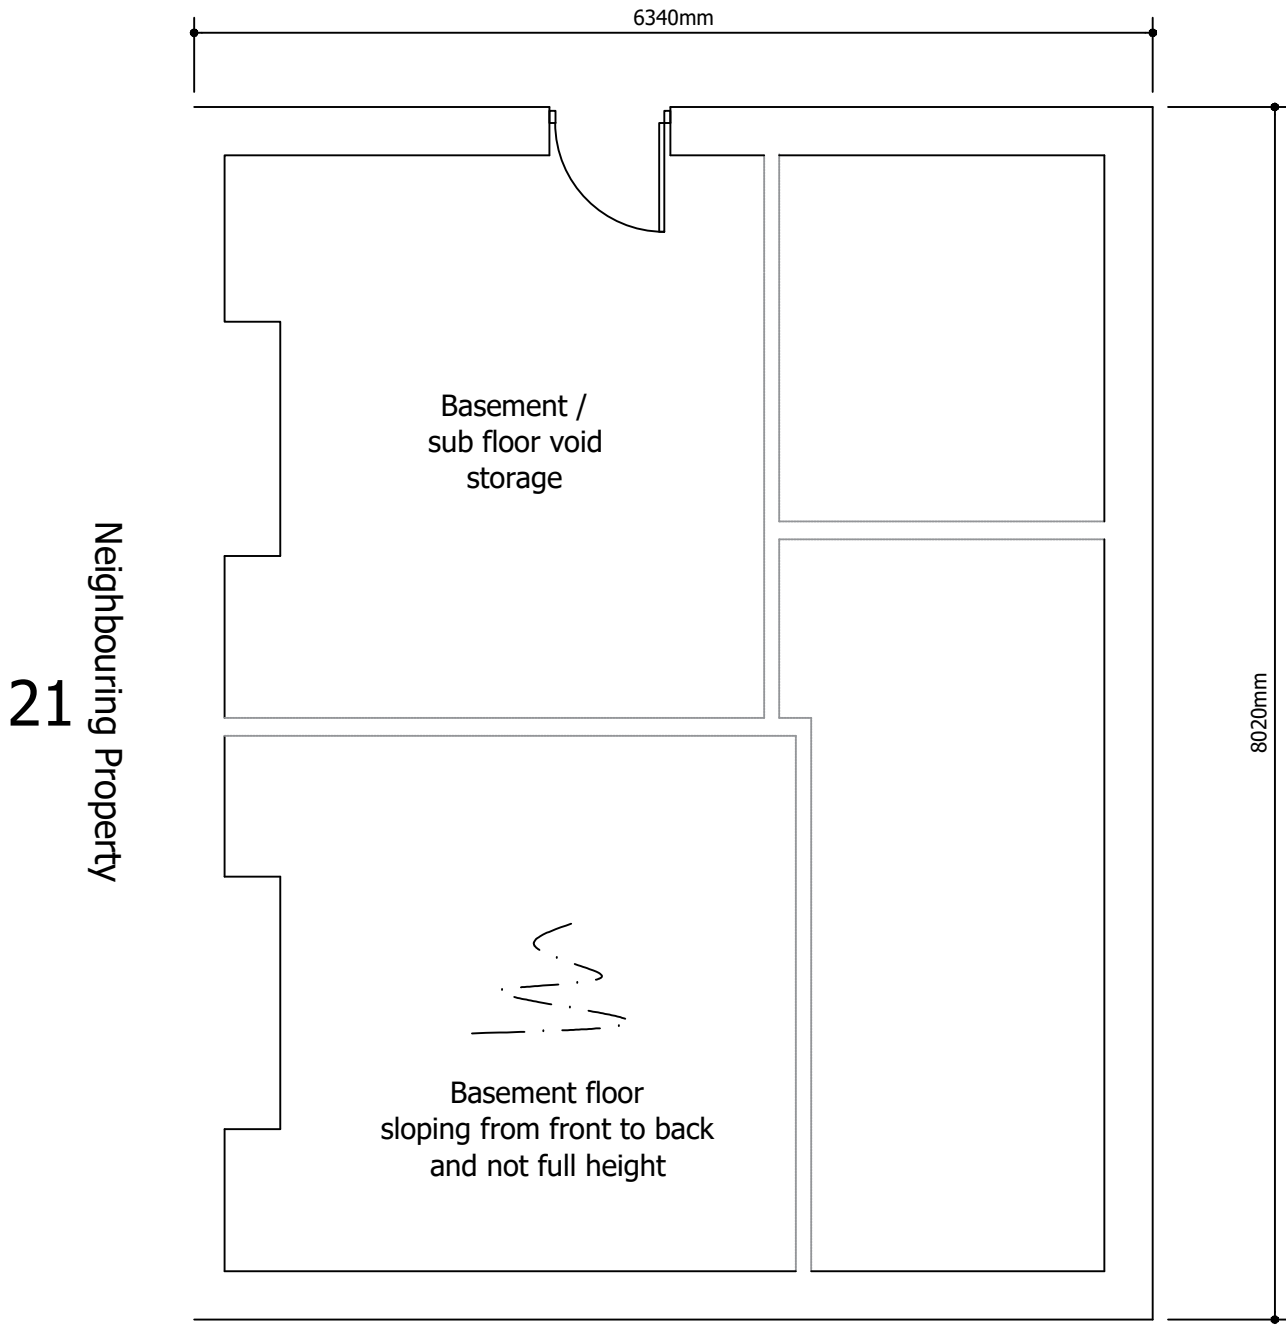


EXISTING GROUND
FLOOR PLAN (Scale 1:50)

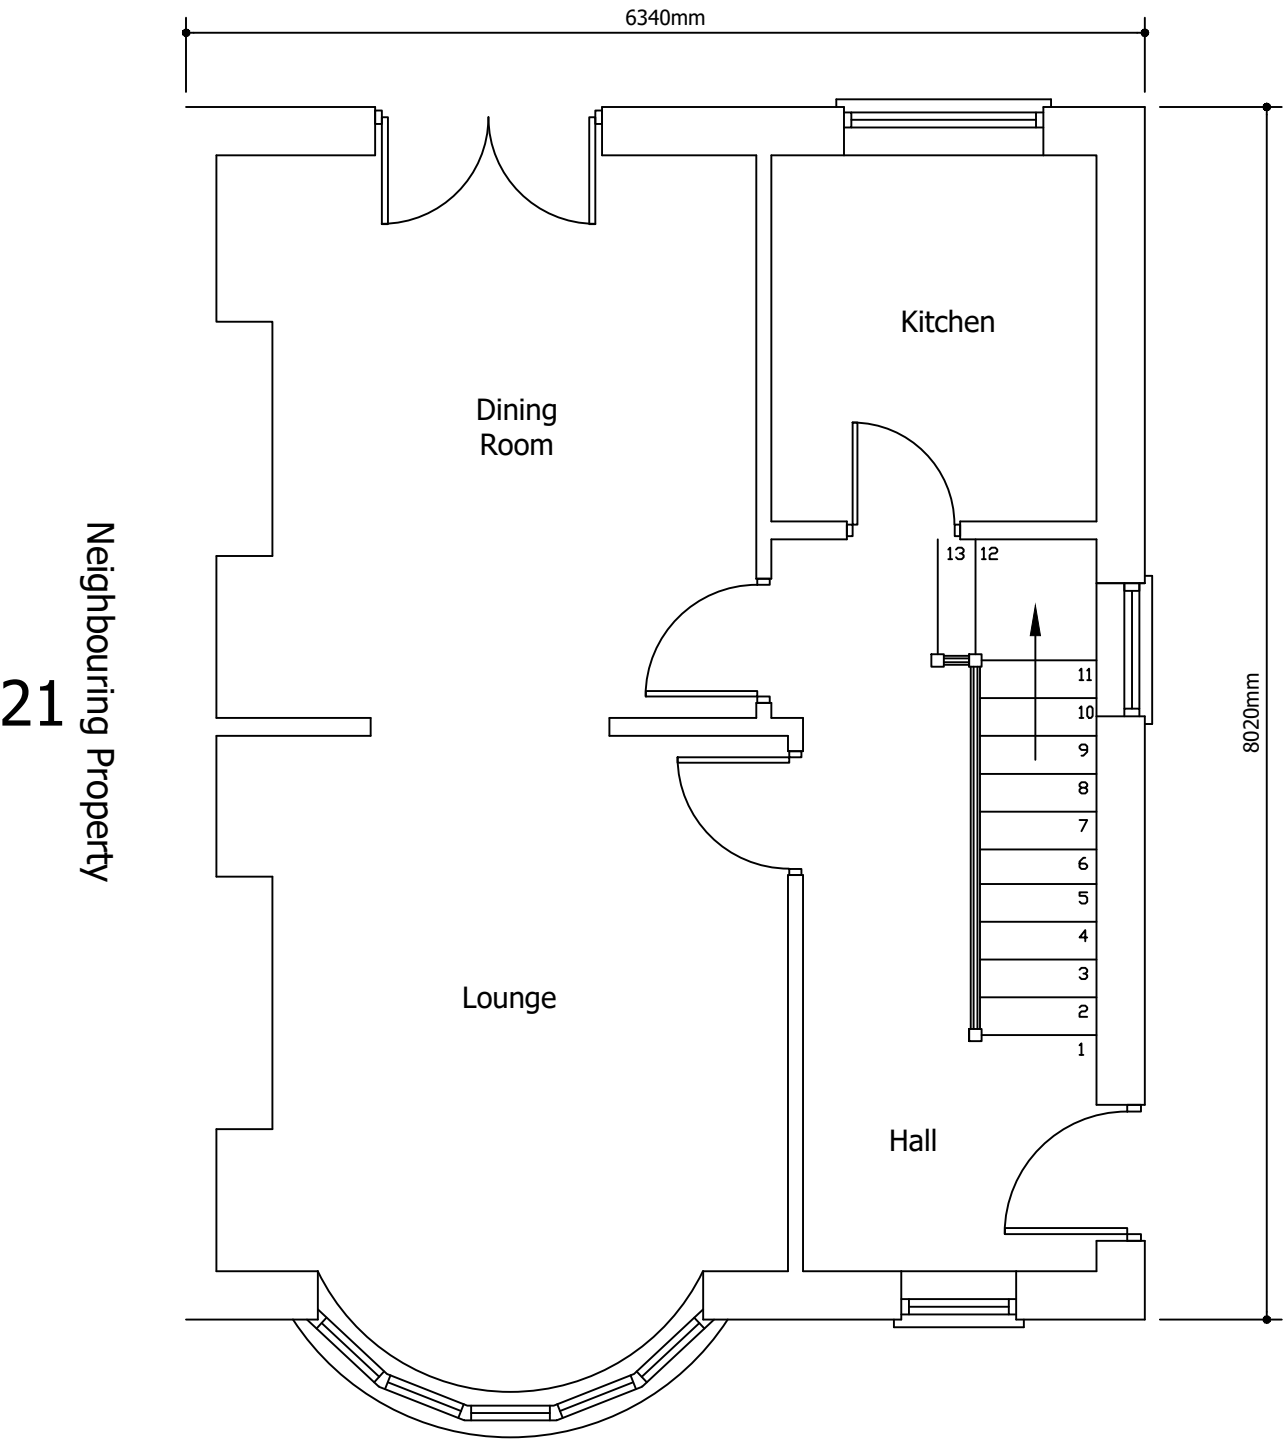


EXISTING FIRST
FLOOR PLAN (1:50)

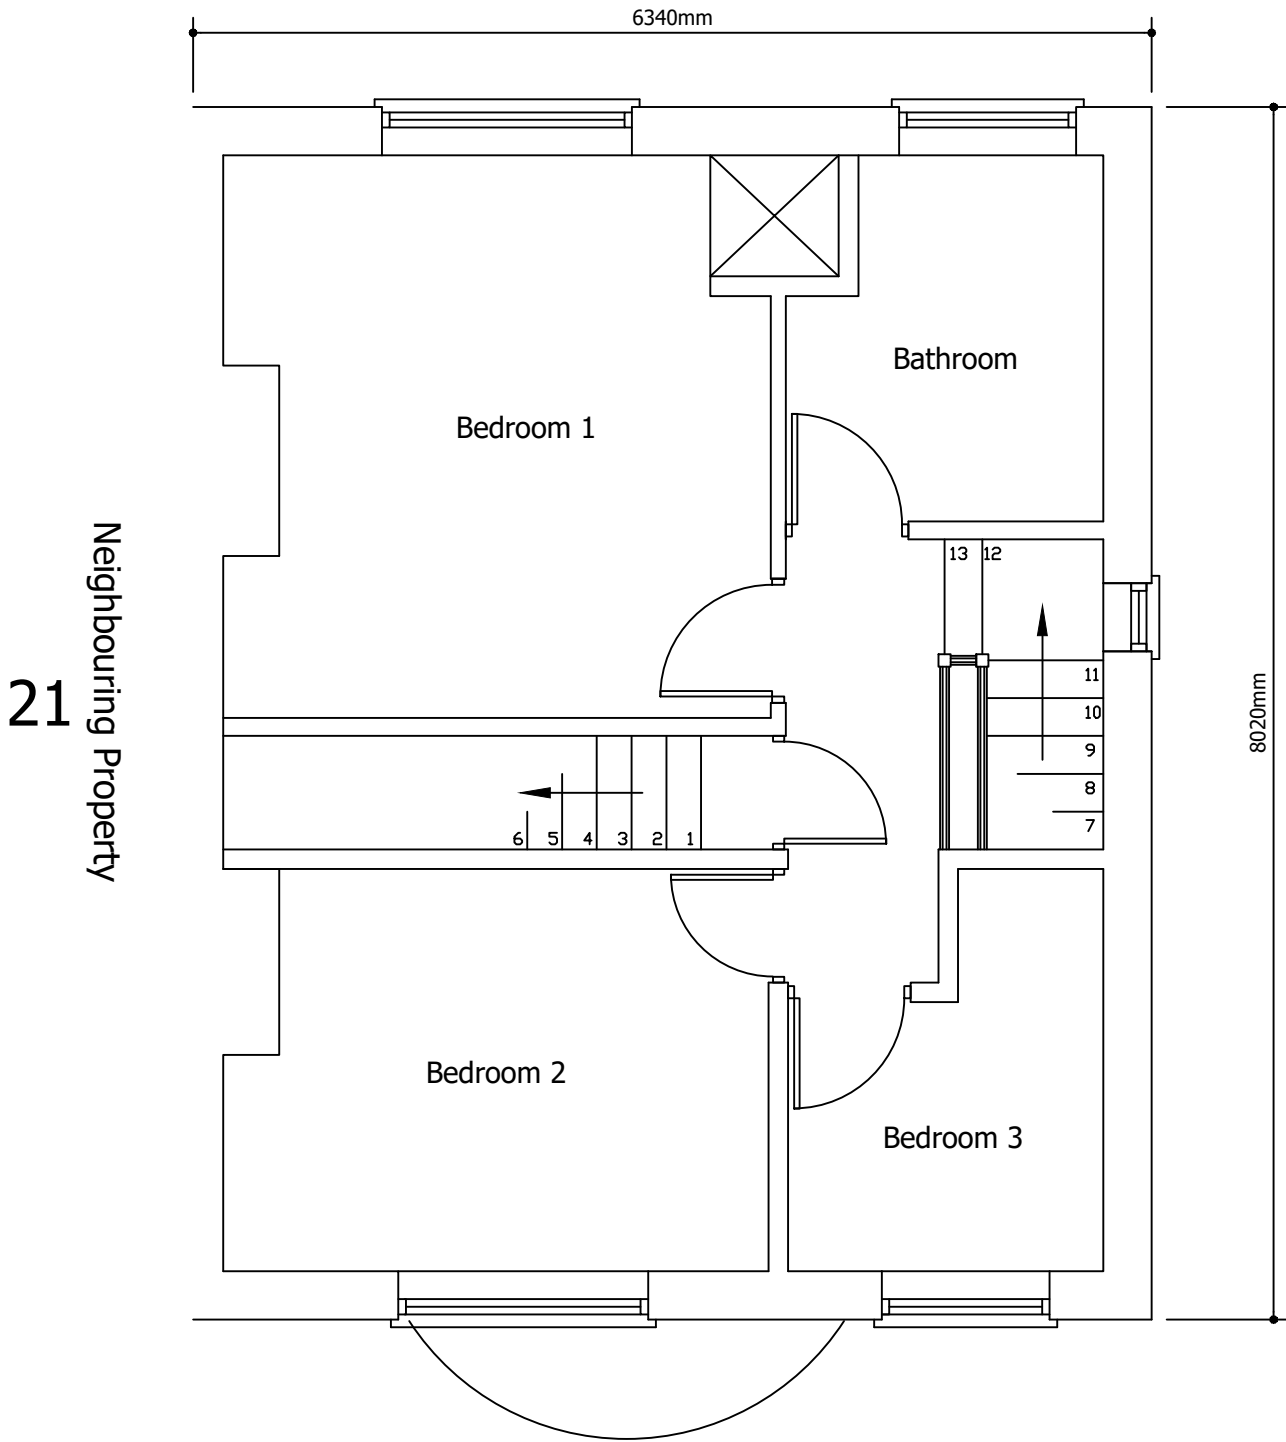

EXISTING SECOND
FLOOR PLAN (Scale 1:50)

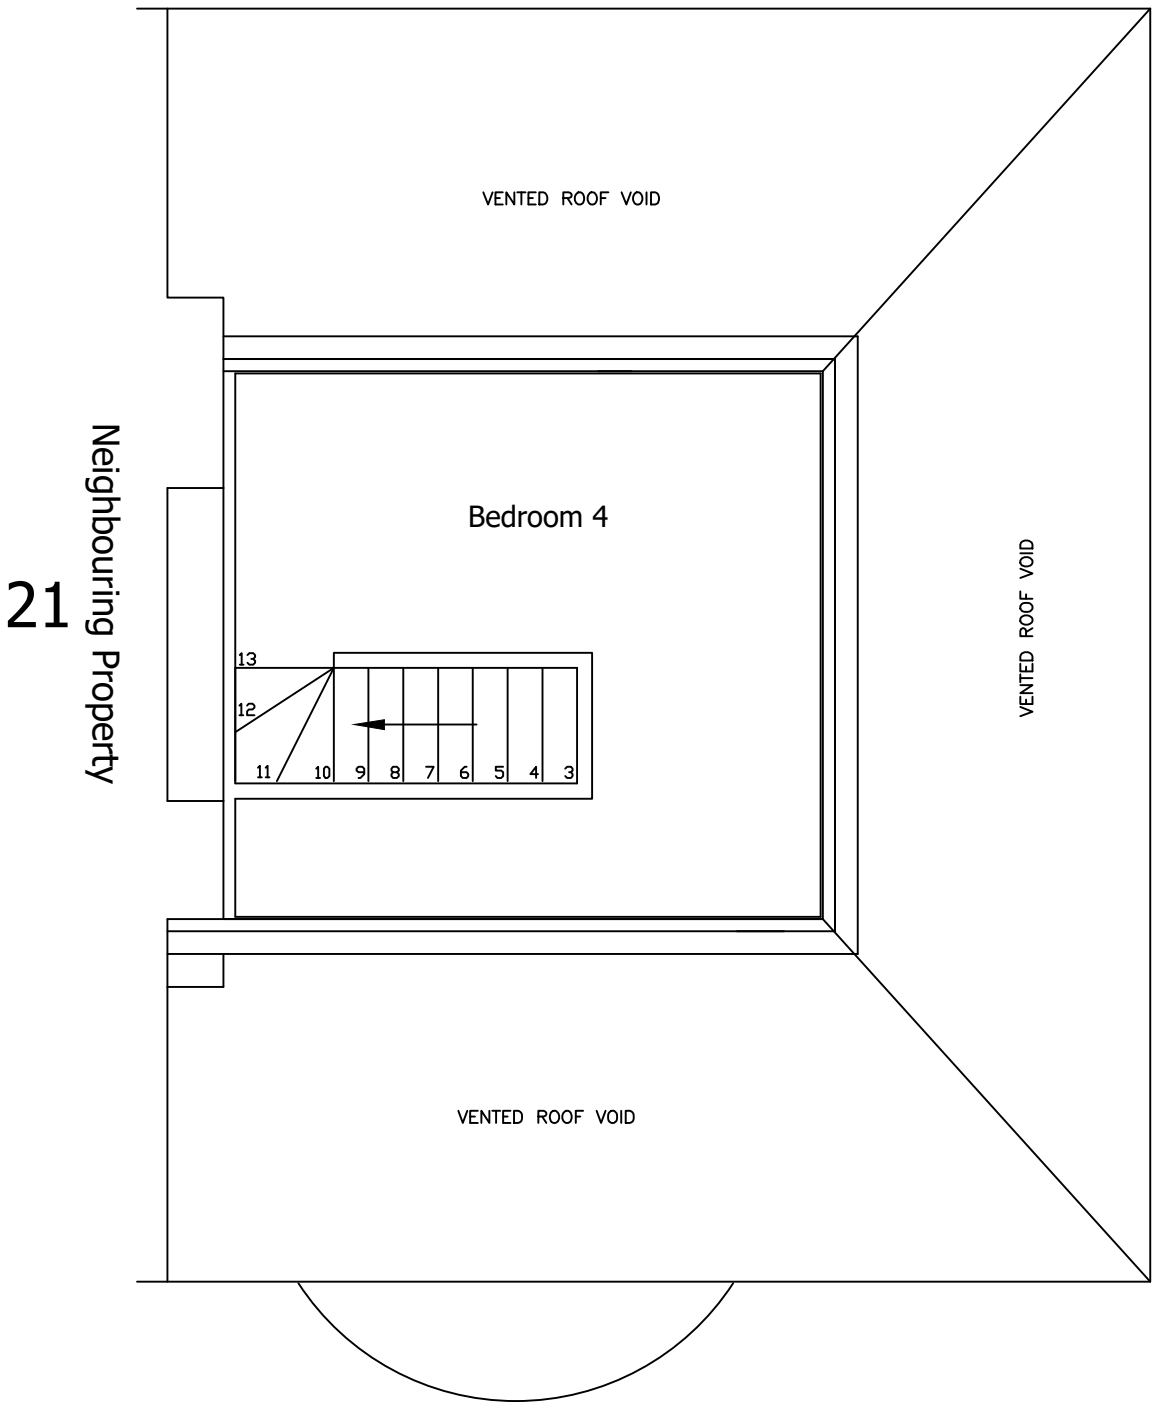

EXISTING ROOF
PLAN (Scale 1:50)

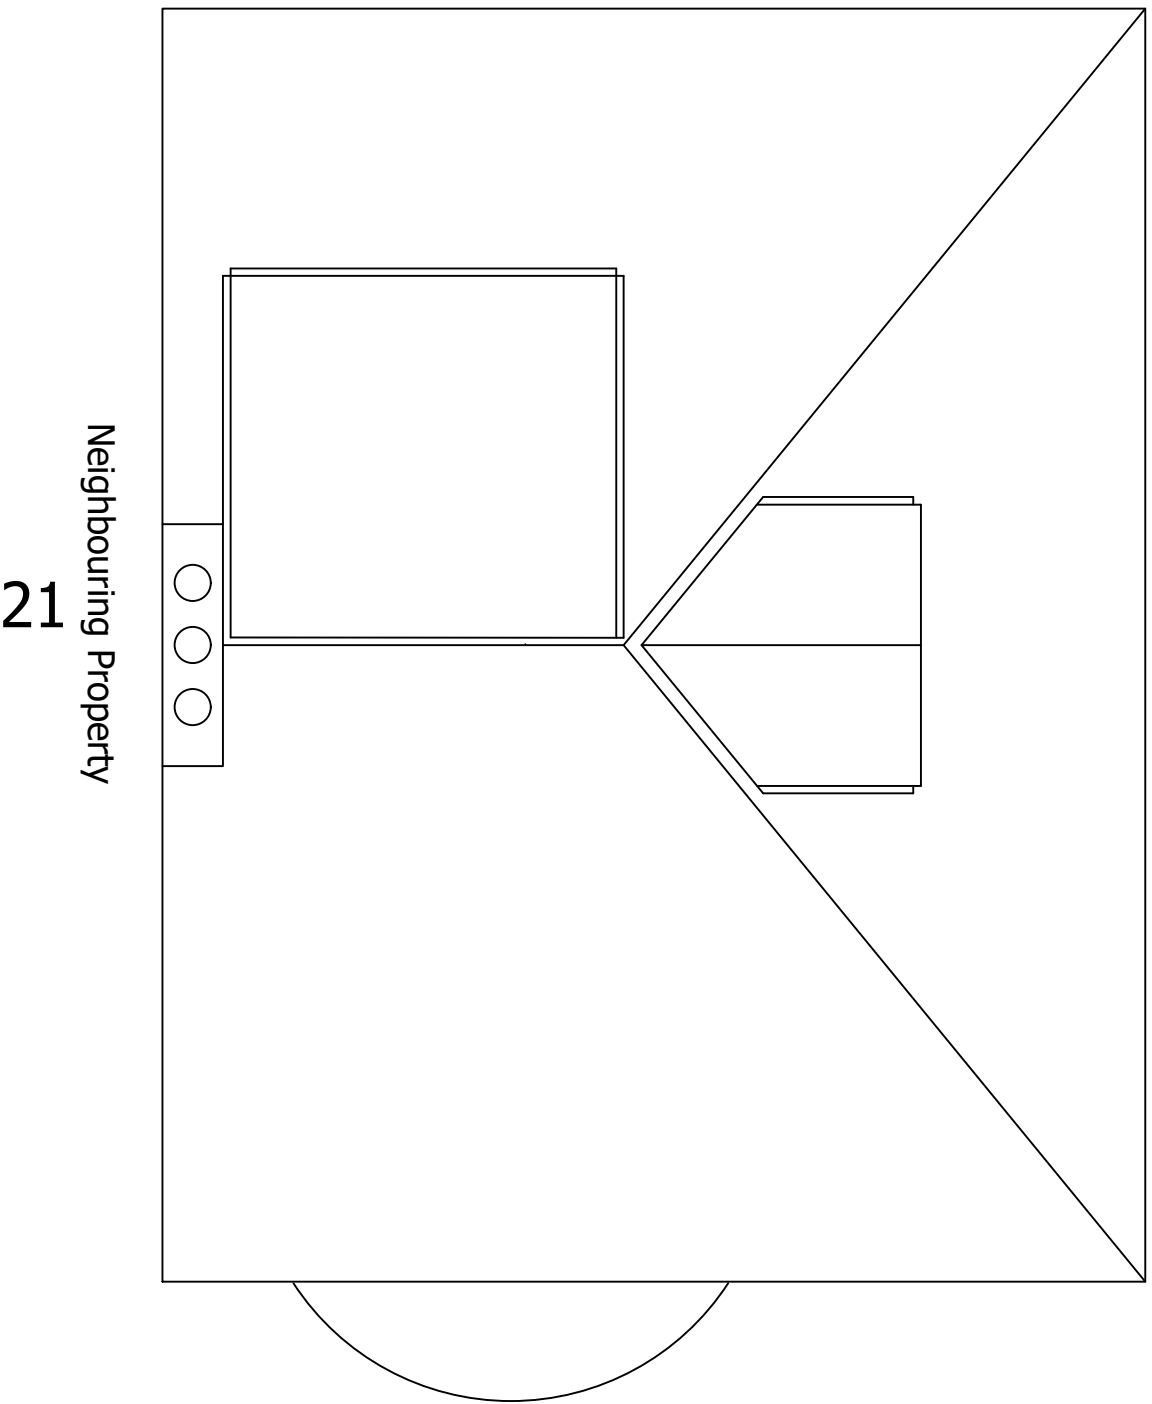

NOTES

Do not Scale; it is essential that this drawing is read in conjunction with the specification and that all works are included for.

The Contractor must visit site, so as to satisfy himself as to the local conditions, access, etc. and to include for these in his costs for the works.

The Contractor is responsible for the verification of all dimensions, levels etc., on site.

Revisions	Notes	Dates
Client 23 Alkington Hall Road South, Middleton, M24 1NJ		
Project title Side and Rear Extension		
Drawing title Existing Floor Plans		
Date	April 2024	Scale
Drawn	On drawing	Job No. Dwg. No. 02