


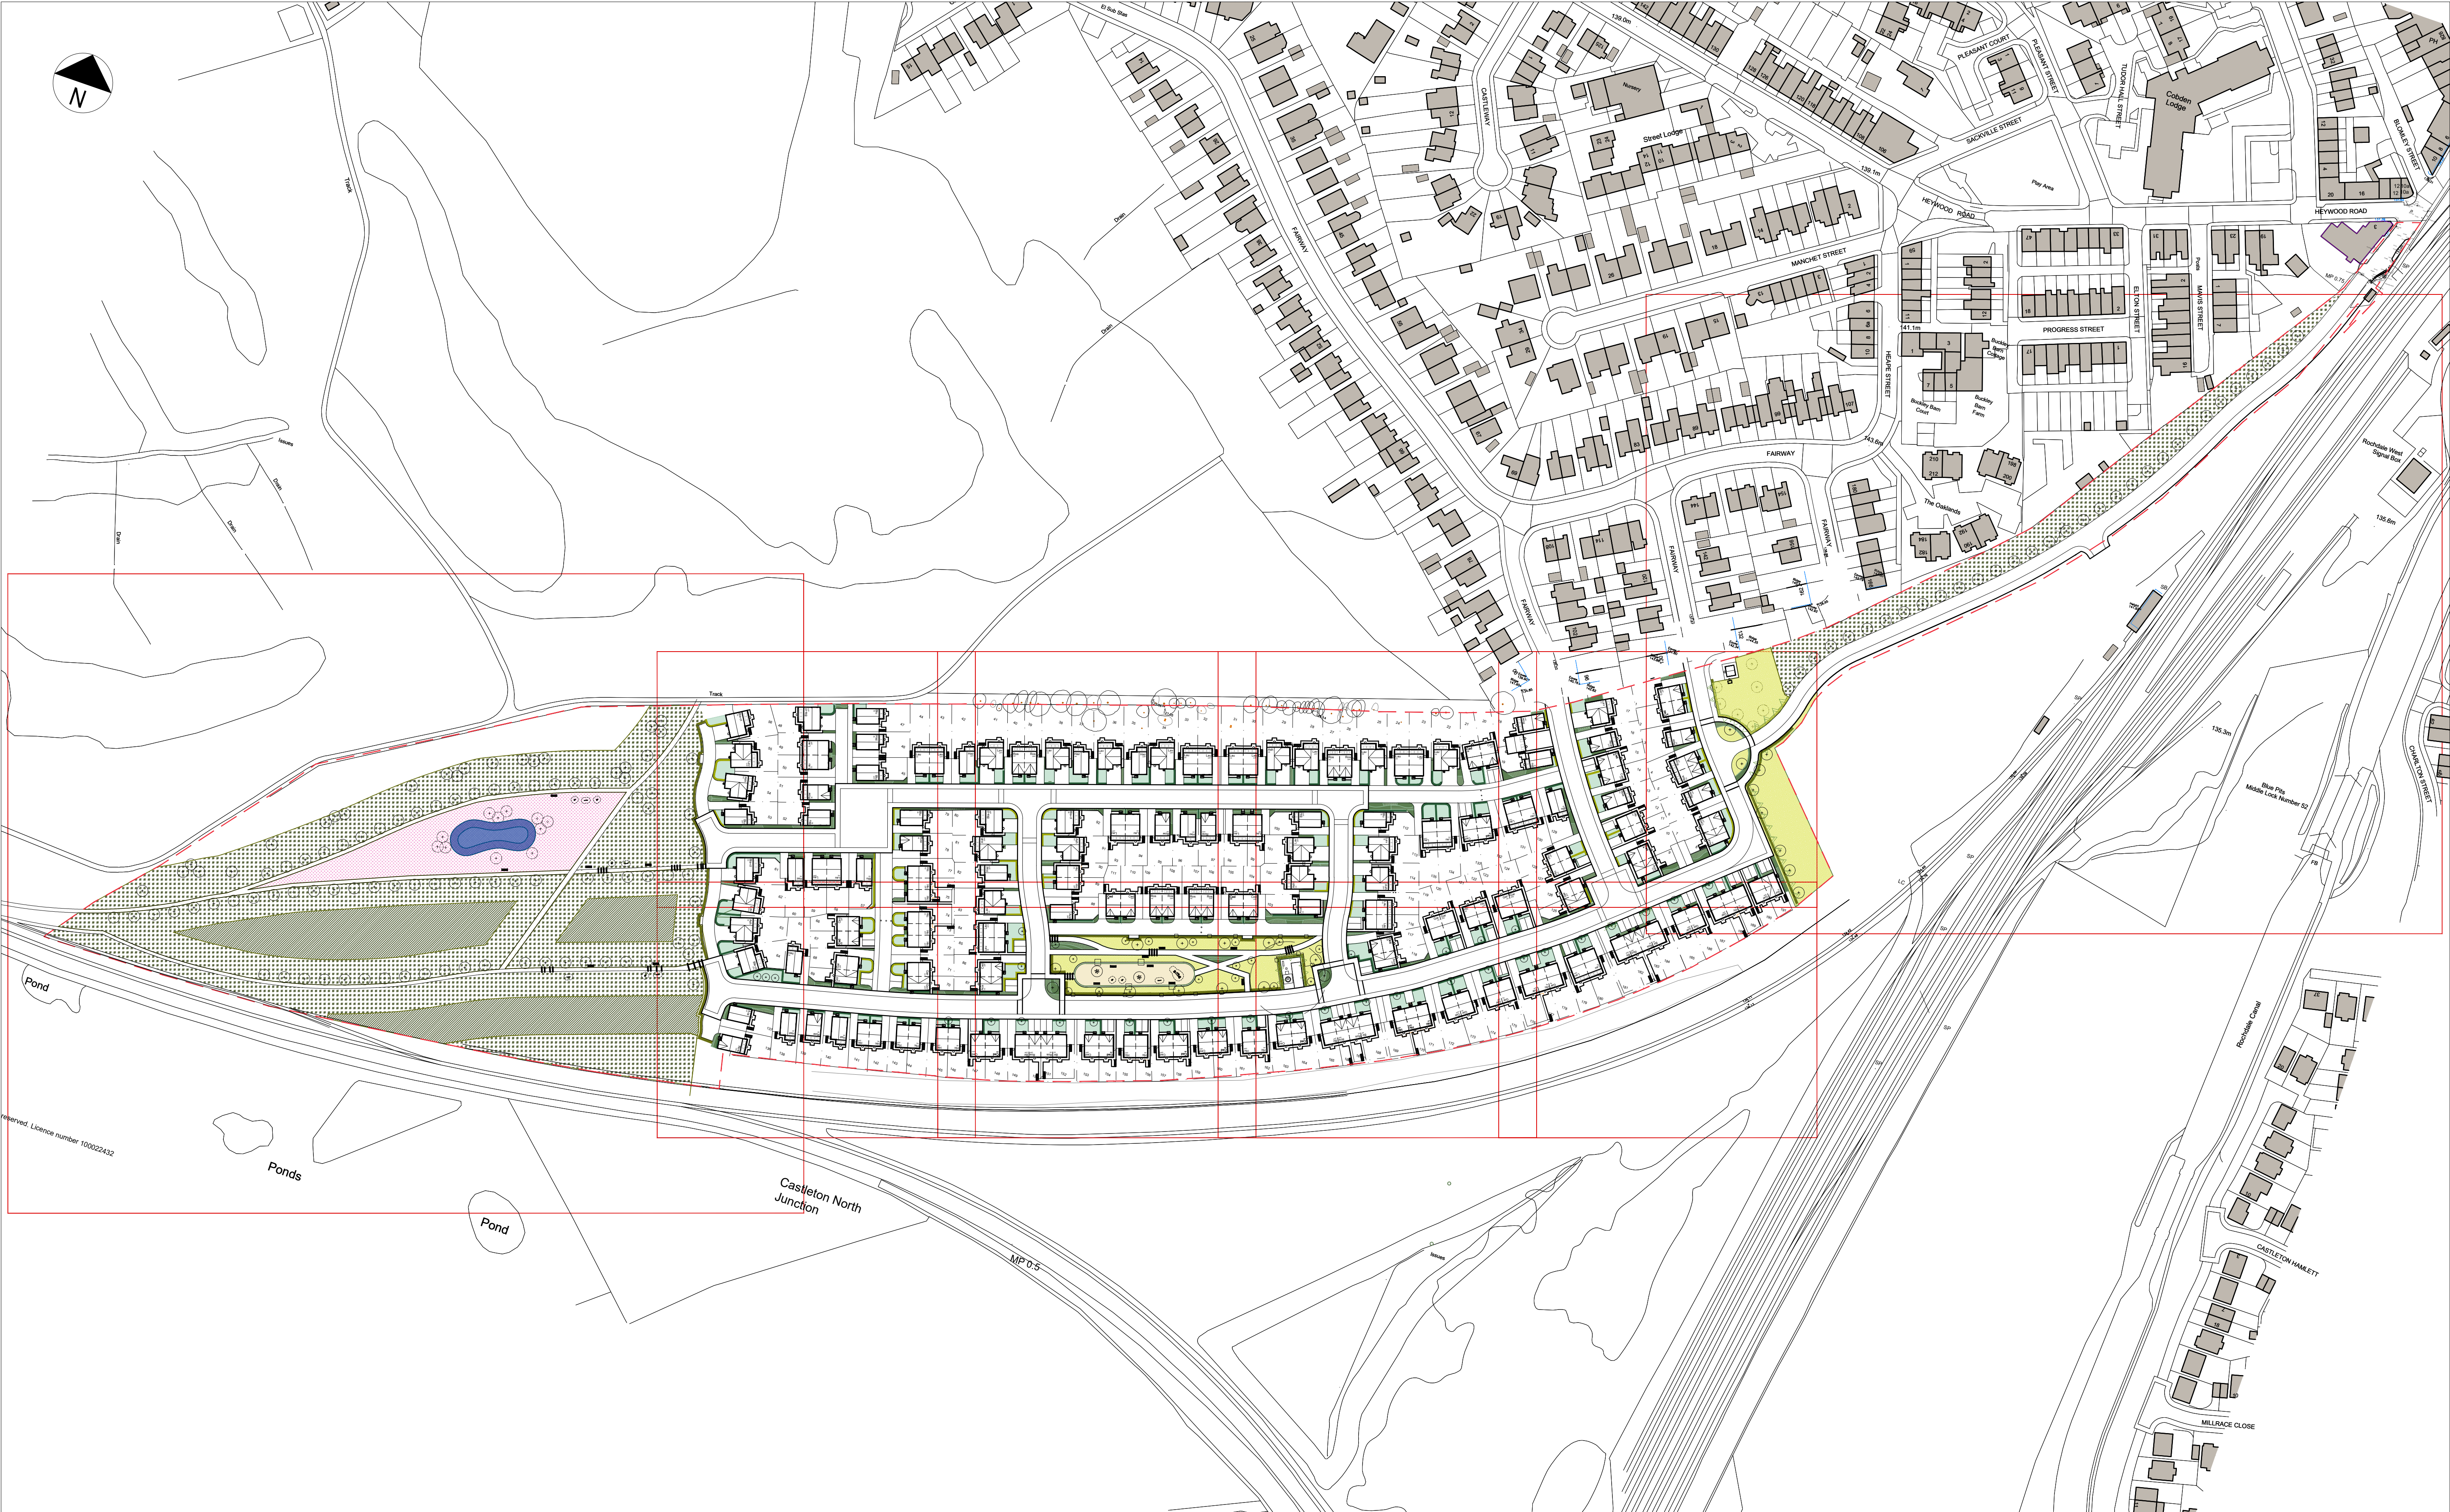

Squareyard

Landscape Architecture - Urban Design - Masterplanning

Email - studio@yd2.co.uk
Web - www.yd2.co.uk
Tel - 07514 281 452

Address:
Suite 10 - Hardman Business Centre,
New Hall Hey Road,
Rossendale

GENERAL NOTES:

1. DIMENSIONS GOVERN
2. ALL DIMENSIONS ARE IN MILLIMETERS UNLESS NOTED OTHERWISE ON THE DRAWINGS
3. ALL DIMENSIONS SHALL BE VERIFIED ON SITE PRIOR TO ANY CONSTRUCTION
4. YD2 SHALL BE NOTIFIED OF ANY DISCREPANCIES

DRAWING NOTES:

(-)	FIRST ISSUE - ISSUED FOR PLANNING APPLICATION	MG	AV	02/07/2024
REV	DESCRIPTION	DRAWN	CHECKED	DATE

PROJECT TITLE

**CASTLETON SIDINGS
ROCHDALE**

DRAWING TITLE

**COMPOSITE PLANTING PLAN
SITEWIDE**

PROJECT NUMBER

YD2_22_015

DRAWING No.

YD2_CS_LP00050

SCALE

**@ A1
NTS**

DATE

JUN 2024

REVISION

(-)