



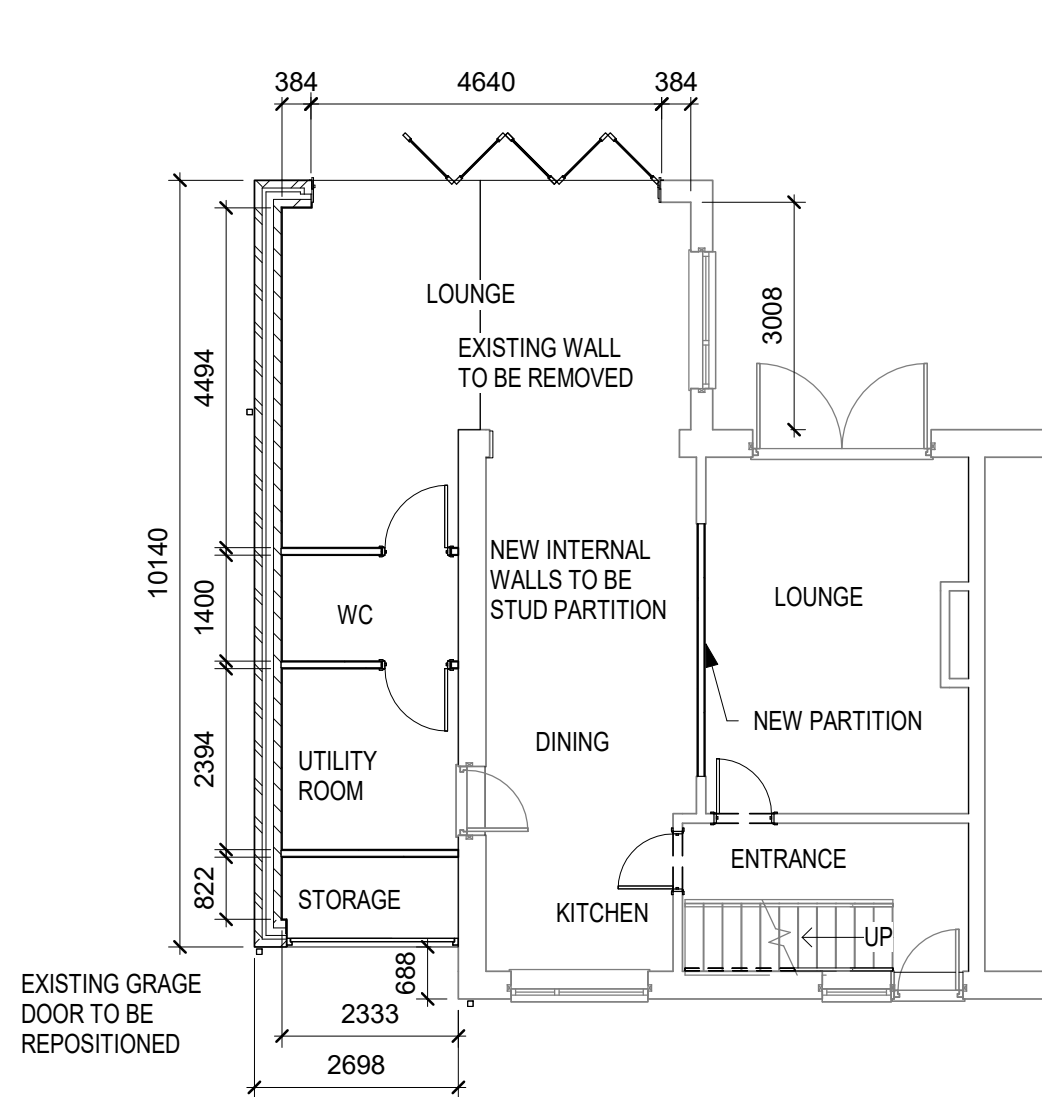

1

GROUND FLOOR PLAN

1 : 100

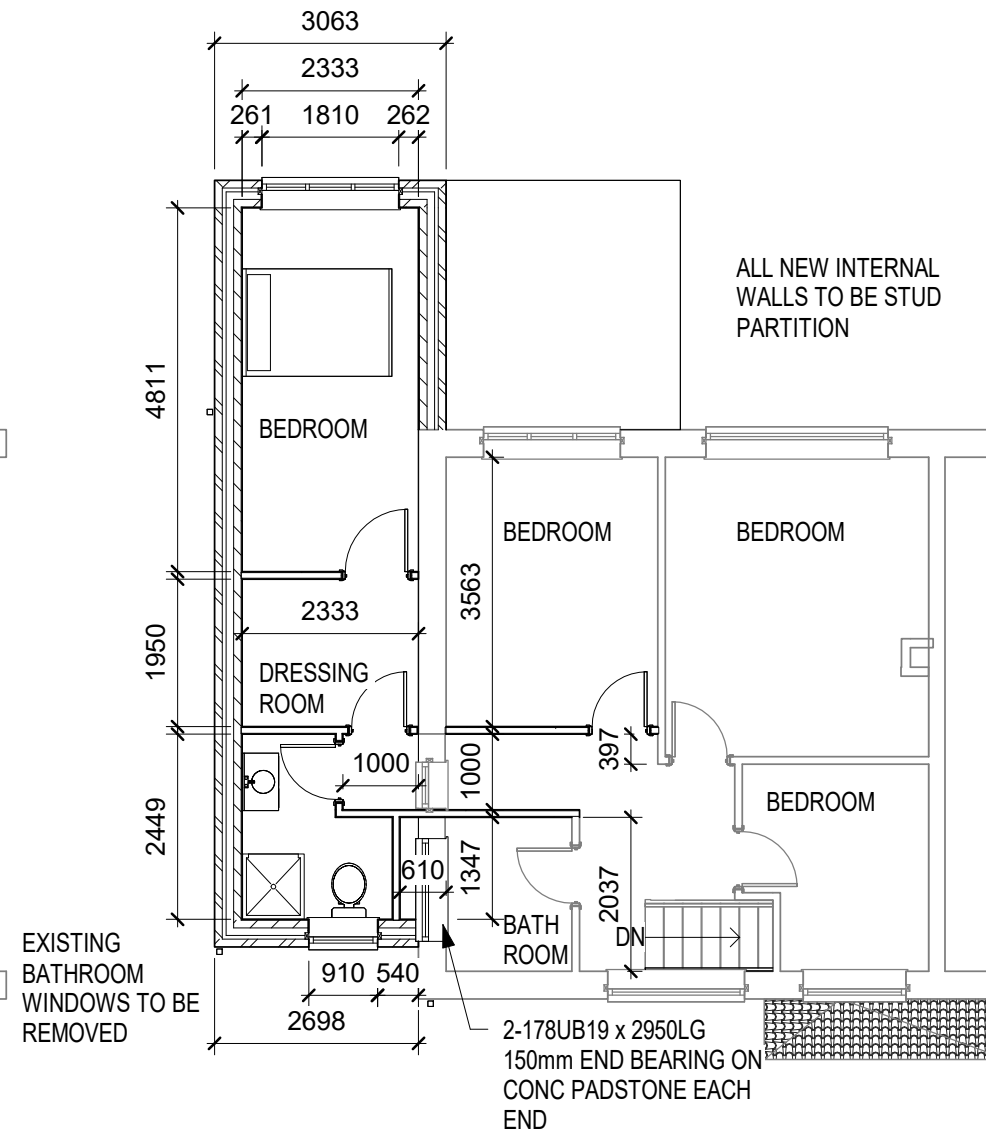

2

FIRST FLOOR PLAN

1 : 100

GENERAL NOTES

ALL WORKMANSHIP AND MATERIALS TO COMPLY WITH BUILDING REGULATIONS, BRITISH STANDARDS AND CODES OF PRACTICE. ALL MATERIALS TO BE STORED, MIXED AND FIXED IN ACCORDANCE WITH MANUFACTURERS INSTRUCTIONS AND RECOMMENDATIONS.

ALL PROVISIONS FOR TEMPORARY MEANS OF SUPPORT AND REGULATIONS FOR HEALTH AND SAFETY AT WORK TO BE APPLIED.

ALL WORKS TO BE CARRIED OUT TO THE COMPLETE SATISFACTION OF THE BUILDING INSPECTOR.

ALL WORKS TO BE CARRIED OUT IN STRICT ACCORDANCE WITH HSE GUIDANCE AND CDM 2015 REGULATIONS

DO NOT SCALE. THE CONTRACTOR MUST VERIFY ALL DIMENSIONS PRIOR TO COMMENCING SHOP DRAWINGS OR WORKS ON SITE.

					Project 19. PEBWORTH CLOSE MIDDLETON OLDHAM	Drawing PROPOSED SIDE / REAR EXTENSION GROUND & 1st FLOOR PLANS				G. & F. CONSULTANTS LTD.				
					Client MR. & MRS. HORAN	Number 24-24029 - 003			Rev		159. NEWMARKET RD. ASHTON – UNDER – LYNE LANCS OL7 9JD			
Rev	Date	By	Checked	Remarks		Scale 1 : 100		Drawn DG	Checked	Date 05.24				