



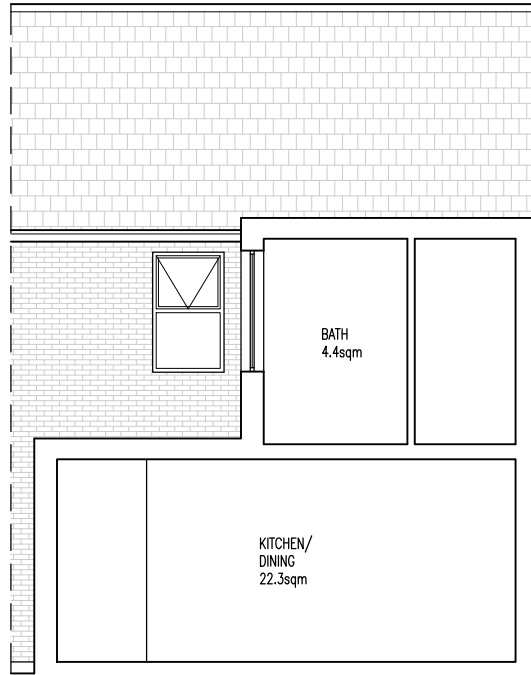

EXISTING REAR ELEVATION OF HOST BUILDING (B-B)
1:100 @ A3

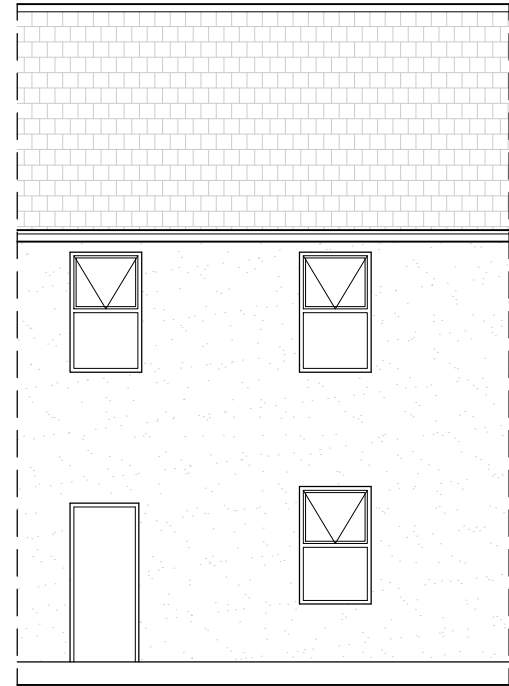


EXISTING FRONT ELEVATION
1:100 @ A3



EXISTING REAR ELEVATION
1:100 @ A3



EXISTING REAR HOST ELEVATION OF REAR GROUND FLOOR (C-C)
1:100 @ A3

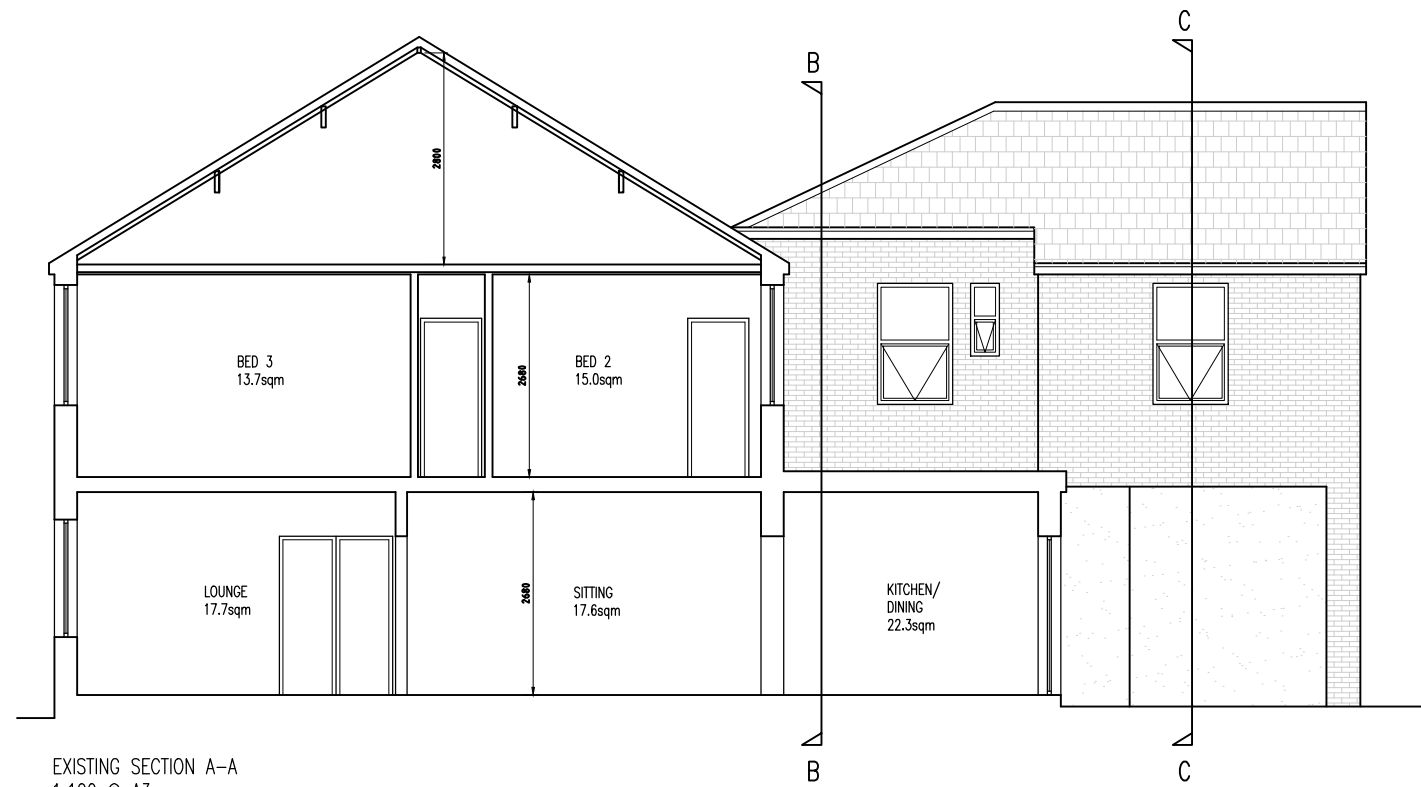

EXISTING SECTION A-A
1:100 @ A3



Rev	Amendments	Date	Ints
Mark Gordon Design + Associates			
Project			
237 MILNROW ROAD, ROCHDALE, OL16 5AS			
Drawing Title			
EXISTING ELEVATIONS AND SECTION			
Drawn	MG	Checked	—
Date	MAY 2024	Scale	A3 1 : 100
Drawing No.	237MR/302/PL		Rev.