



SITE LOCATION PLAN 1:1250




BLOCK PLAN 1:500



NOTES

This drawing to be read in accordance with the specification/Bills of Quantities and related drawings.
No Dimensions to be scaled from this drawing. All stated dimensions to be verified on site and the designer notified of any discrepancies.

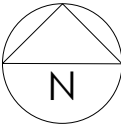

FOR PLANNING

Project
118 ELMSFIELD AVENUE
ROCHDALE
OLDHAM
OL11 5XN

Title
SITE LOCATION & BLOCK PLAN




Scale	Date
RTD @ A3	OCTOBER 2022
Drawn	Checked
SB	-
Drawing Number	Revision
7029_PL01	-

SMASHBOX

97 Alderley Road | Wilmslow | Cheshire | SK9 1PT
ARCHITECTURE DESIGN PLANNING
T. 01625 466 557 E. hello@smashboxarchitecture.com
www.smashboxarchitecture.com

NOTES

This drawing to be read in accordance with the specification/Bills of Quantities and related drawings.
No Dimensions to be scaled from this drawing. All stated dimensions to be verified on site and the designer notified of any discrepancies.

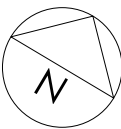 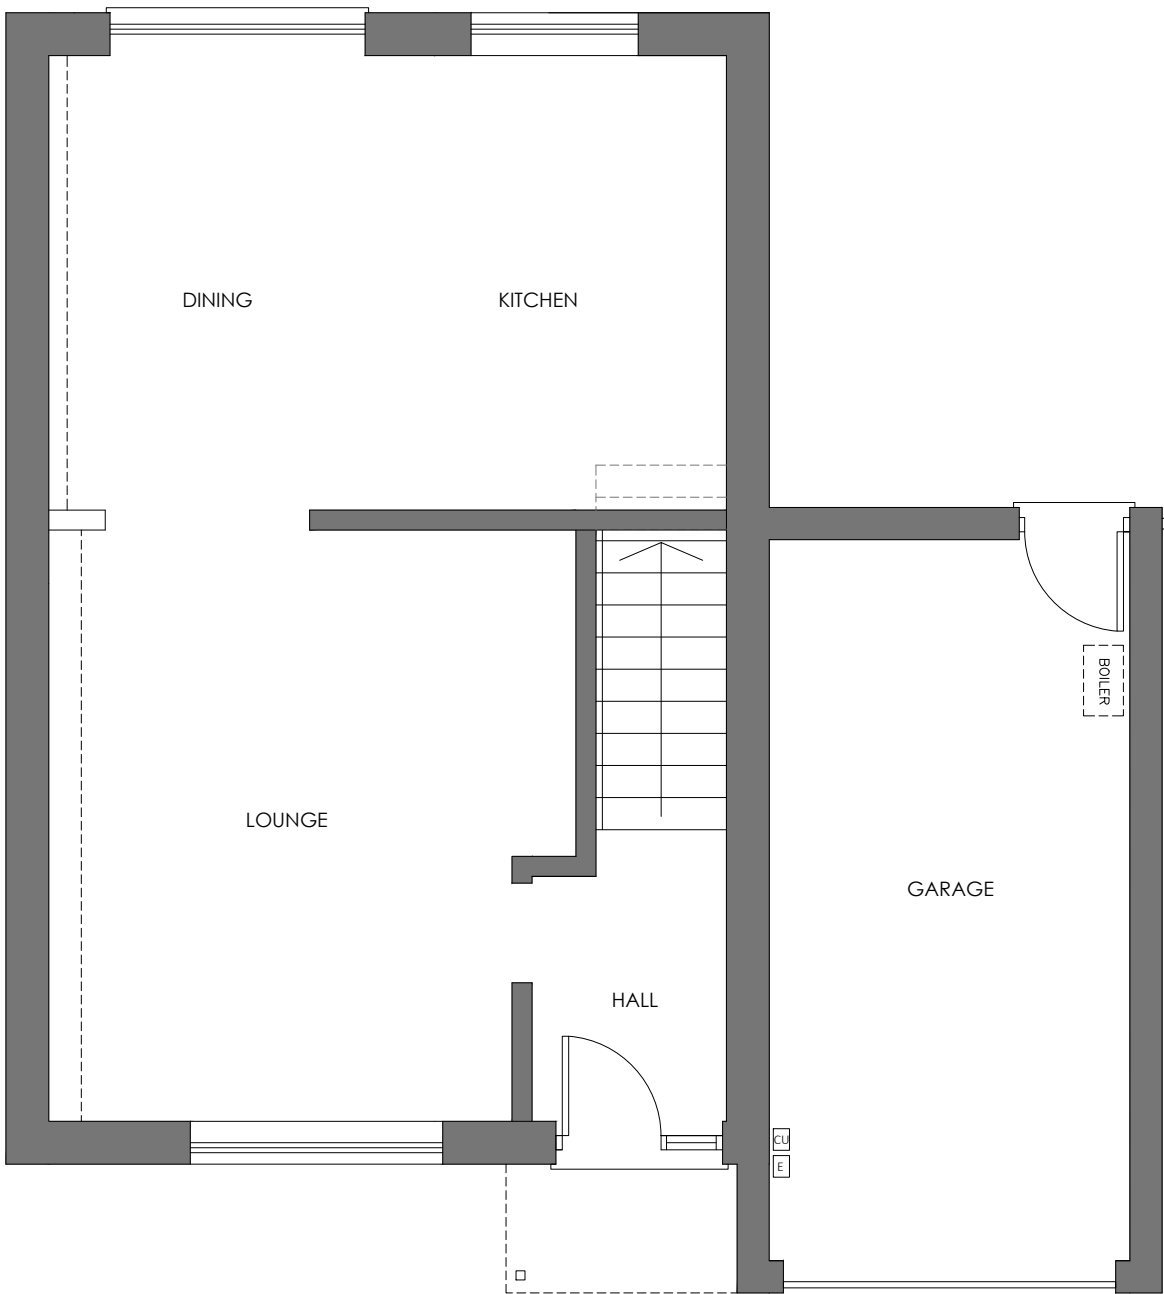

FOR PLANNING

Project
118 ELMSFIELD AVENUE
ROCHDALE
OLDHAM
OL11 5XN

Title
EXISTING GROUND FLOOR PLAN

Scale	Date
1:50 @ A3	OCTOBER 2022
Drawn	Checked
SB	-
Drawing Number	Revision
7029_PL02	-



SMASHBOX

97 Alderley Road | Wilmslow | Cheshire | SK9 1PT
ARCHITECTURE DESIGN PLANNING
T. 01625 466 557 E. hello@smashboxarchitecture.com
www.smashboxarchitecture.com

EXISTING ground floor plan

NOTES

This drawing to be read in accordance with the specification/Bills of Quantities and related drawings.
No Dimensions to be scaled from this drawing. All stated dimensions to be verified on site and the designer notified of any discrepancies.

 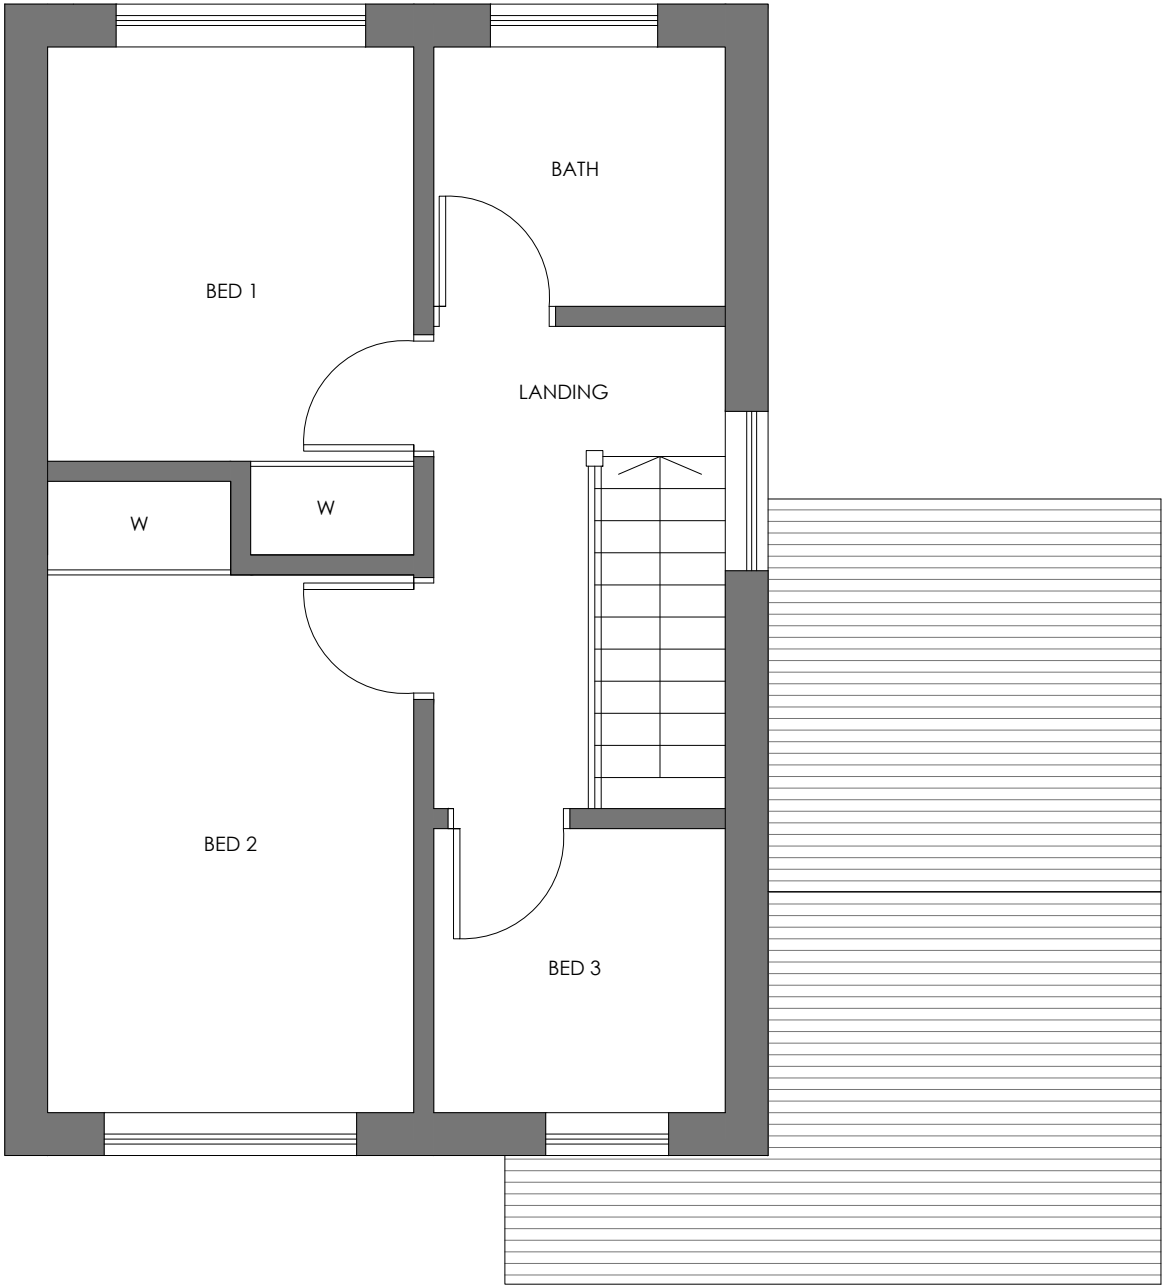

FOR PLANNING

Project
118 ELMSFIELD AVENUE
ROCHDALE
OLDHAM
OL11 5XN

Title
EXISTING FIRST FLOOR PLAN

Scale	Date
1:50 @ A3	OCTOBER 2022
Drawn	Checked
SB	-
Drawing Number	Revision
7029_PL03	-


EXISTING first floor plan

NOTES

This drawing to be read in accordance with the specification/Bills of Quantities and related drawings.
No Dimensions to be scaled from this drawing. All stated dimensions to be verified on site and the designer notified of any discrepancies.



EXISTING front elevation

 

EXISTING rear elevation

FOR PLANNING

Project
118 ELMSFIELD AVENUE
ROCHDALE
OLDHAM
OL11 5XN

Title
EXISTING FRONT & REAR
ELEVATION


Scale 1:100@ A3	Date OCTOBER 2022
Drawn SB	Checked -
Drawing Number 7029_PL04	Revision -

SMASHBOX



97 Alderley Road | Wilmslow | Cheshire | SK9 1PT
ARCHITECTURE DESIGN PLANNING
T. 01625 466 557 E. hello@smashboxarchitecture.com
www.smashboxarchitecture.com

NOTES

This drawing to be read in accordance with the specification/Bills of Quantities and related drawings.
No Dimensions to be scaled from this drawing. All stated dimensions to be verified on site and the designer notified of any discrepancies.

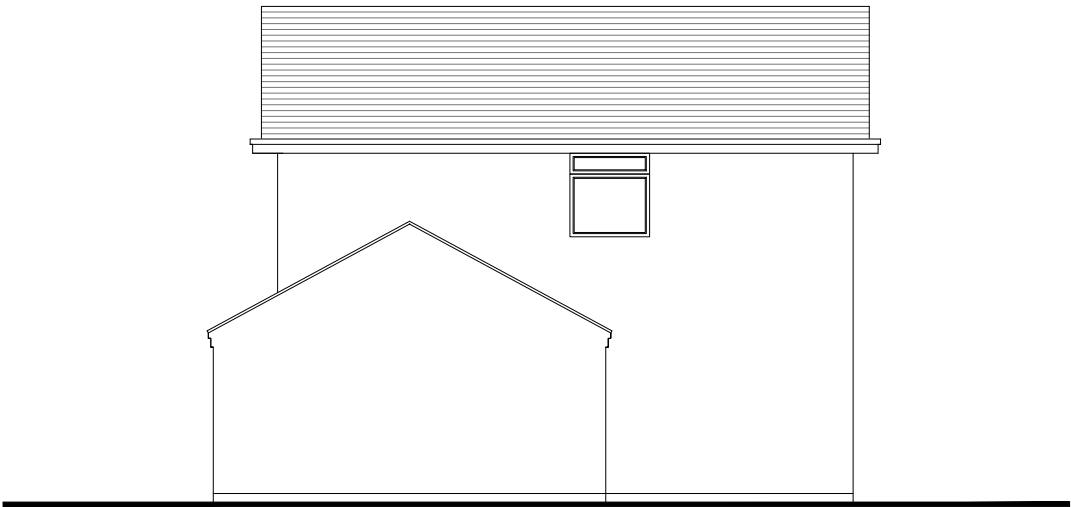

EXISTING side elevation

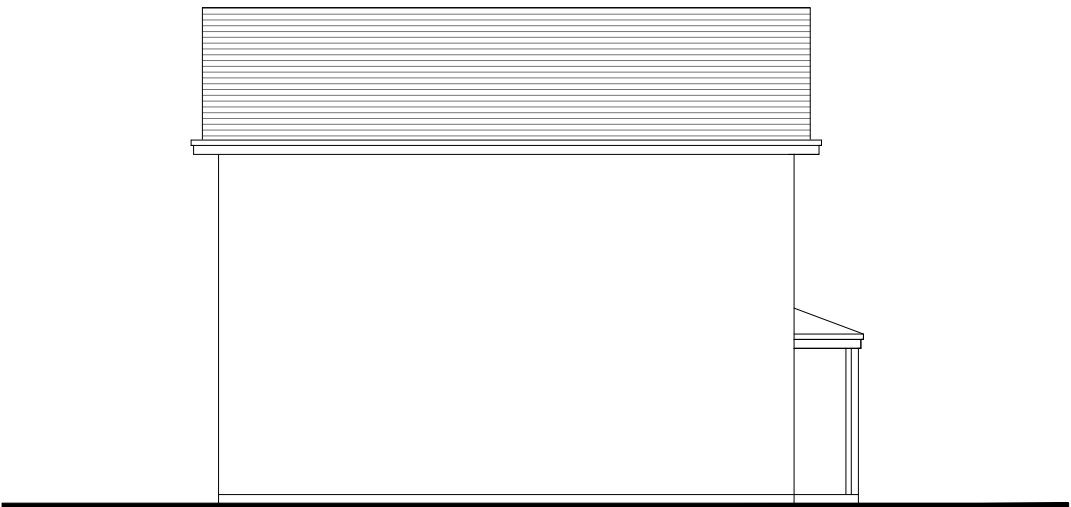 

EXISTING side elevation

FOR PLANNING

Project

118 ELMSFIELD AVENUE
ROCHDALE
OLDHAM
OL11 5XN

Title

EXISTING SIDE ELEVATIONS

Scale	Date
1:100 @ A3	OCTOBER 2022
Drawn	Checked
SB	-




Drawing Number	Revision
7029_PL05	-

SMASHBOX

97 Alderley Road | Wilmslow | Cheshire | SK9 1PT
ARCHITECTURE DESIGN PLANNING
T. 01625 466 557 E. hello@smashboxarchitecture.com
www.smashboxarchitecture.com

NOTES

This drawing to be read in accordance with the specification/Bills of Quantities and related drawings.
No Dimensions to be scaled from this drawing. All stated dimensions to be verified on site and the designer notified of any discrepancies.

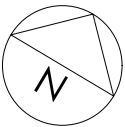 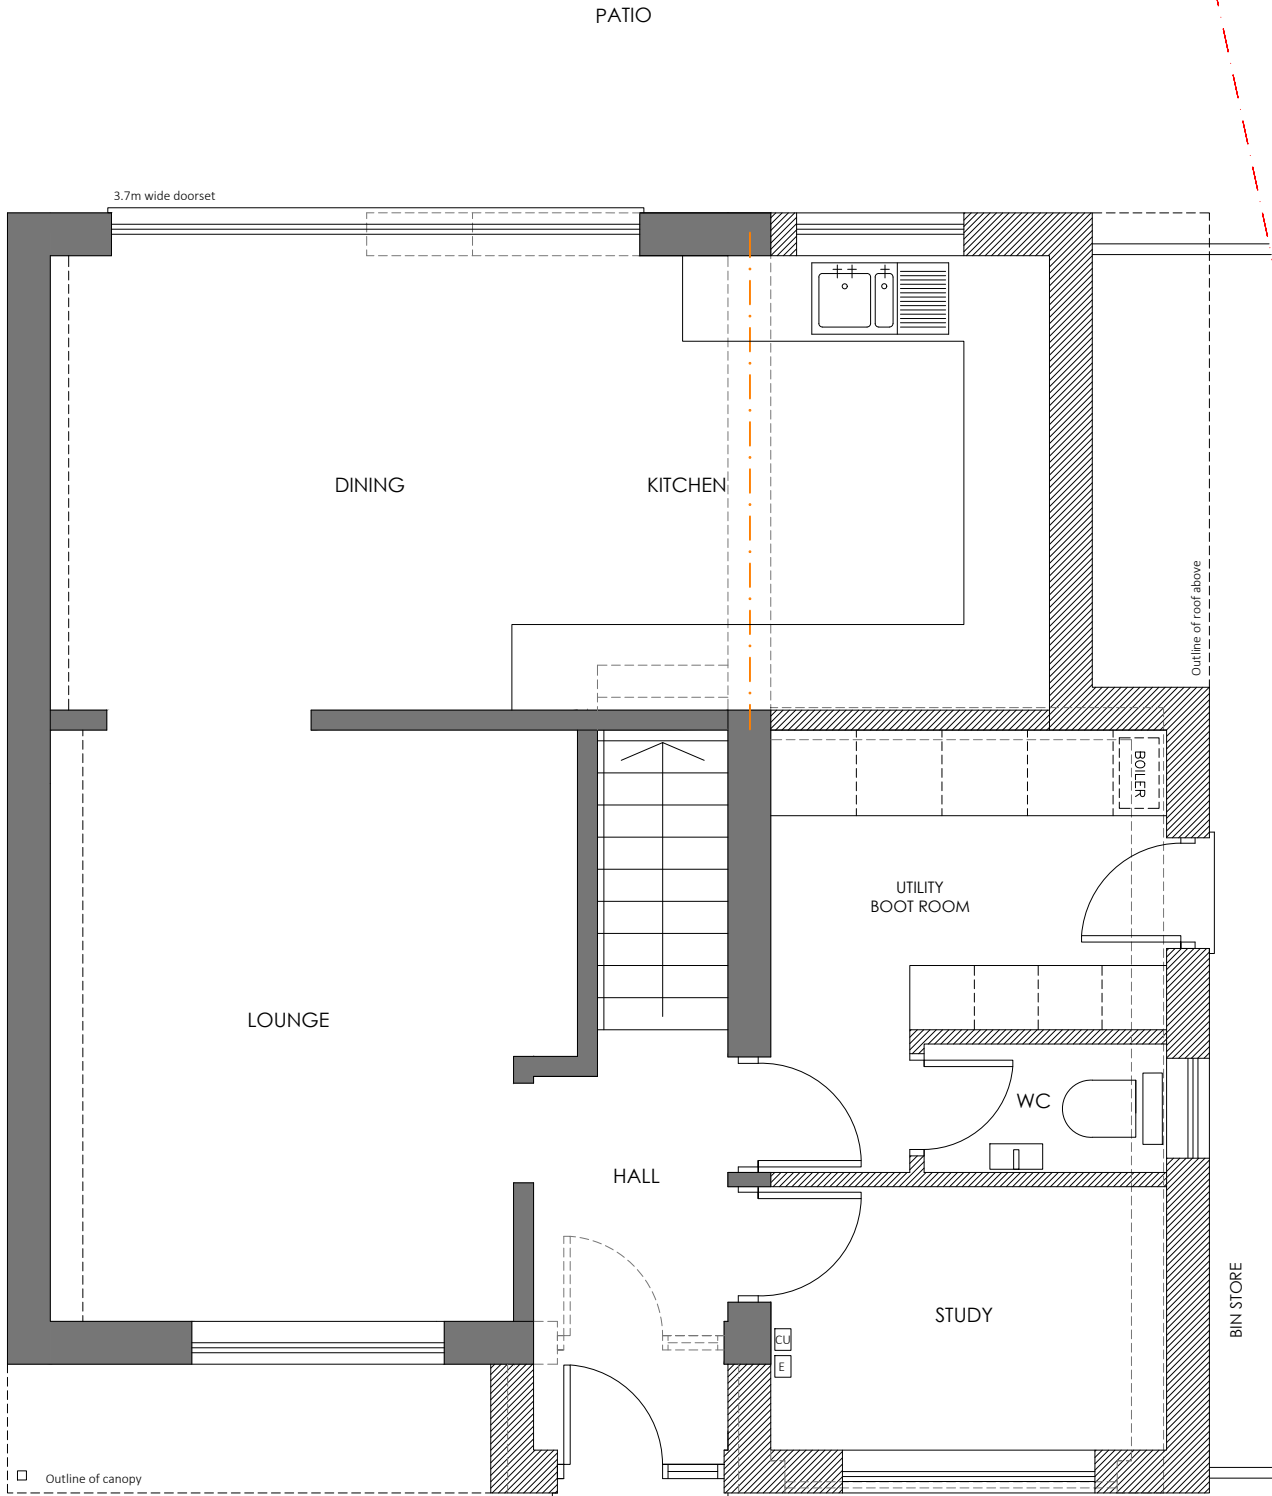

FOR PLANNING

Project
118 ELMSFIELD AVENUE
ROCHDALE
OLDHAM
OL11 5XN

Title
PROPOSED GROUND FLOOR PLAN

Scale 1:50 @ A3	Date OCTOBER 2022
Drawn SB	Checked -
Drawing Number 7029_PL06	Revision -



SMASHBOX

97 Alderley Road | Wilmslow | Cheshire | SK9 1PT
ARCHITECTURE DESIGN PLANNING
T. 01625 466 557 E. hello@smashboxarchitecture.com
www.smashboxarchitecture.com

PROPOSED ground floor plan

NOTES

This drawing to be read in accordance with the specification/Bills of Quantities and related drawings.
No Dimensions to be scaled from this drawing. All stated dimensions to be verified on site and the designer notified of any discrepancies.

 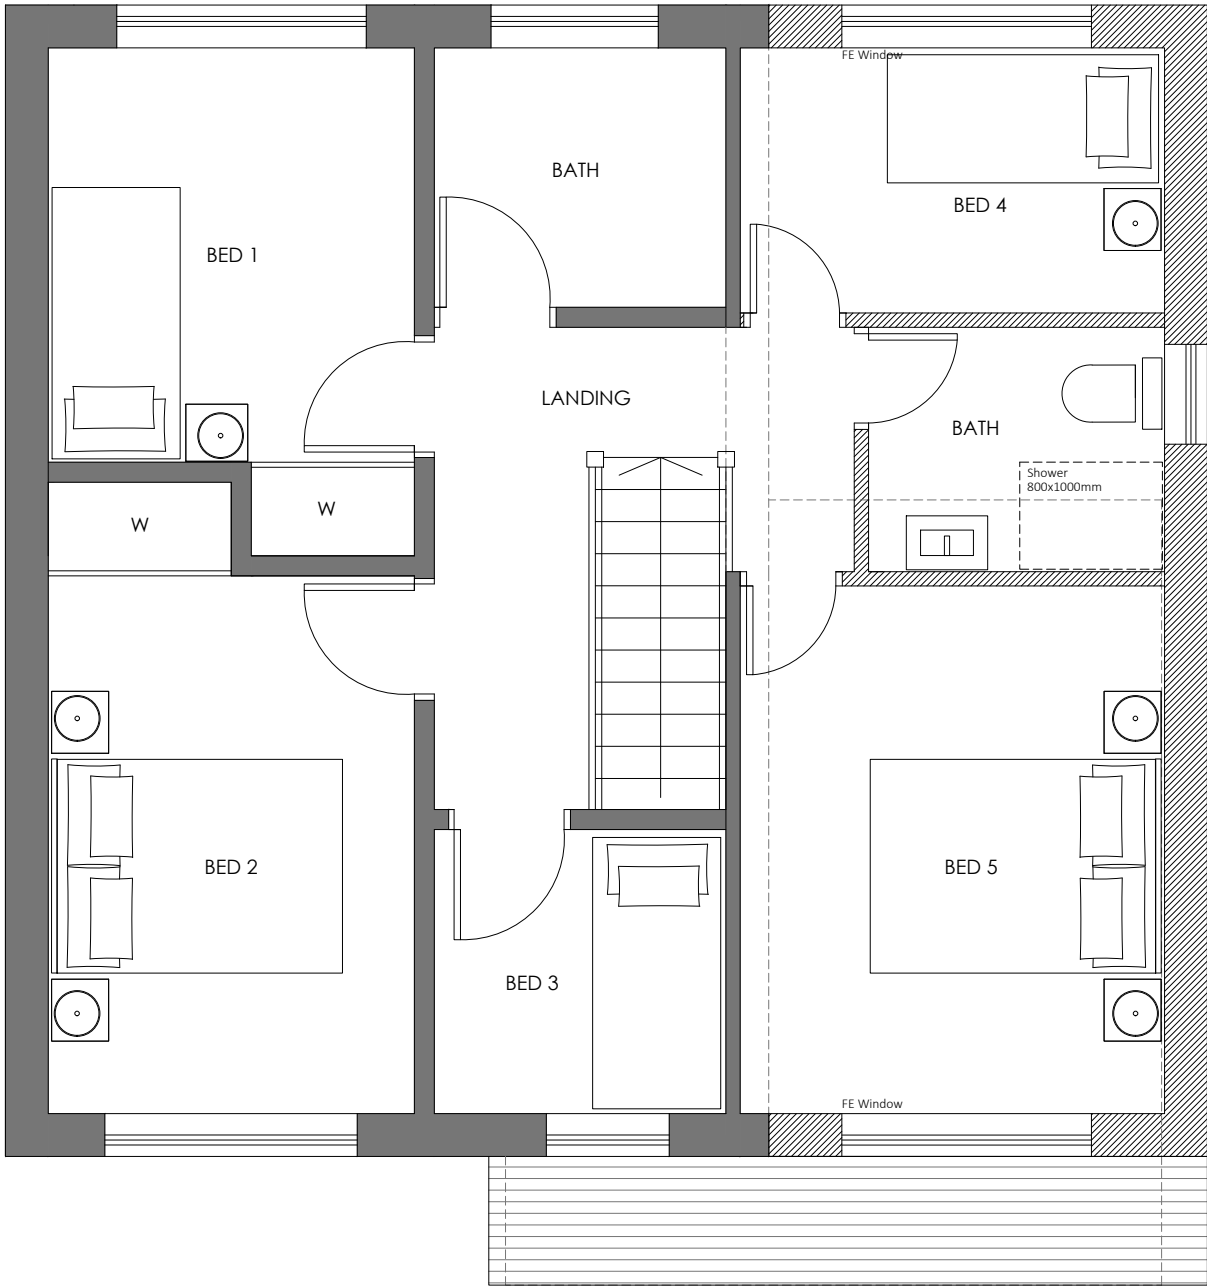

FOR PLANNING

Project
118 ELMSFIELD AVENUE
ROCHDALE
OLDHAM
OL11 5XN

Title
PROPOSED FIRST FLOOR PLAN

Scale 1:50 @ A3	Date OCTOBER 2022
Drawn SB	Checked -
Drawing Number 7029_PL07	Revision -

SMASHBOX

97 Alderley Road | Wilmslow | Cheshire | SK9 1PT
ARCHITECTURE DESIGN PLANNING
T. 01625 466 557 E. hello@smashboxarchitecture.com
www.smashboxarchitecture.com

PROPOSED first floor plan


NOTES

This drawing to be read in accordance with the specification/Bills of Quantities and related drawings.
No Dimensions to be scaled from this drawing. All stated dimensions to be verified on site and the designer notified of any discrepancies.

Proposed two storey rear & side extension



PROPOSED front elevation

 

Proposed single storey rear extension



PROPOSED rear elevation

FOR PLANNING

Project
118 ELMSFIELD AVENUE
ROCHDALE
OLDHAM
OL11 5XN

Title
PROPOSED FRONT & REAR
ELEVATION


Scale 1:100 @ A3	Date OCTOBER 2022
Drawn SB	Checked -
Drawing Number 7029_PL08	Revision A

SMASHBOX



97 Alderley Road | Wilmslow | Cheshire | SK9 1PT
ARCHITECTURE DESIGN PLANNING
T. 01625 466 557 E. hello@smashboxarchitecture.com
www.smashboxarchitecture.com

NOTES

This drawing to be read in accordance with the specification/Bills of Quantities and related drawings.
No Dimensions to be scaled from this drawing. All stated dimensions to be verified on site and the designer notified of any discrepancies.

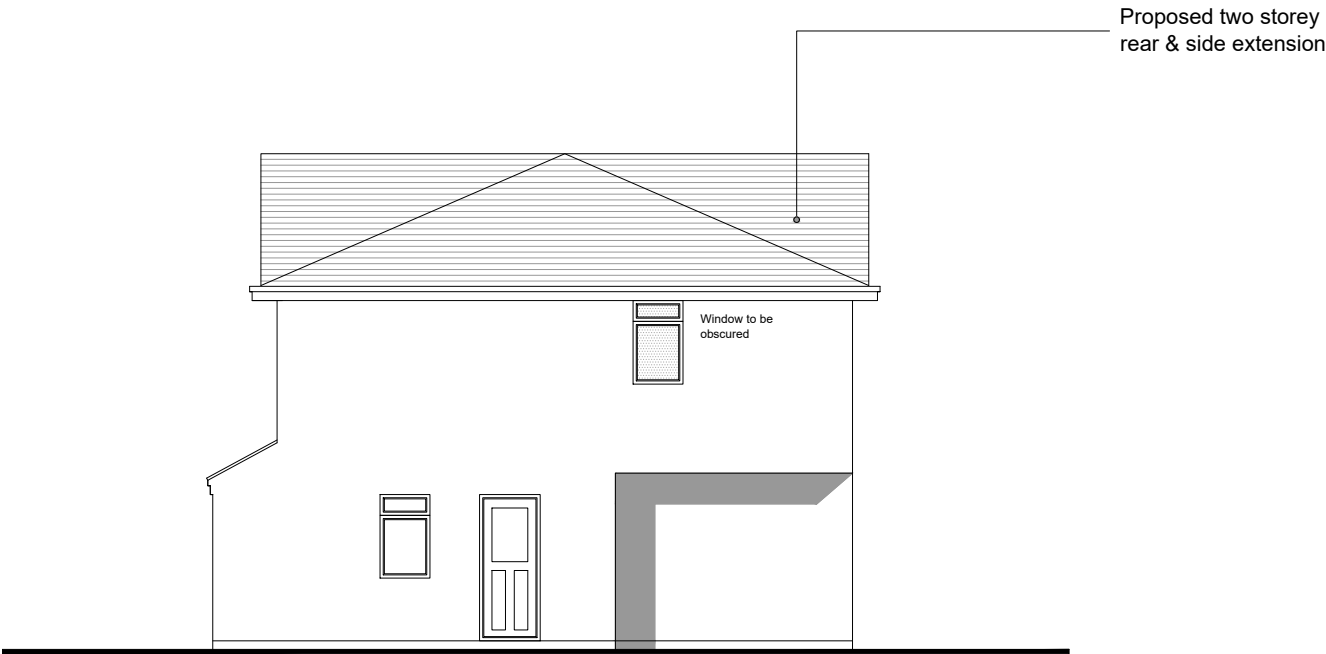

PROPOSED side elevation

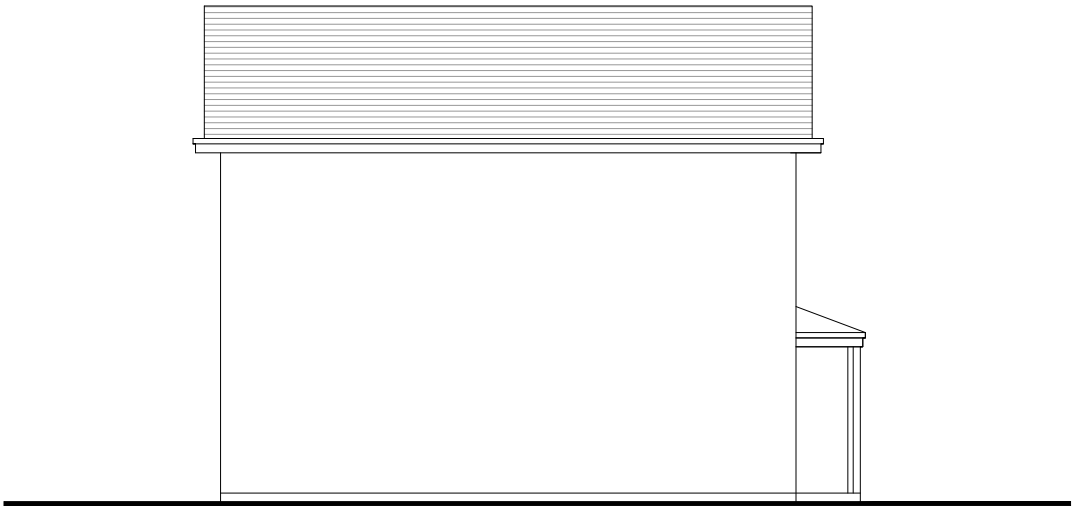 

PROPOSED side elevation

FOR PLANNING

Project
118 ELMSFIELD AVENUE
ROCHDALE
OLDHAM
OL11 5XN

Title
PROPOSED SIDE ELEVATIONS

Scale 1:100 @ A3	Date OCTOBER 2022
Drawn SB	Checked -
Drawing Number 7029_PL09	Revision A

SMASHBOX

97 Alderley Road | Wilmslow | Cheshire | SK9 1PT
ARCHITECTURE DESIGN PLANNING
T. 01625 466 557 E. hello@smashboxarchitecture.com
www.smashboxarchitecture.com