





FRONT ELEVATION

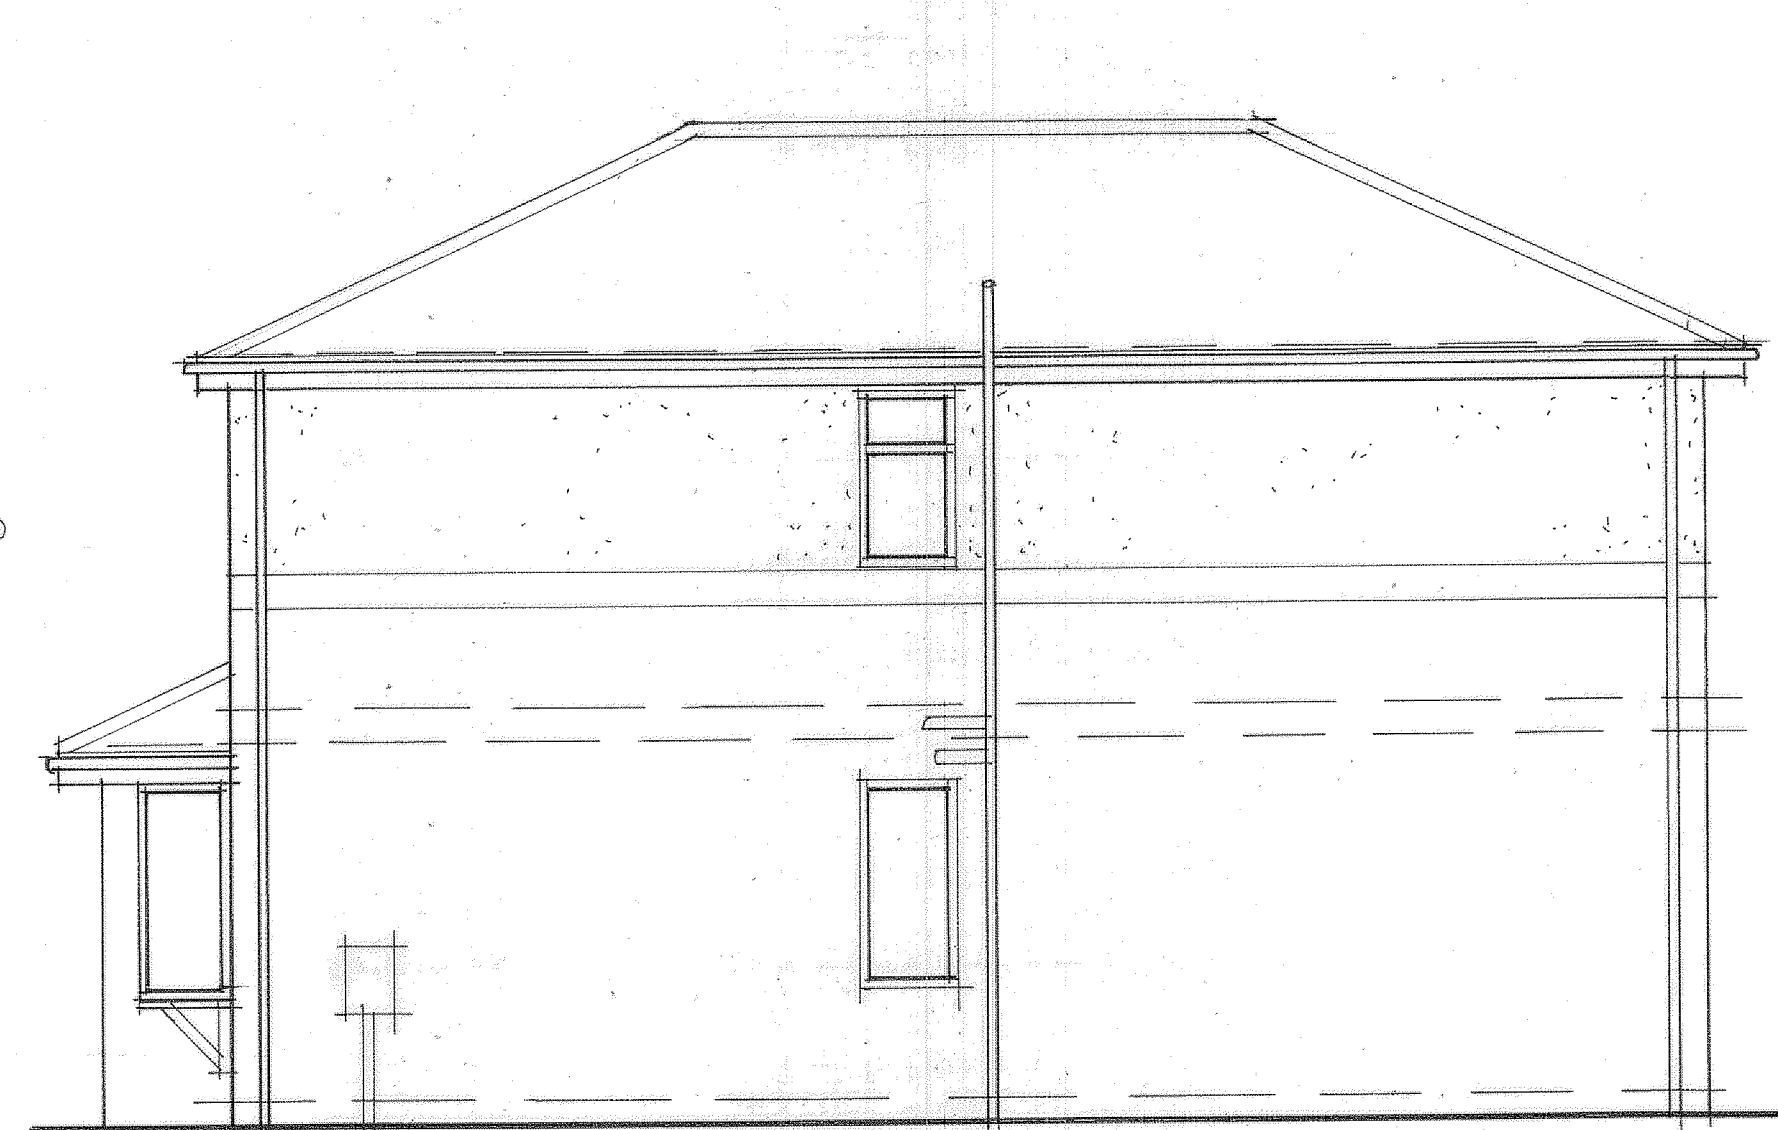


SIDE ELEVATION




REAR ELEVATION

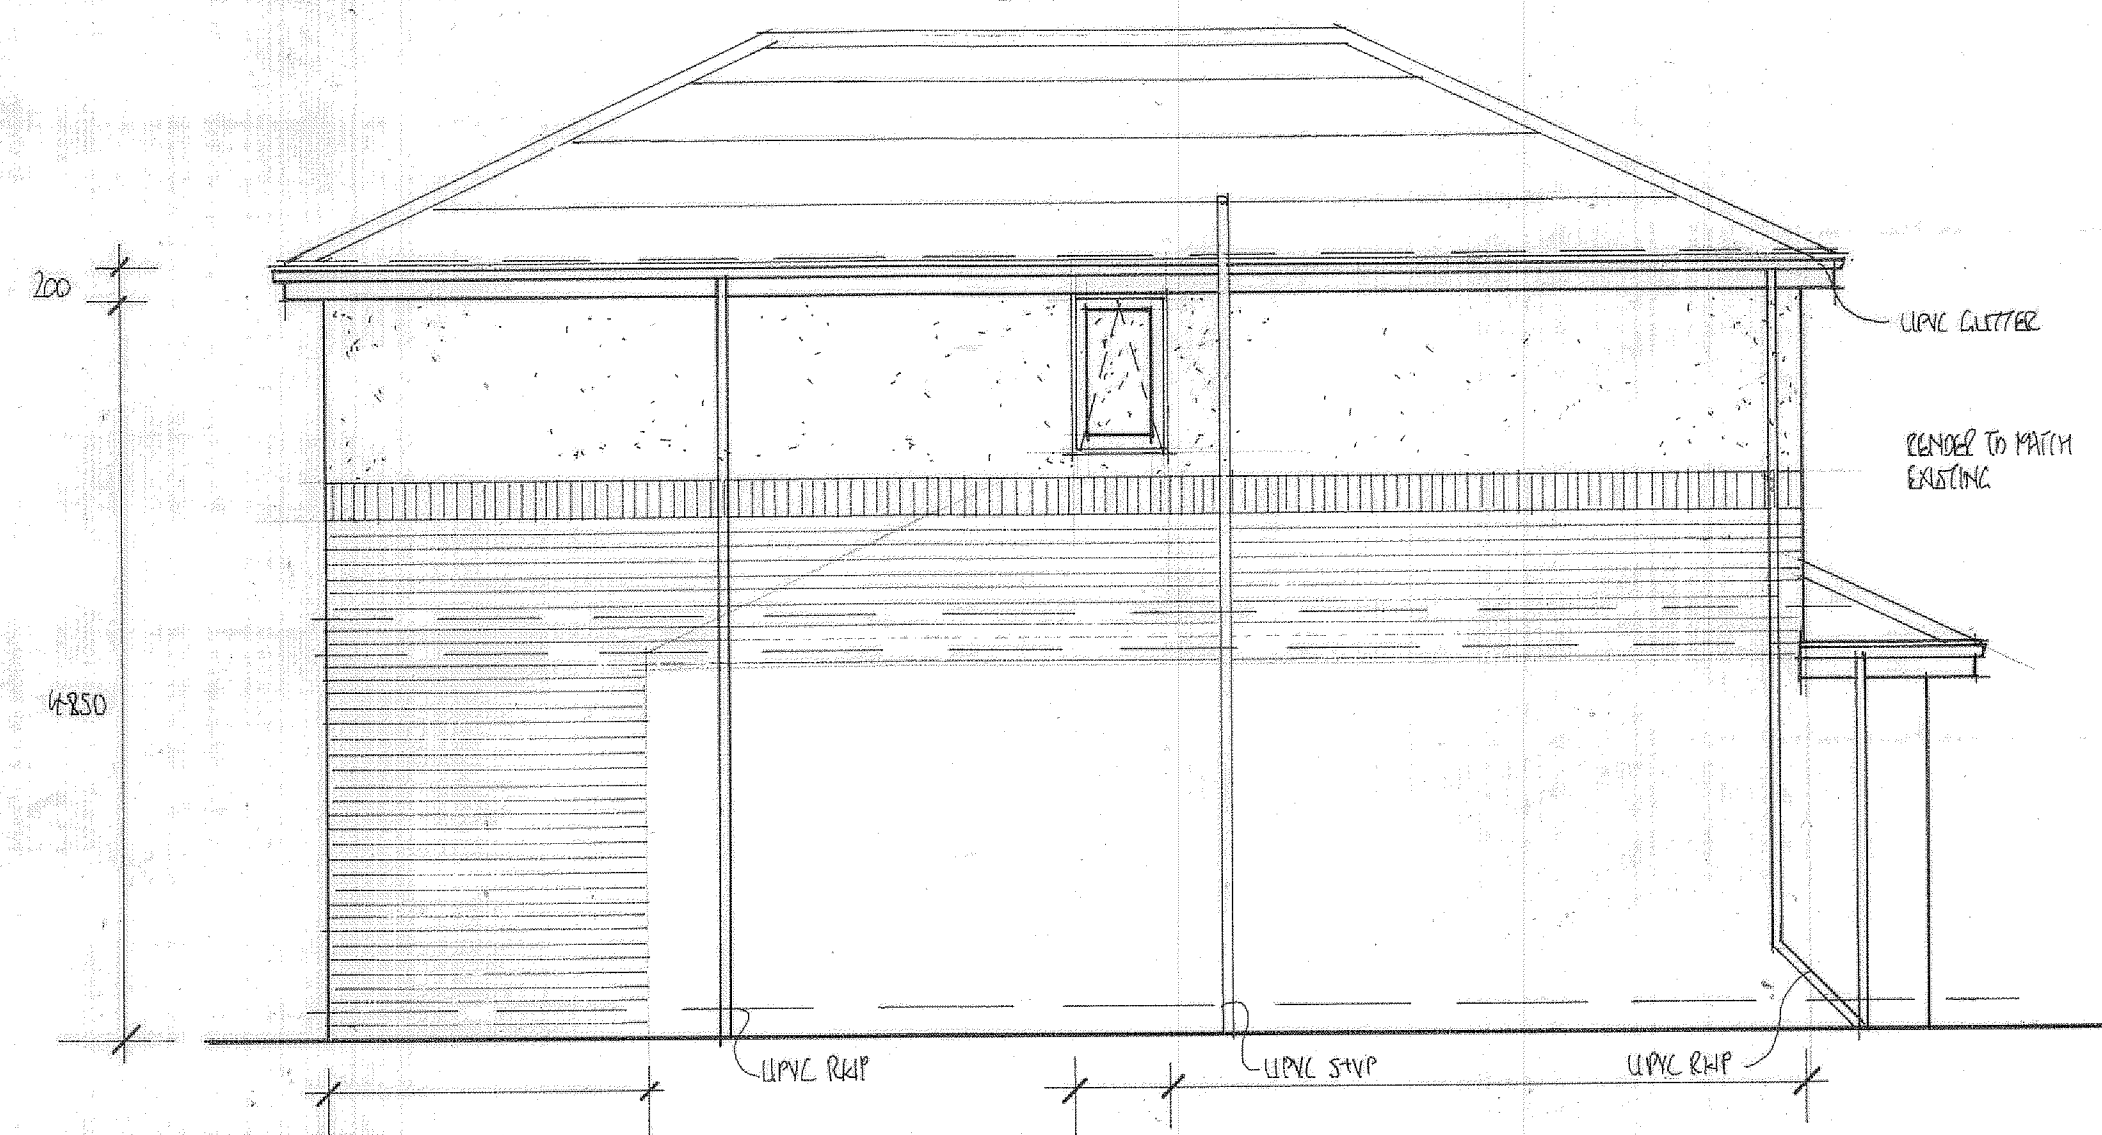

SIDE ELEVATION

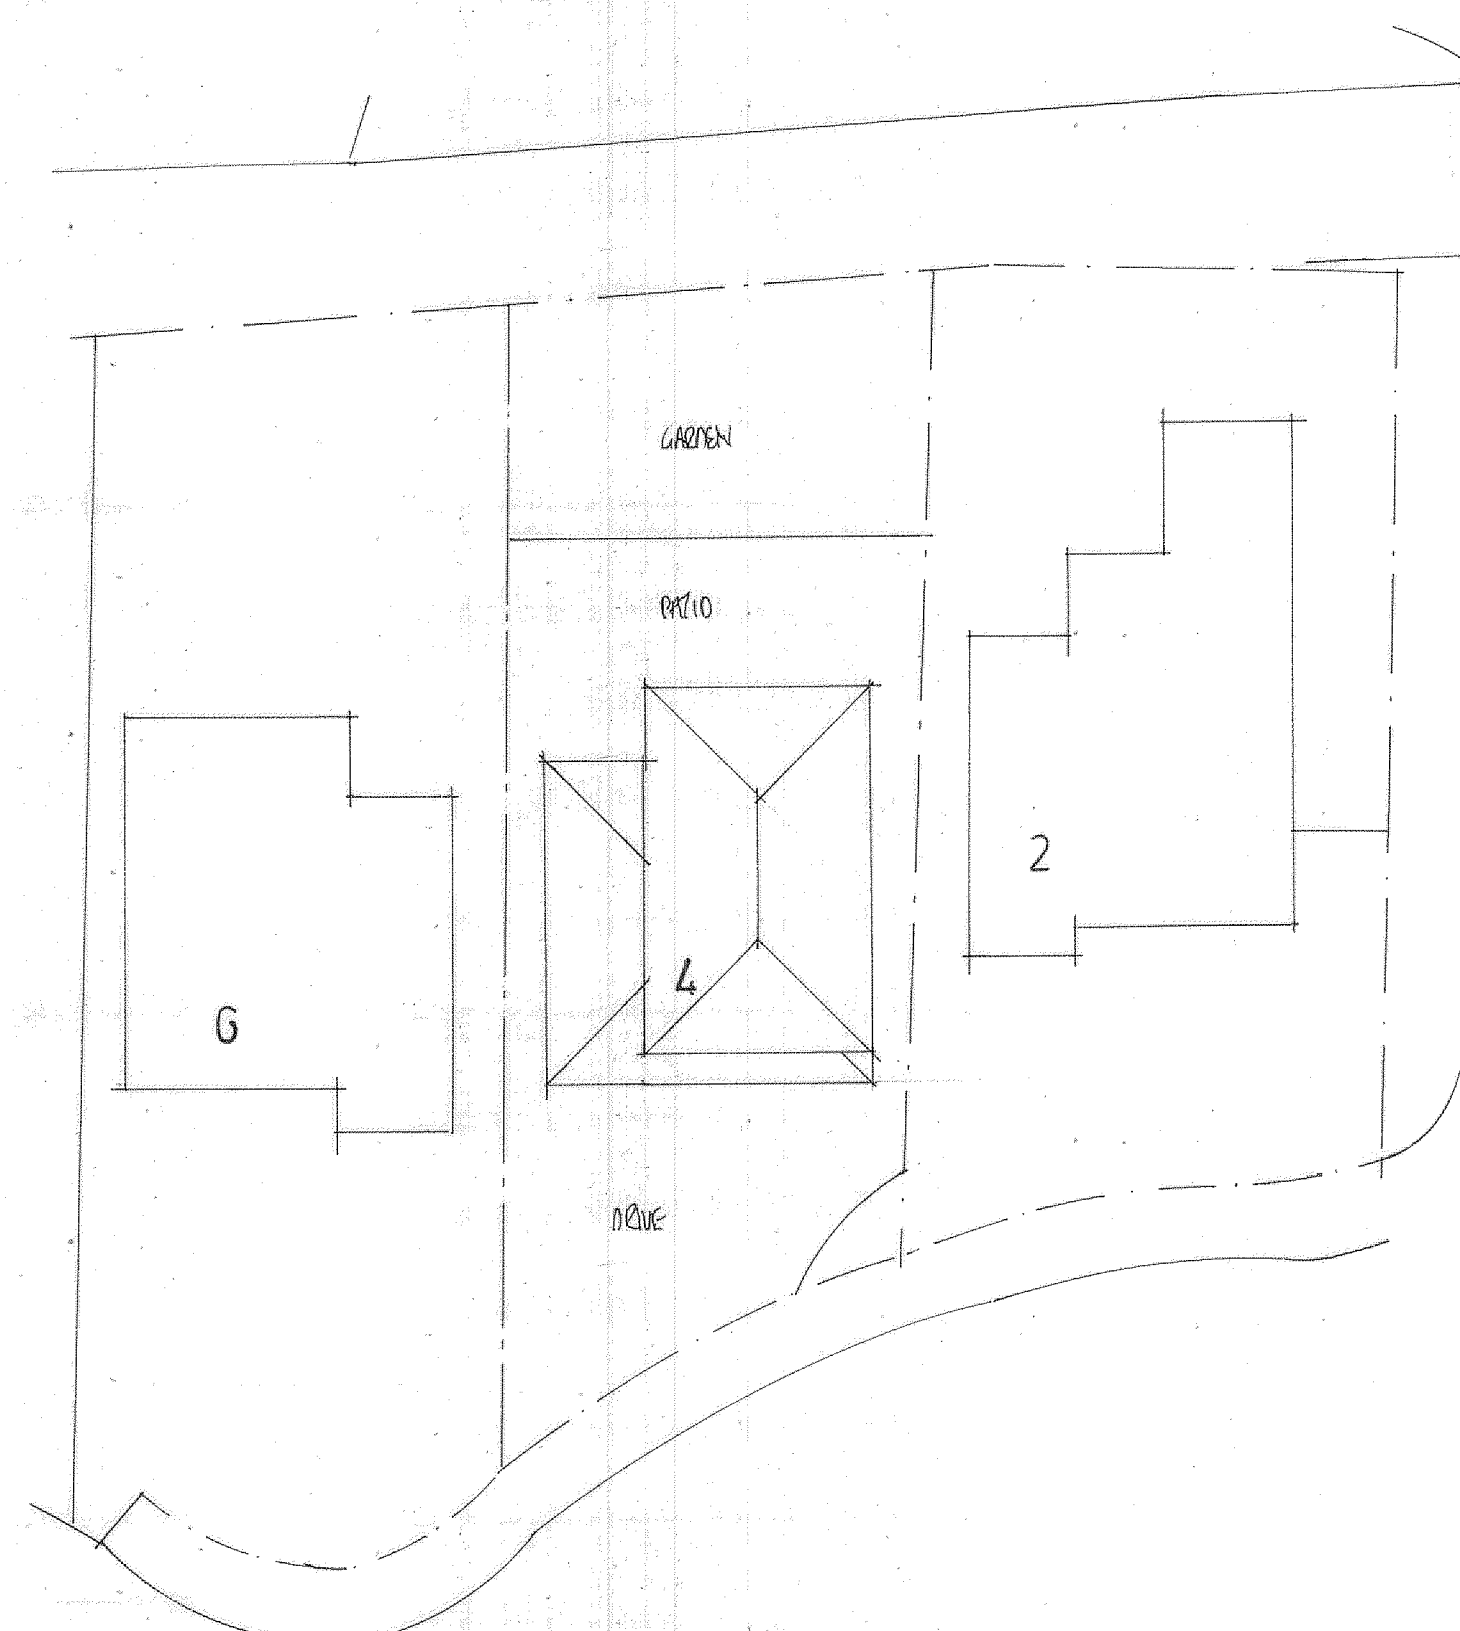

EXISTING SITE AND ROOF PLAN SCALE 1:200

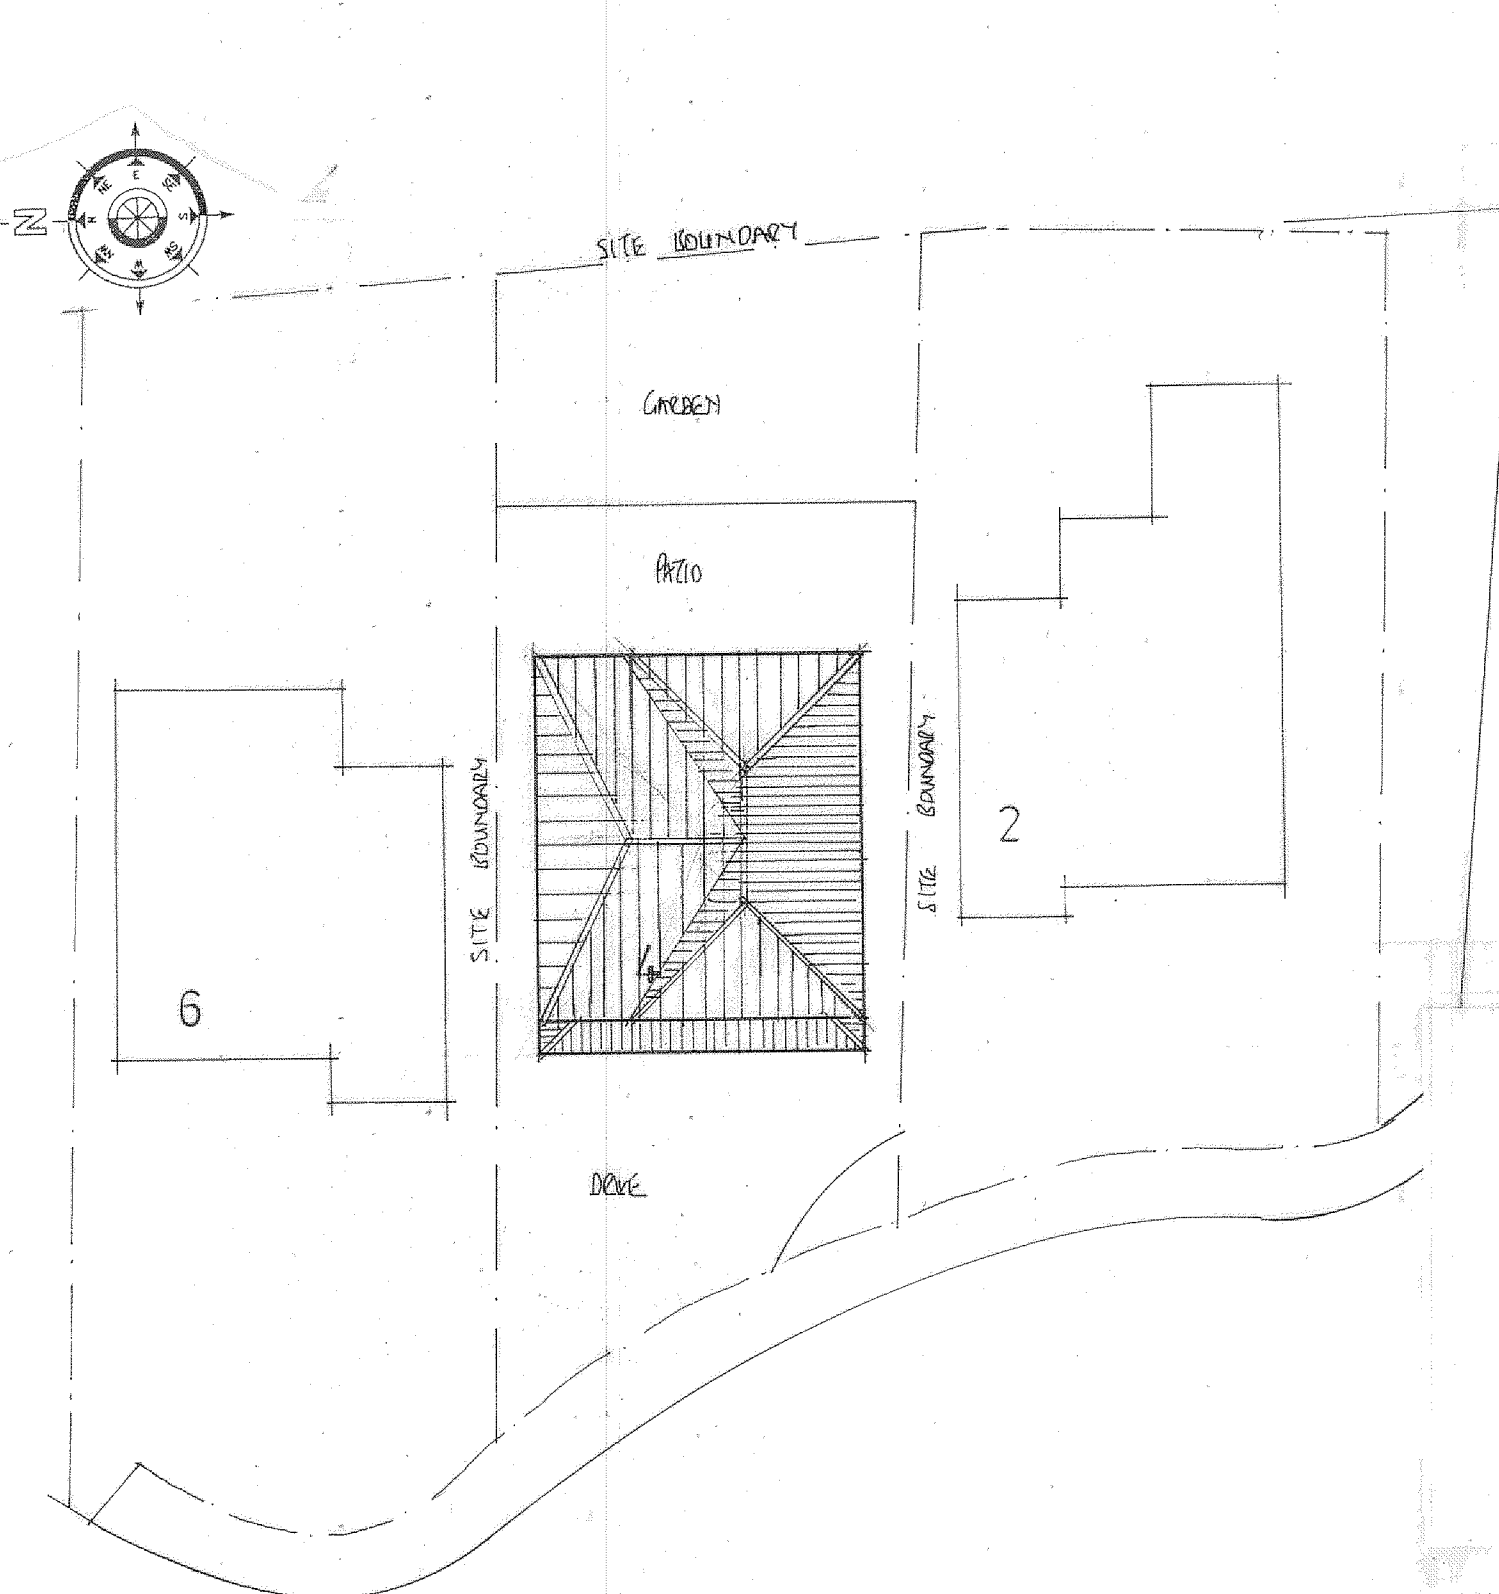

PROPOSED SITE AND ROOF PLAN SCALE 1:200

GENERAL NOTES

- ROOF:**
Red interlocking concrete tiles to match existing.
- WALLS**
Ground Floor - Red facing brick to match existing
First Floor - White render to match existing
- WINDOWS & DOORS**
UPVC double glazed units, colour to be White
- UPVC SOFFITS AND FASCIAE**
White to match existing
- RWPS & GUTTERS**
Upvc rainwater goods to be black in colour to match existing.

Revision	Details	Date
Ref		
A	Roof Layout	SEPT 2023

PROJECT
PROPOSED GROUND FLOOR SIDE
EXTENSION WITH FULL LENGTH
FIRST FLOOR SIDE EXTENSION.

DRAWING TITLE
PROPOSED ELEVATIONS,
EXISTING AND PROPOSED
ROOF AND SITE PLAN.

CLIENT
MR. A. NAGY.

ADDRESS
4, WHITTAKER LANE,
ROCHDALE, OL11 5PL.

SCALE
SCALE 1:50@A1
SCALE 1:200@A1.

DATE
MAY 2023.

DRAWING No
FO 05235848/4. A

