

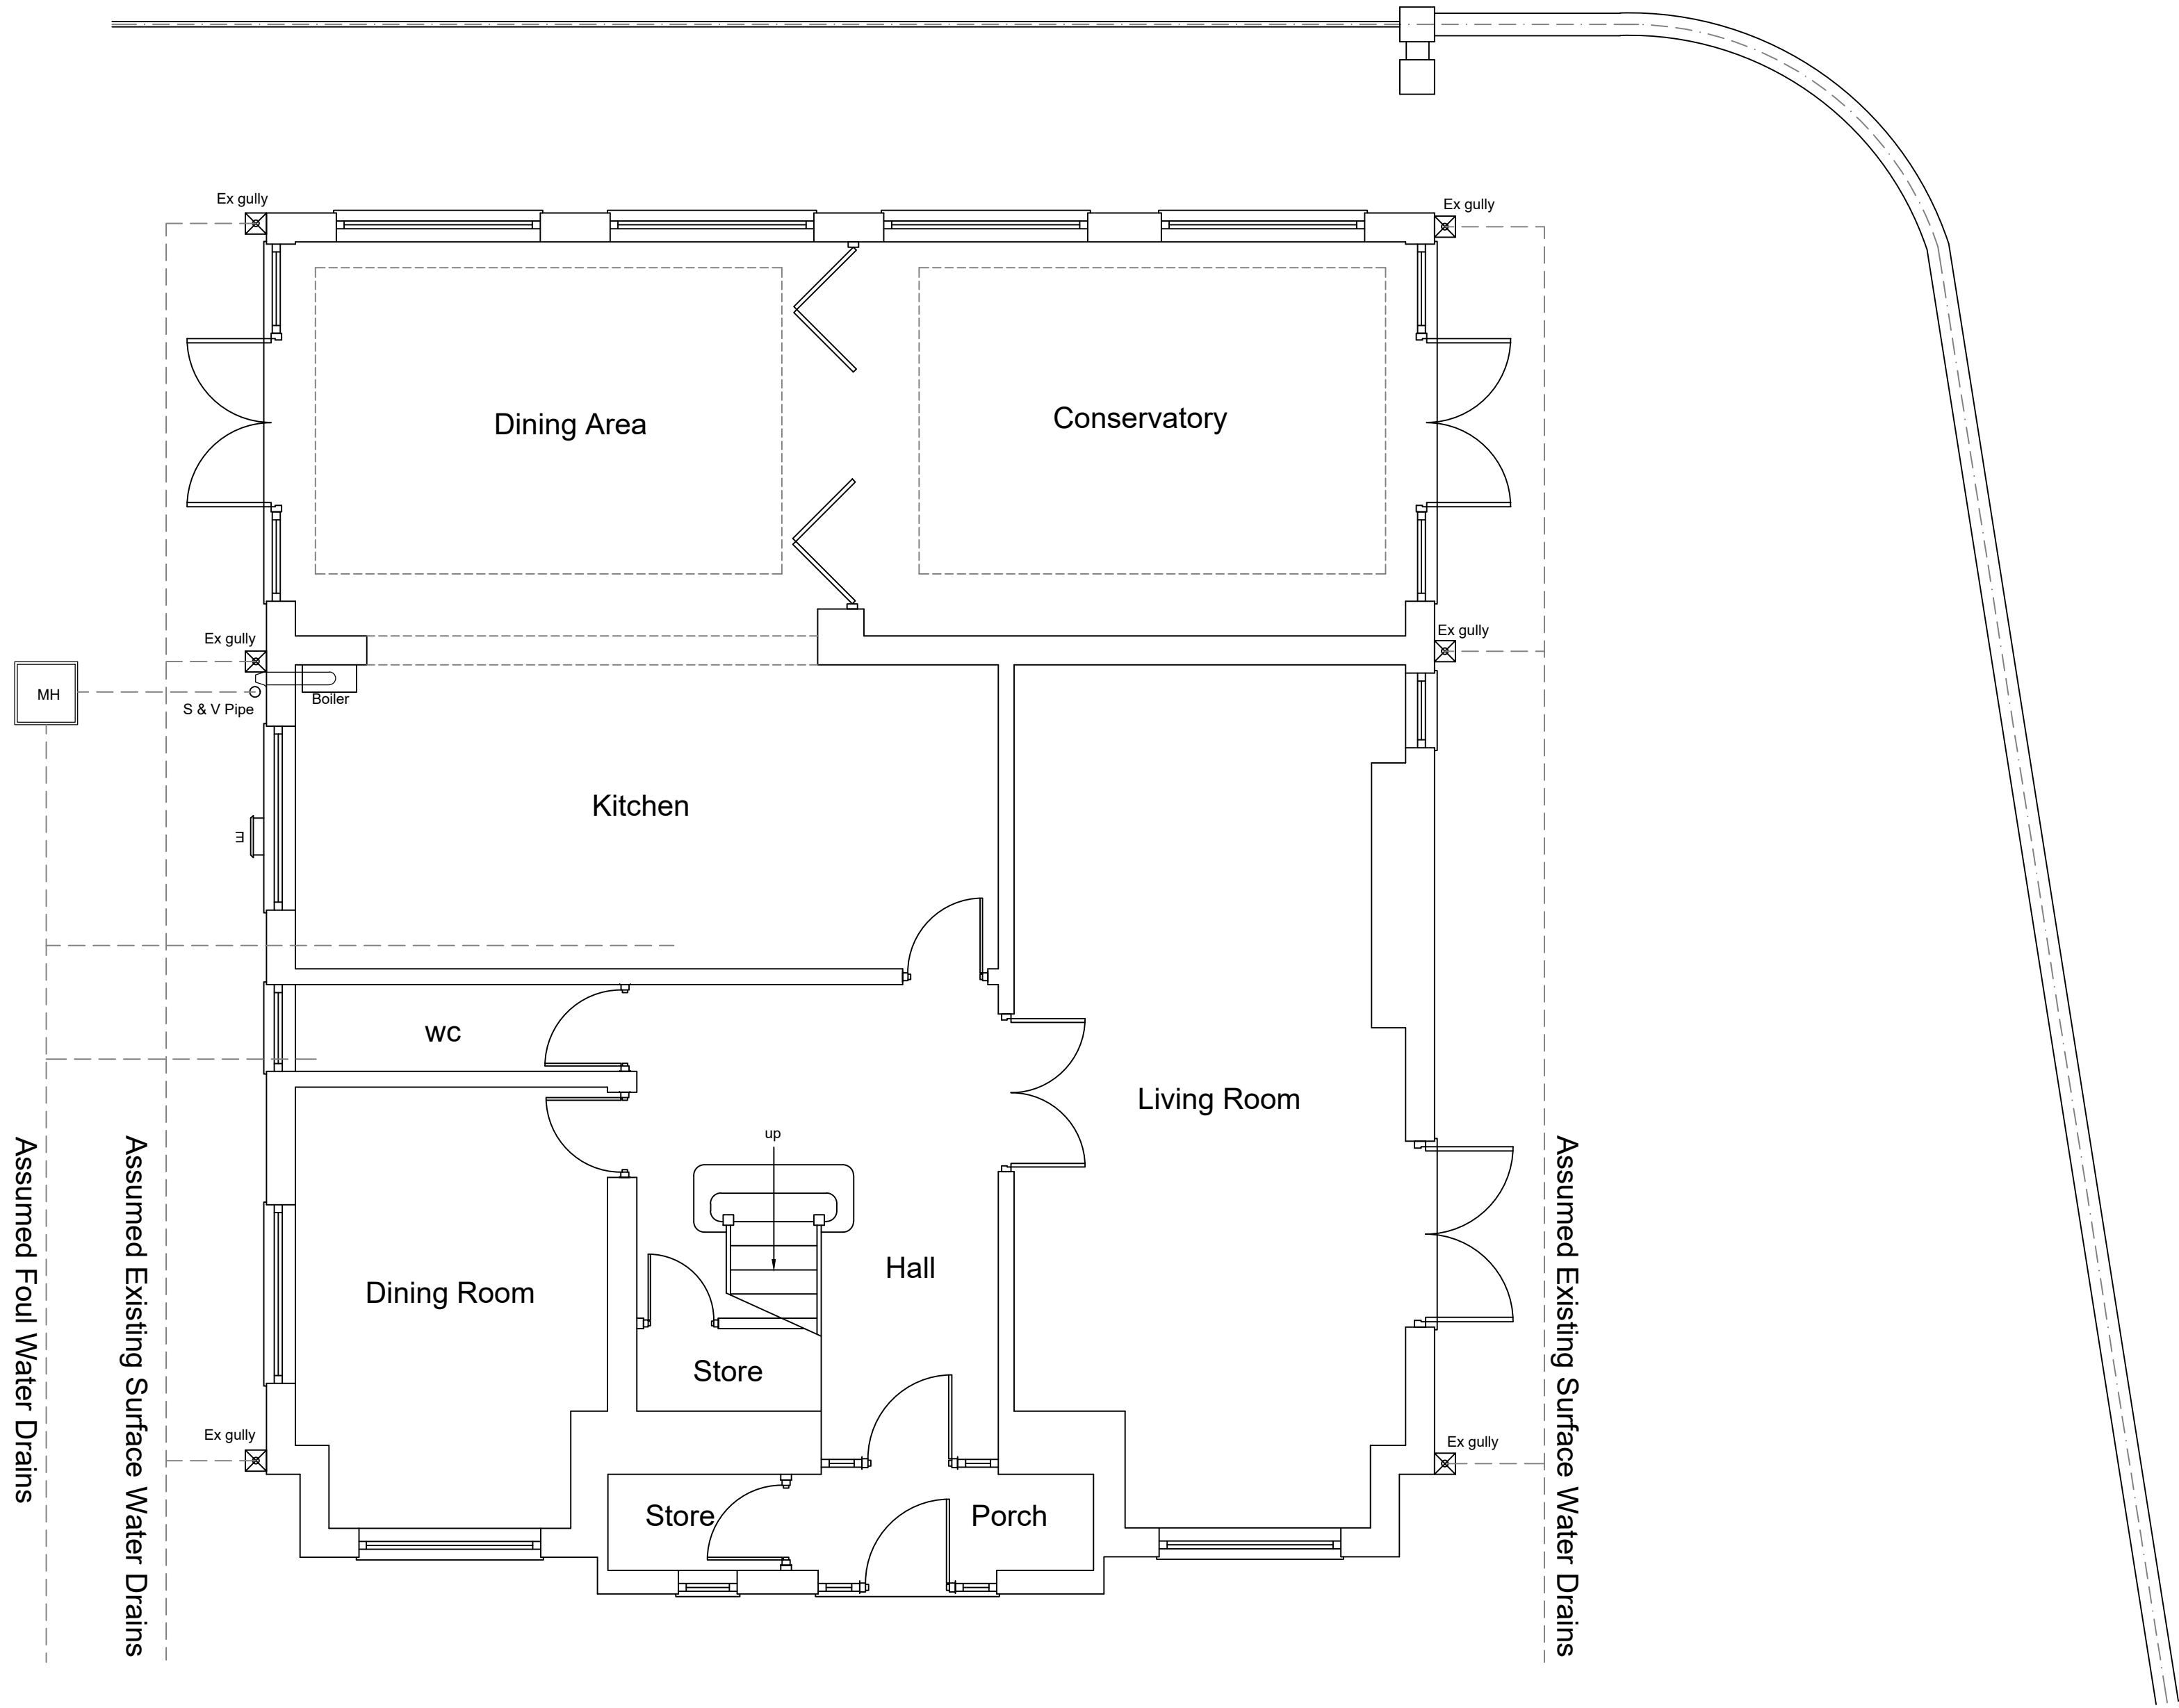



This drawing is protected by copyright and the information contained therein is the property of William McCall.
The drawing must not be copied and the information contained therein may not be used or disclosed without written permission of and in the manner permitted by William McCall.

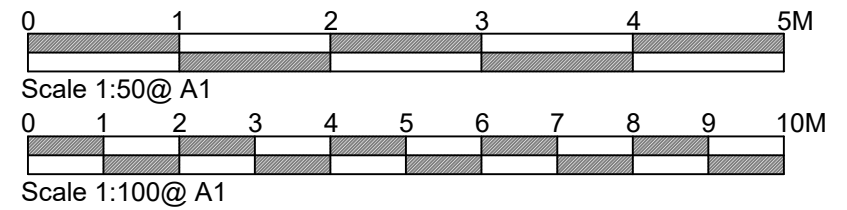


Existing Ground Floor Plan

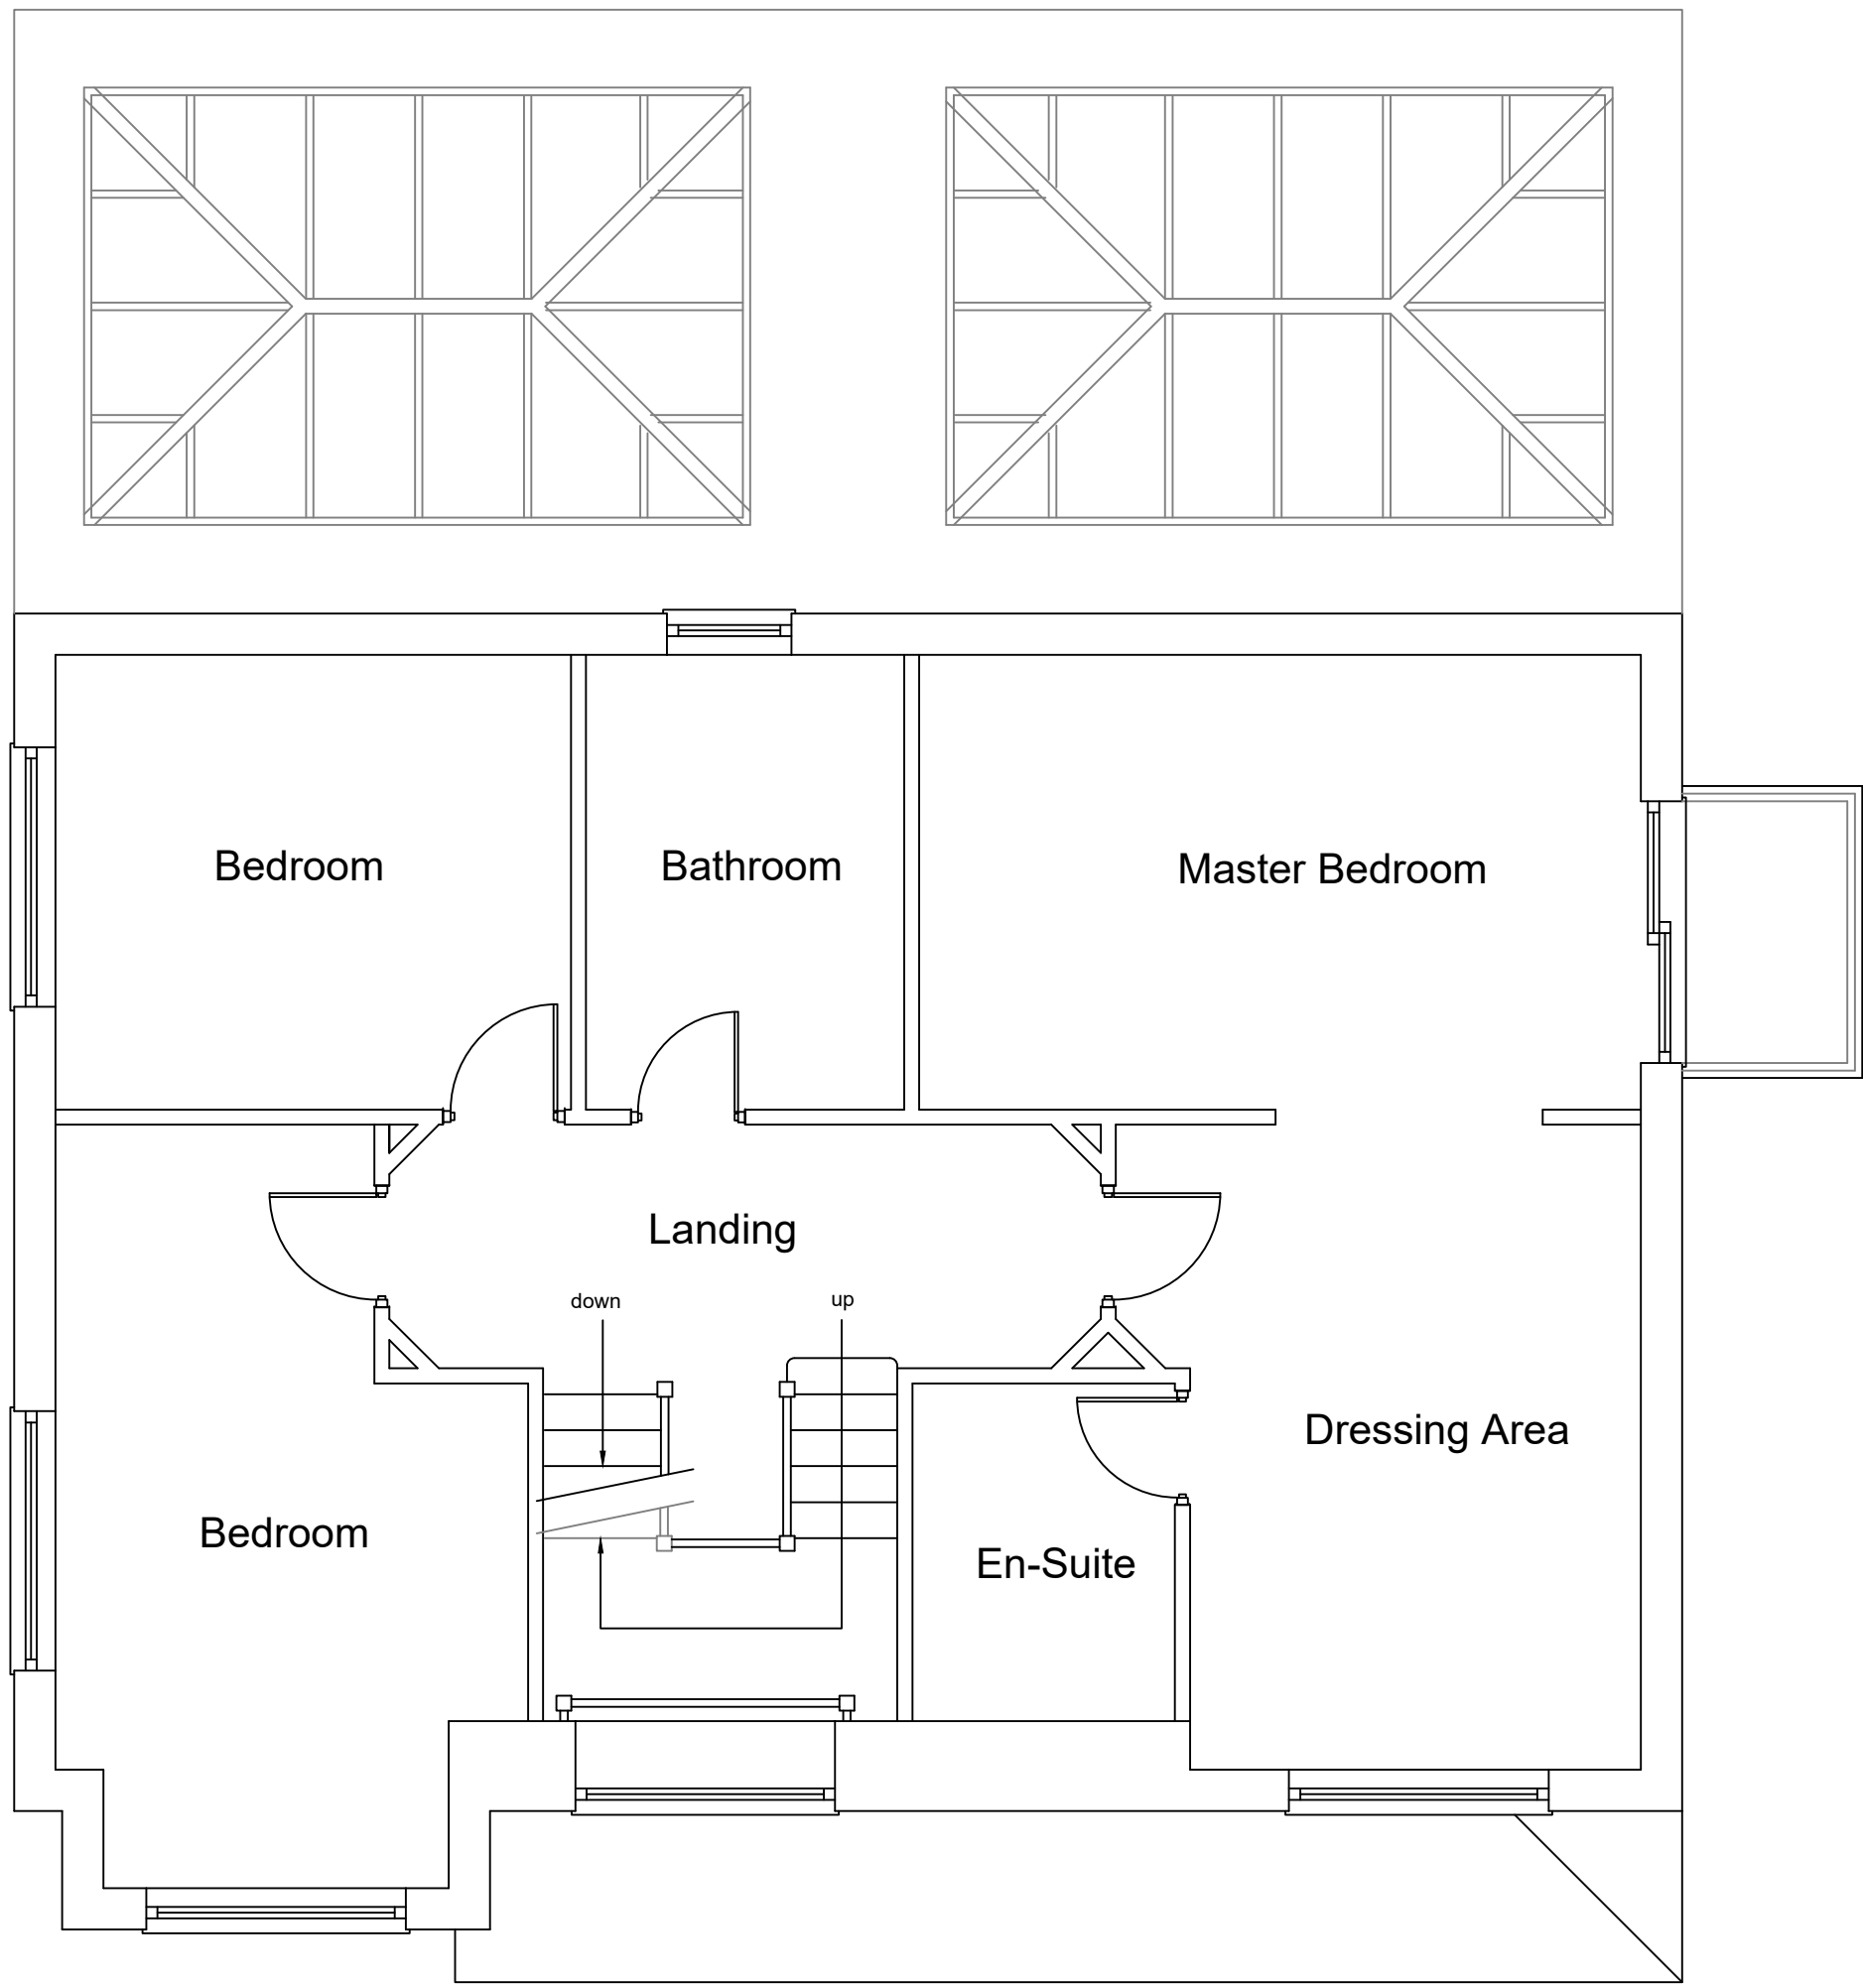

Existing First Floor Plan

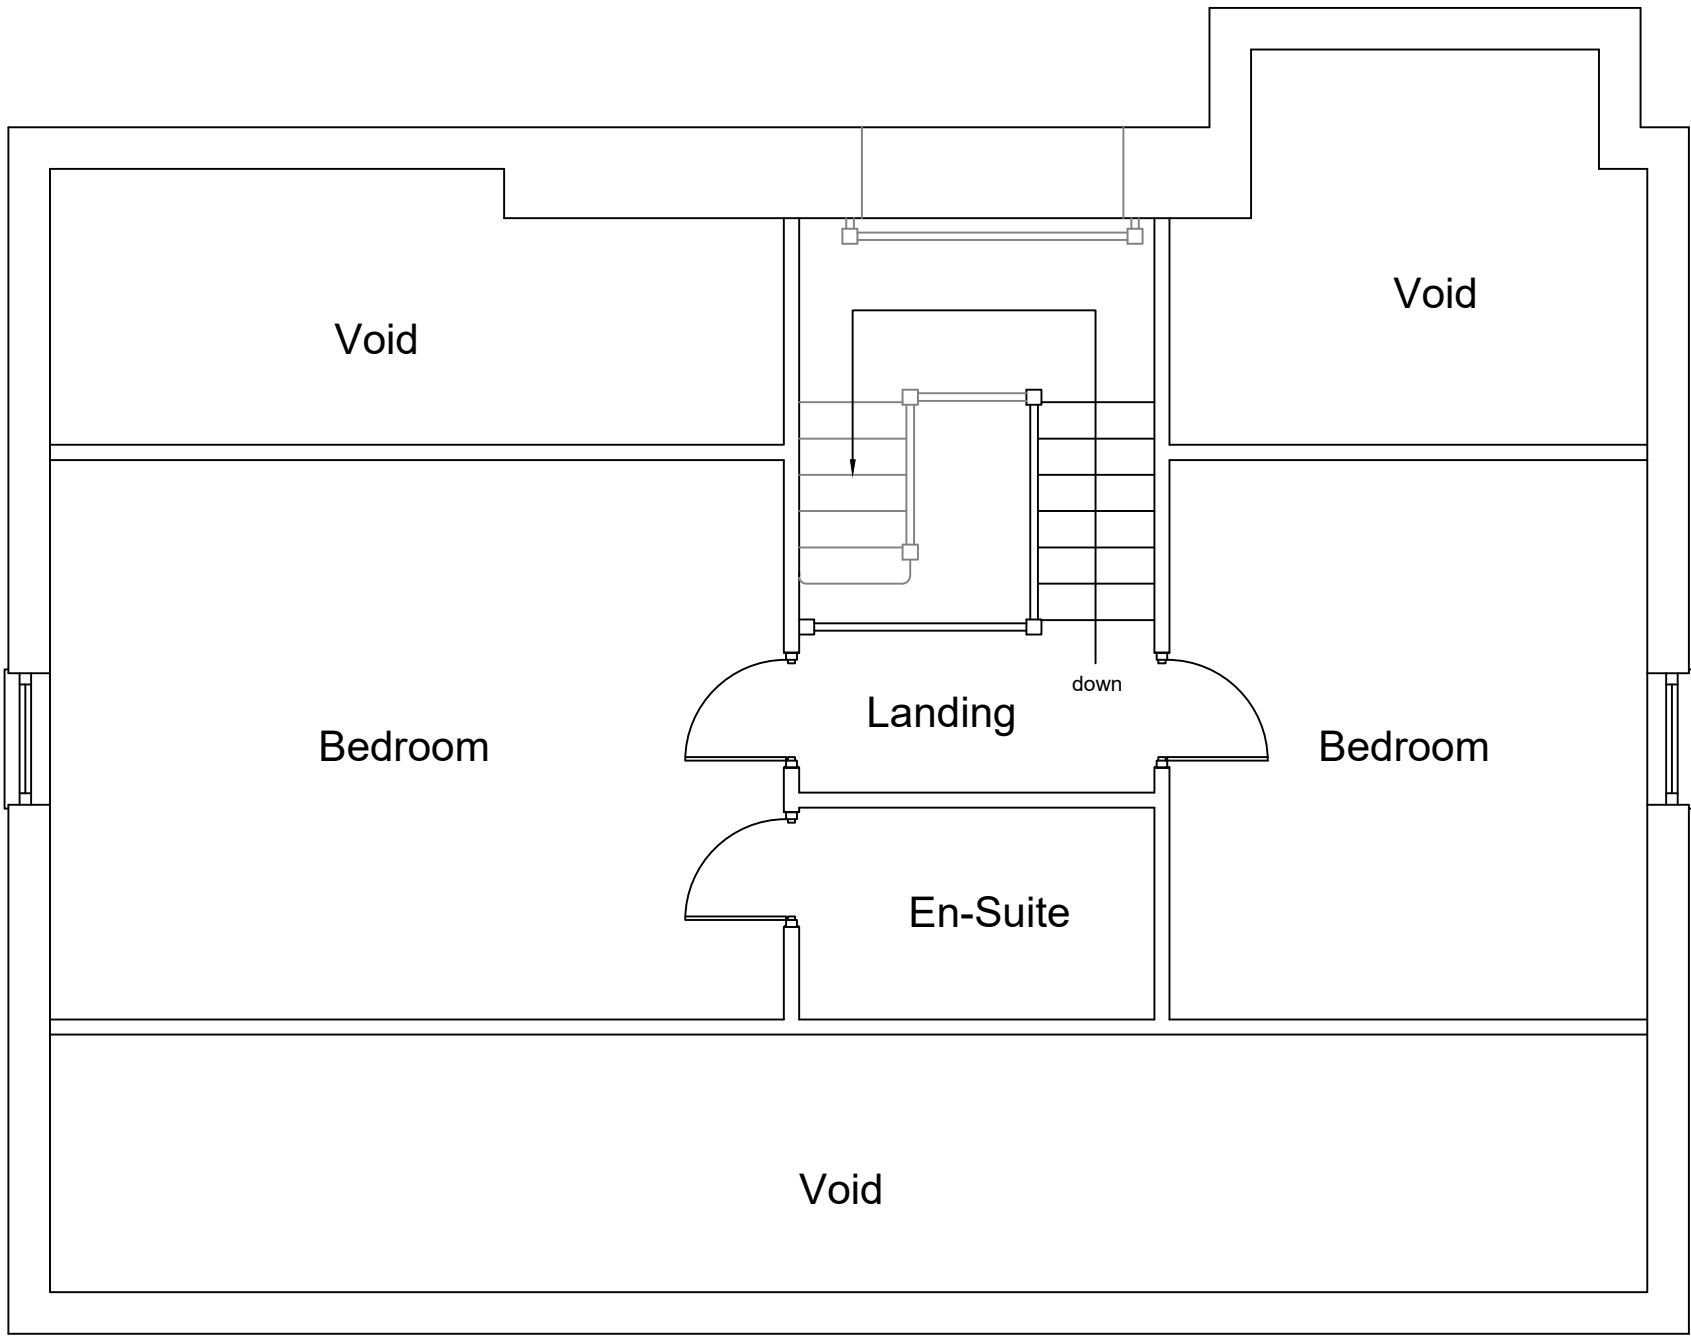

Existing Attic Floor Plan

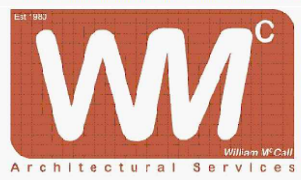Stage :- Householder Planning			
Project Title :- Proposed Two Storey Side Extension			
Drawing Title :- Existing Floor Plans			
Client :- Mr Turner			
Drwg No :- 06/21/107		Date :- June '21	
1 of 4		Rev :-	
Scale :- 1:50@A1		Drawn:- SCM	
		Checked :-	
Site Address :- Bradley Hall Manor, Boardman Lane, Heywood, M24 4SL			
The Old Post Room 34 Chew Valley Road Greenfield Saddleworth OL3 7DA Tel: 01457 871202 www.william-mccall.com enquiries@william-mccall.com			
			
			A1