


ALL DIMENSIONS ARE FOR REFERENCE
PURPOSES ONLY DISCRPENCIES ARE TO BE
REPORTED TO THE DRAWINGS AUTHOR. DO NOT
SCALE FROM DRAWING.

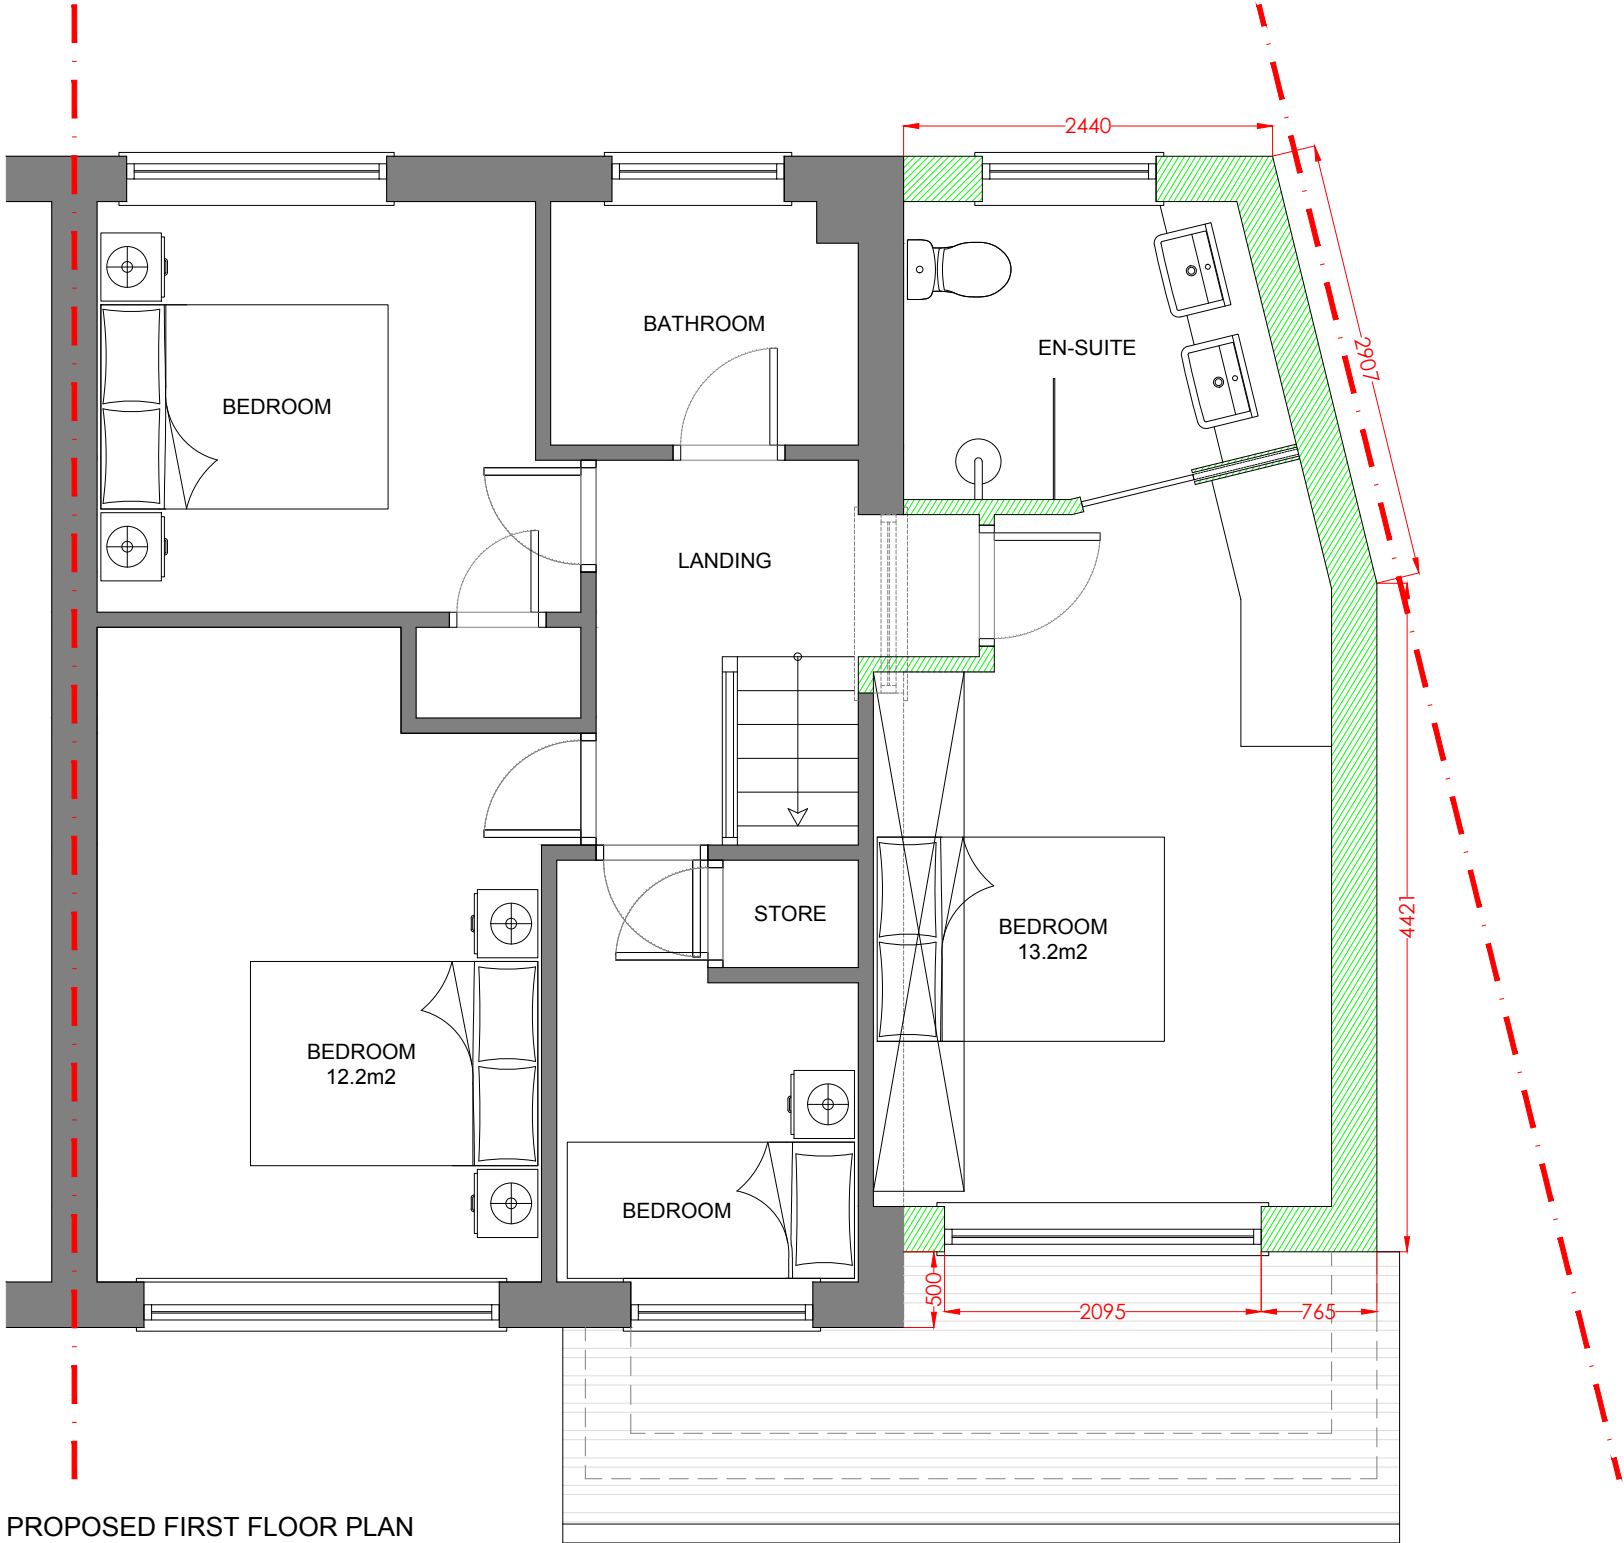

B 30.05.24 Front step back increased by 200mm to 500mm overall.

A 02.05.24 Extension reduced in size based on planning officers comments.

Rev	Date	Description	Rev By	CHK'd By
Drawing Title PROPOSED FIRST FLOOR PLAN				
Job-Dwg No 057ROC-106B				
Project Title SIDE EXTENSION WITH INTERNAL REMODEL 135 HEREFORD WAY MIDDLETON MANCHESTER M24 2NL				
Client MR SMITH				
Status PLANNING				
Scale 1:50		Drawing Size A3		
Date 03/24				