


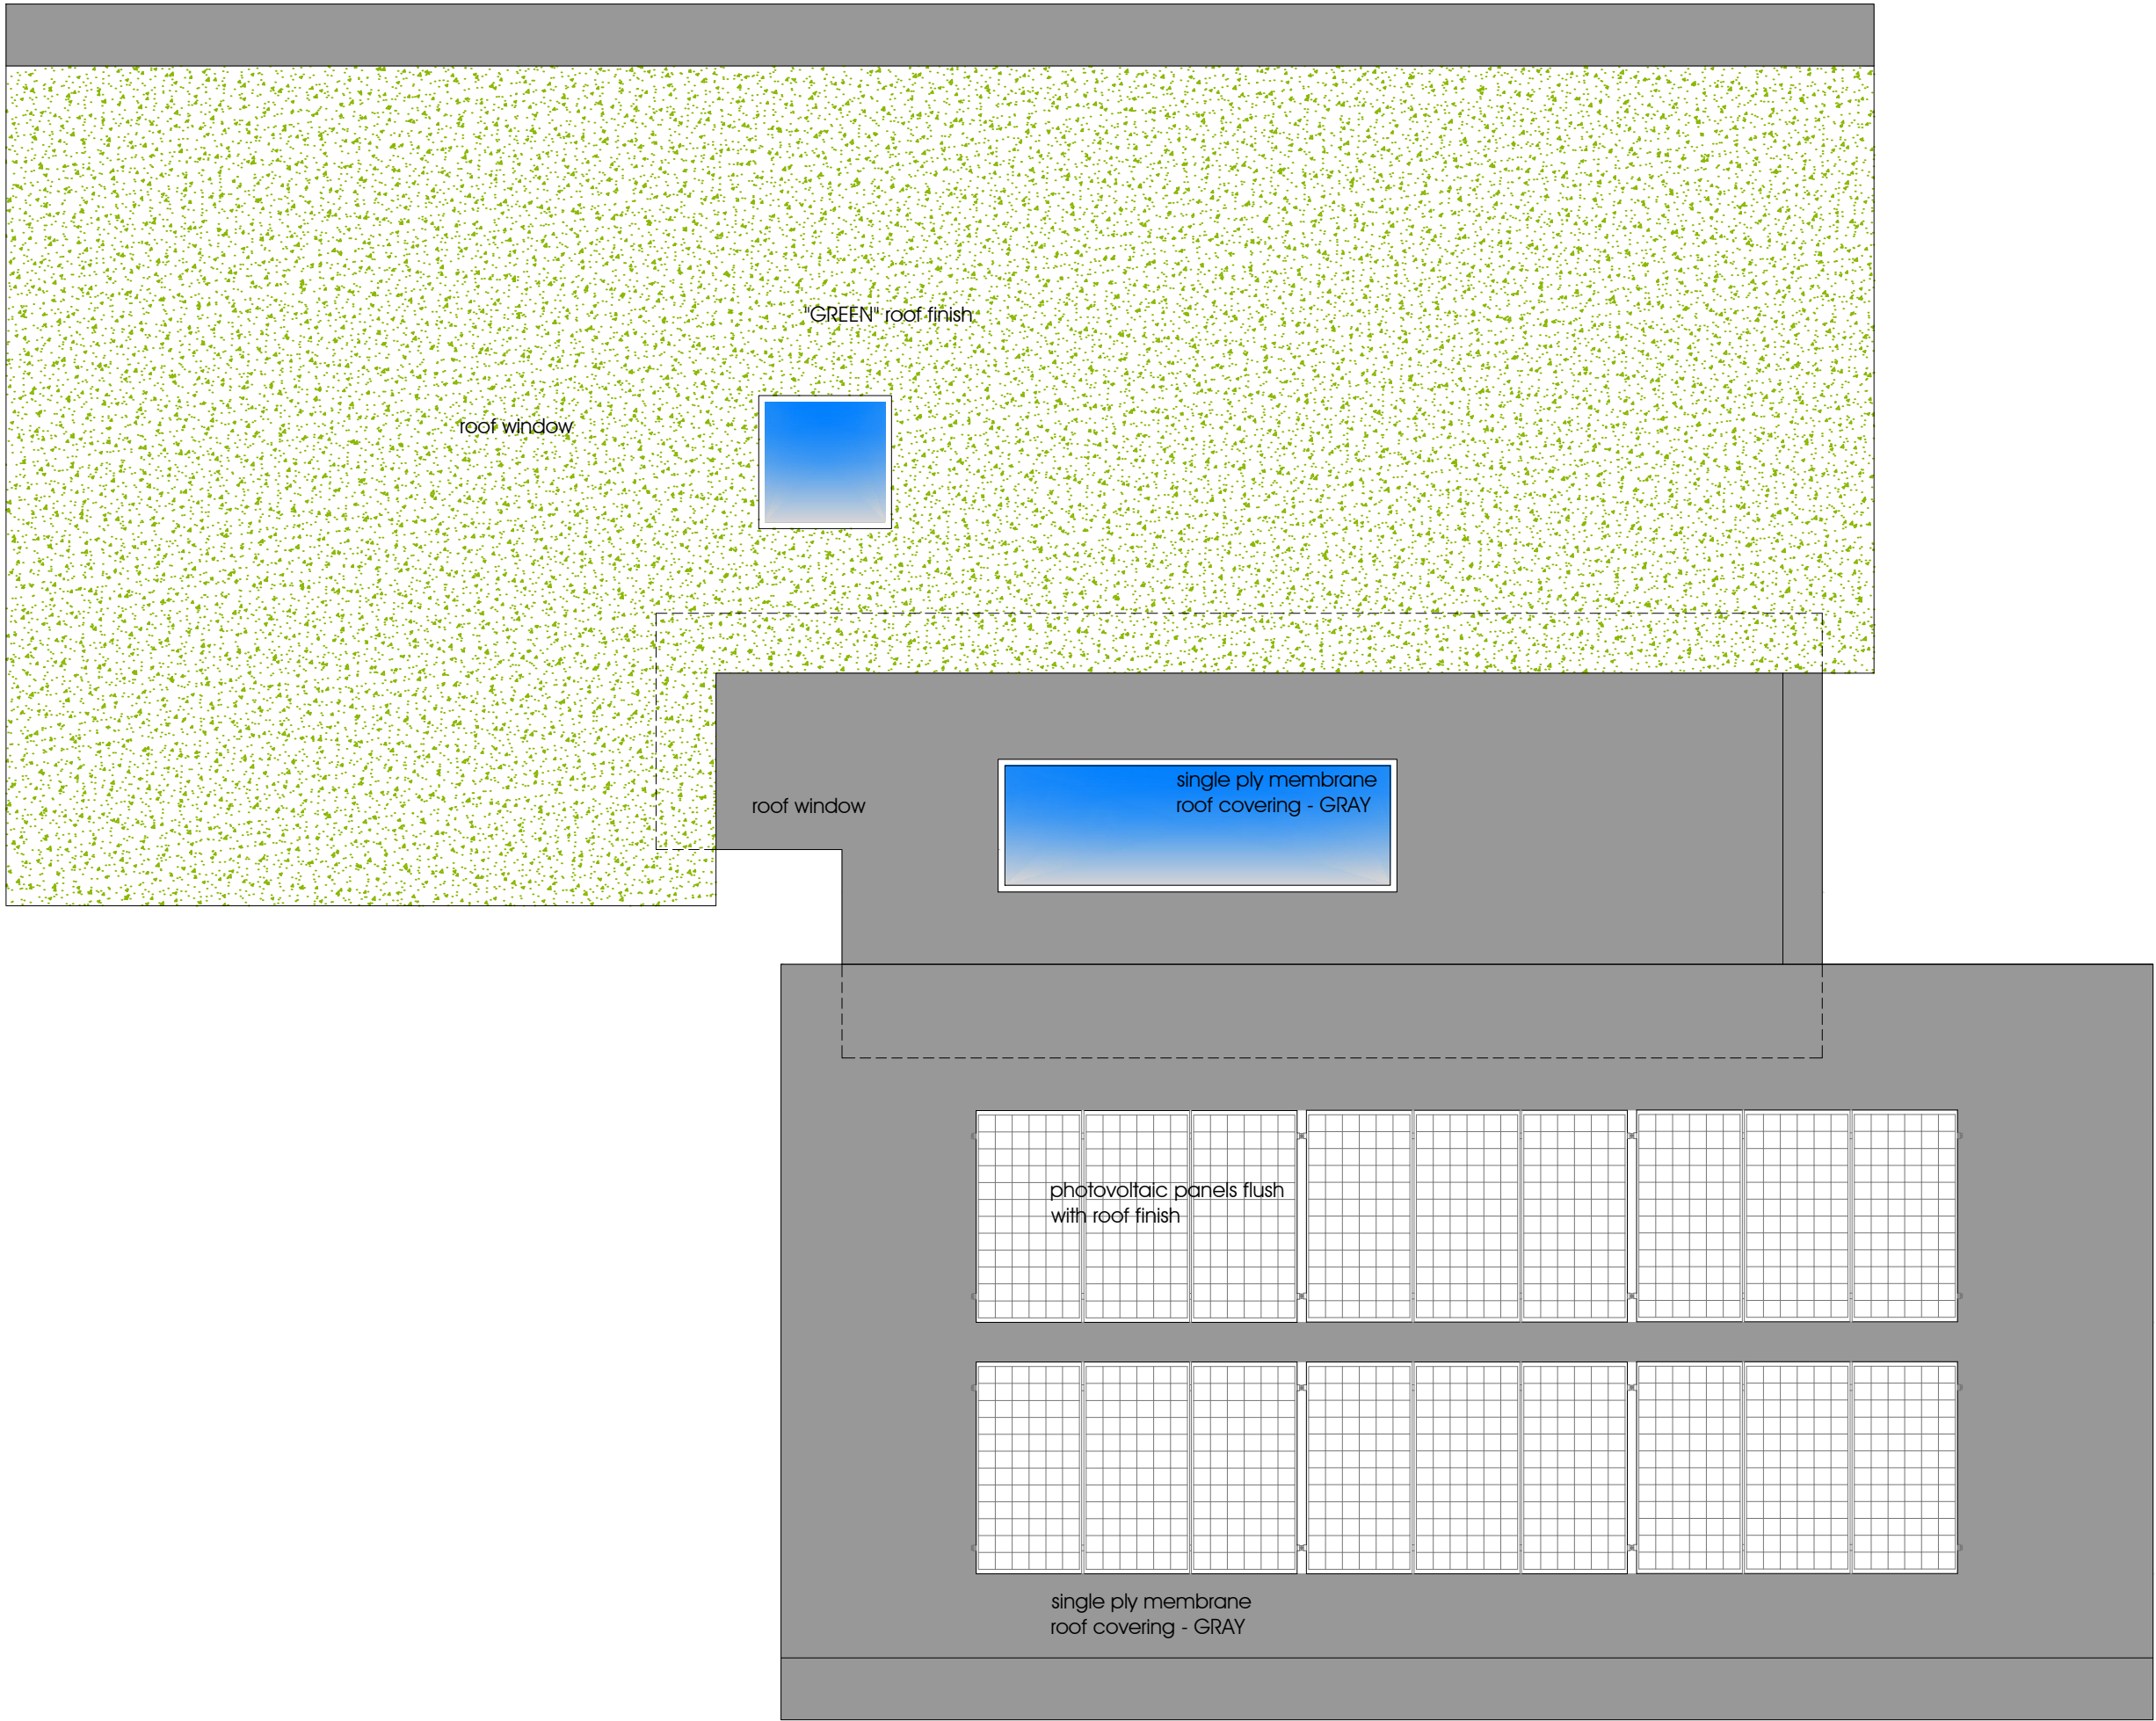

PLANNING ISSUE

PROJECT
proposed dwelling
paper house cottage,
norden

SUBJECT
proposed roof plan

DRAWN: dgh
DATE: january 2024
SCALE: 1:50 @ A2

DWG No.
P06