


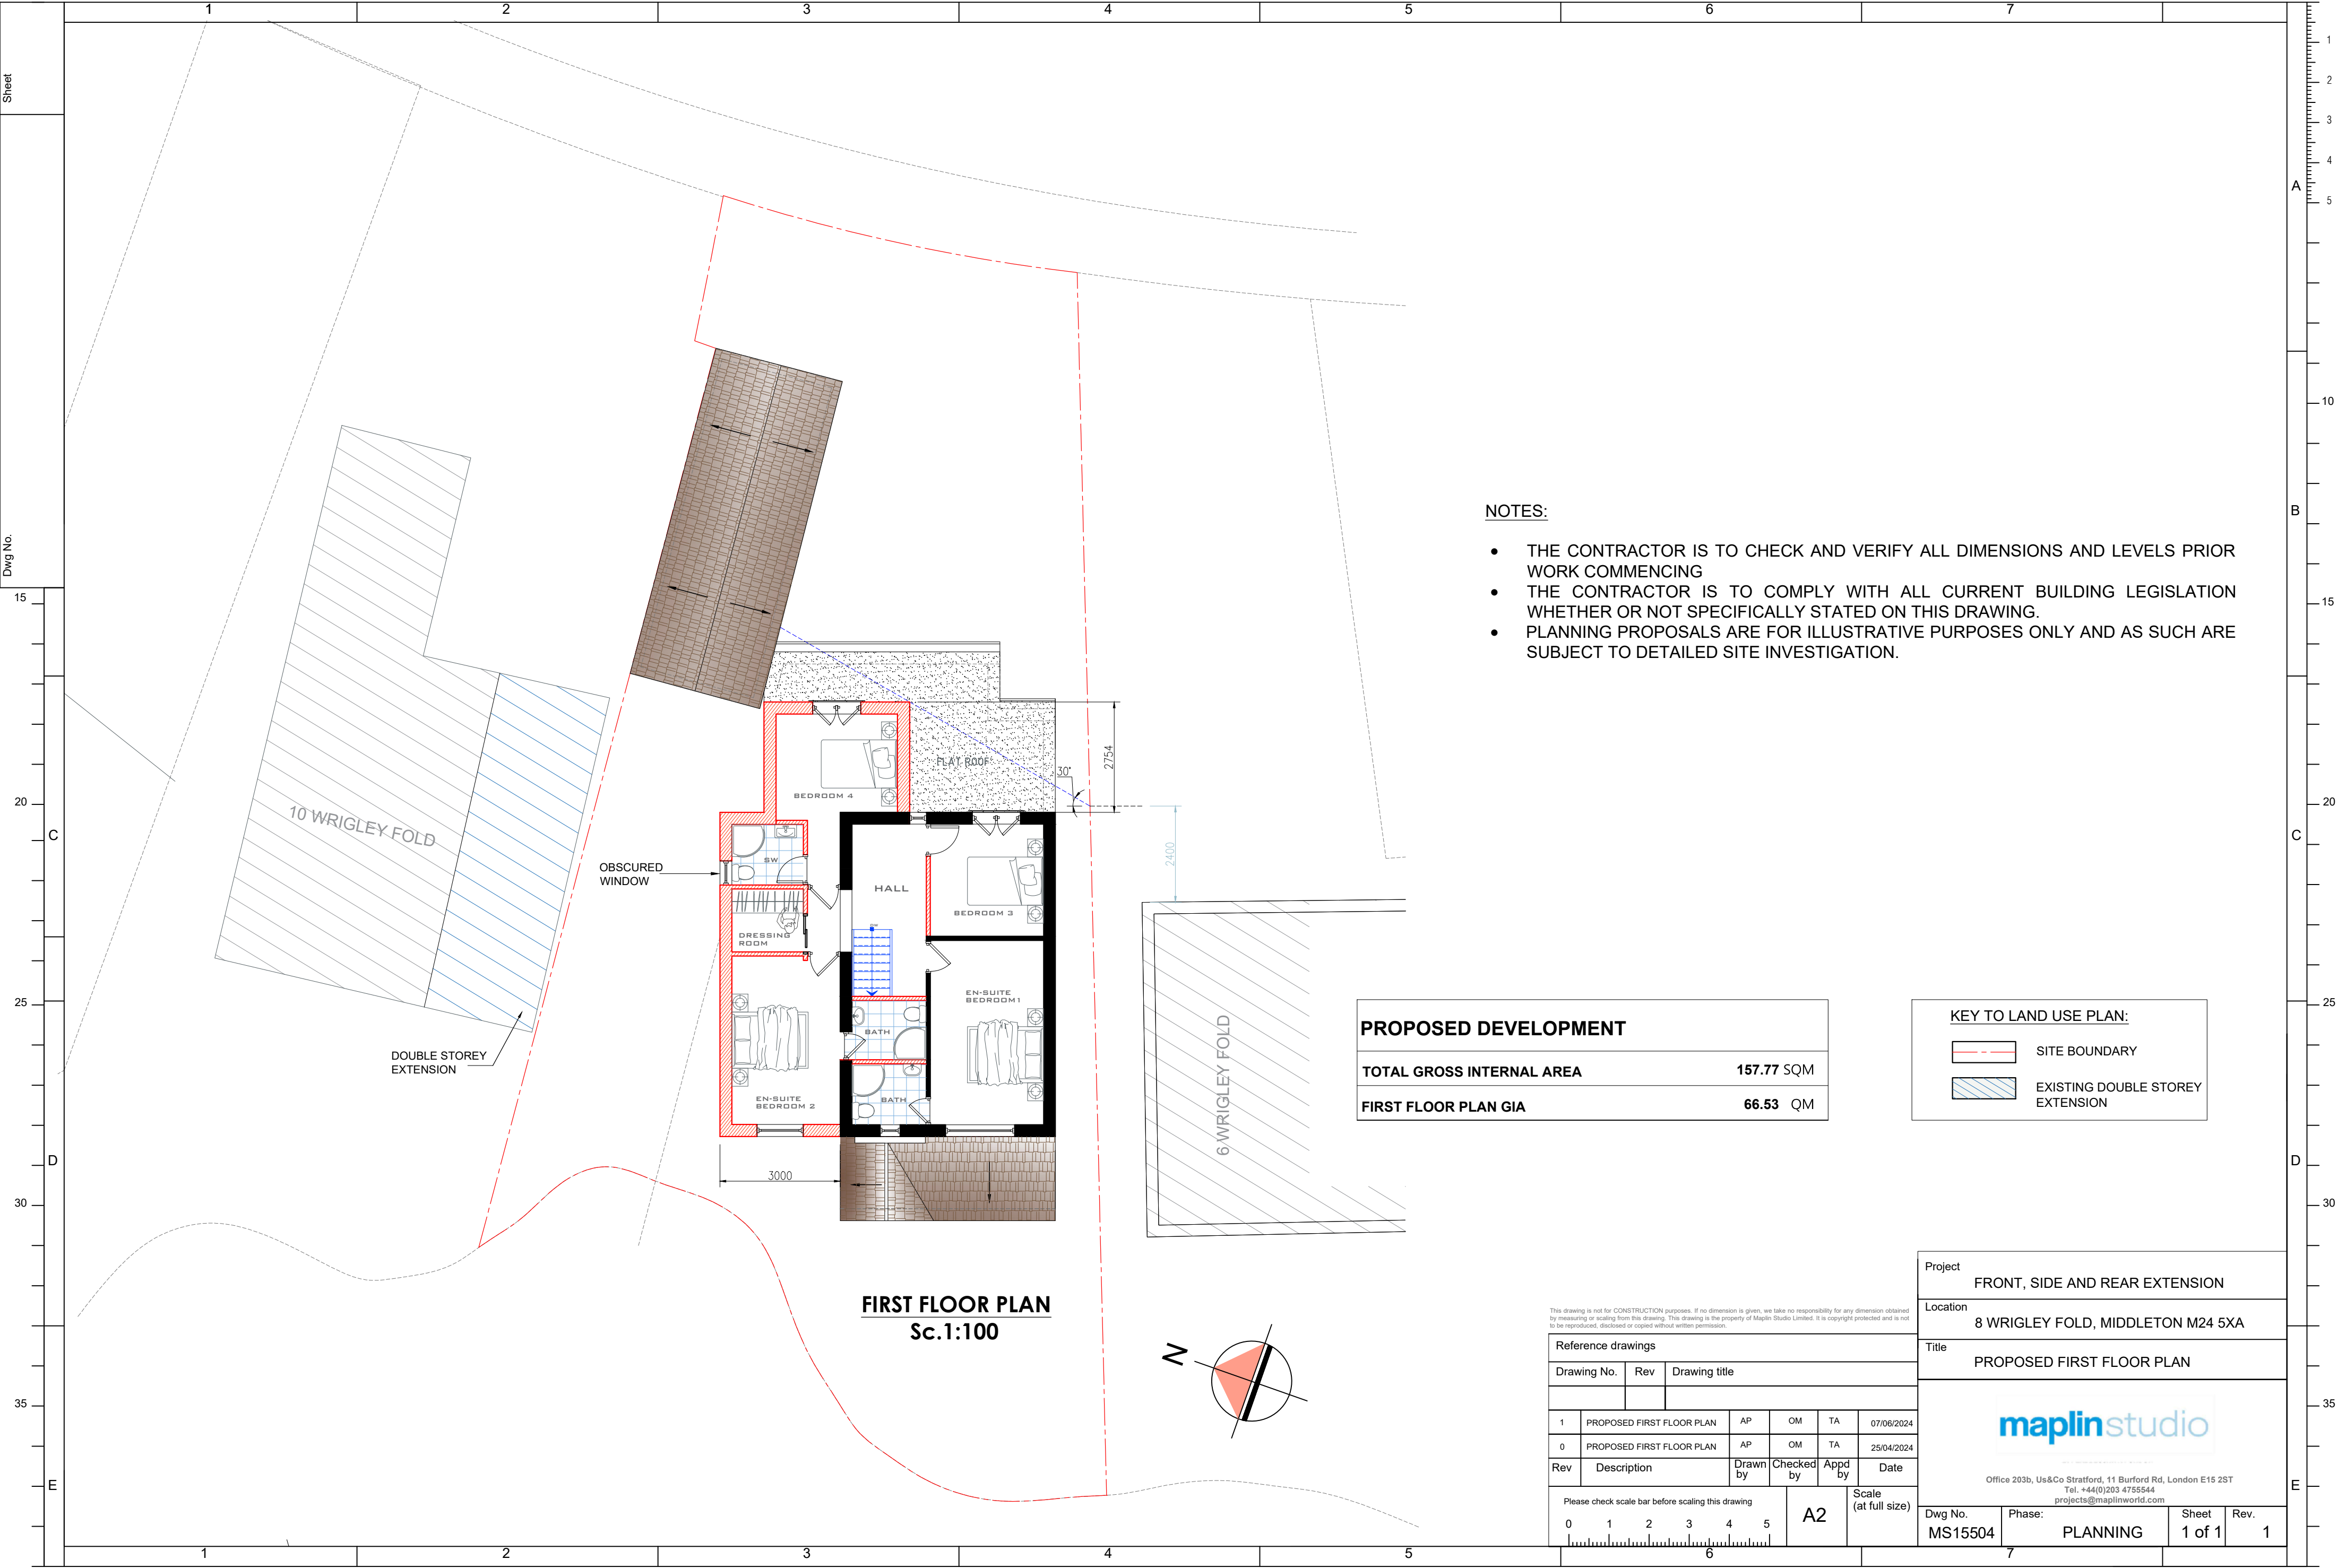

NOTES:

- THE CONTRACTOR IS TO CHECK AND VERIFY ALL DIMENSIONS AND LEVELS PRIOR WORK COMMENCING
- THE CONTRACTOR IS TO COMPLY WITH ALL CURRENT BUILDING LEGISLATION WHETHER OR NOT SPECIFICALLY STATED ON THIS DRAWING.
- PLANNING PROPOSALS ARE FOR ILLUSTRATIVE PURPOSES ONLY AND AS SUCH ARE SUBJECT TO DETAILED SITE INVESTIGATION.

PROPOSED DEVELOPMENT	
TOTAL GROSS INTERNAL AREA	157.77 SQM
FIRST FLOOR PLAN GIA	66.53 QM

KEY TO LAND USE PLAN:	
	SITE BOUNDARY
	EXISTING DOUBLE STOREY EXTENSION

Reference drawings						
Drawing No.	Rev	Drawing title				
1		PROPOSED FIRST FLOOR PLAN	AP	OM	TA	07/06/2024
0		PROPOSED FIRST FLOOR PLAN	AP	OM	TA	25/04/2024
Rev	Description	Drawn by	Checked by	Appd by	Date	
Please check scale bar before scaling this drawing				A2	Scale (at full size)	
0	1	2	3	4	5	

Project		FRONT, SIDE AND REAR EXTENSION	
Location		8 WRIGLEY FOLD, MIDDLETON M24 5XA	
Title		PROPOSED FIRST FLOOR PLAN	
 00			