



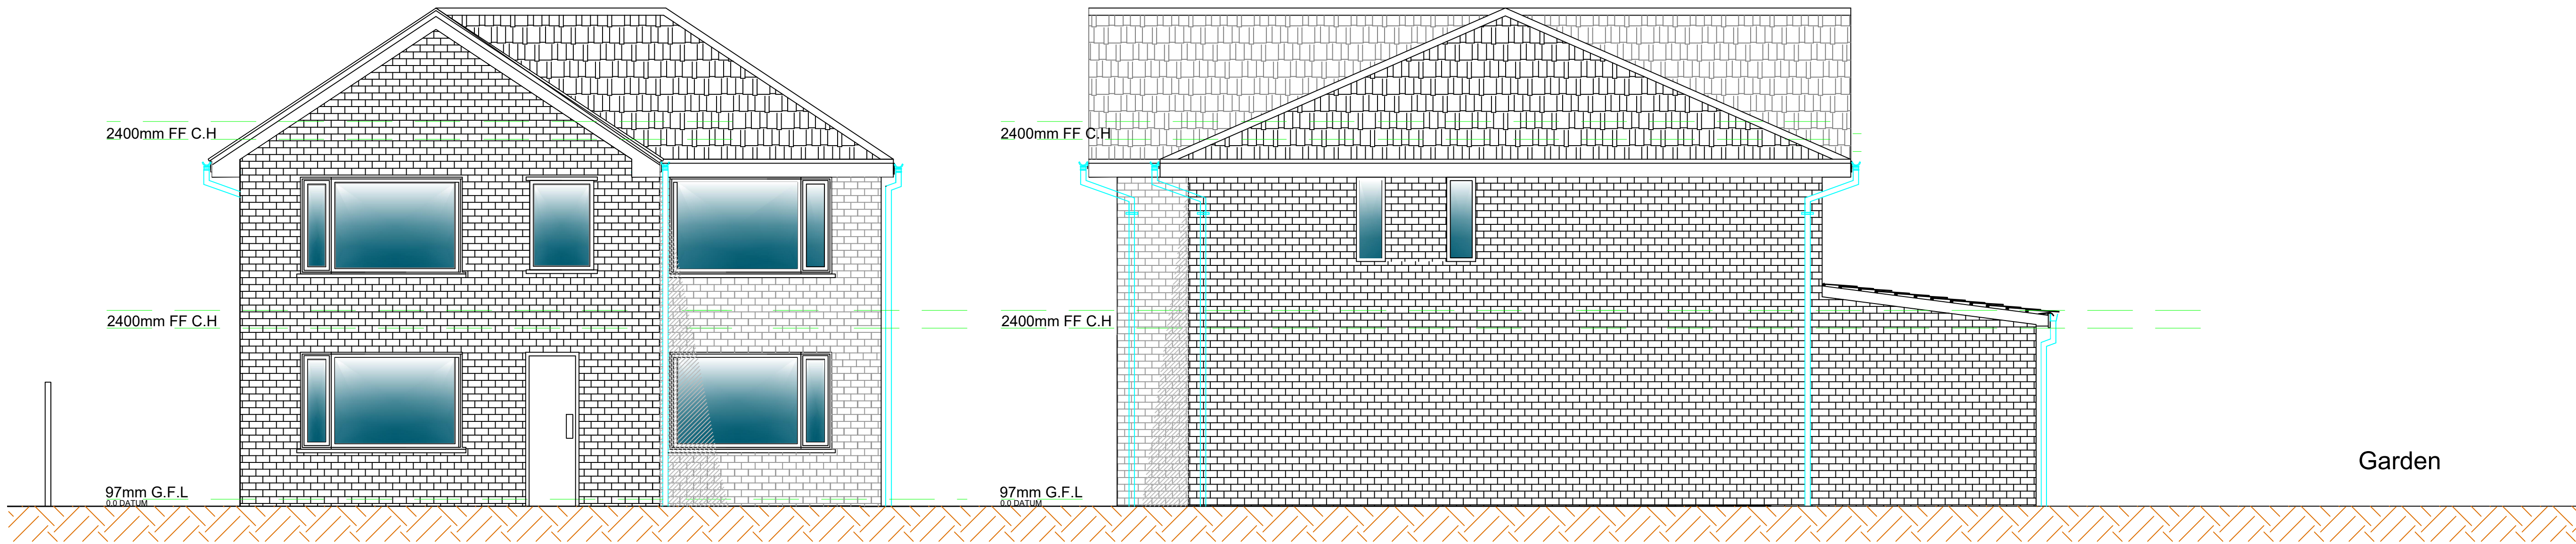

PROPOSED FRONT ELEVATION
1:50 @ A1

PROPOSED SIDE ELEVATION A
1:50 @ A1

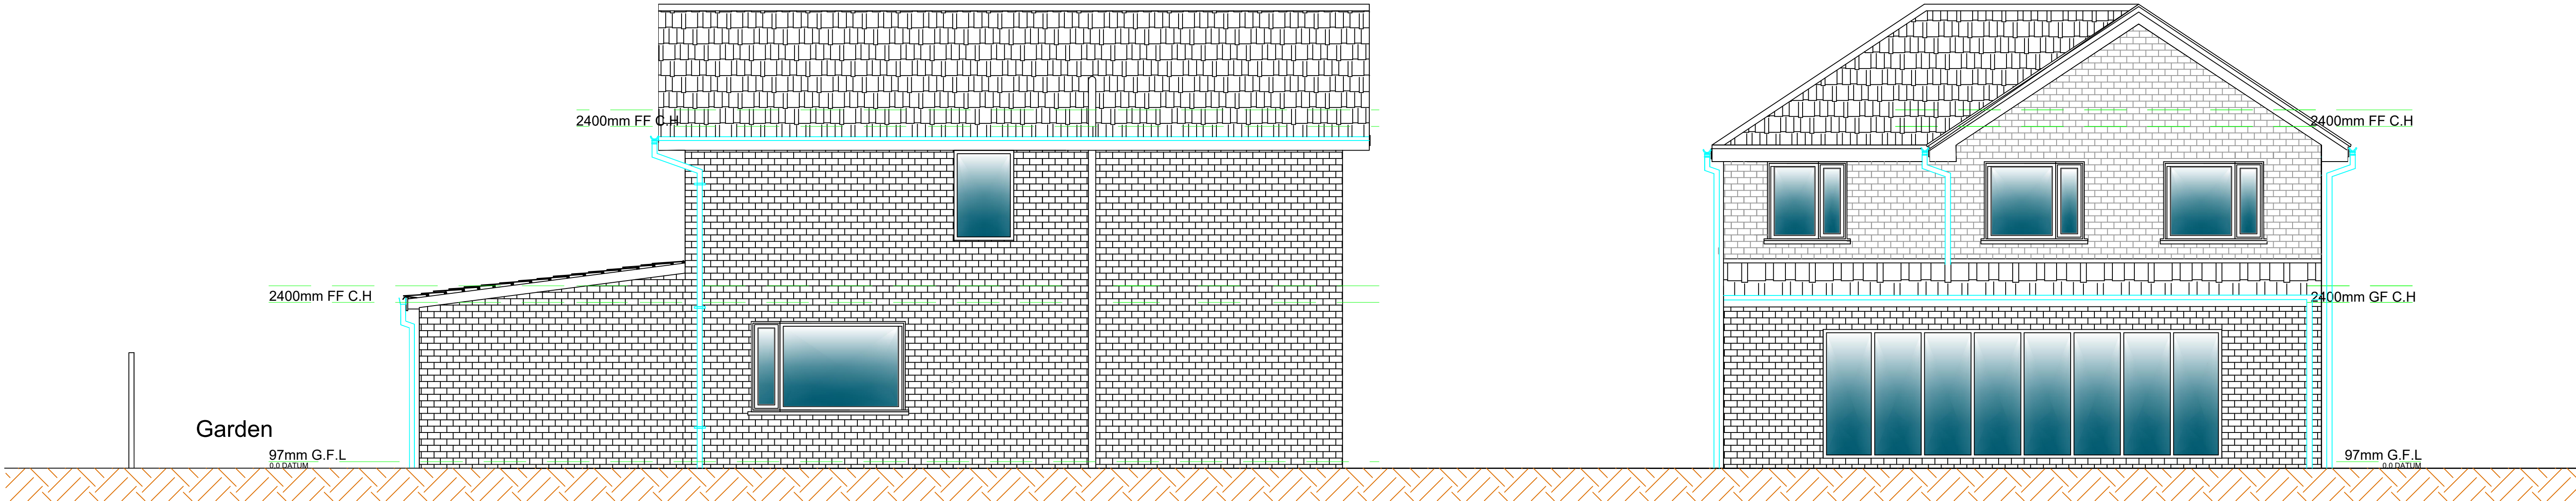

PROPOSED SIDE ELEVATION B
1:50 @ A1

PROPOSED REAR ELEVATION
1:50 @ A1

NU-FIT

ARCHITECTURAL DESIGN LTD

NOTE TO CONTRACTOR: DO NOT SCALE FROM THIS DRAWING

Client
1 PATTISON CLOSE, ROCHDALE
Project
**TWO STOREY SIDE & SINGLE STOREY
REAR EXTENSION incl DEMOLITION OF
EXISTING GARAGE**
Title

EXISTING & PROPOSED PLANS			
Drawn by	Date	Purpose of issue	Scale
	Dec.	PLANNING.	1:50 @ A1
Checked by	Date	Drawing No.	
Approved by	Date	PLANNING/26158192-C	