


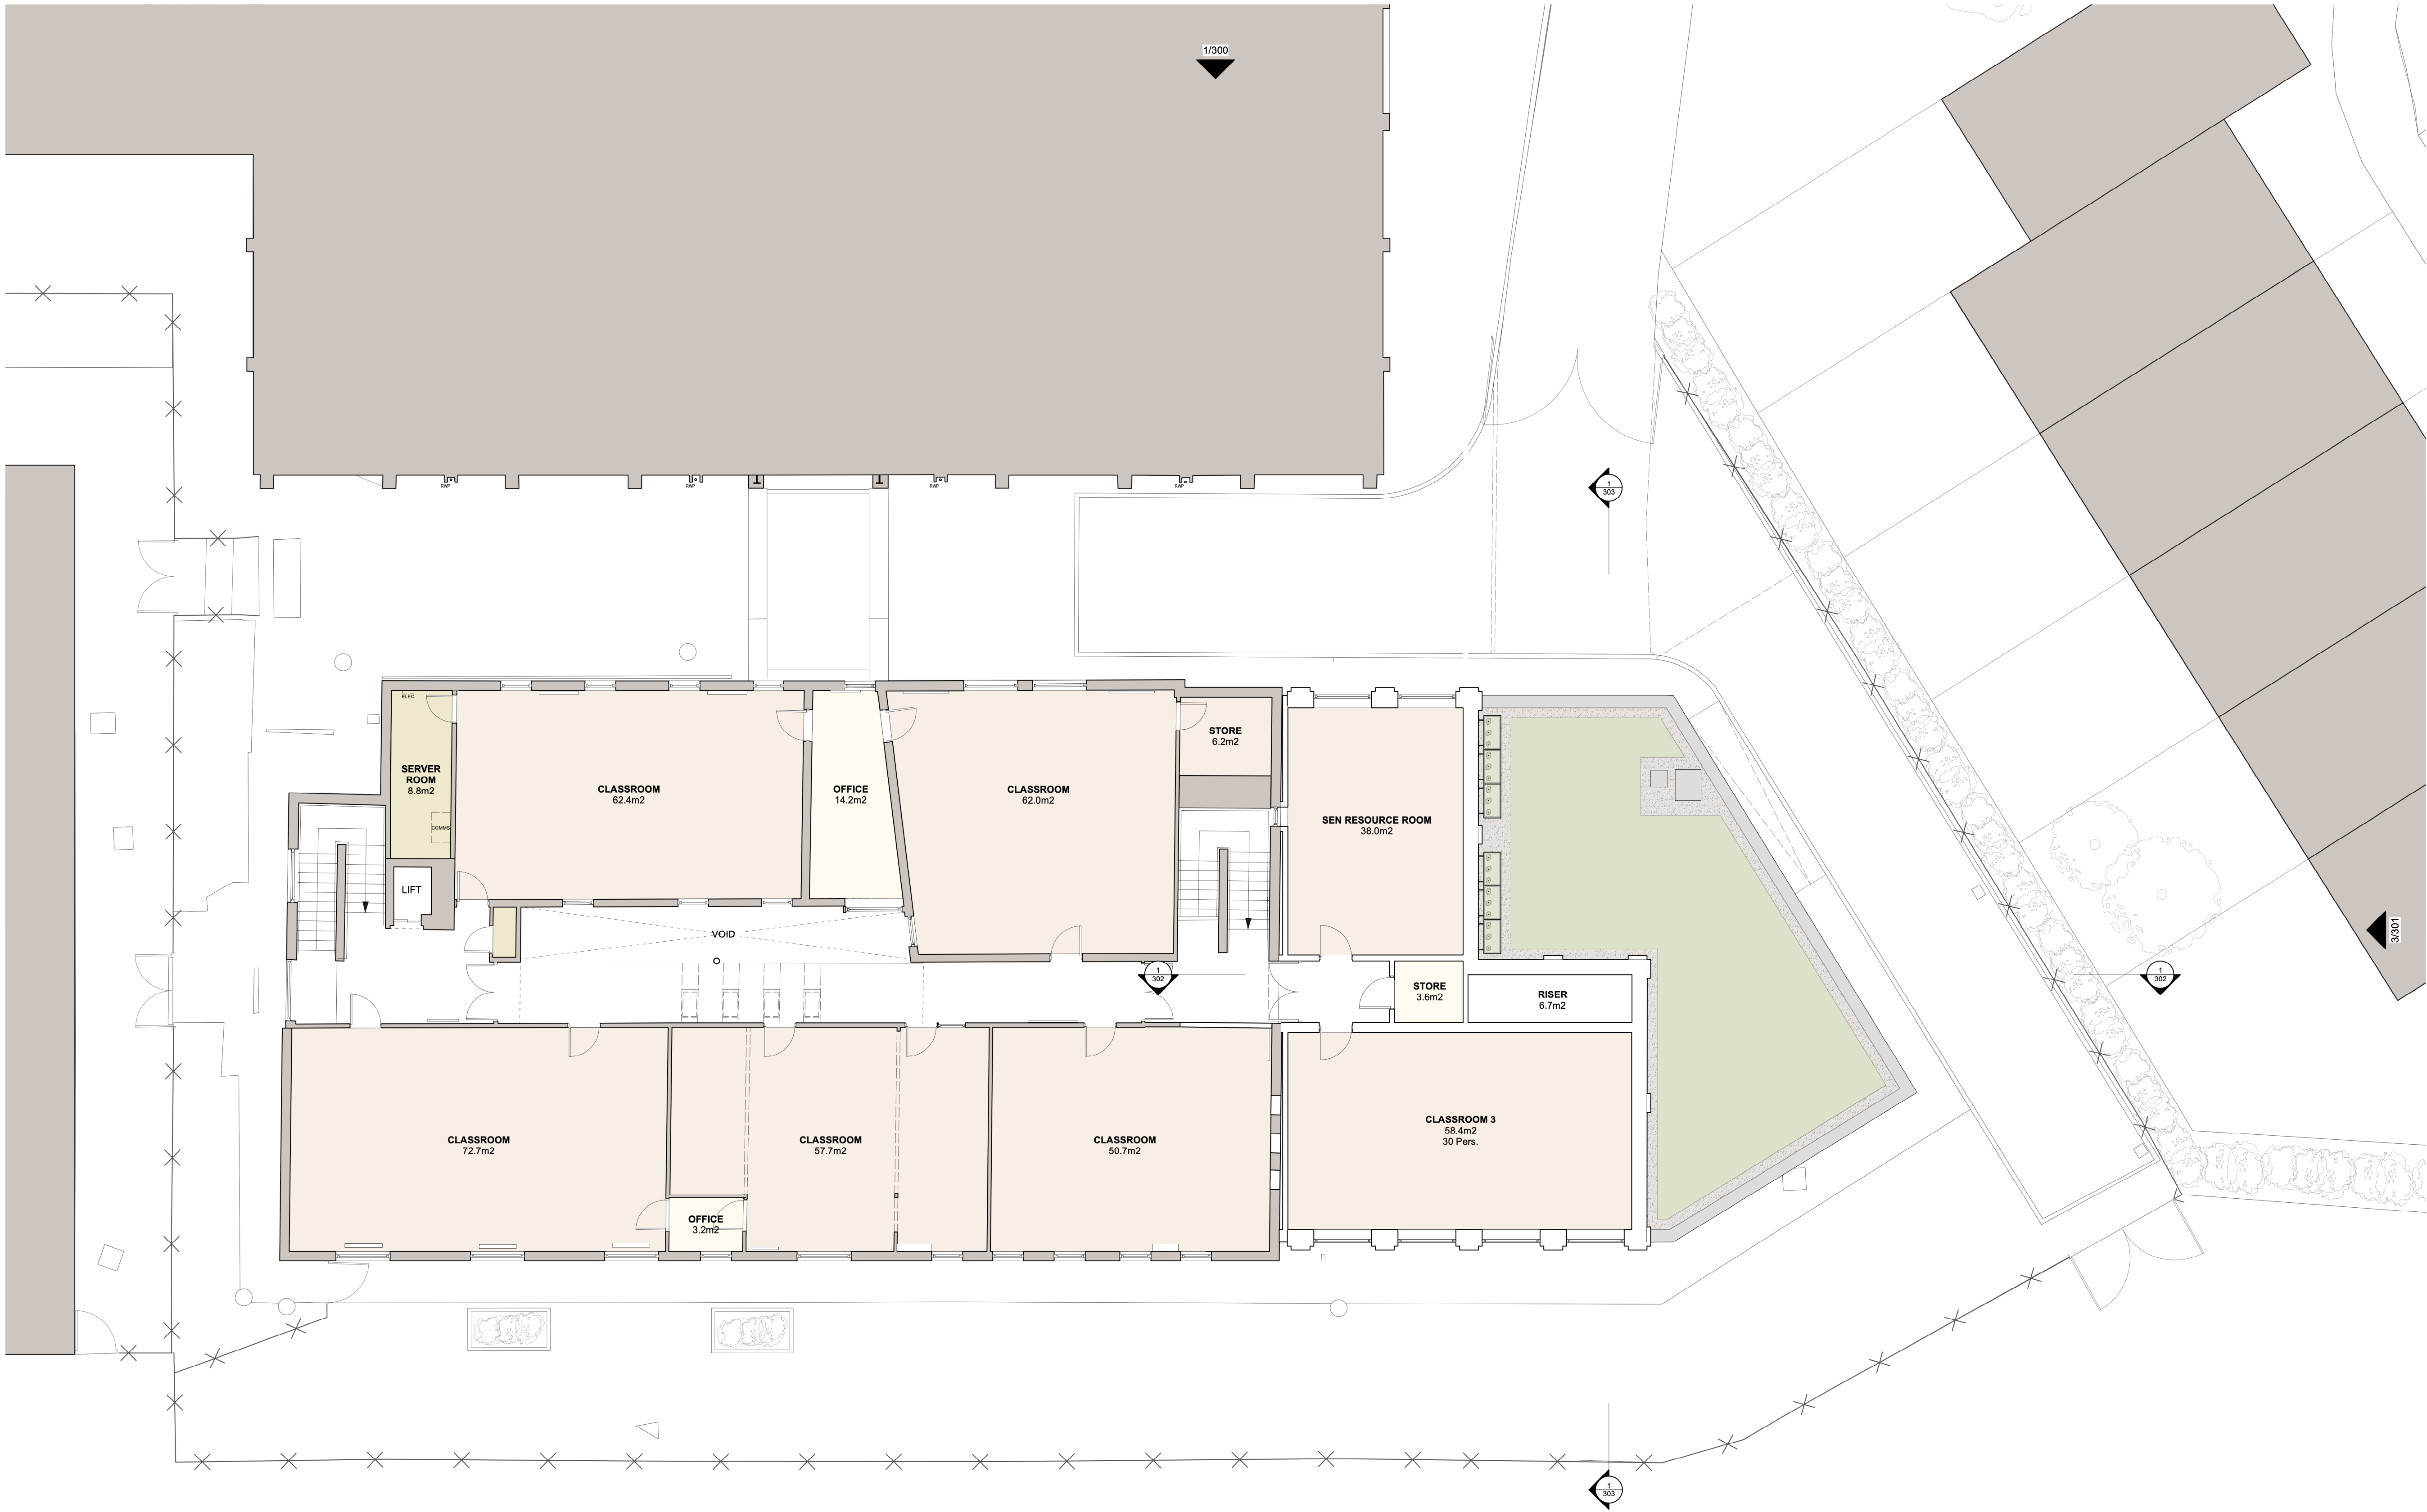

1 Proposed First Floor Plan
Scale: 1:100

2/300

© Copyright
Define Architects Ltd

A1

0 1 2 3 4 M

1:100 @ A1

NOTES:

All dimensions to be checked on site.
Drawing to be read with all relevant Architectural, Interiors, Structural, M&E, Drainage/Public Health, Landscape, Civils and Interiors drawings and specifications. Any discrepancies between consultants' drawings to be reported to the Architect before any work commences.
The Contractor's attention is drawn to the Health & Safety matters identified in the Health & Safety plan as being potentially hazardous.
These items should not be considered as a full and final list.
The Work Package Contractor's normal Health & Safety obligations still apply when undertaking constructional operations both on and off site.
Define Architects take no responsibility for the location of legal boundaries indicated on this drawing and advise a separate drawing be completed by a specialist surveyor in order to establish exact boundaries.
DWG files provided for information only. Refer to PDF record.
The copyright of this drawing is held by Define Architects Ltd.
Not to be used for any purpose without consent.

DEFINEARCHITECTS.CO.UK

Unit 2E
Beehive Mill
Jersey Street
Manchester
M4 6JG

+44 (0)161 528 9492
mail@definearchitects.co.uk

define /

PROJECT

Wardle Academy - Anderson Suite Extension

DRAWING TITLE

Proposed First Floor Plan

REV	DATE	NOTES
P01	12/12/2022	ISSUED FOR PLANNING
P02	06/01/2023	BOUNDARY REMOVED. STORAGE CONTAINER REMOVED. ELEMENTS FOR REMOVAL OMITTED FROM DRAWING. EXISTING FIRST FLOOR WINDOW ADDED ON WEST ELEVATION.
P03	15/03/2023	PLANTERS ADDED TO 1F GABLE FOLLOWING LBC COMMENTS.
P04	27/04/2023	MASSING REDUCED AT FIRST FLOOR FOLLOWING LBC COMMENTS.

DRAWN BY
AM

CHECKED BY
GW

JOB NO.
052

STATUS
PLANNING

DRAWING NO.
052_PLN_202

REV
P04