



PROPOSED EXTERNAL SIGNAGE SCHEDULE	
signage image (ref)	description
	EG14 - SITE MEASURED ALUMINIUM ENTRANCE DOOR POWDER COATED RED RAL 3020 WITH LETTER PLATE TO BOTTOM PANEL & FITTED WITH PUSH/PULL 1m LONG BLACK RAL 9004 NYLON COATED DOOR HANDLES. NEW DDA ACTION BUTTON TO BE INSTALLED ON THE SHOPFRONT FRAME.
	EG15 - SITE MEASURED ALUMINIUM FRAME AND DOOR, NEW ALUMINIUM FRAME AND DOOR DOOR TO BE KAWNEER OR SIMILAR. ALUMINIUM FRAME ETCHED CHROMATE CONVERSION COAT TREATED AND FINISHED IN POLYESTER POWDER COATING STOVED AT 200°C. FRAME FINISH - POWDER COATED BLACK RAL 9004. DOOR FINISH - POWDER COATED BLACK RAL 9004. DOOR HANDLES TO BE NYLON COATED AND POWDER COATED IN RAL 9004. DOORS TO BE MANUFACTURED TO INCLUDE: "ANTI FINGER TRAP DOOR STYLE", "NONMONGERY FROM ANDY SOLUTION LTD. OR SIMILAR. APPROVED GLAZING TO BE 24mm DOUBLE GLAZED UNITS CONSISTING OF 4mm LAMINATED GLASS WITH 16mm SILVER SPACER AND 4mm TOUGHENED GLASS.
	WINDOW MANIFESTATION (EG01b) WHITE BOW TIES AND HIGH BOWS ON CLEAR VINYL APPLIED TO INSIDE OF WINDOW.
	OUR PLACE OR YOURS (EG12) VINYL GRAPHIC APPLIED OUTDO EXTERNAL CLADDING. SEE SITE SPECIFIC.
	POSTER FRAMES (EG14, EG15 & EG18.23) A1 VINYL POSTERS MOUNTED IN BLACK RAL 9004 FRAME ATTACHED TO EXTERNAL YARD WALL.
	POSTER FRAMES (EG18.1, EG18.2 & EG18.3) A1 VINYL POSTERS MOUNTED IN BLACK RAL 9004 FRAME ATTACHED TO EXTERNAL YARD WALL.
	POSTER FRAMES (EG18.4, EG18.5 & EG18.22) A1 VINYL POSTERS MOUNTED IN BLACK RAL 9004 FRAME ATTACHED TO EXTERNAL YARD WALL.
	LET'S GET TOGETHER GRAPHIC (EG20) VINYL GRAPHIC APPLIED OUTDO EXTERNAL BRICKWORK, RED AND BLACK. SEE SITE SPECIFIC.
	K4 CHICKEN EXTERNAL GRAPHIC (EG23) VINYL GRAPHIC APPLIED DIRECTLY ONTO PAINTED BRICKWORK.
	COLLECT AND ARROW DIRECTIONAL VINYL GRAPHICS (EG25 & EG27) VINYL APPLIED DIRECTLY TO CLADDING.
	HELLO ROCHDALE (EG03) INTERNALLY ILLUMINATED TEXT, HUNG IN WINDOW.
	OPENING HOURS (SITE SPECIFIC) (EG04) VINYL APPLIED FACING OUT OF STORE.
	KFC LIGHTBOX - WHITE (WITH RED BACKGROUND) (EG10) INTERNALLY ILLUMINATED LIGHTBOX, OUTER FACES DI-BOND RAL 3020, FRET CUT LETTERS CUT THROUGH DI-BOND TO OPAL 050 PERSPEX FACE AND LED INTERNAL ILLUMINATION BY SLOAN LED PRISM.
	COLONEL & BUCKET (EG11) 1800mm HIGH INTERNALLY ILLUMINATED COLONEL SIGN BOX FABRICATED FROM BLACK POWDER COATED ALUMINIUM SIGN CASING WITH OPAL FLEX FACE PANEL DECORATED WITH 3M VINYL TO FORM COLONEL LOGO. SIGN TO BE ILLUMINATED BY LED.
	DELIVERY DRIVERS ENTRANCE - VINYL (EG12a) RED 3M3630-53 VINYL WITH WHITE WRITING APPLIED TO INSIDE OF GLAZING. SEE SITE SPECIFIC.
	KFC DELIVERY - LIGHTBOX (EG14a) ALUMINIUM FABRICATED BOX, POWDER COATED RAL 9004 (BEAN-GLOSS), WITH 50mm OPAL 050 PERSPEX DECORATE RED 3M3630-53 TRANSLUCENT VINYL AND LED INTERNAL ILLUMINATION BY SLOAN LED PRISM.
	KFC FASCIA - WHITE (WITH RED BACKGROUND) (EG17) INTERNALLY ILLUMINATED LIGHTBOX, OUTER FACES DI-BOND RAL 3020, FRET CUT LETTERS CUT THROUGH DI-BOND TO OPAL 050 PERSPEX FACE. LED INTERNAL ILLUMINATION BY SLOAN LED PRISM. BLACK LED STAND-OFF TROUGH LIGHT TO WASH DOWN FASCIA. LETTER HEIGHT 700mm WHERE POSSIBLE.
	KFC FASCIA - WHITE (WITH BLACK BACKGROUND) (EG18) INTERNALLY ILLUMINATED LIGHTBOX, OUTER FACES DI-BOND RAL 9004, FRET CUT LETTERS CUT THROUGH DI-BOND TO OPAL 050 PERSPEX FACE. LED INTERNAL ILLUMINATION BY SLOAN LED PRISM. BLACK LED STAND-OFF TROUGH LIGHT TO WASH DOWN FASCIA. LETTER HEIGHT 700mm WHERE POSSIBLE.
	NEON BUCKET PORTAL (EG20.1) WHITE STATIC ILLUMINATED BUCKET SHAED PORTAL TO BE INSTALLED AROUND ENTRANCE. OPAL DIFFUSER.
	DURASID SIDING V-GROOVE 250mm - DIGITALLY PRINTED VERTICAL PLANKS (EG24) SHOPFRONT TO SUPPLY AND INSTALL NEW DURASID SIDING V-GROOVE 250mm - DIGITALLY PRINTED HORIZONTAL PLANKS. COLOUR: 527250 - 005 BARNWOOD GREY

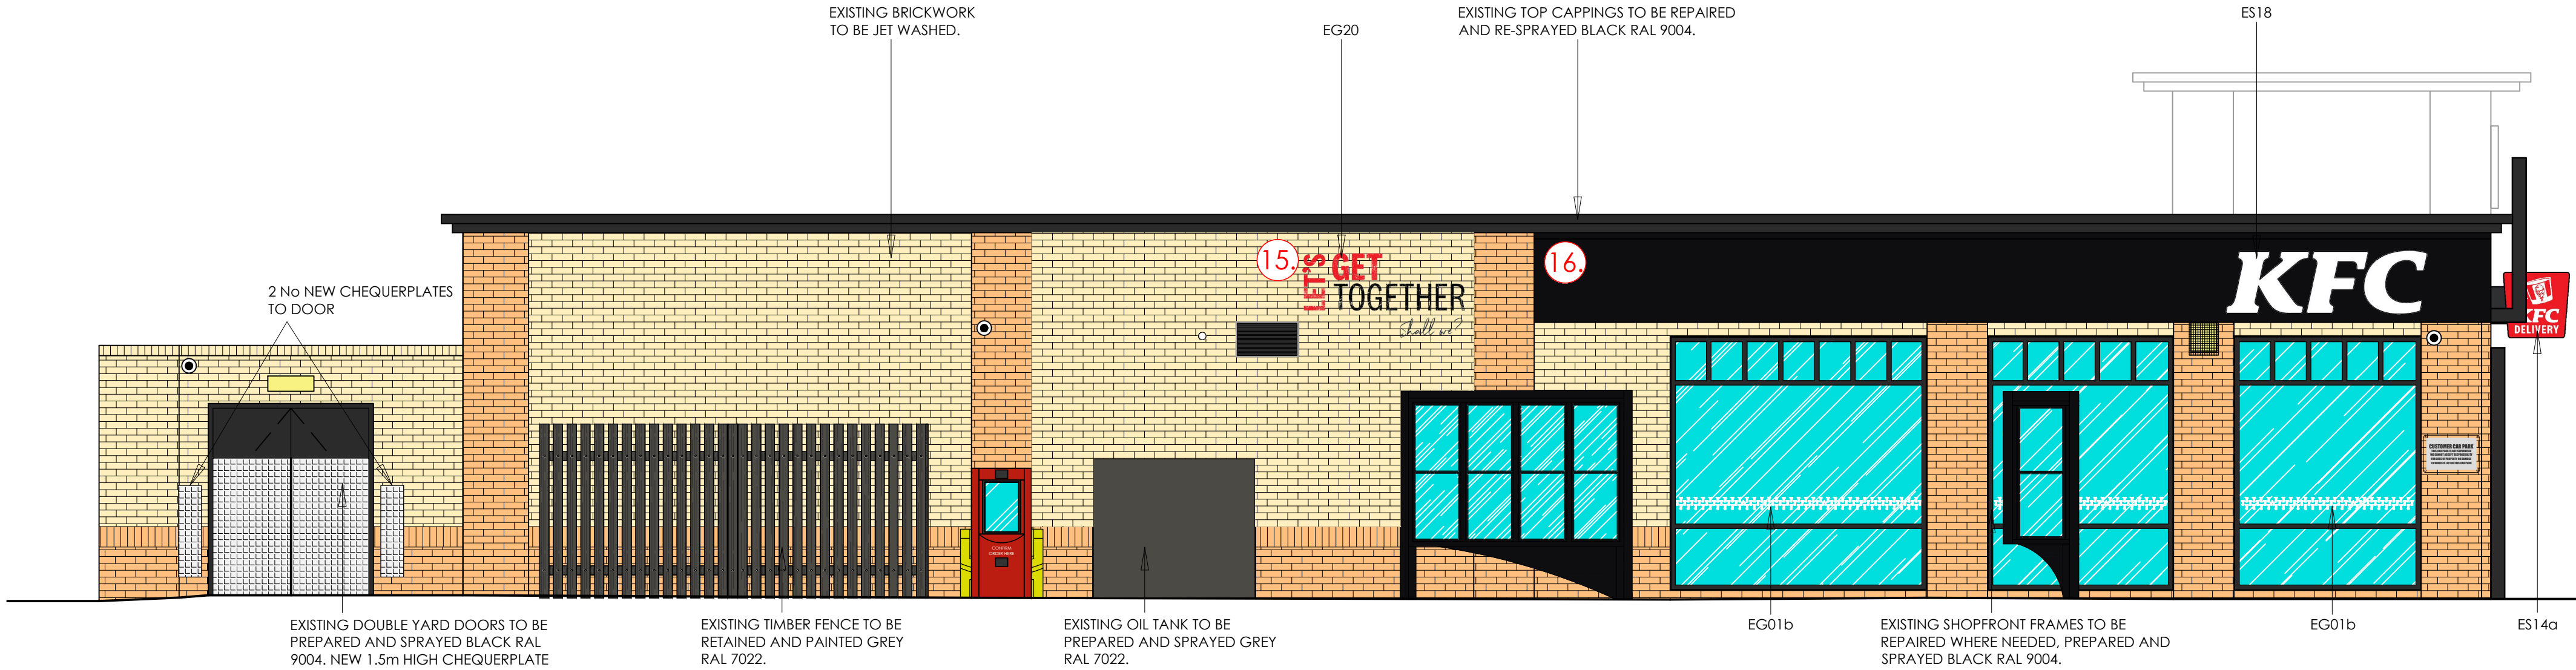

Proposed side elevation
scale - 1:50 @ A1 / 1:100 @ A3

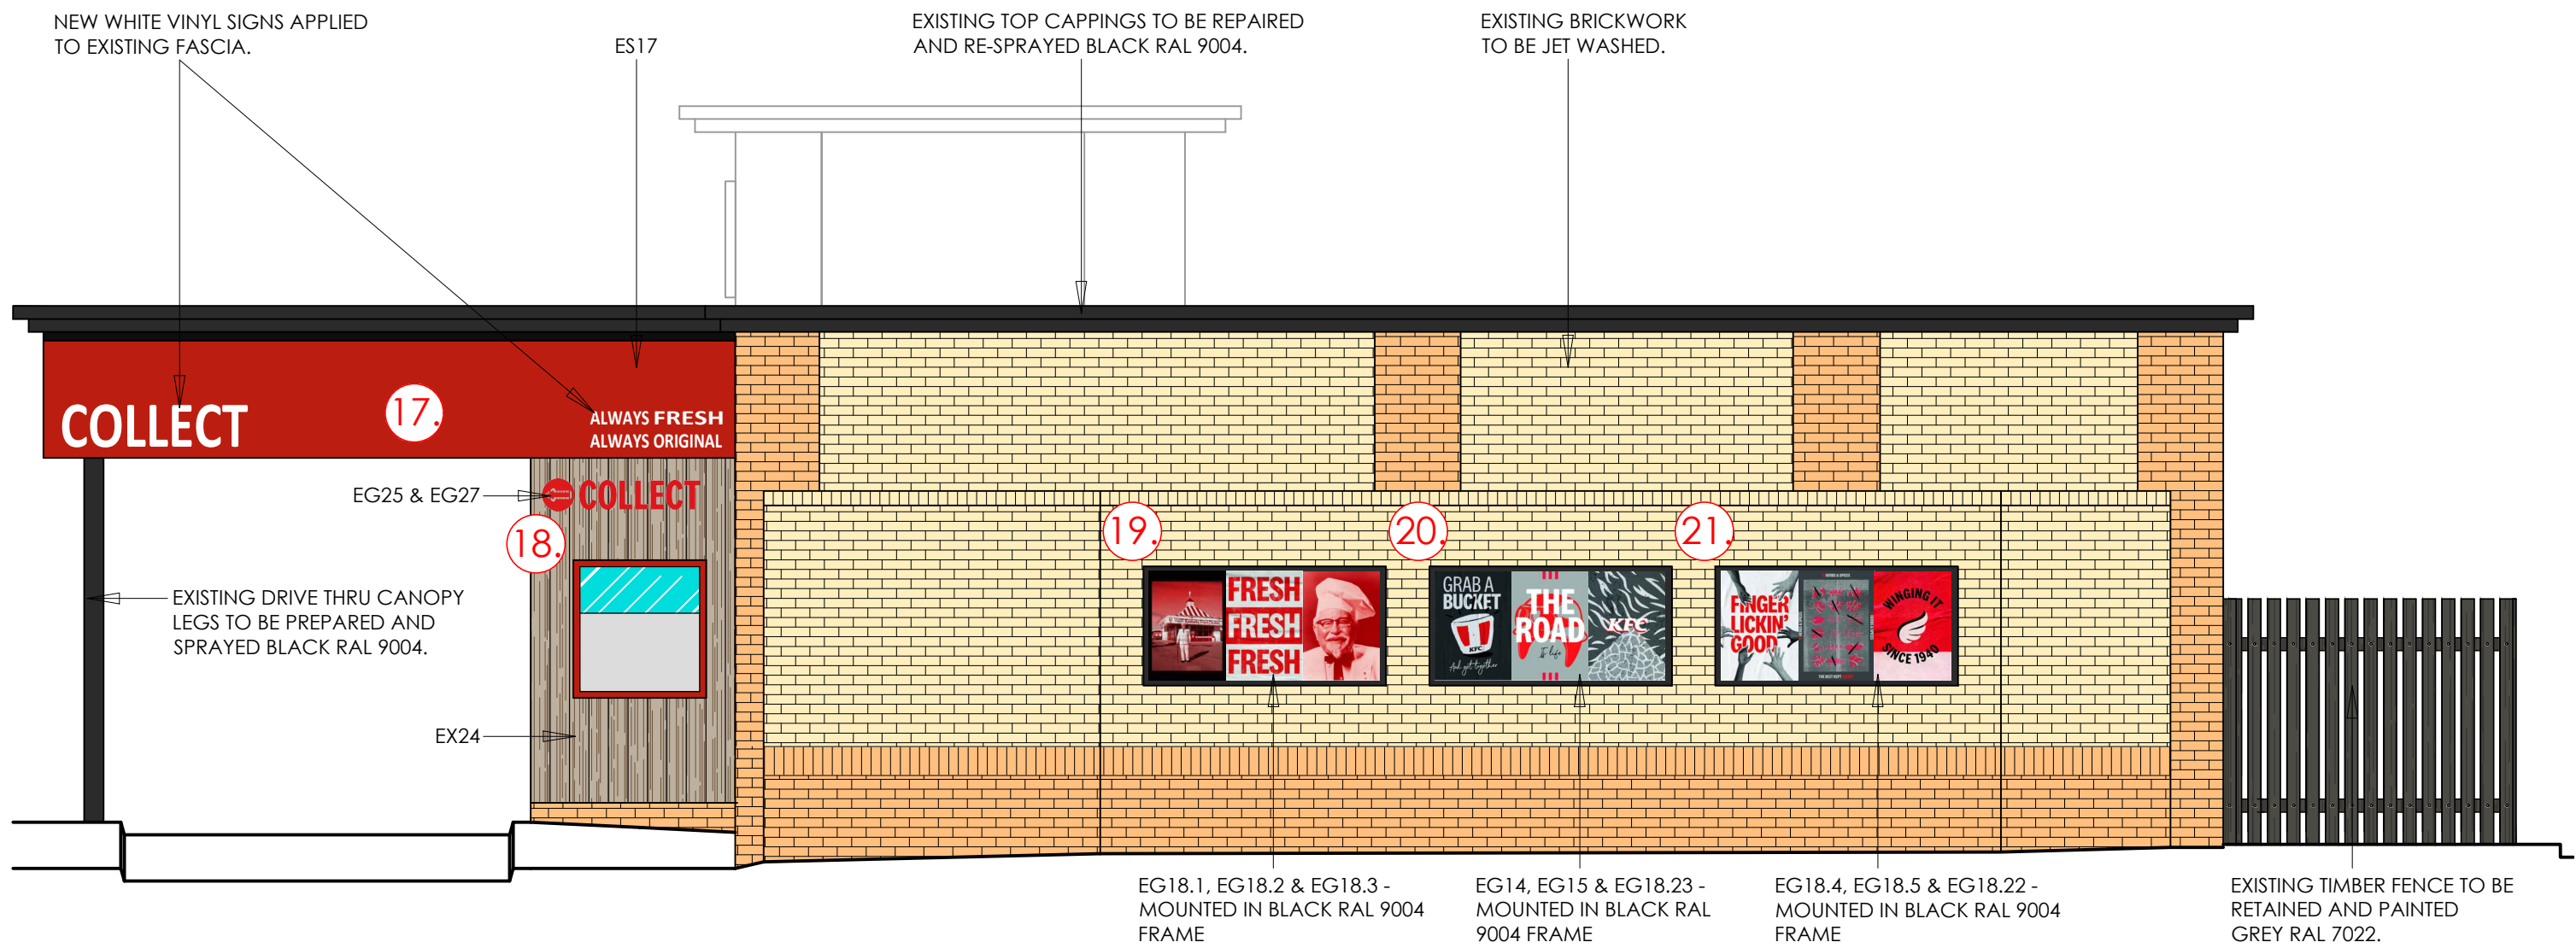

Proposed rear elevation
scale - 1:50 @ A1 / 1:100 @ A3

© copyright 2022
This drawing and the copyrights and patents therein are the designer's property and may not be used or reproduced - only under contract.

ALL DIMENSIONS TO BE CHECKED ON SITE.
DO NOT SCALE FROM THIS DRAWING EXCEPT FOR THE PURPOSES OF LOCAL AUTHORITY PLANNING

C	05/05/23	Let's Get Together vinyl added to wall above menu board; posters and frames added to rear yard wall; projecting sign graphic updated; delivery driver entrance graphic updated; signage key updated
B	15/02/23	Omitted fly poster vinyl, spraying of brickwork & feather vinyl
A	27/10/22	Updated as per KFC markup
rev	date	description

Soul Foods Group

Frank Belshaw
Building Surveyors Limited

wheatley springs barn, wheatley lane road,
barrowford, nelson, lancashire. BB9 6QS.
tel no. (01282) 697668, fax no. (01282) 602447.



IMAGE ENHANCEMENT

store address
KFC ROCHDALE
Kingsway Retail Park,
Kingsway,
Rochdale,
OL16 5AF
CLIENT: SASA

drawing title
PROPOSED
EXTERNAL ELEVATIONS - SHEET 2

drawn by	checked	date
RCH	----	12/10/22
store no.	scale	
026/16	1:50 @ A1	
KFC drawing no.	FB ref.	revision
2616/2022/G212	2022/93	C