


ALL DIMENSIONS ARE FOR REFERENCE
PURPOSES ONLY DISCRPENCIES ARE TO BE
REPORTED TO THE DRAWINGS AUTHOR. DO NOT
SCALE FROM DRAWING.

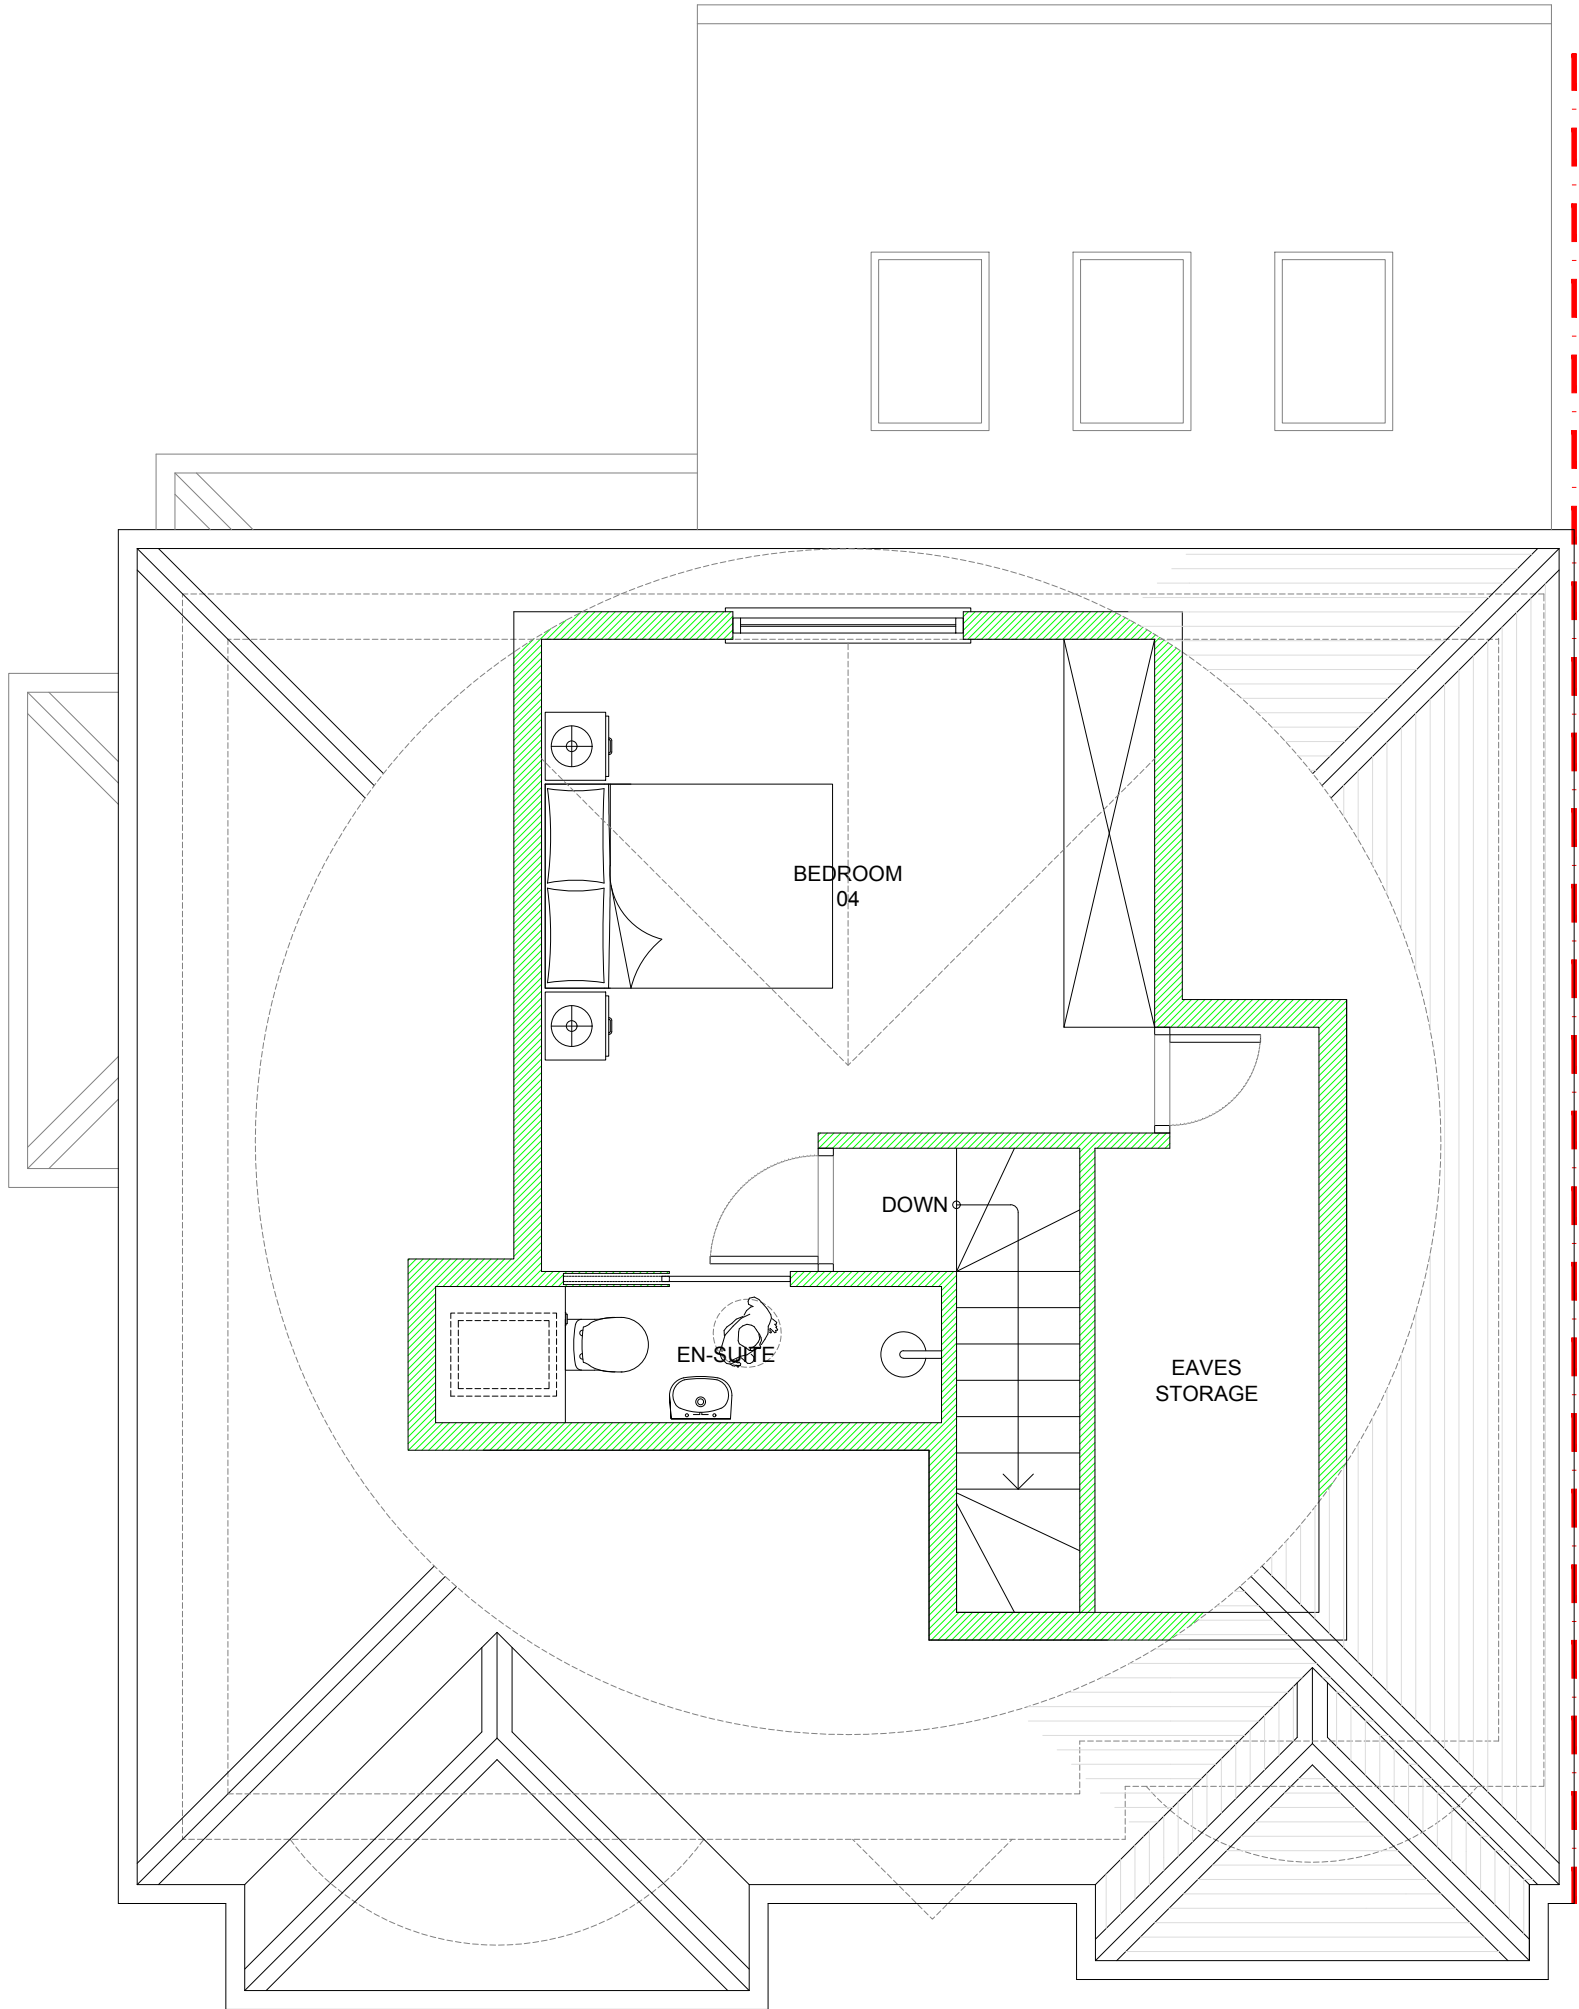

EXISTING SECOND FLOOR PLAN

A	09-05-24	Rear dormer added.	XXX	XXX
Rev	Date	Description	Rev By	Chk'd By
Drawing Title		EXISTING SECOND FLOOR PLAN		
Job-Dwg No		062ROC-108A		
Project Title		PITCHED DORMER 26 MOSS LANE MIDDLETON ROCHDALE M24 1WX		
Client		MR & MRS CHEVREAU		
Status		PLANNING		
Scale		1:50	Drawing Size A3	
Date		04/24		