

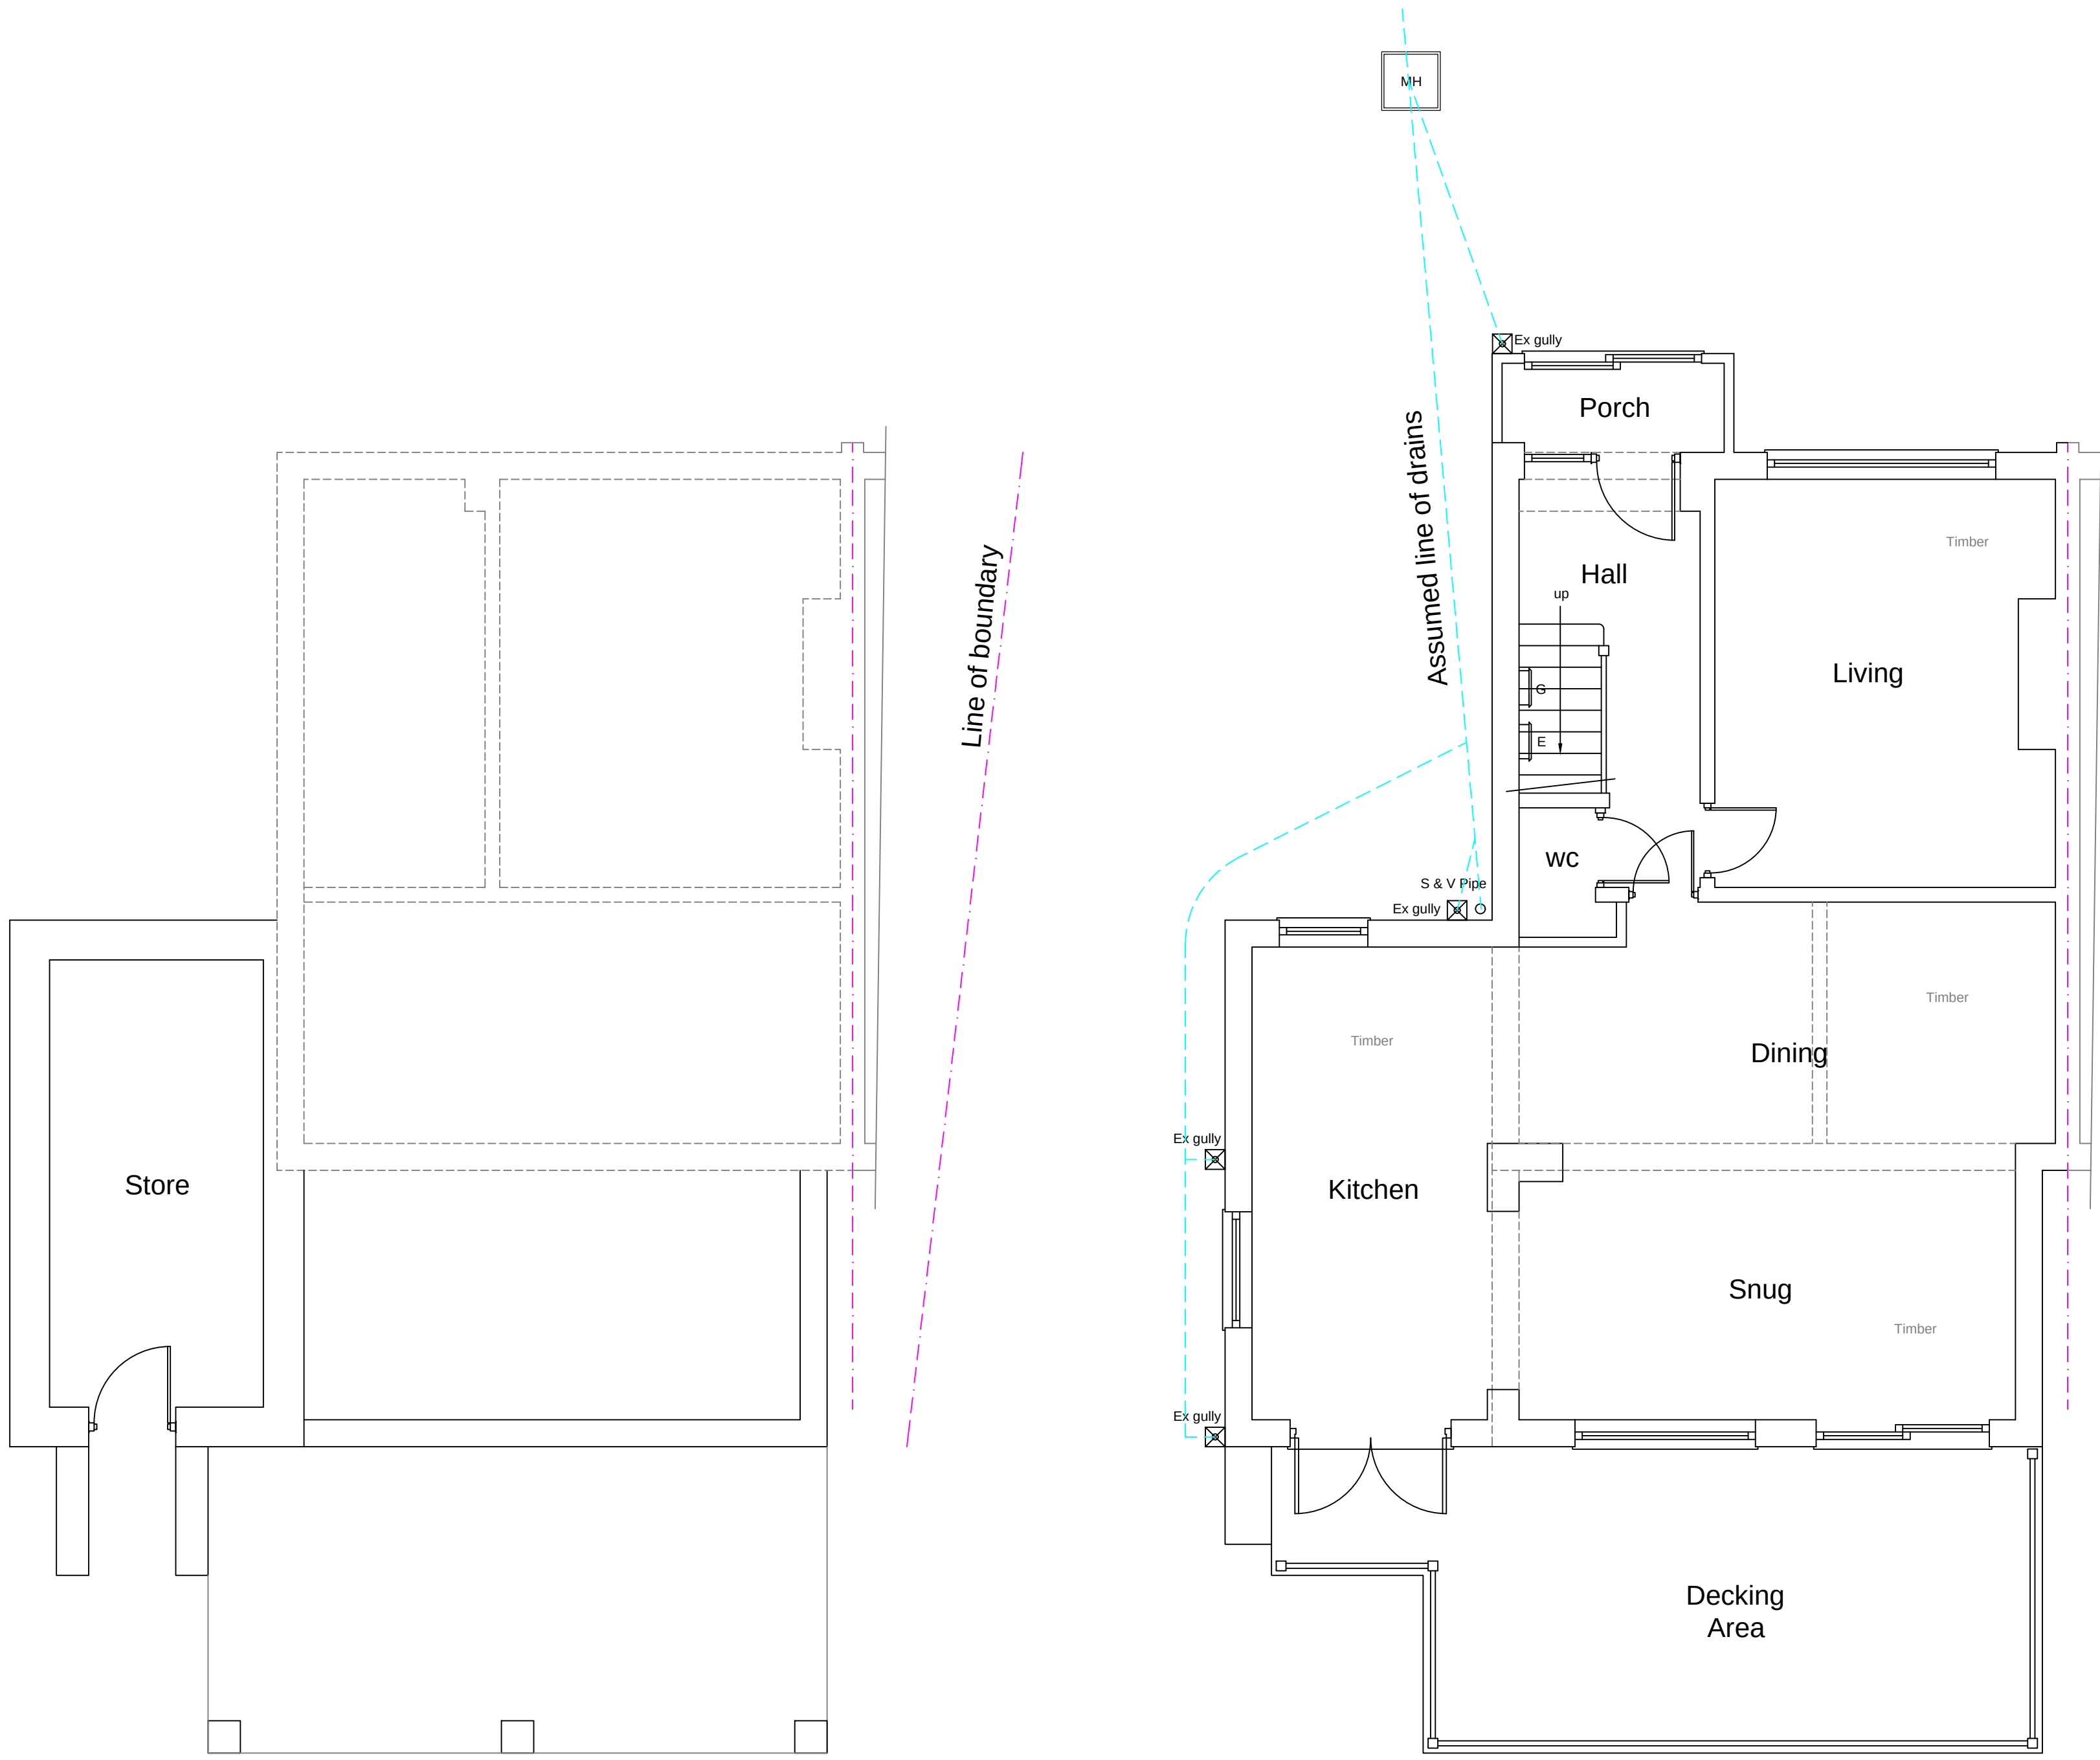


This drawing is protected by copyright and the information contained therein is the property of William McCall.
The drawing must not be copied and the information contained therein may not be used or disclosed without written permission of and in the manner permitted by William McCall.

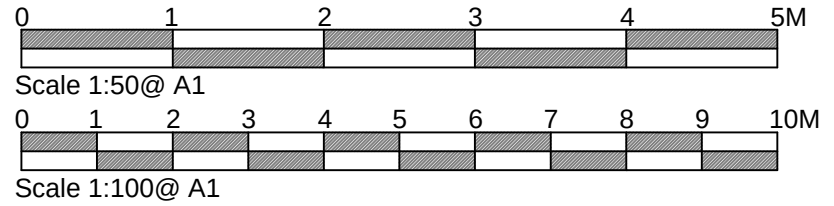

Existing Basement Floor Plan

Existing Ground Floor Plan

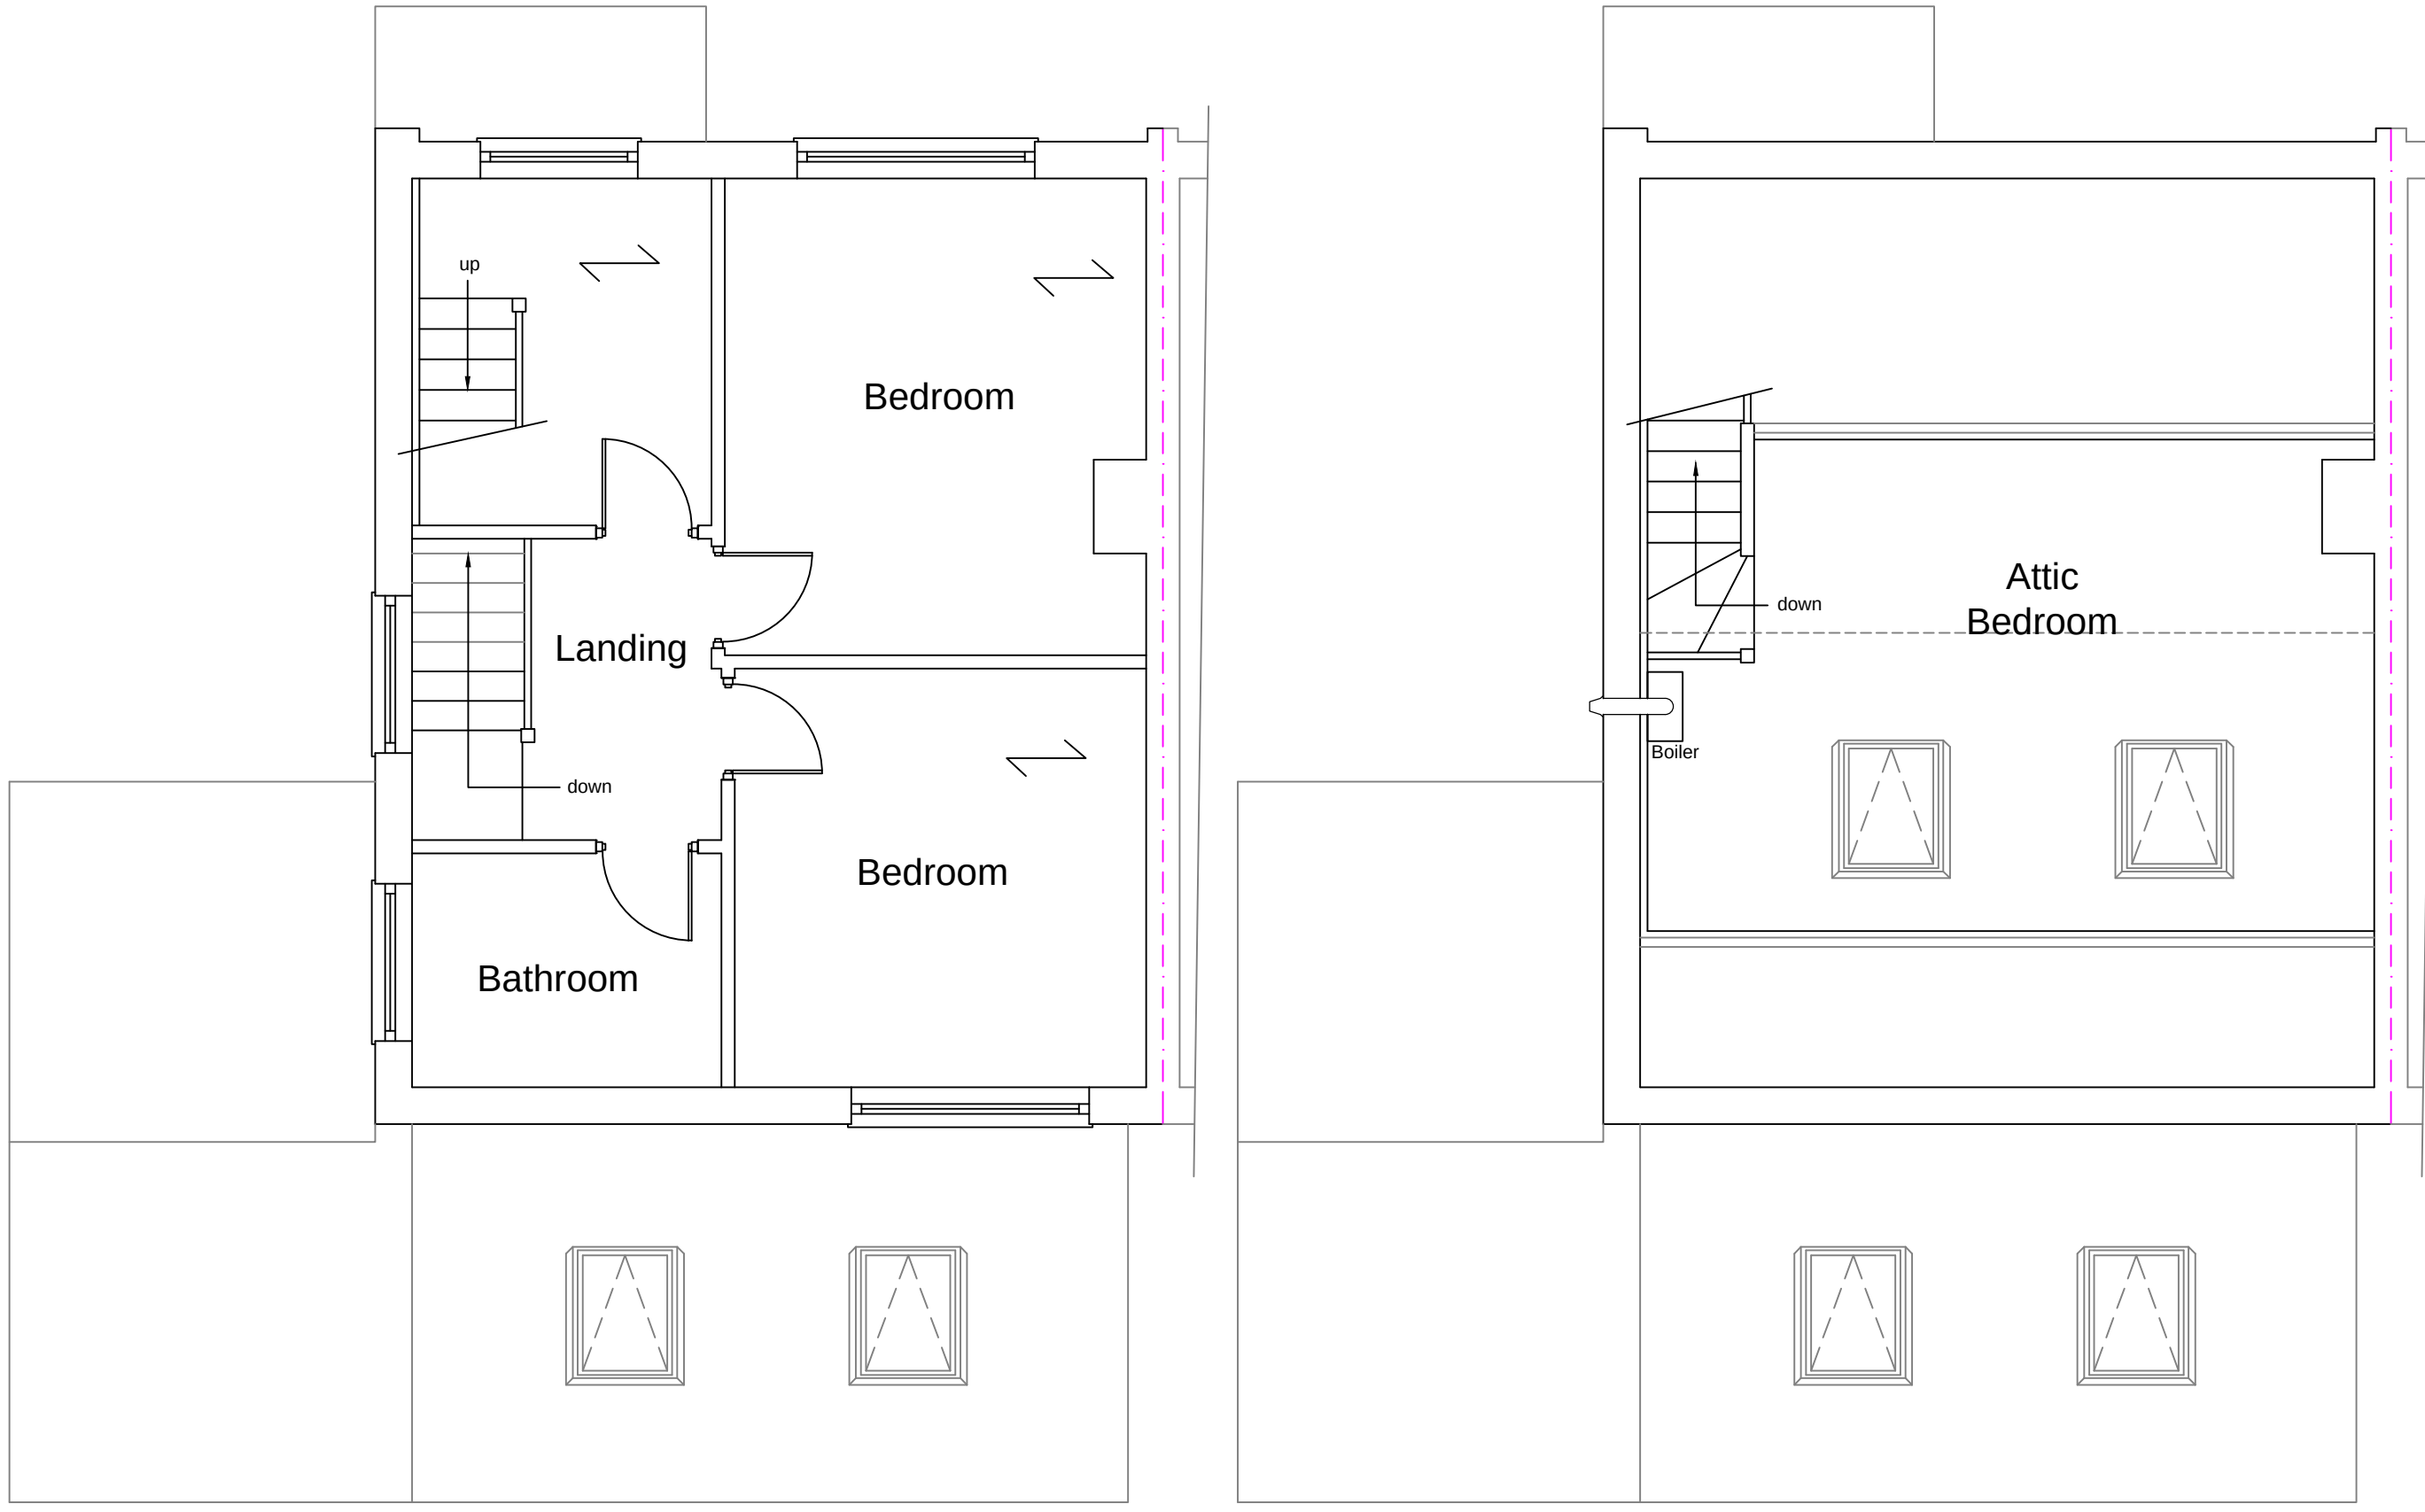

Existing First Floor Plan

Existing Attic Floor Plan

1:50



Existing Front Elevation

Existing Side Elevation

Existing Rear Elevation

Existing Side Elevation

1:100

Stage :-		Householder Planning Drawings	
Project Title :-		Proposed Two Storey Side/Rear & Single Storey Front Extension To Include New Front Porch And Render Finish To All Elevations	
Drawing Title :-		Existing Plans & Elevations	
Client :-		Mr & Mrs Torpey	
Drwg No :- 06/23/70	1 of 3	Date :- June '23	Rev :-
Scale :- 1:100 & 1:50@A1	Drawn:- SCM	Checked :-	
Site Address :-	87 Round Thorne Road, Middleton, Rochdale, M24 1FT		