



1 : 100

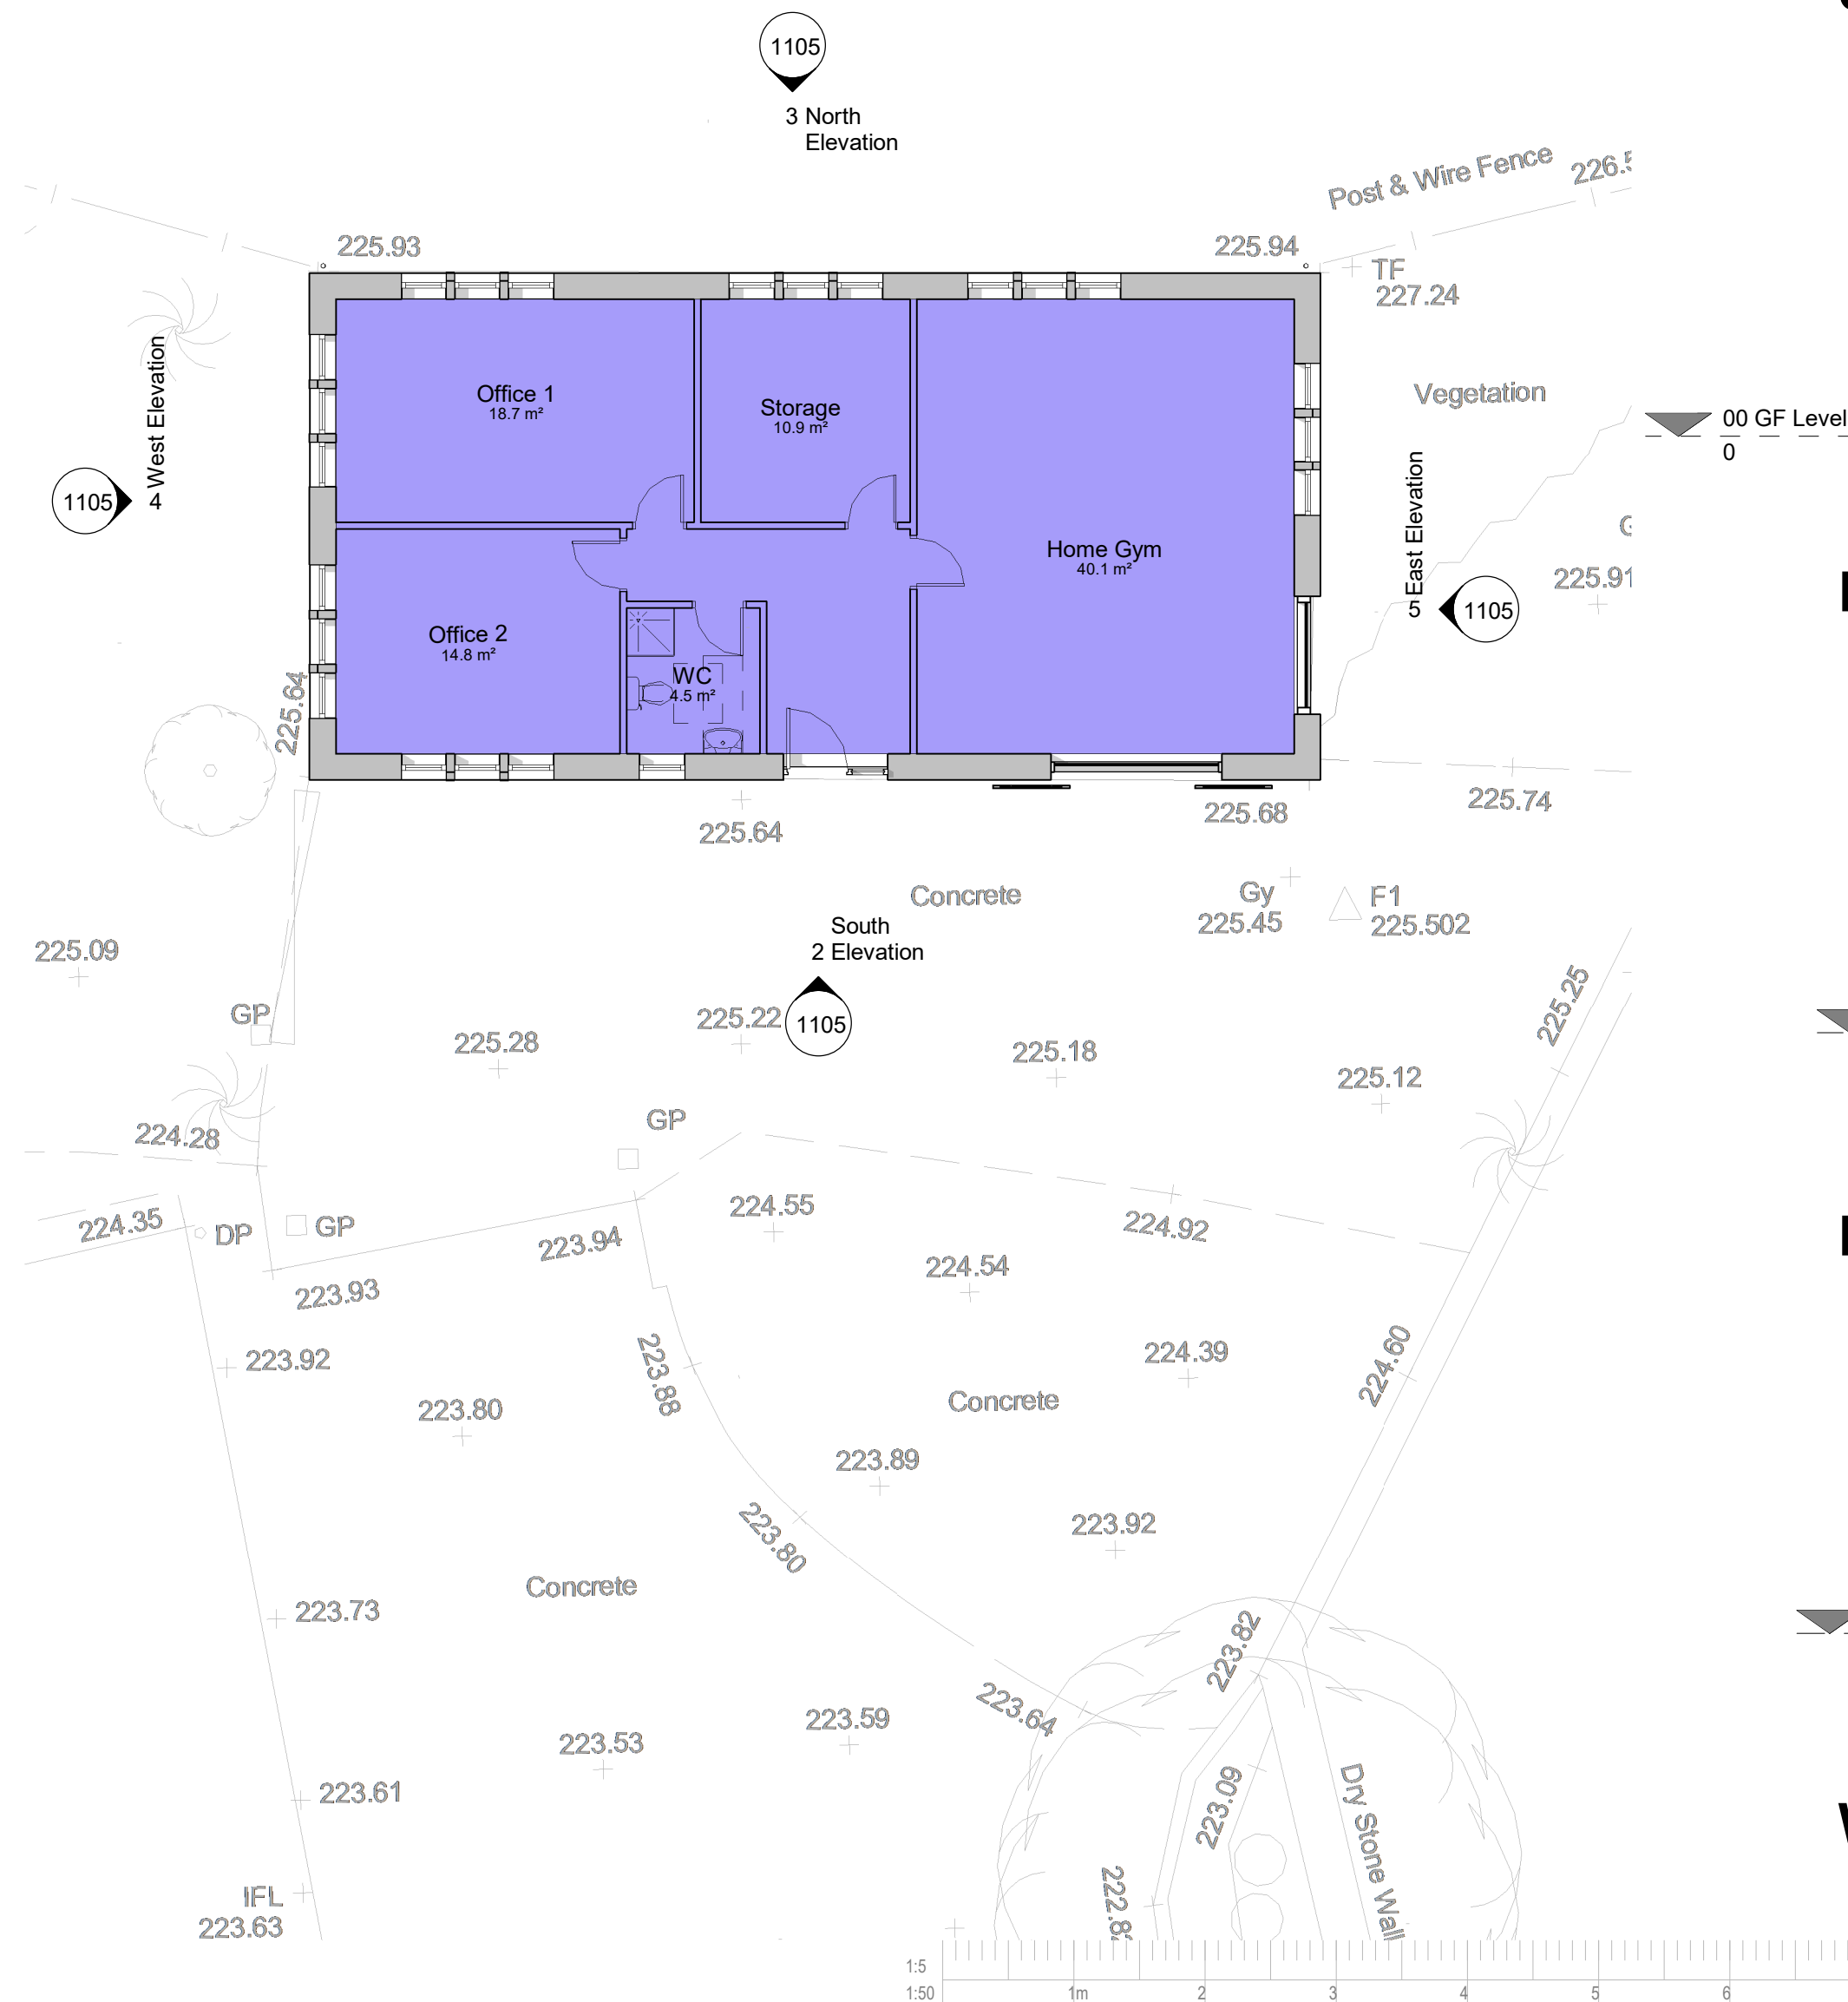

1 : 100

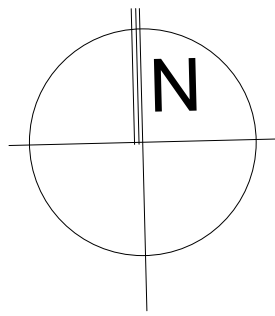

1 : 100



1 : 100



1 : 100

- CREATIVE ARCHITECTURE LIMITED
 - THIS DRAWING IS THE SUBJECT OF COPYRIGHT WHICH VESTS IN CREATIVE ARCHITECTURE LIMITED. IT IS AN INFRINGEMENT OF COPYRIGHT TO REPRODUCE THIS DRAWING, BY WHATEVER MEANS, INCLUDING ELECTRONIC, WITHOUT THE EXPRESS WRITTEN CONSENT OF CREATIVE ARCHITECTURE LIMITED WHICH RESERVES ALL ITS RIGHTS
- CREATIVE ARCHITECTURE LIMITED ASSERTS ITS RIGHTS TO BE IDENTIFIED AS THE AUTHOR OF THIS DESIGN
-
- DRAWING NOT TO BE SCALED.
 - REPORT ERRORS & OMISSIONS TO ARCHITECT.
 - CHECK ALL DIMENSIONS ON SITE
 - DRAWING TO BE READ IN CONJUNCTION WITH THE HEALTH AND SAFETY PLAN AND ALL RELEVANT RISK ASSESSMENTS

Site Areas and Volumes - As Existing

Proposed Surface Area = 118m²

Proposed Volume = 510m³

REV.	DATE	DRN.	CHKD.
PROJECT Longley Hey Farm, Littleborough			
CLIENT Mr & Mrs Slicker			
DRAWING Proposed Floor Plan and Elevations			
SCALE As indicated	SHEET SIZE @ A2	DRAWN AH	CHECKED CA DATE 14.11.23

CREATIVE ARCHITECTURE

A: 1 The Long Stables, Rochdale Rd, Denshaw, OL3 5UE
T: 07788 200 255
E: adam@creativearchitectureltd.co.uk
W: www.creativearchitectureltd.co.uk

JOB No 22-014	DRAWING No 1105	REVISION
STATUS Planning		