



Drawing Status


- PRELIMINARY FOR APPROVAL
- AGREED LAYOUT -SIGNED OFF
- PLANNING DRAWING
- BUILDING CONTROL DRAWING
- TENDER DRAWING
- CONTRACT DRAWING
- CONSTRUCTION DRAWING
- AS-BUILT DRAWING

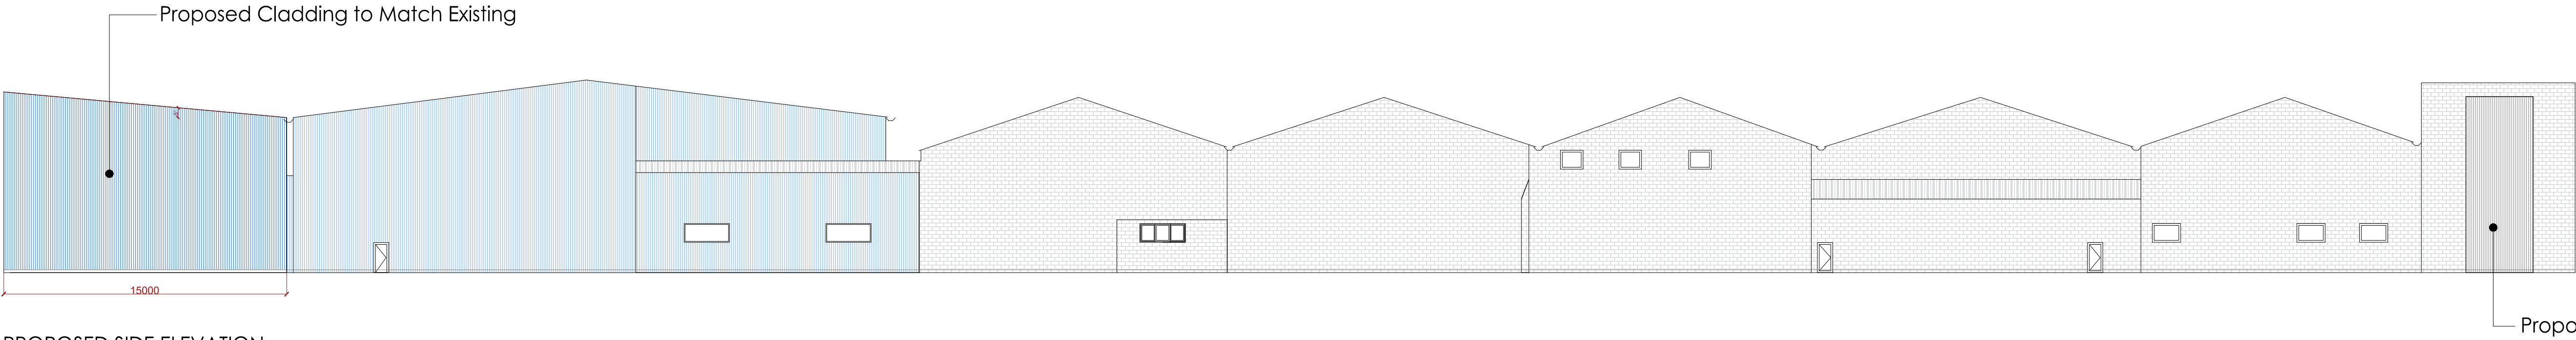


PROPOSED SIDE ELEVATION
SCALE - 1:200@A1

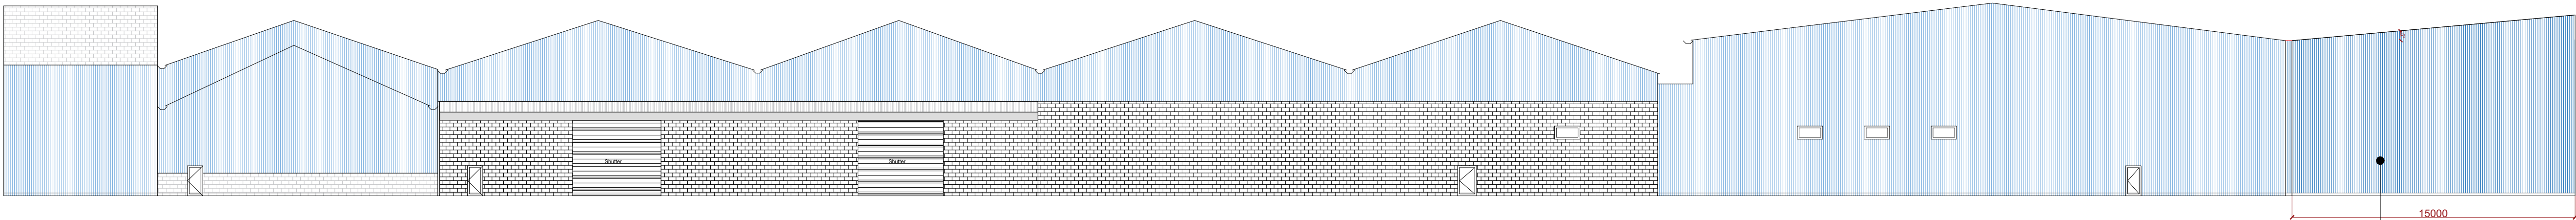

PROPOSED SIDE ELEVATION
SCALE - 1:200@A1

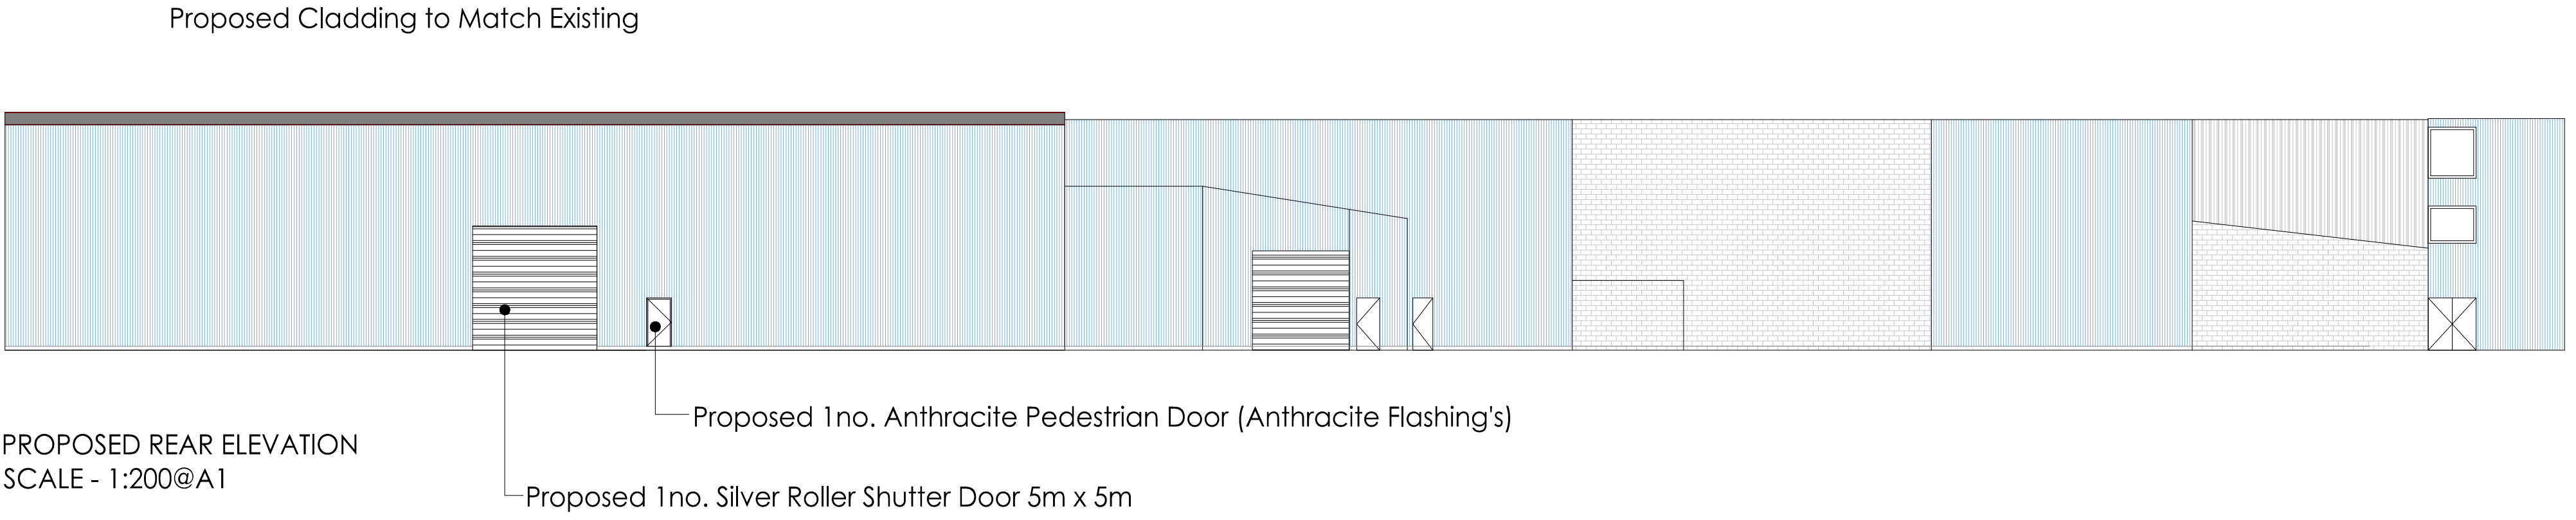

PROPOSED REAR ELEVATION
SCALE - 1:200@A1

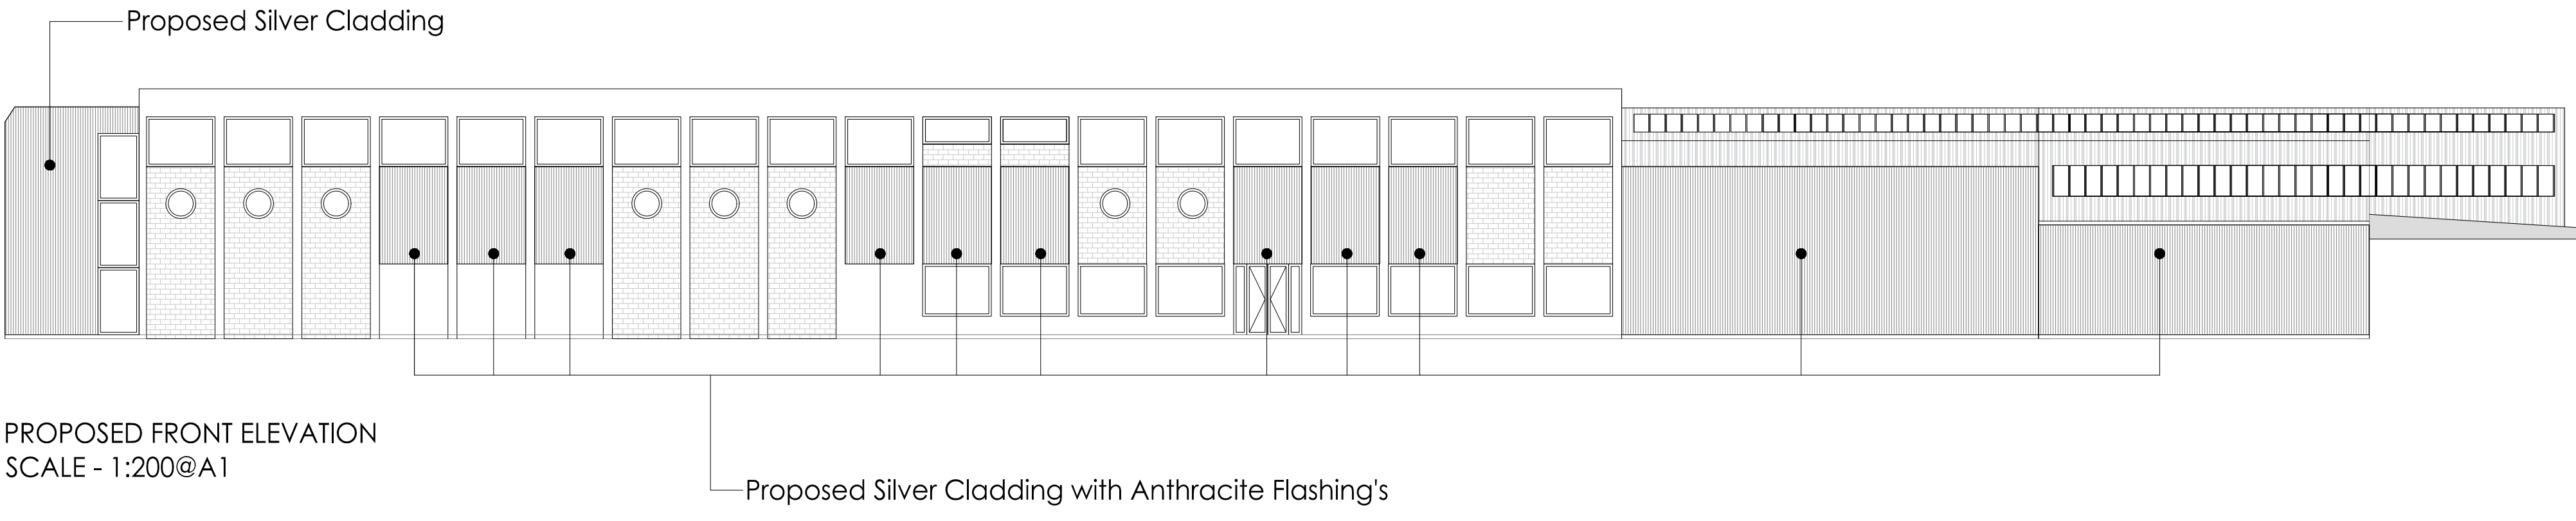

PROPOSED FRONT ELEVATION
SCALE - 1:200@A1

Date:	Revision:	Dr:
Client:		
Drawing Issue:		
Project:		
STATION ROAD, MILNROW ROCHDALE, OL16 4HQ		
Drawing Title:		
PROPOSED_ELEVATION(S)		
Scale:	Drawing No:	
1:200@A1	PL_004	
Revision:	Drawn:	Authorised by:
01	DR	AUS
		Date:
		MAY 2023