



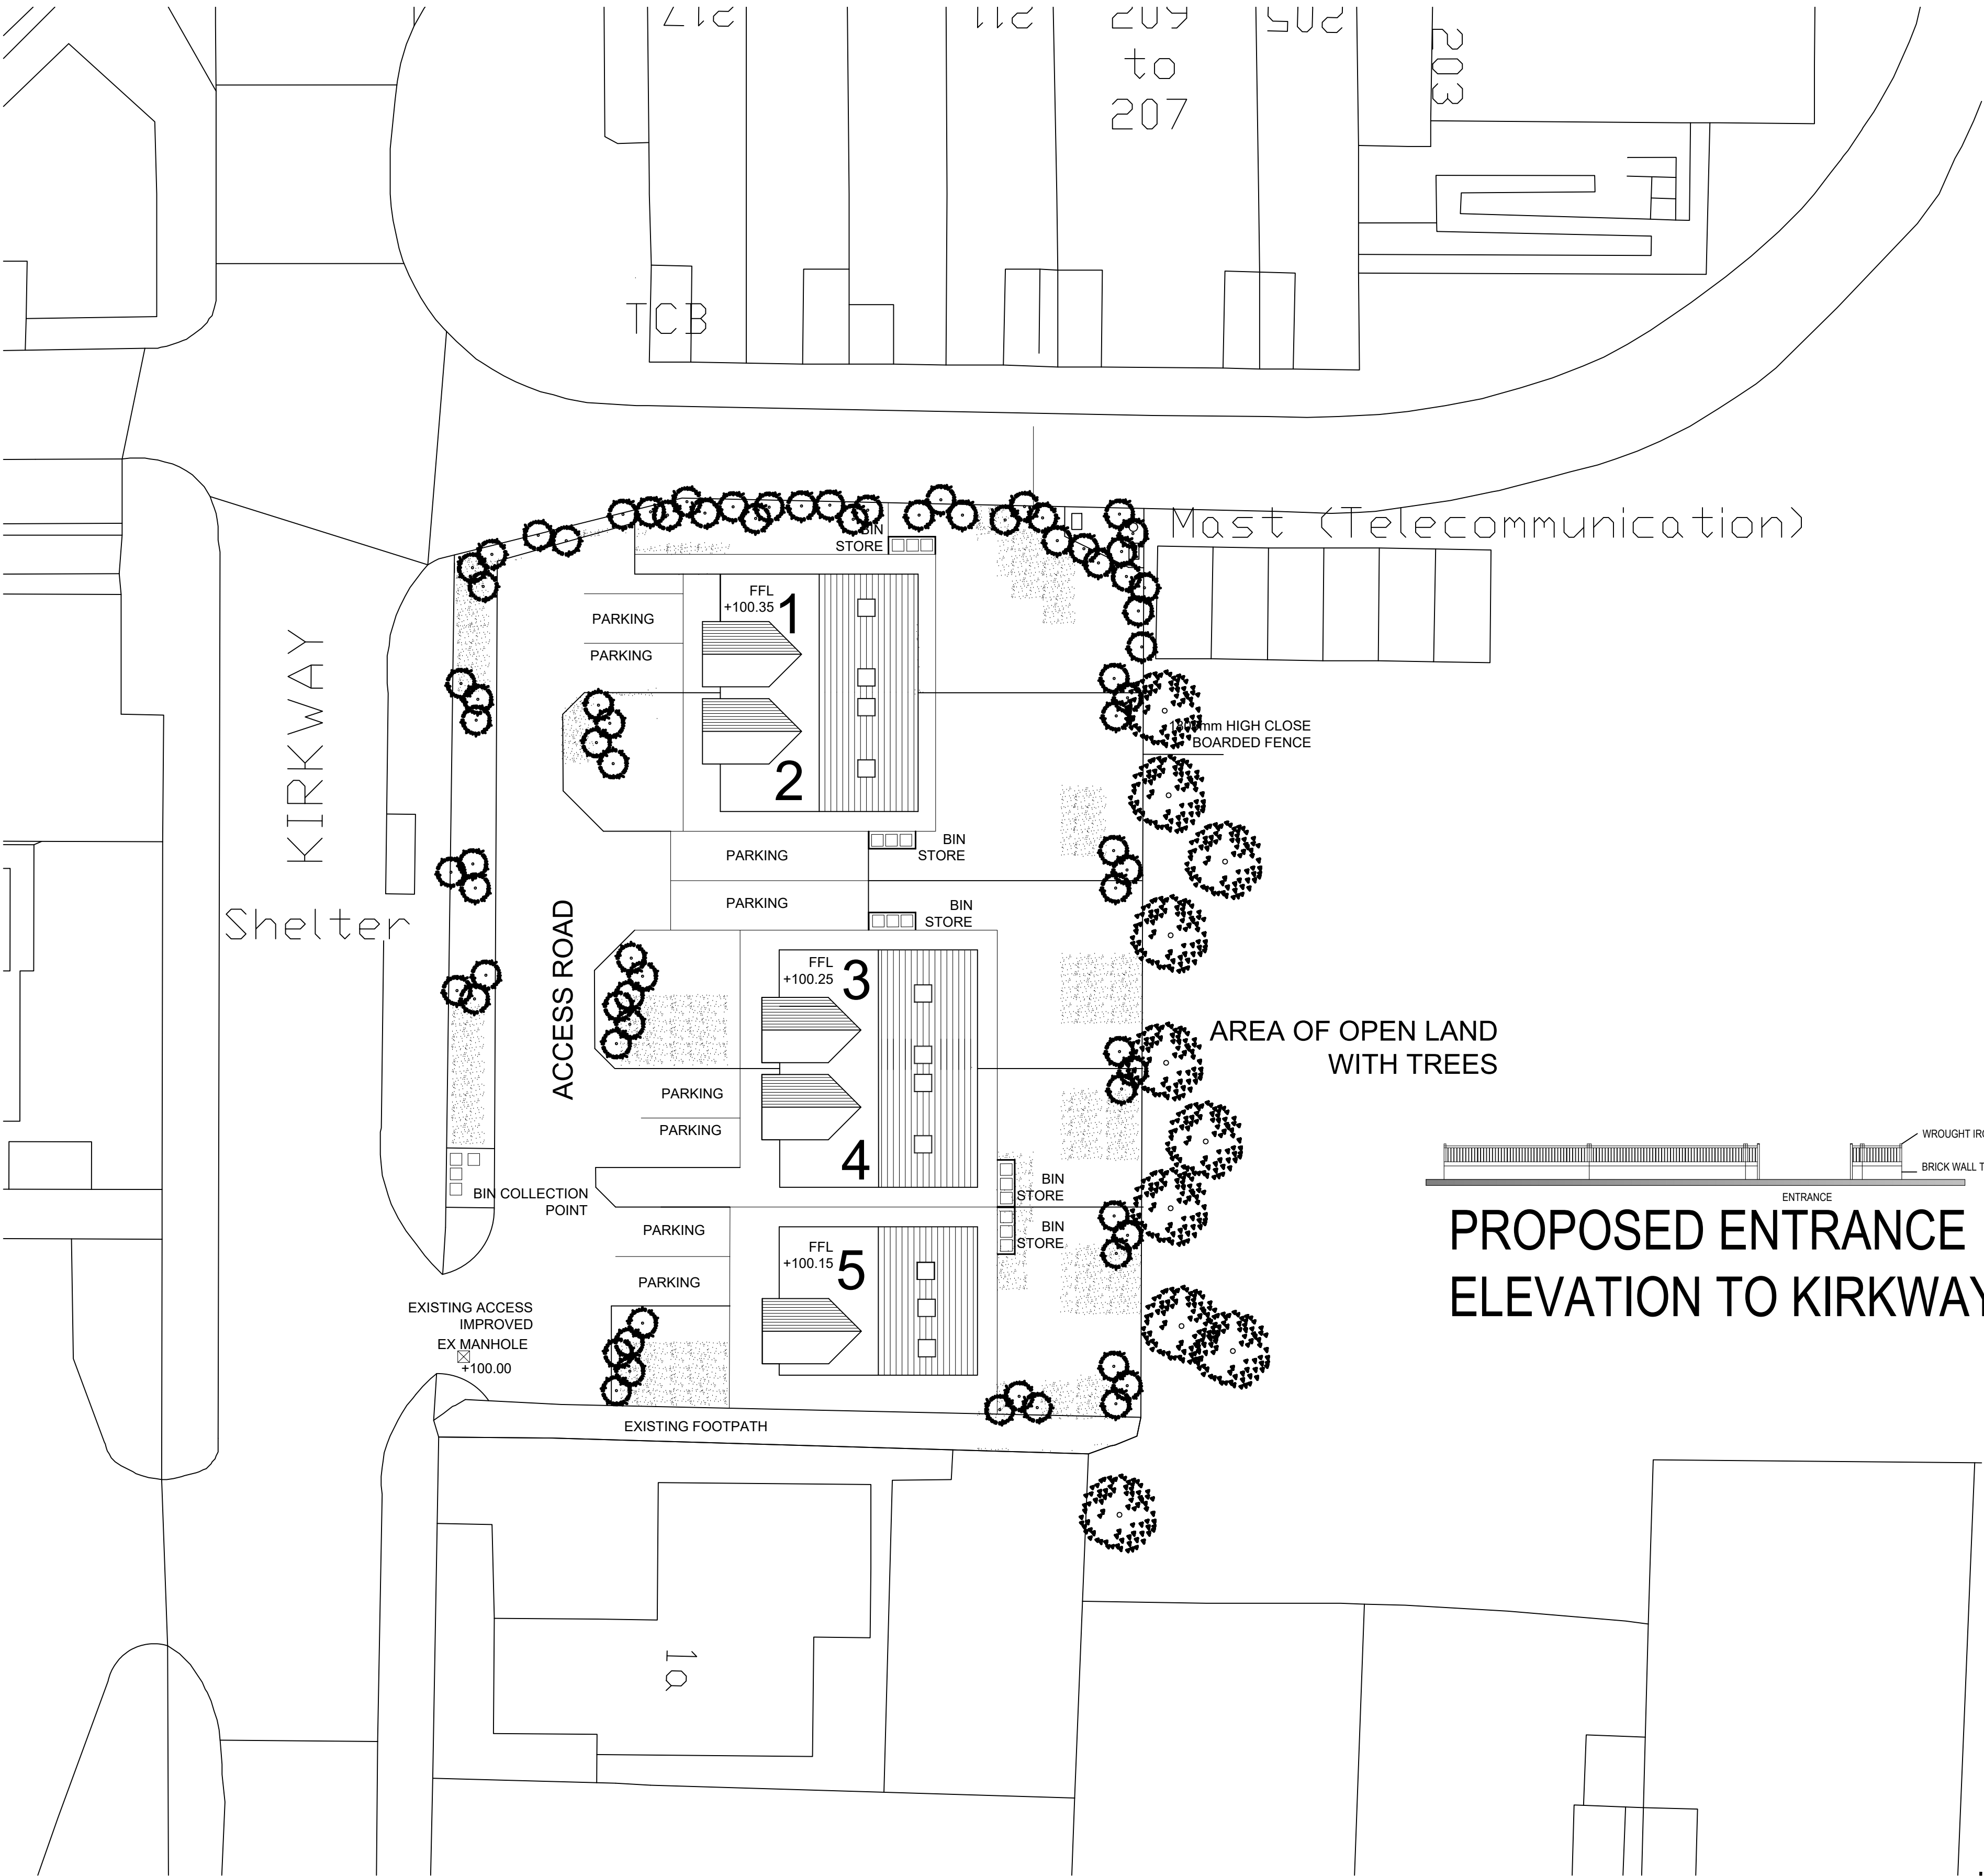

IF IN ANY DOUBT PLEASE ASK THE ARCHITECT FOR CLARIFICATION.
DO NOT SCALE FROM DRAWING. ALL DIMENSIONS TO BE CHECKED ON SITE.
THE COPYRIGHT FOR THESE DRAWINGS REMAINS THE PROPERTY OF THE ARCHITECT.
THEY MUST NOT BE REPRODUCED IN ANY WAY WITHOUT THE ARCHITECT'S PRIOR
WRITTEN CONSENT.

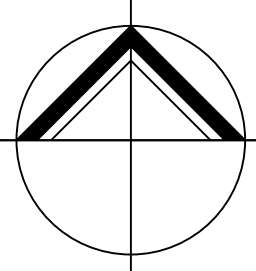

**NORTHERN
DESIGN
PARTNERSHIP**
Chartered Architects

THE CHAPEL
MILLMOOR ROAD
MELTHAM
HUDDERSFIELD HD9 5JU
TELEPHONE (01484) 854848
FAX (01484) 854949

CLIENT

GKR HOMES LTD

PROJECT

PROPOSED RESIDENTIAL DEVELOPMENT
KIRKWAY SERVICE STATION
KIRKWAY ALKRINGTON

DRAWING TITLE

PROPOSED SITE PLAN

Rev.	Notes	Date	Drawn
A	PLANNING	01.22	A.D.
B	PLANNING	02.22	A.D.
C	VOC PLANNING	03.24	A.D.

SCALE

1:200@A1

10.21

A.D.

PROJECT No.	DRAWING No.	Rev.
2142	02	C

PROPOSED SITE PLAN PLANNING 5No 3 STOREY 4 BED TOWN HOUSES