



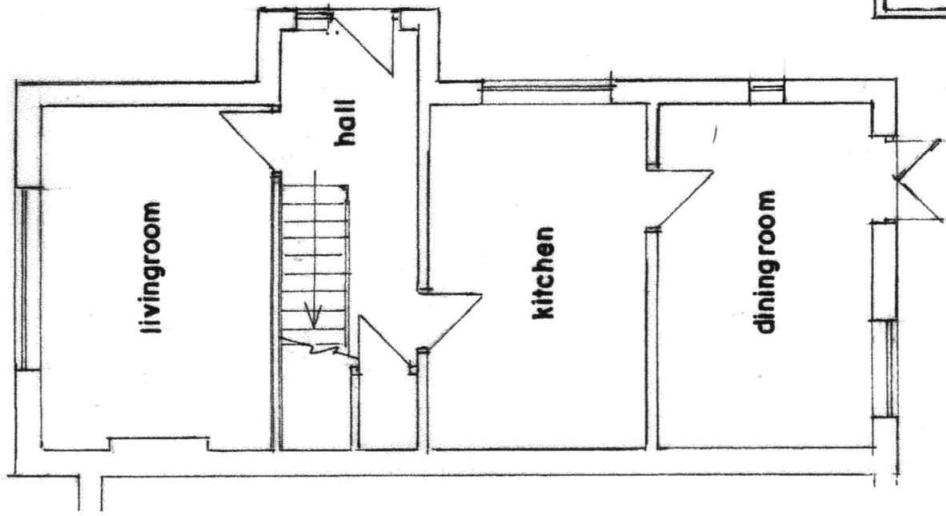


GROUND FLOOR PLAN
(EXISTING)

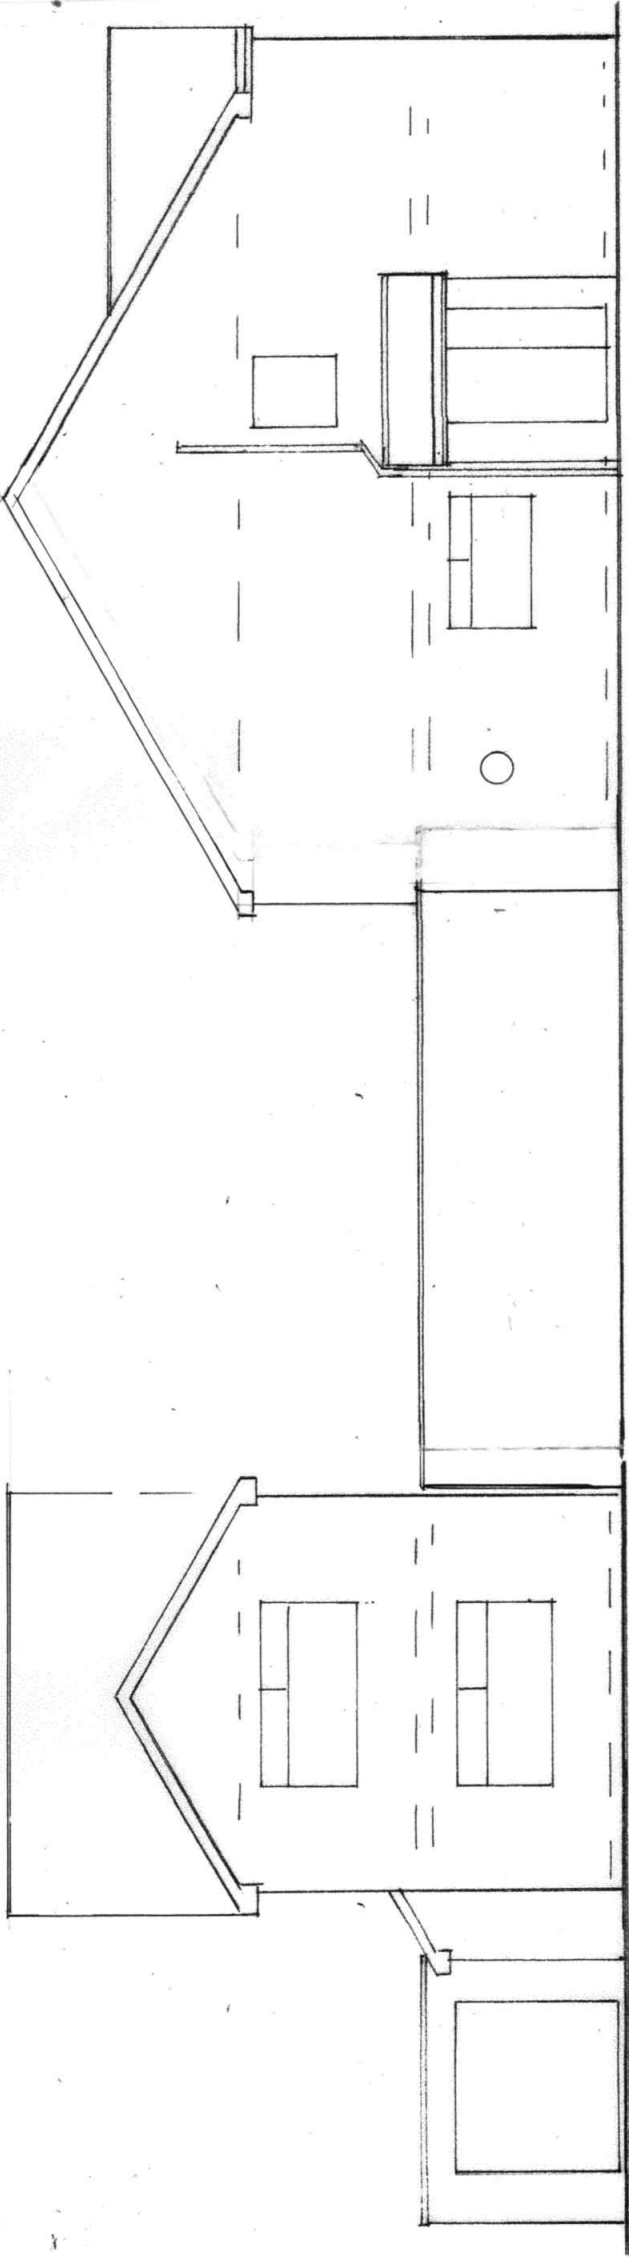


FRONT ELEVATION
(EXISTING)


SIDE ELEVATION
(EXISTING)

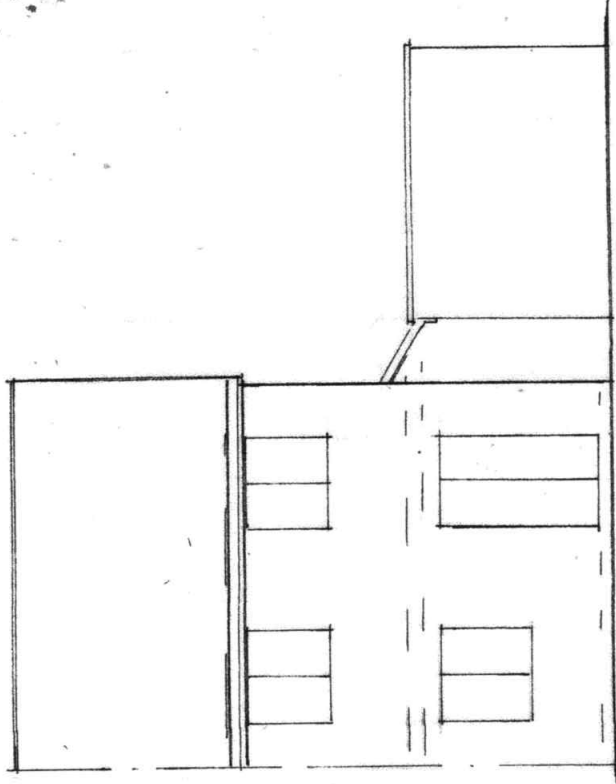

REAR ELEVATION
(EXISTING)

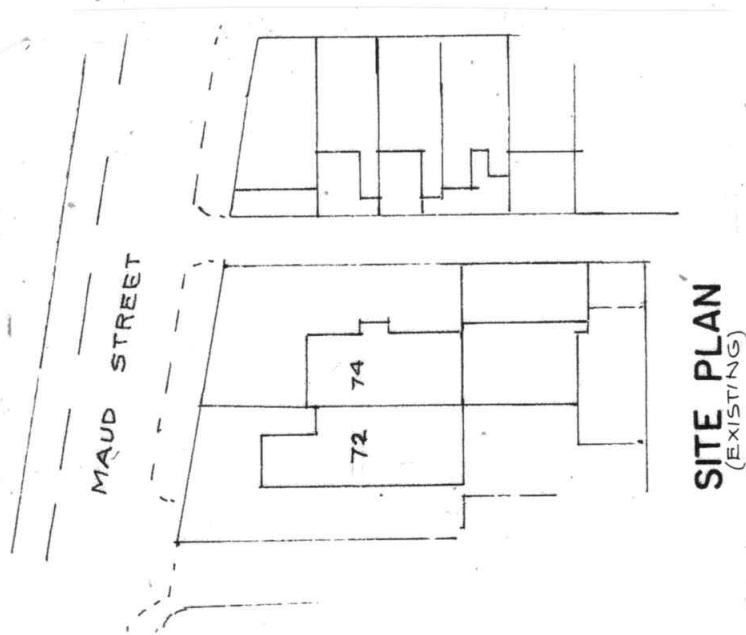

SITE PLAN
(EXISTING)

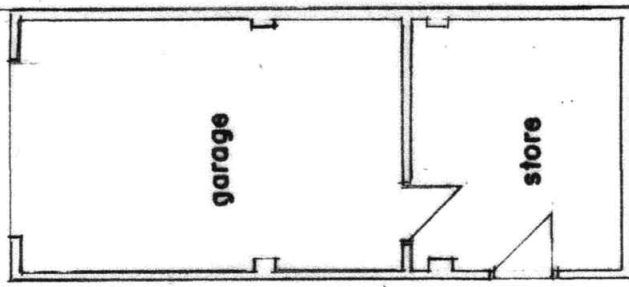

BUILDING DESIGN SERVICES	
M. FAROOQ	
418 Bury Road Rochdale OL11 5EU.	
Tel: 01706 712231 Mob: 07967605763	
PROPOSED SINGLE STOREY SIDE EXTENSION AT	
74 MAUD STREET ROCHDALE OL12 0EL	
For: MR. KALEEM GHOURI	
Plan	Scale 1:100
Elevation	Scale 1:100
	2223/1