


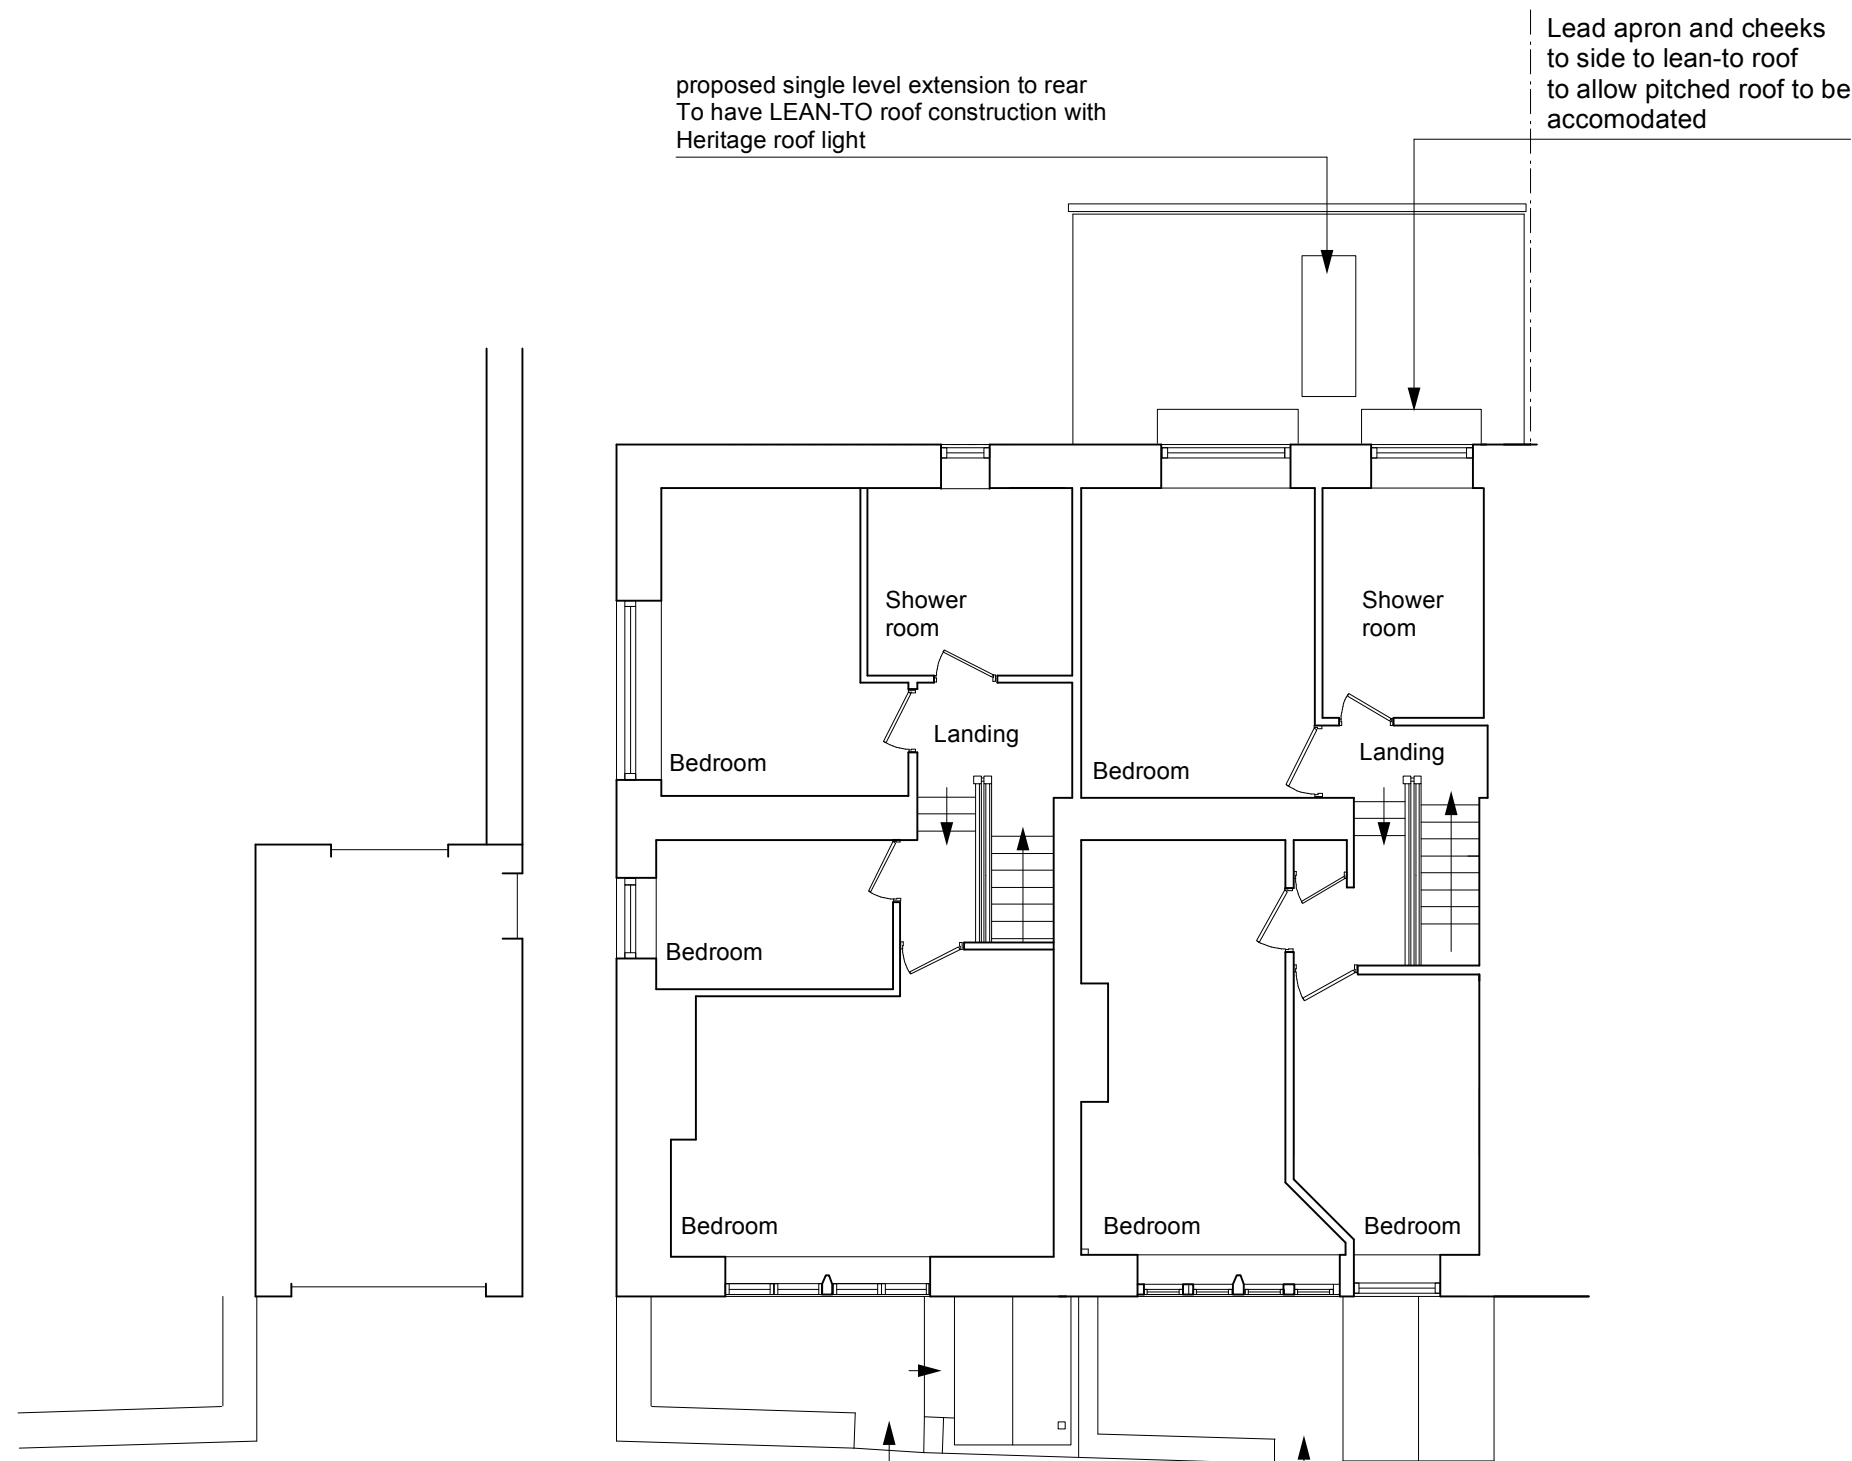


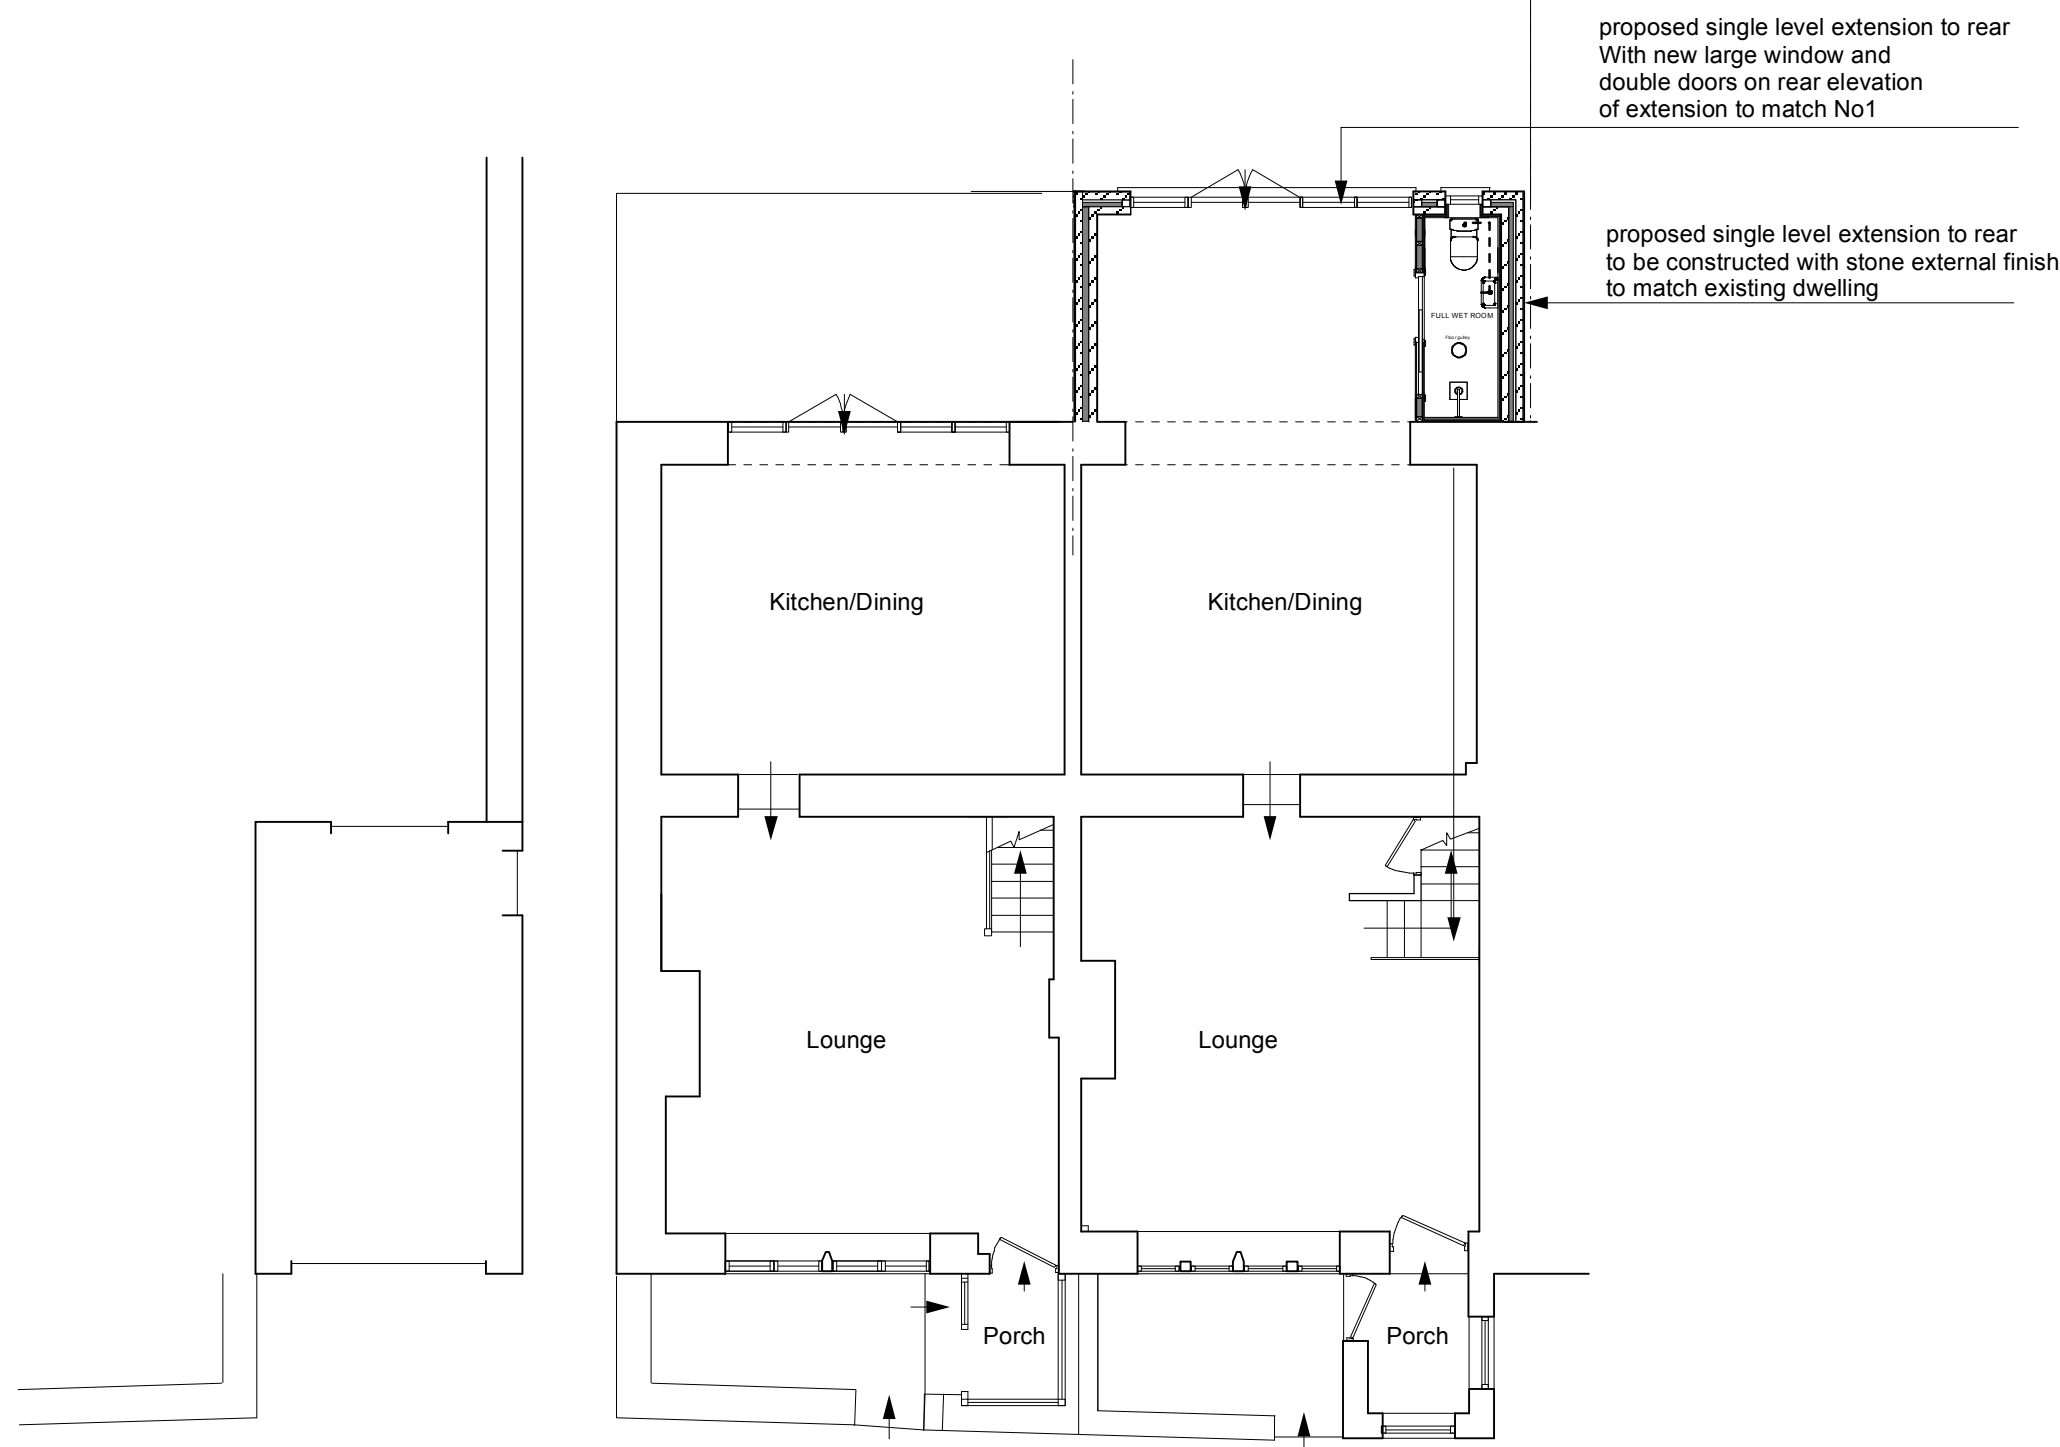


PROPOSED FIRST FLOOR PLAN Scale 1:100

 


PROPOSED GROUND FLOOR PLAN Scale 1:100

 

PROPOSED FRONT ELEVATION Scale 1:100

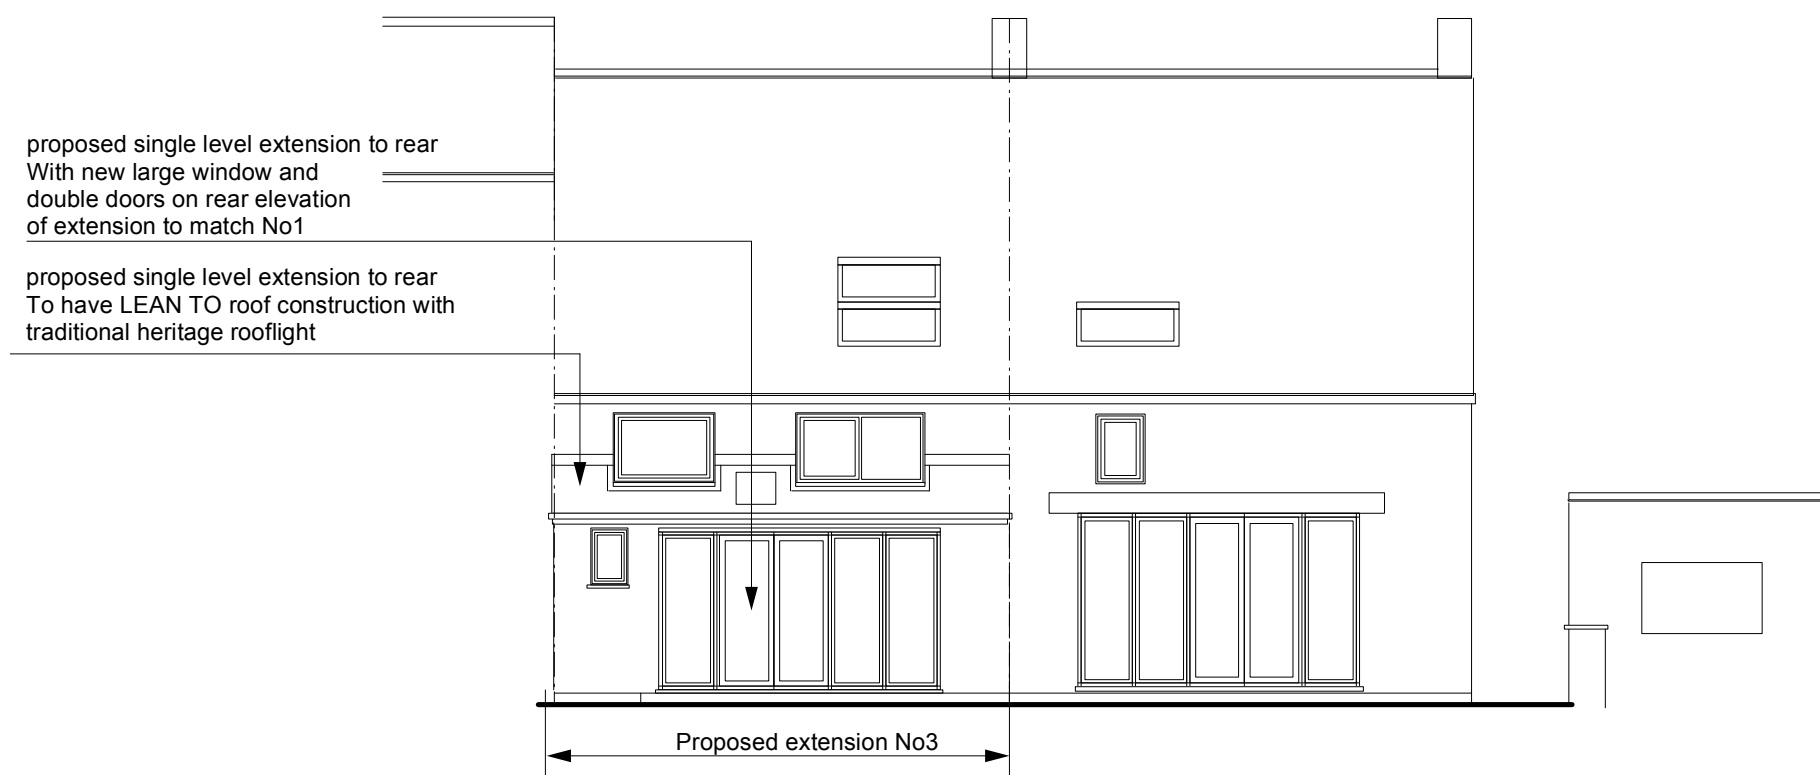

PROPOSED REAR ELEVATION Scale 1:100

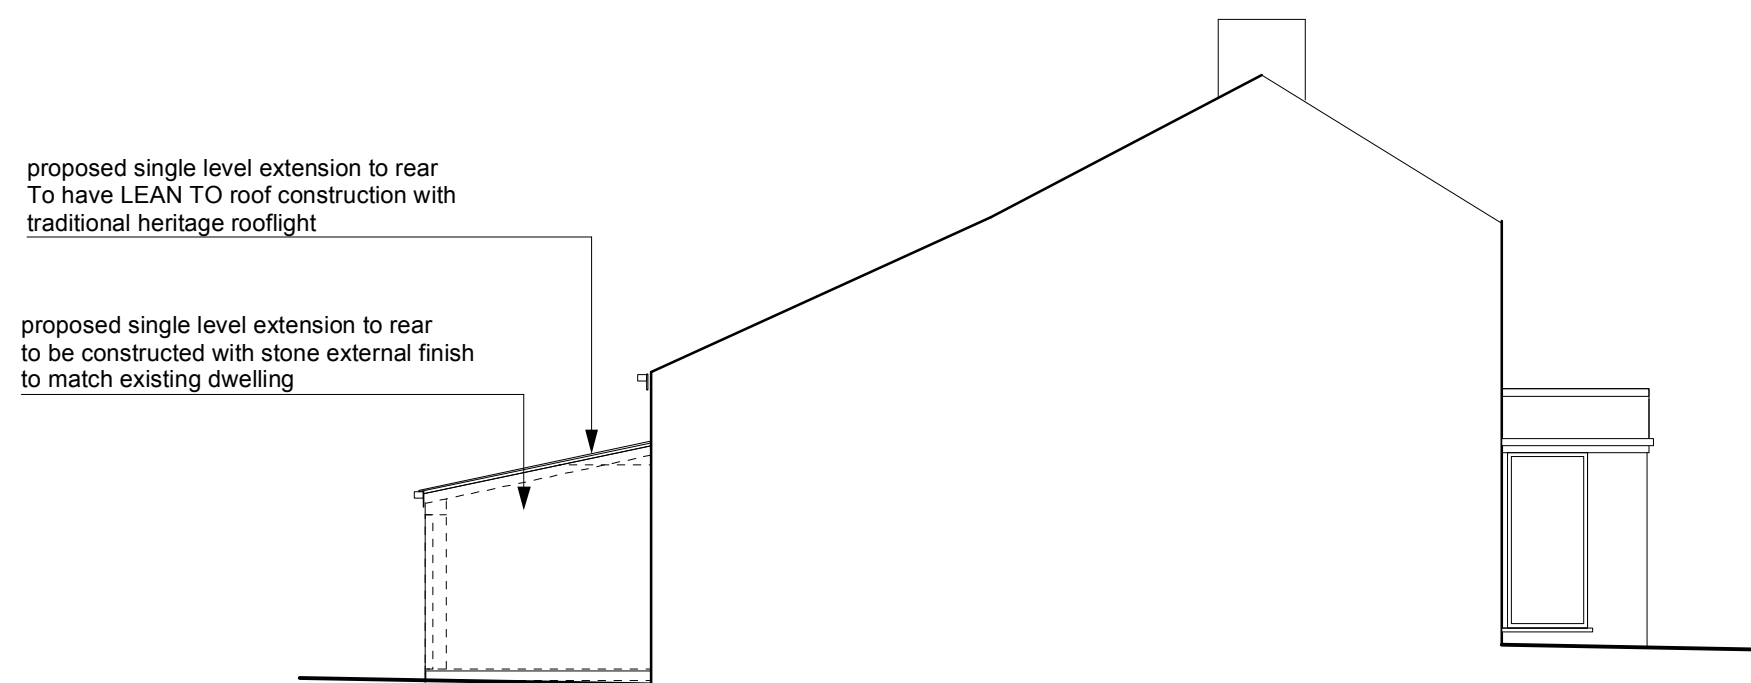

PROPOSED SIDE ELEVATION Scale 1:100



REVISIONS	
July 2023 A	
1 Added existing side elevation as requested by planning	
August 2023 B	
1 Changed drawing number	
2 Altered extension to common boundary line	
August 2023 C	
1 Amended first floor plan	
August 2023 D	
1 Altered roof detail to lean-to style as requested by planning	

CLIENT	
Mrs Kerry Lee	

PROJECT	
3 Gatehouse Blackstone Edge Old Road Littleborough	

DRAWING	
Proposed Plan & elevations	

DRAWING NO PL.2313.002D	DRAWN AAL
DATE March 2023	SCALE 1:100@A1

design306	
design306 306 Milnrow Road Rochdale OL16 5BQ Tel 07794 332098 email alex@design306.co.uk	