



Drawing Status


- PRELIMINARY FOR APPROVAL
- AGREED LAYOUT -SIGNED OFF
- PLANNING DRAWING
- BUILDING CONTROL DRAWING
- TENDER DRAWING
- CONTRACT DRAWING
- CONSTRUCTION DRAWING
- AS-BUILT DRAWING

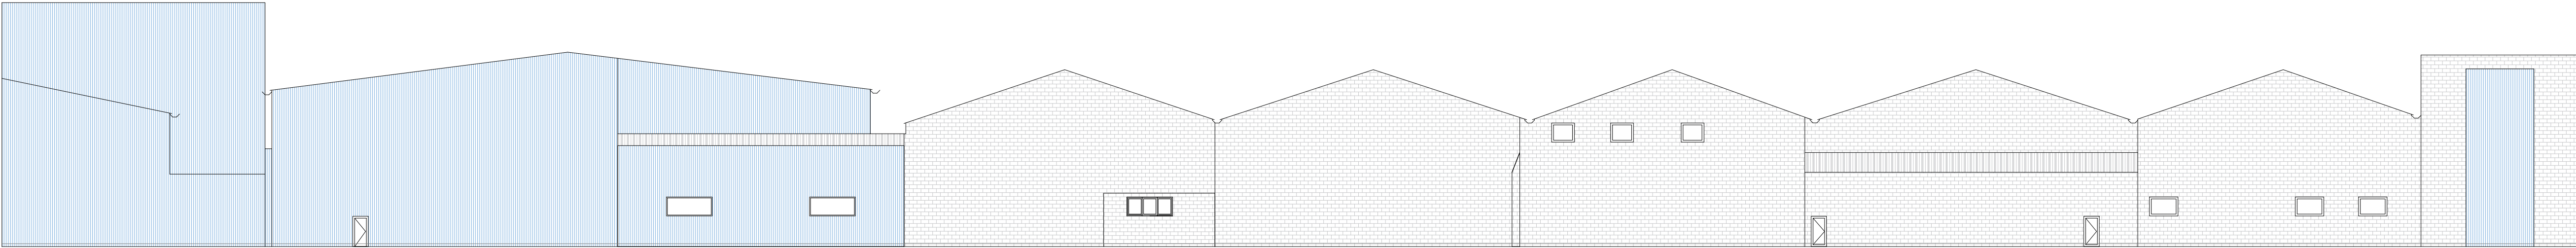


EXISTING SIDE ELEVATION
SCALE - 1:200@A1

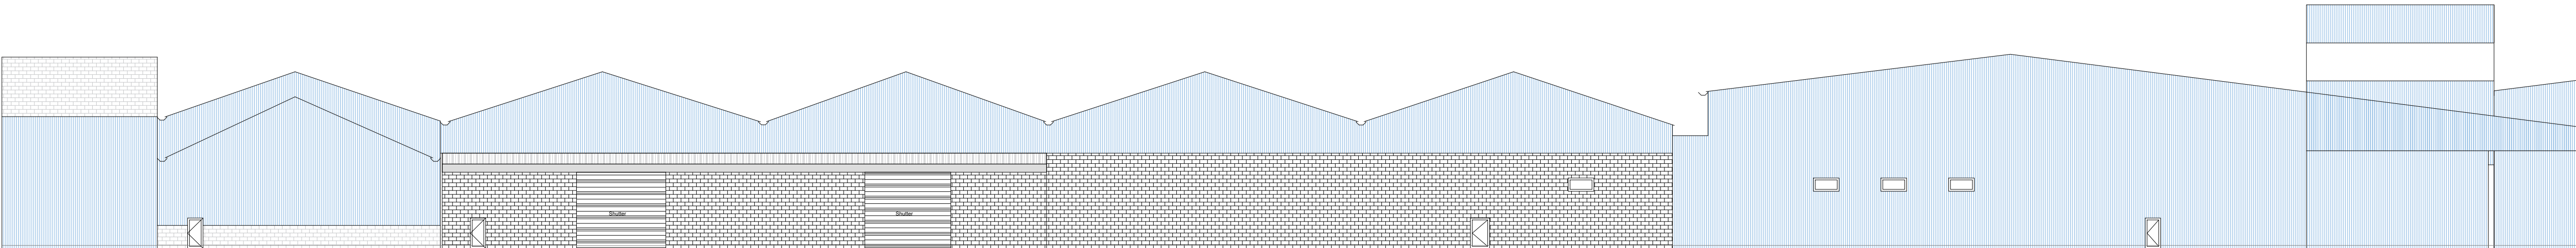

EXISTING SIDE ELEVATION
SCALE - 1:200@A1

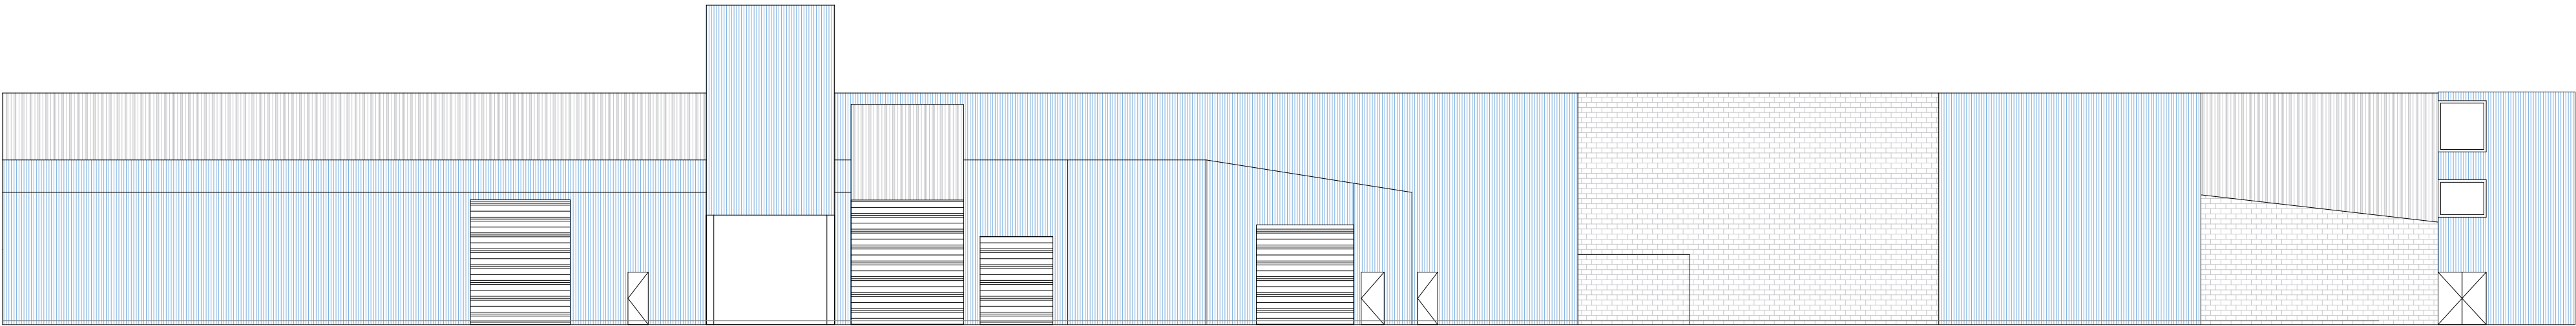

EXISTING REAR ELEVATION
SCALE - 1:200@A1

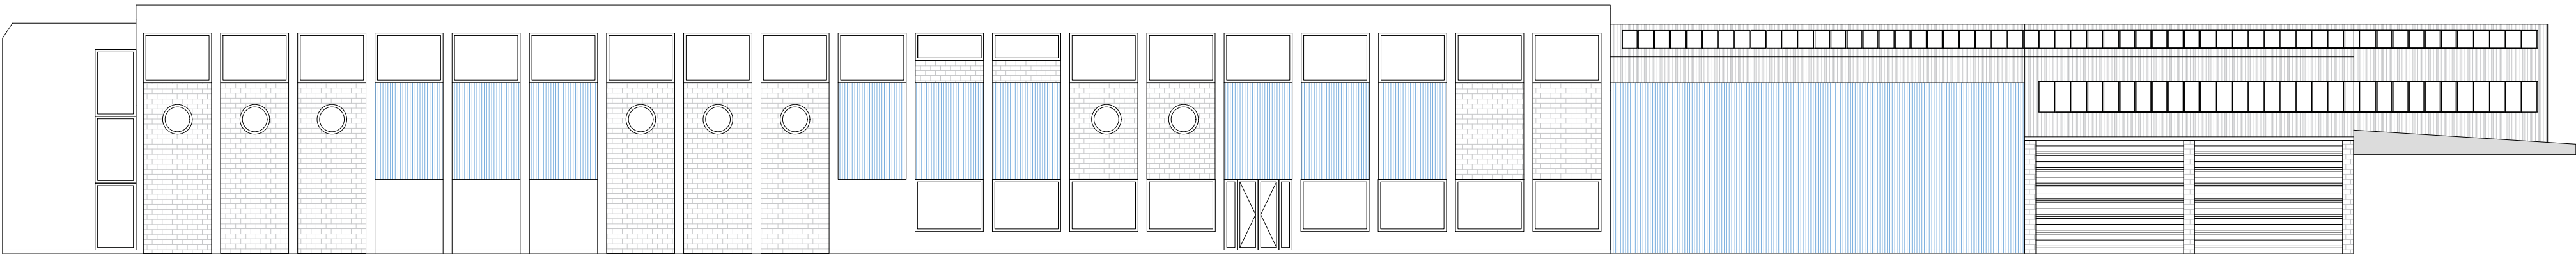

EXISTING FRONT ELEVATION
SCALE - 1:200@A1

Date:	Revision:	Dr:
Client:		
Drawing Issue:		
Project:		
STATION ROAD, MILNROW ROCHDALE, OL16 4HQ		
Drawing Title:		
EXISTING_ELEVATION(S)		
Scale:	Drawing No:	
1:200@A1	PL-003	
Revision:	Drawn:	Authorised by:
	DA	RUS
		Date:
		MAY 2023