


PROPOSED BLOCK PLAN (1:500)

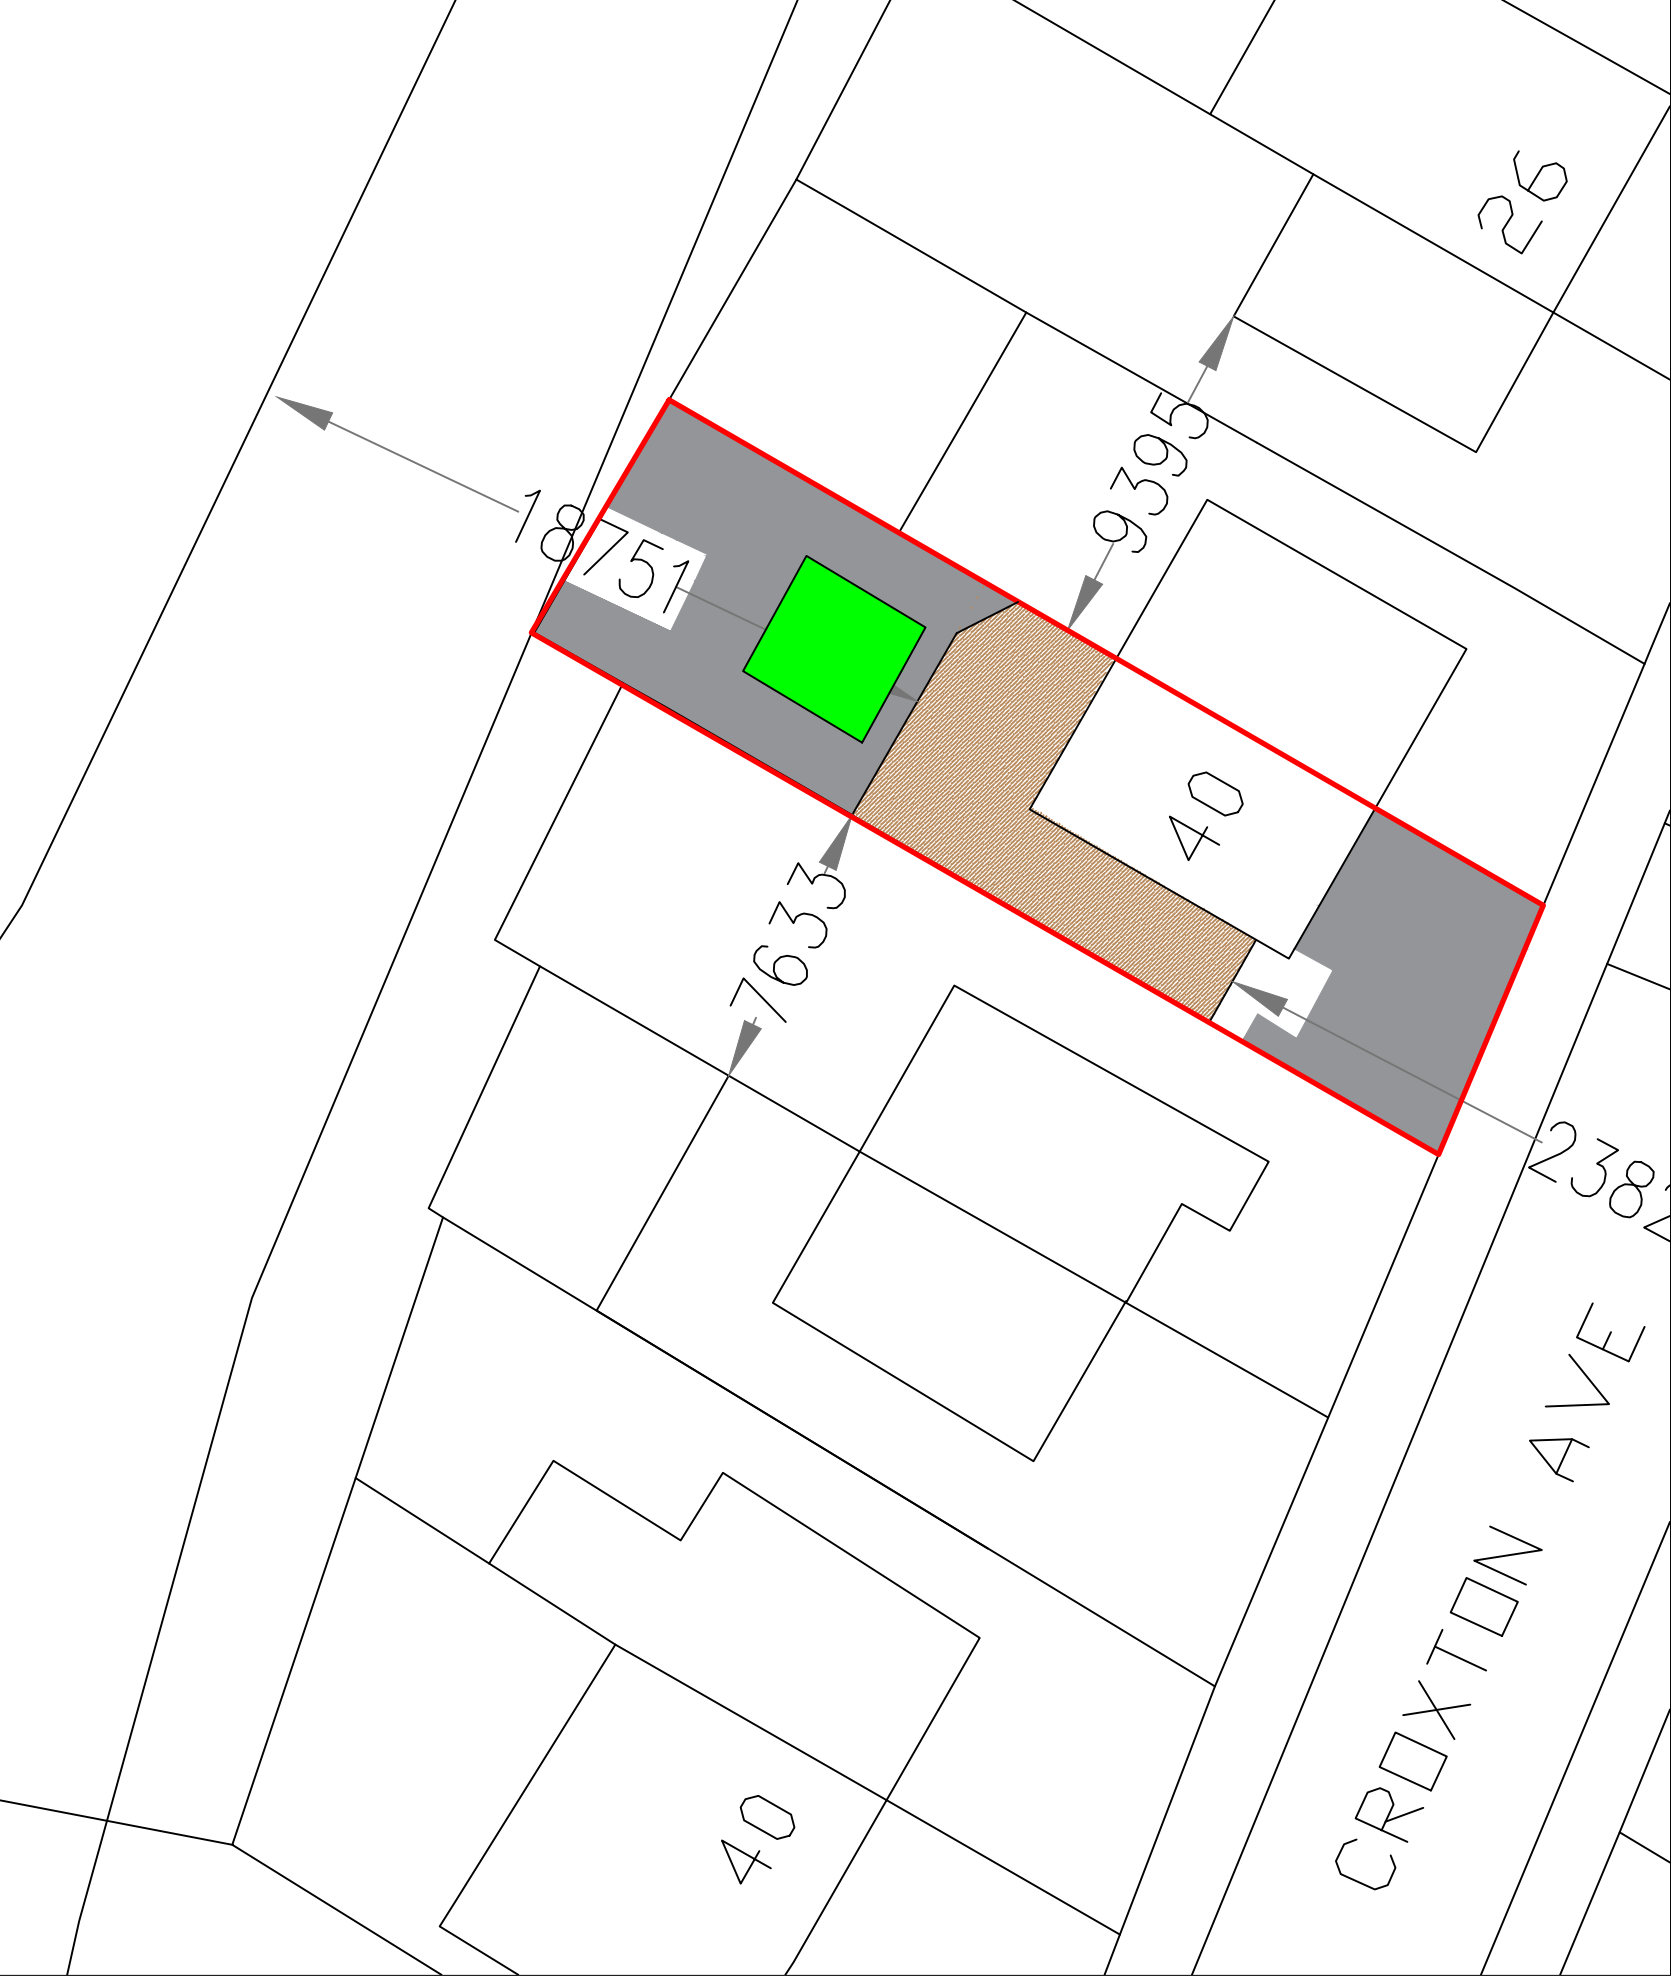


EXISTING BLOCK PLAN (1:500)


EXISTING GROUND FLOOR



EXISTING FRONT ELEVATION

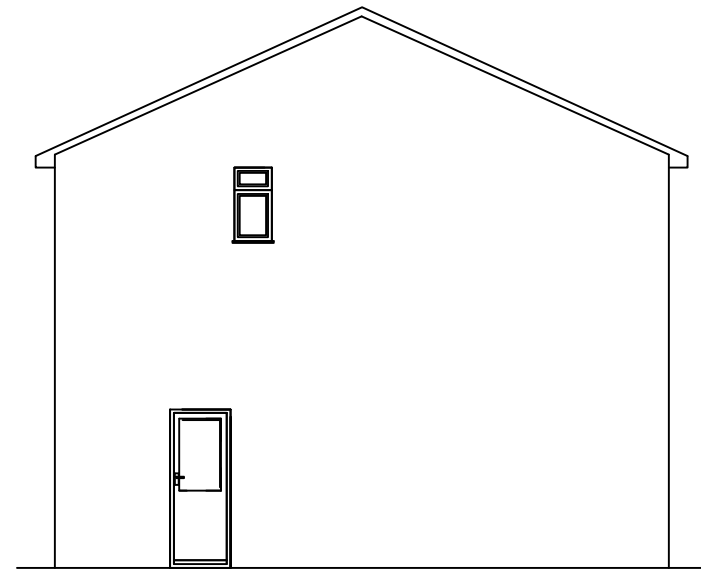


EXISTING SIDE ELEVATION (1)

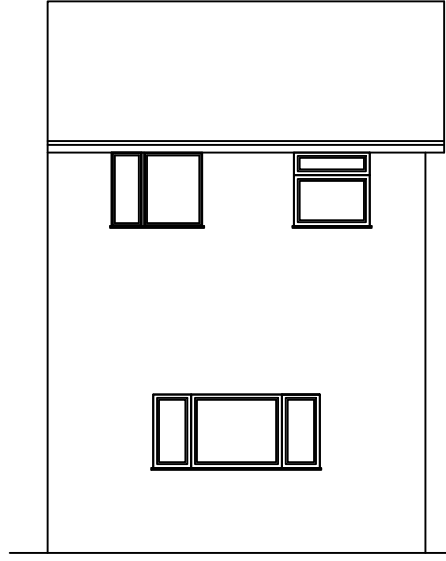

EXISTING REAR ELEVATION




PROPOSED FRONT ELEVATION

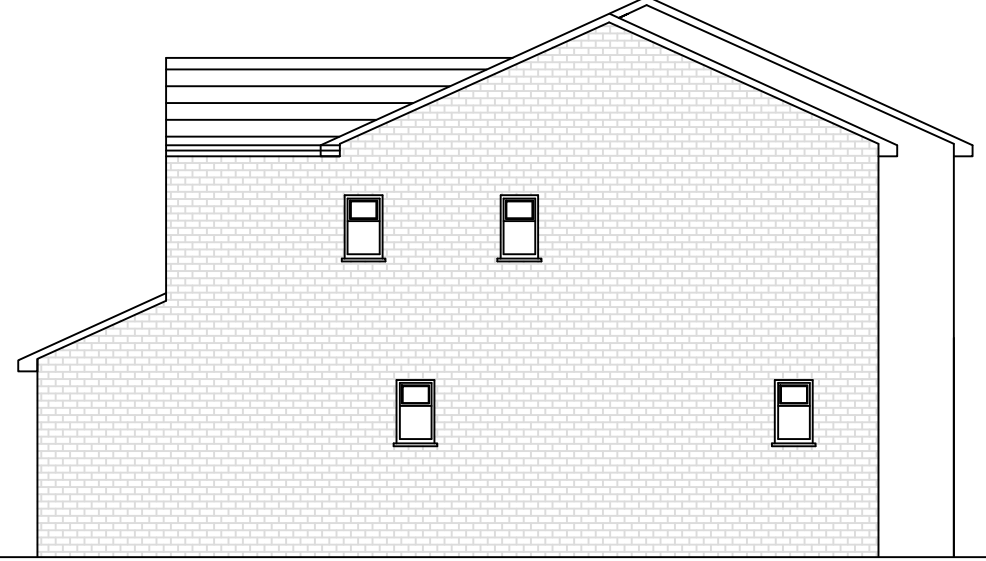


PROPOSED SIDE ELEVATION



PROPOSED REAR ELEVATION

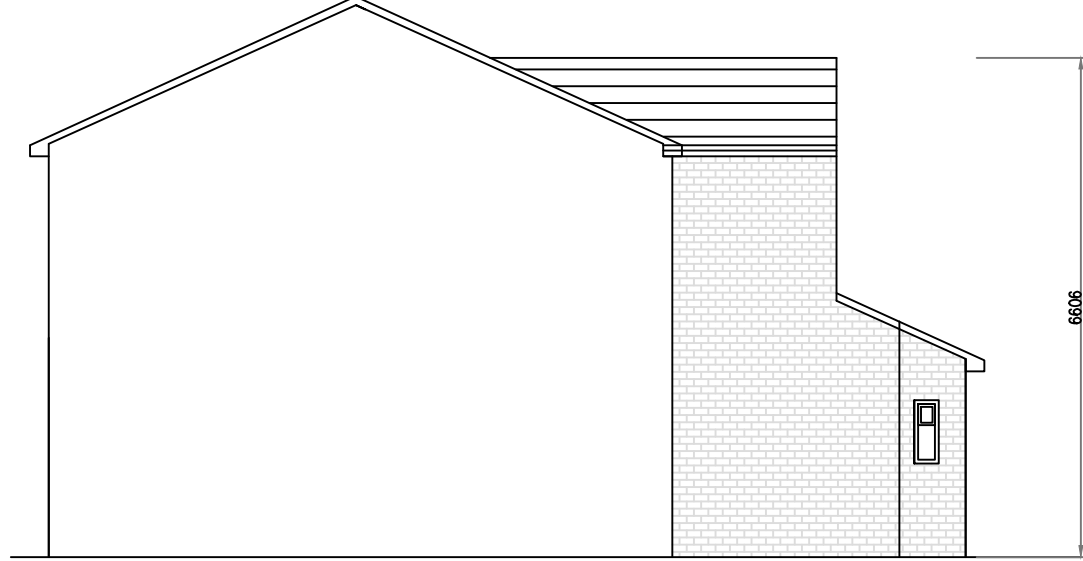

PROPOSED SIDE ELEVATION (2)

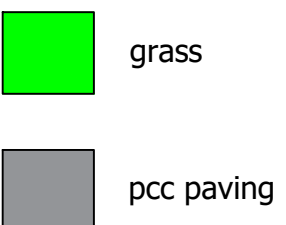

Date	Rev.		Initials
27/10/23	A.	Amended plans	RA
15/11/23	B.	Bedroom labelled	RA
8/12/23	C.	Amended proposal	RA
9/1/24	D.	Reduced proposal	RA

This drawing is subject to copyright and is not to be reproduced in part or whole without approval. Figured dimensions take precedence over scaled measurements from the drawing. All dimensions and drawings to be checked by Client and Contractor and discrepancies clarified with the Client prior to commencement. The whole of the works to comply with Planning Approval & Conditions and current Building Regulations. No work to commence without Planning & Building Regulations approval. The client must ensure the project complies with the Construction Design and Management Regulations 2015. The Client should ensure consent from any landowner or interested party is obtained, as well as compliance with Party Wall Act 1996

Notes

RAD

The White House,
42-44 Chorley New Road,
Bolton
BL1 4AP

Tel : 01204 322196
Fax : 01204 214110
Mob: 07790 361104
Email: info@radesignprojects.co.uk

Project	32 CROXTON AVE ROCHDALE OL16 2XX
Title	EXISTING & PROPOSED PLANS

Client	ATIKUR REHMAN
Drawn	RA
Date	SEPTEMBER 2023
Scale	1:100 @ A1 / 1:200 @ A3
Drawing Number	RAD/2937/23/1/RevD