




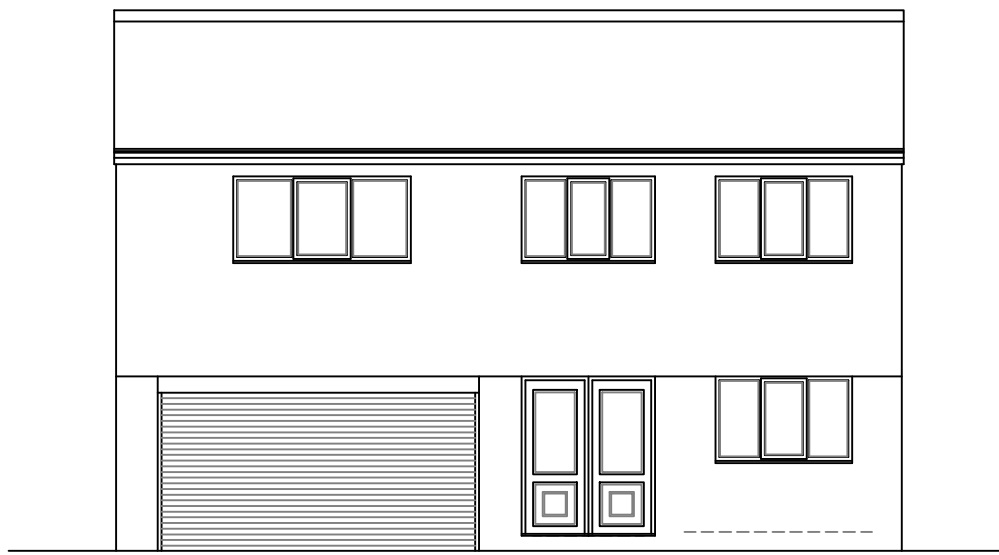


Existing Front Elevation

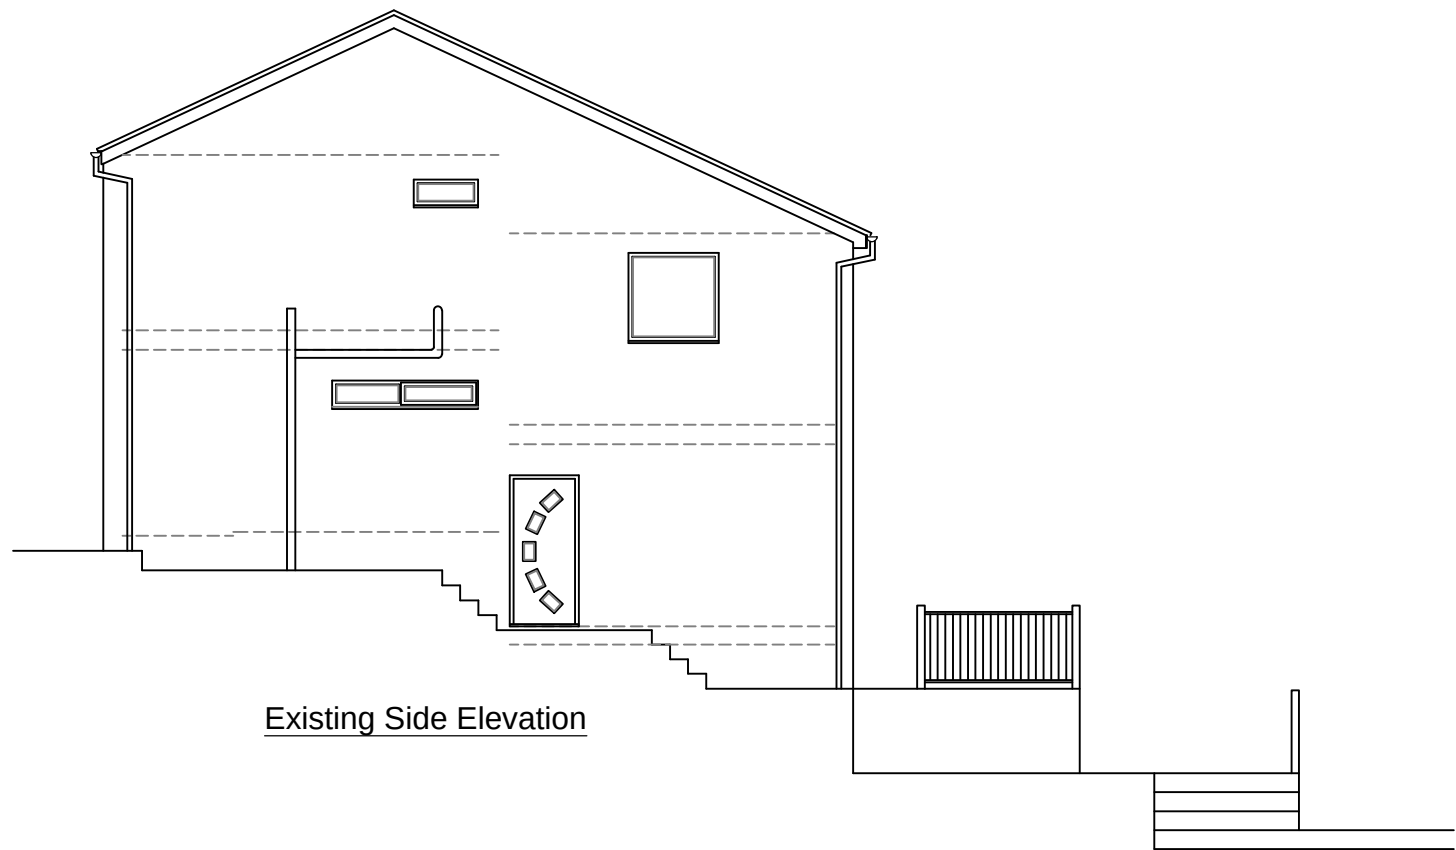

Existing Side Elevation

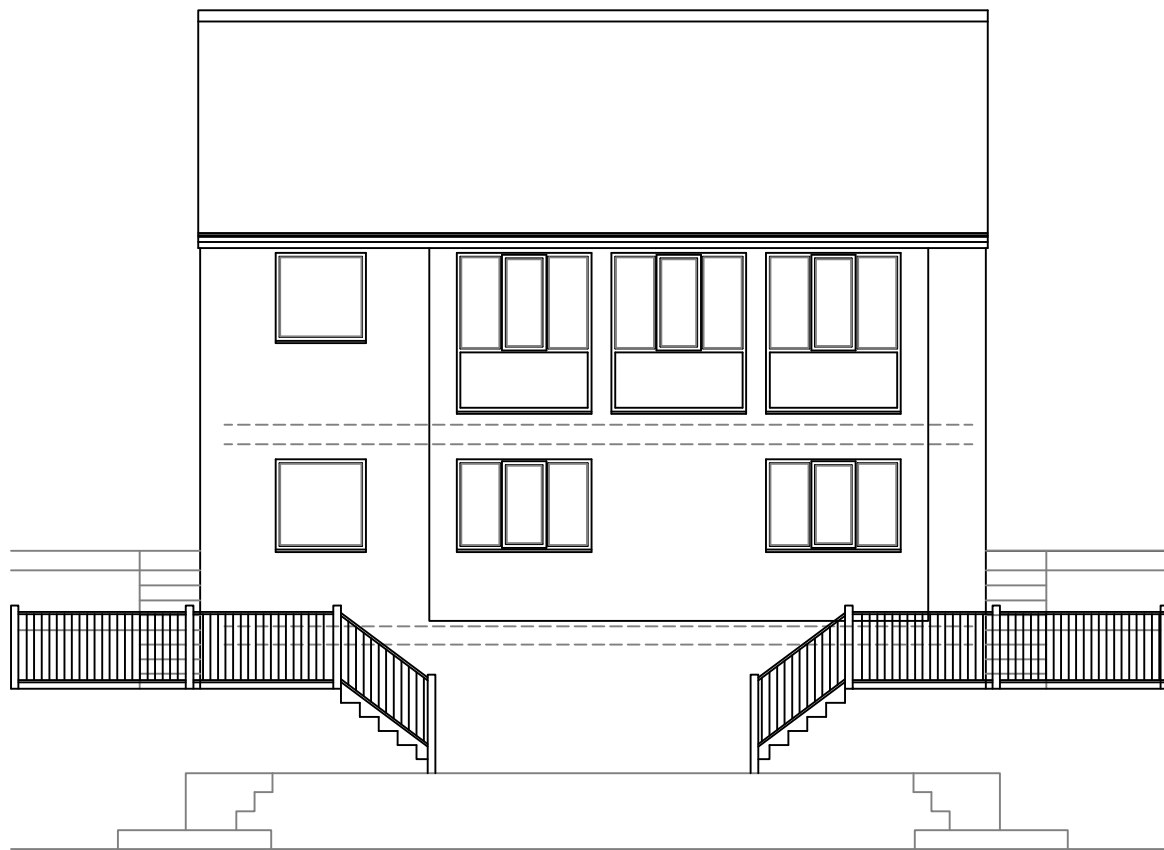


Existing Rear Elevation

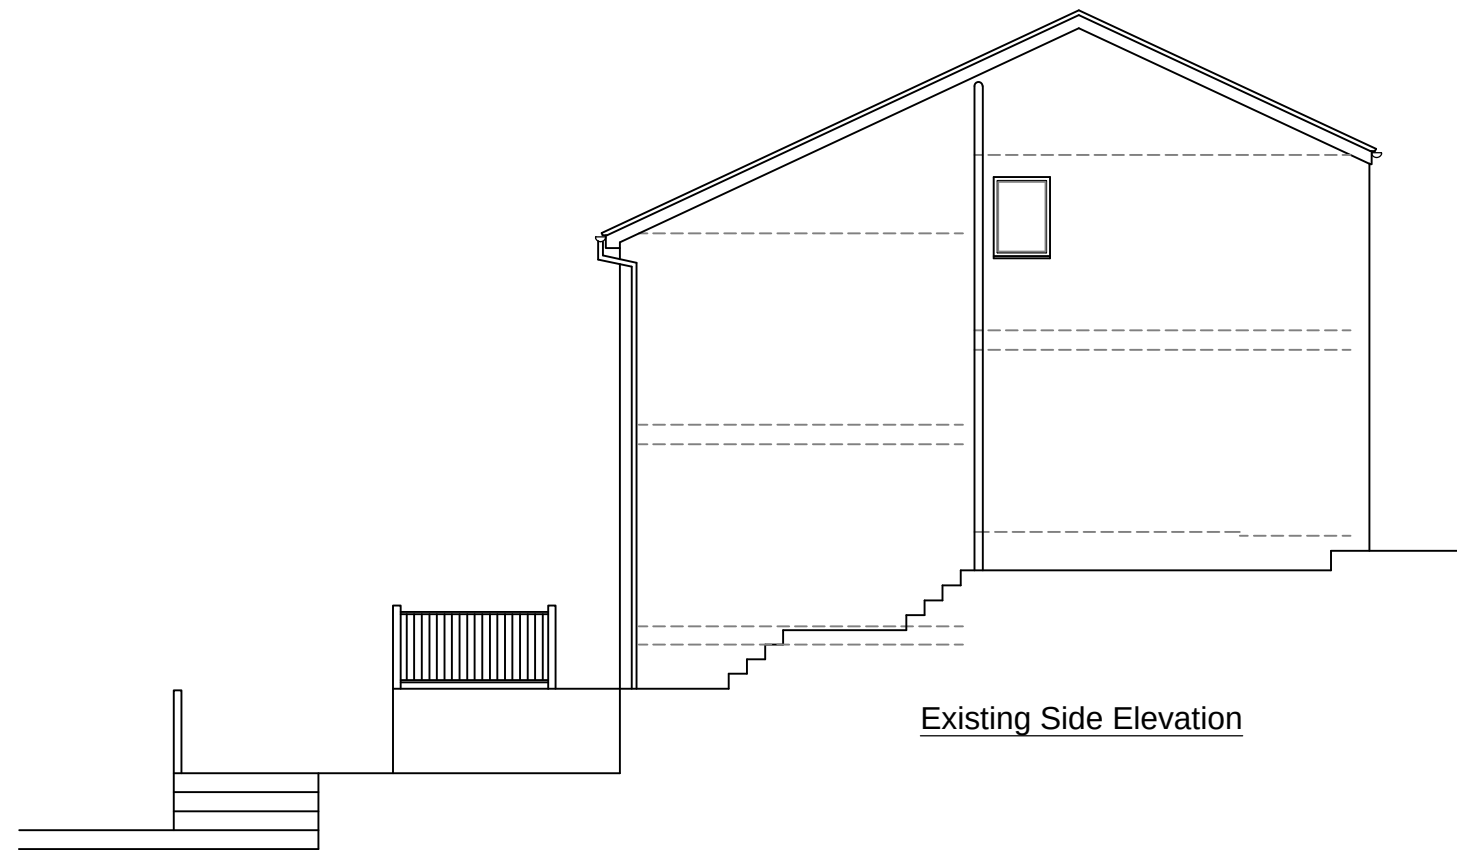


Existing Side Elevation

1:100

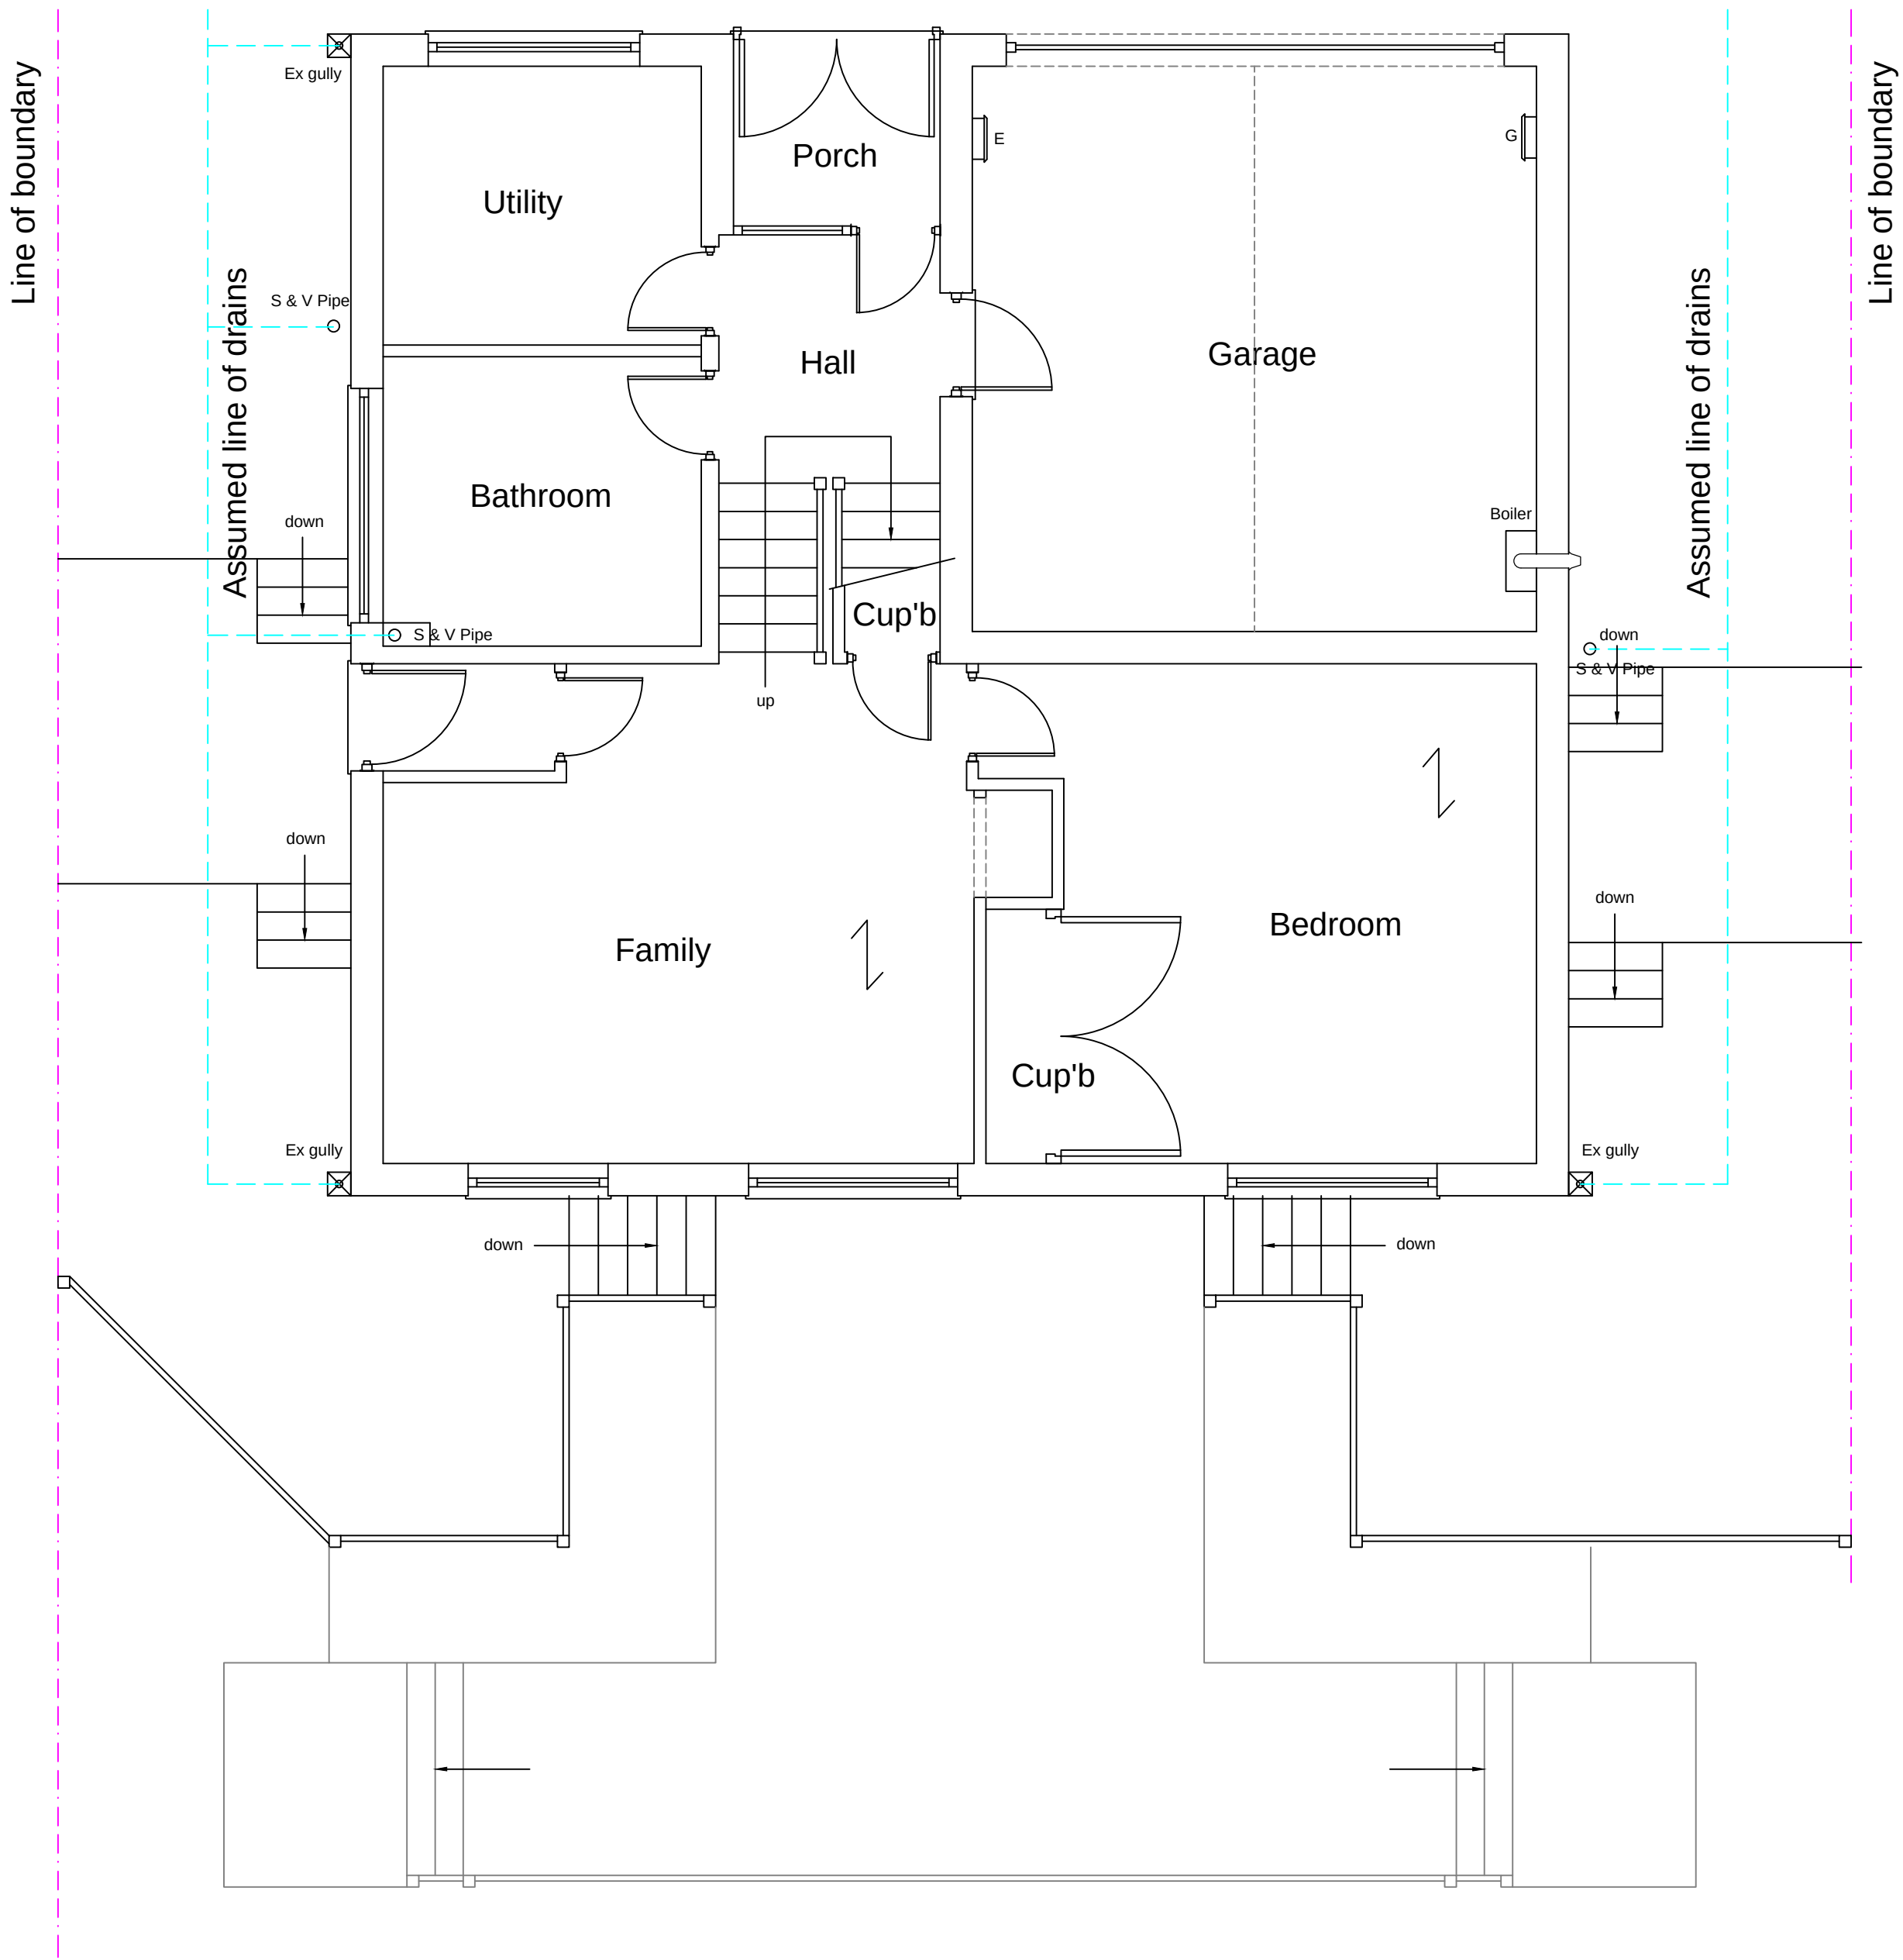

Existing Ground Floor Plan

1:50

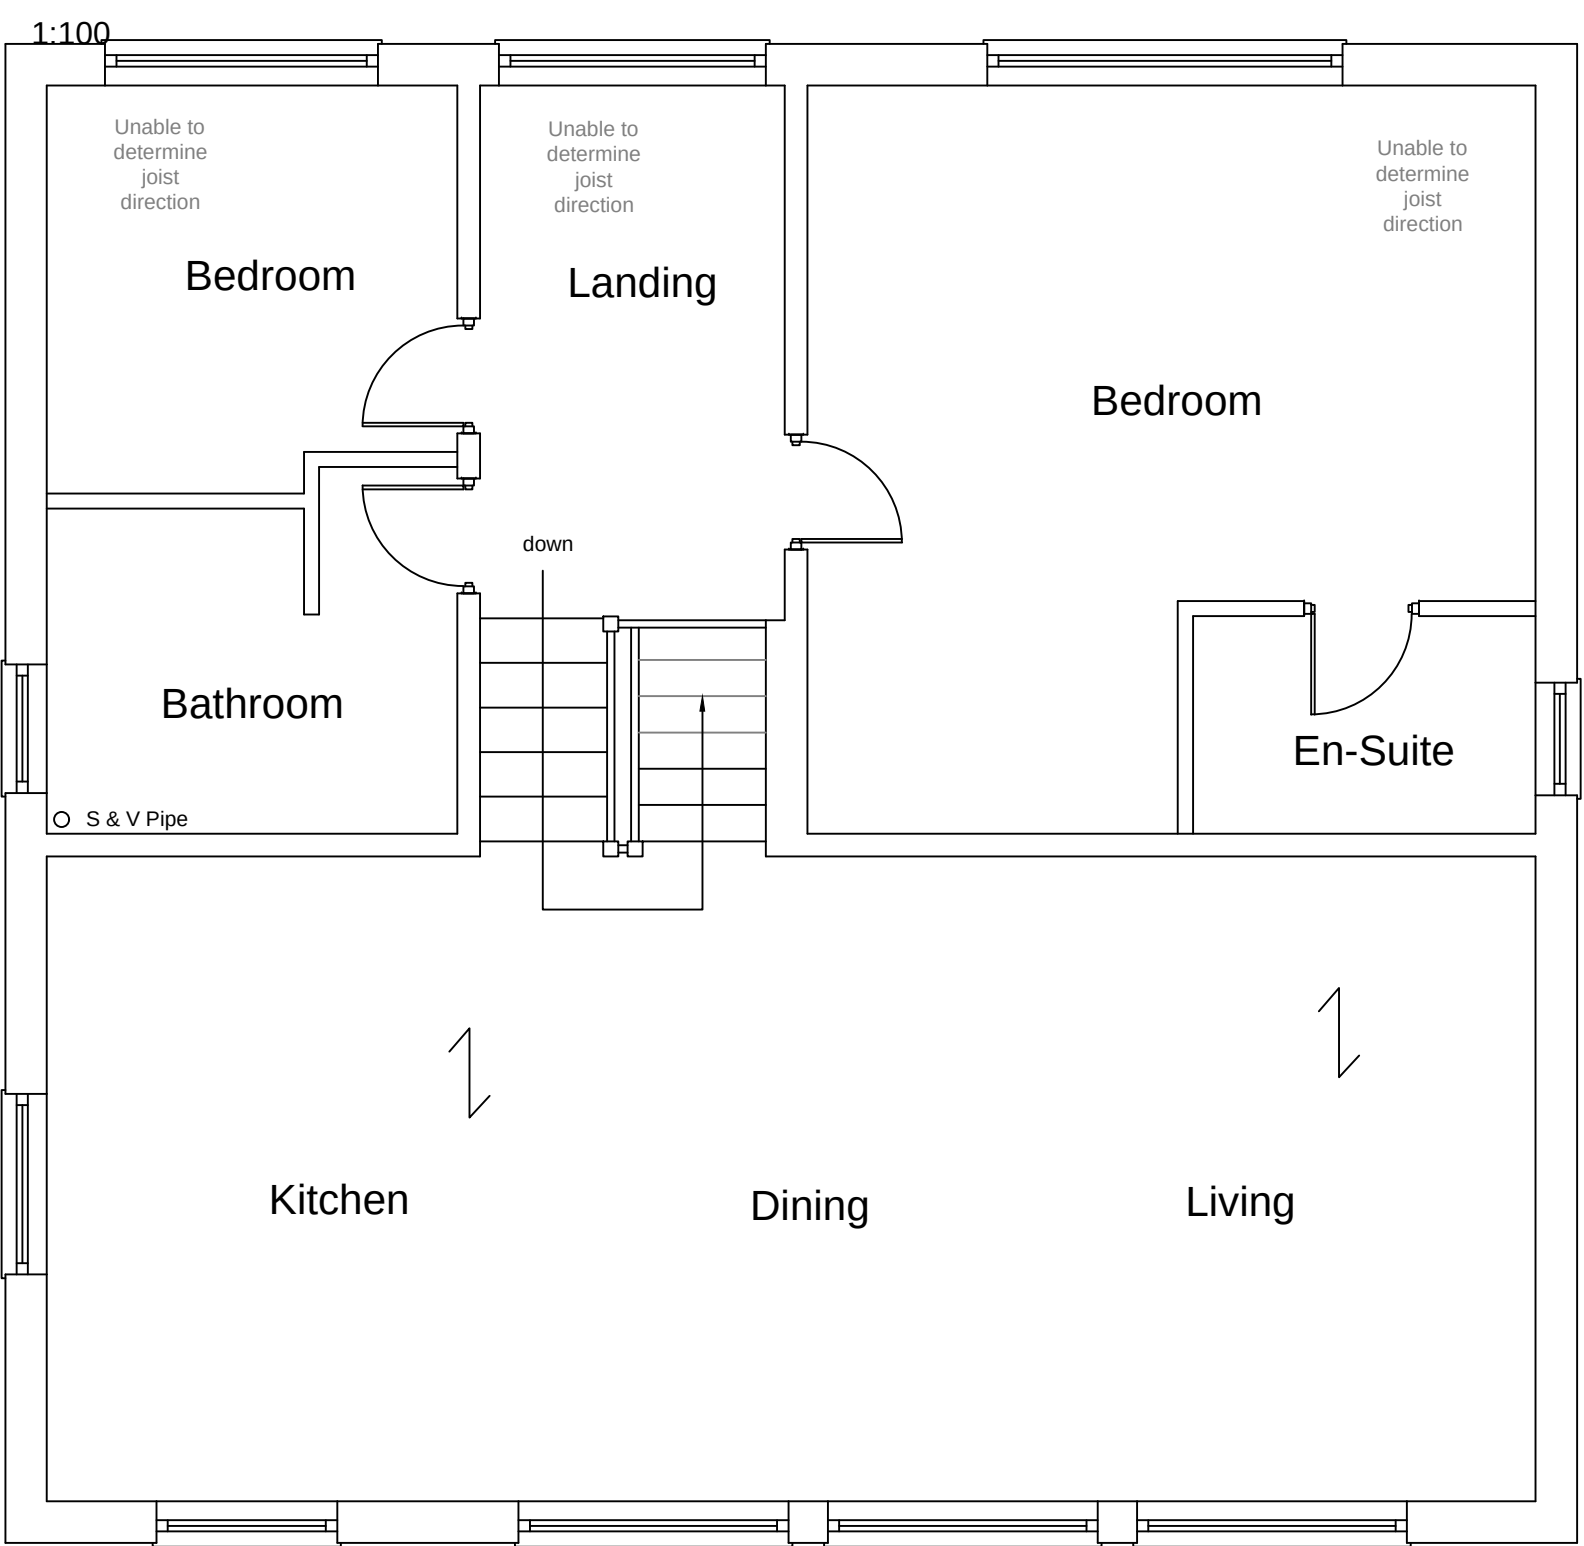

Existing First Floor Plan

Stage :- **Householder Planning**

Project Title :- Proposed Single Storey Rear Extension With Raised Patio Area And Glass Balustrades. The Addition Of A Juliet Balcony To The Rear Elevation And Alterations To The Fenestration On The Front And Side Elevations.

Drawing Title :- Existing Plans & Elevations

Client :- Mr Stanworth & Ms Patrick

Drwg No :- 03/24/28 1 of 4 Date :- March '24 Rev :-

Scale :- 1:100 & 1:50@A1 Drawn:- SCM Checked :-

Site Address :- 71 Marland Fold, Rochdale, OL11 4RF