




1 Existing Front Elevation
1 : 50

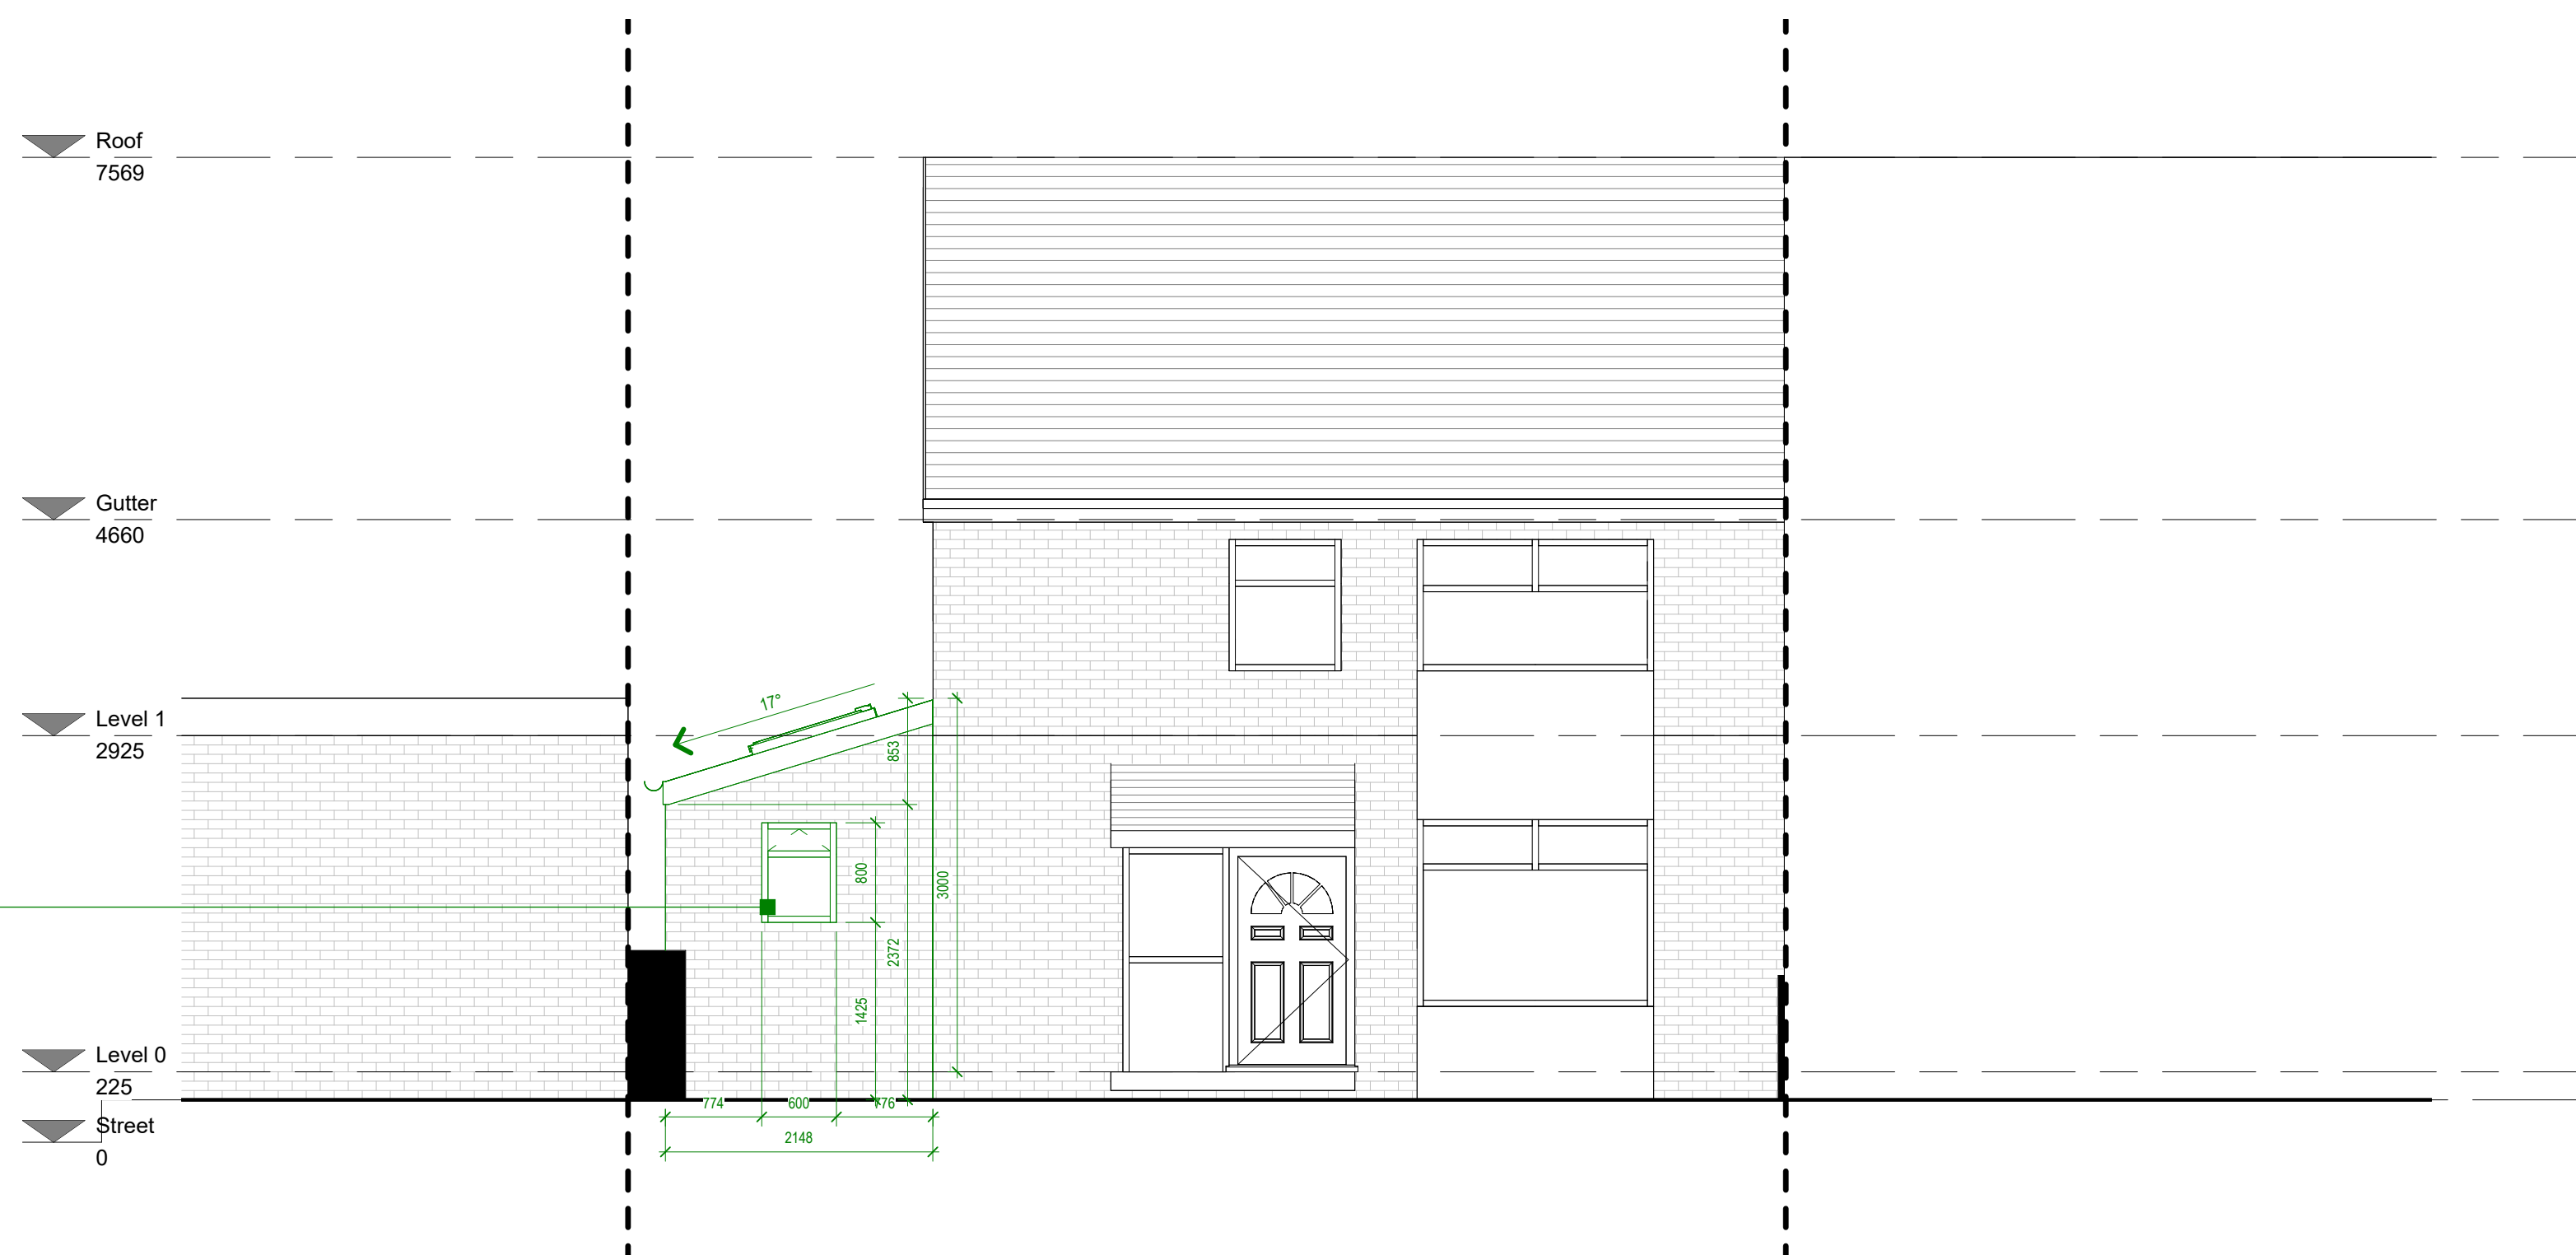

Proposed single storey extension.
Walls to match existing.
Lean to Roof.
Bathroom window to be obscure
glazing.

2 Proposed Front Elevation
1 : 50



VISUAL SCALE 1:50 @ A1

1 Revised Annotation 10.12.24

Status
PLANNING PERMISSION

Client
Kayleigh Byrne

Project Title
104 LEWIS DRIVE HEYWOOD OL10 3NB

Drawing Title
Existing and Proposed Front Elevations A1

Project No.

2024 28

Drawing No.

002-SI-XX-00-DR-I-P5

Drawing Date

Created By

Rakesh M

m83 Associates Ltd

187 Water Street, Manchester, M3 4JD

Telephone: 07470 671 234

Email: rakesh@m83associates.com

ARB
Architects
Registration
Board
REG NO: 110044A

RIBA
Chartered Practitioner