




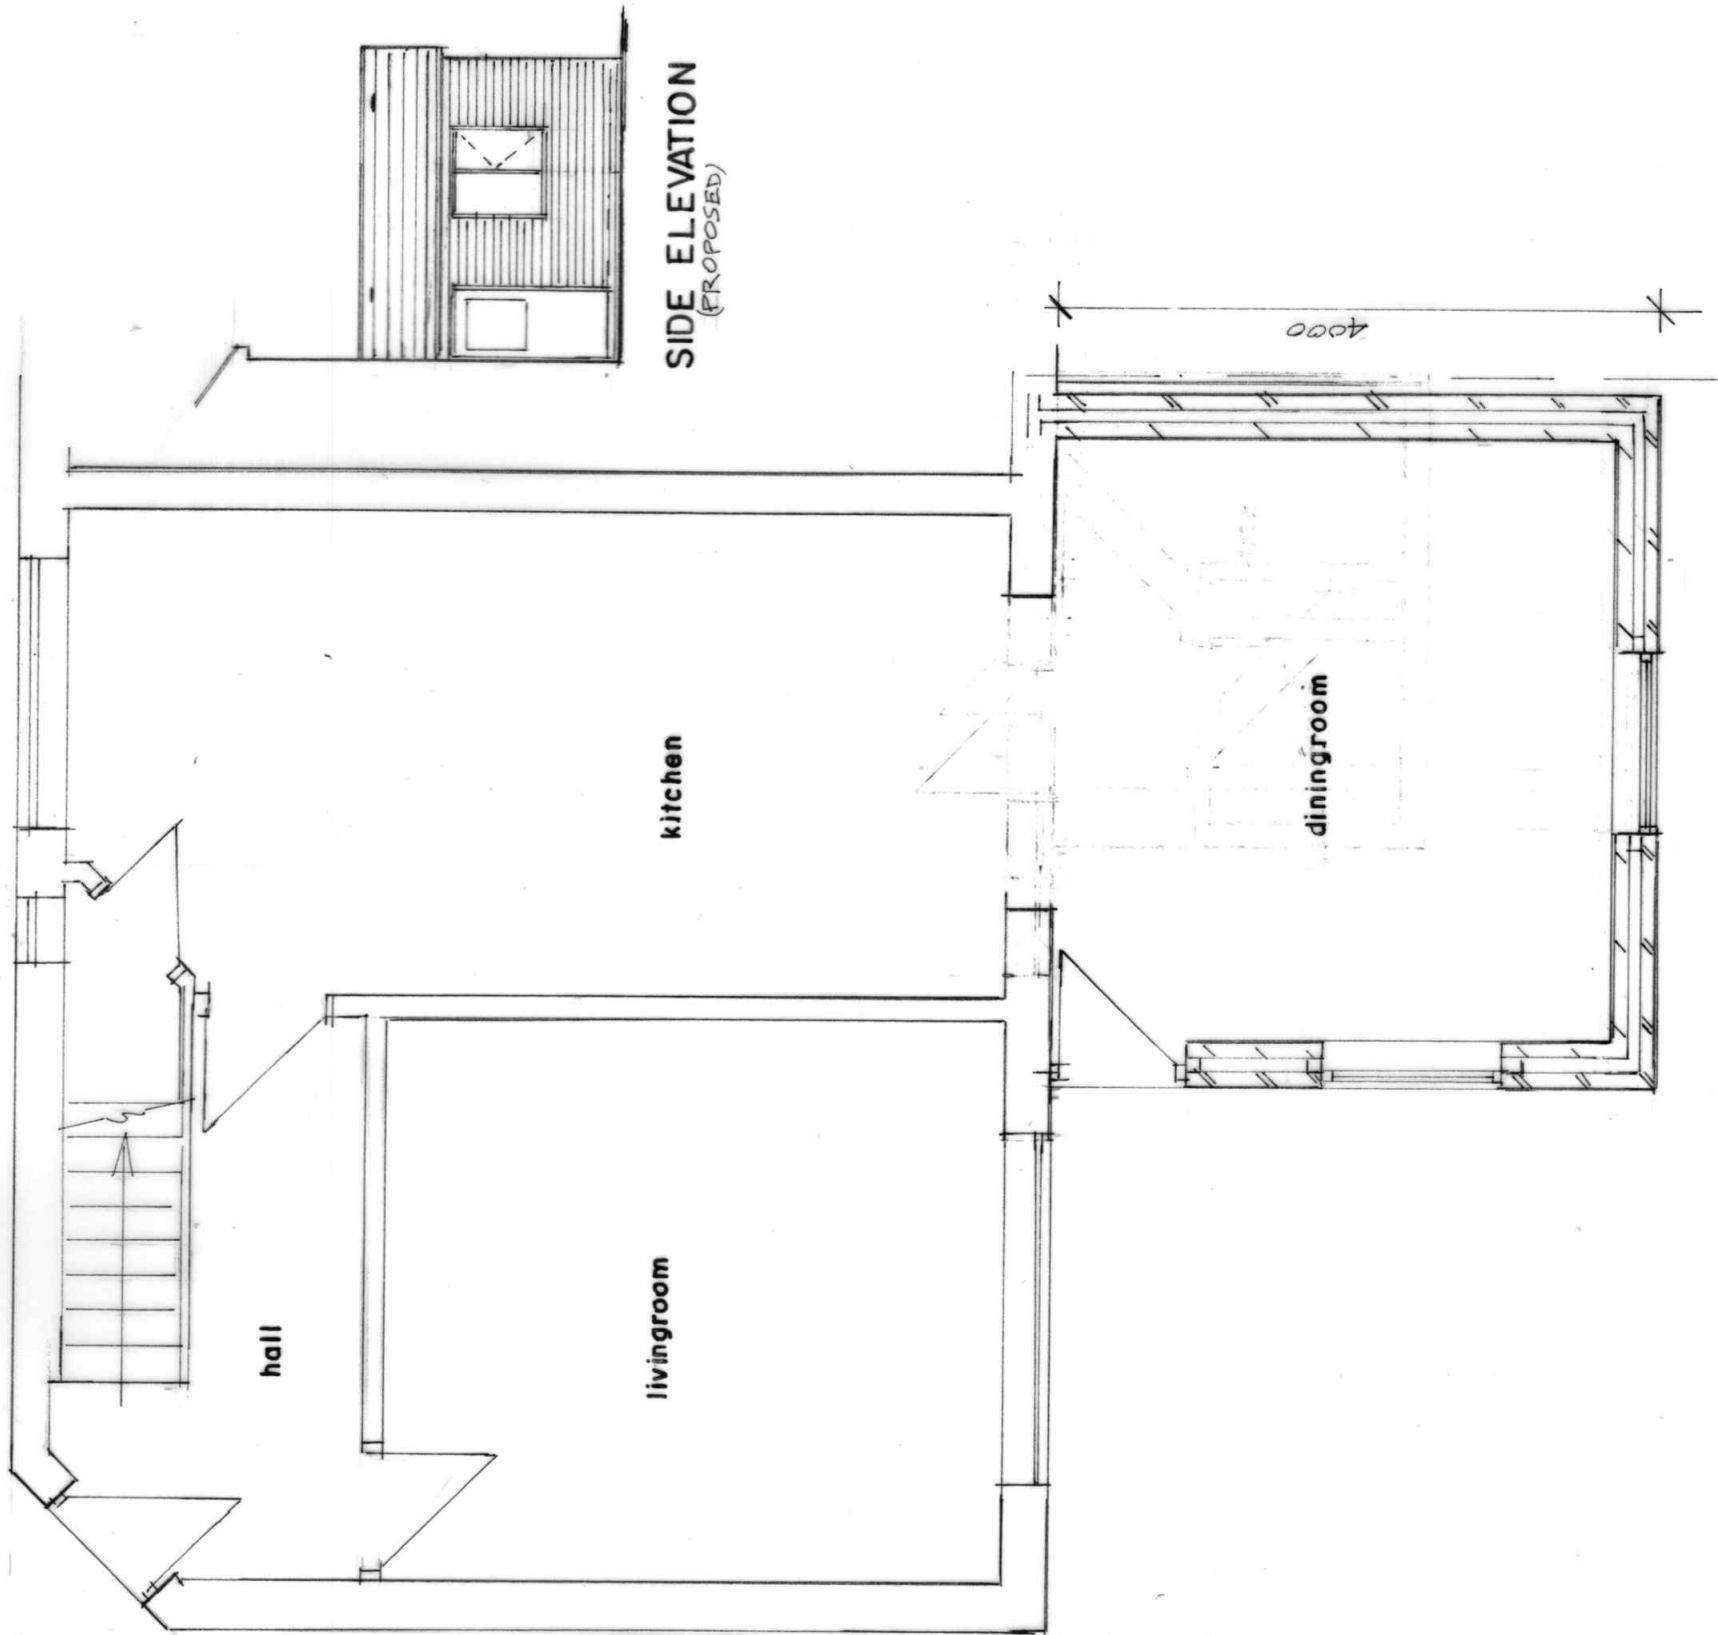


GROUND FLOOR PLAN
(PROPOSED)

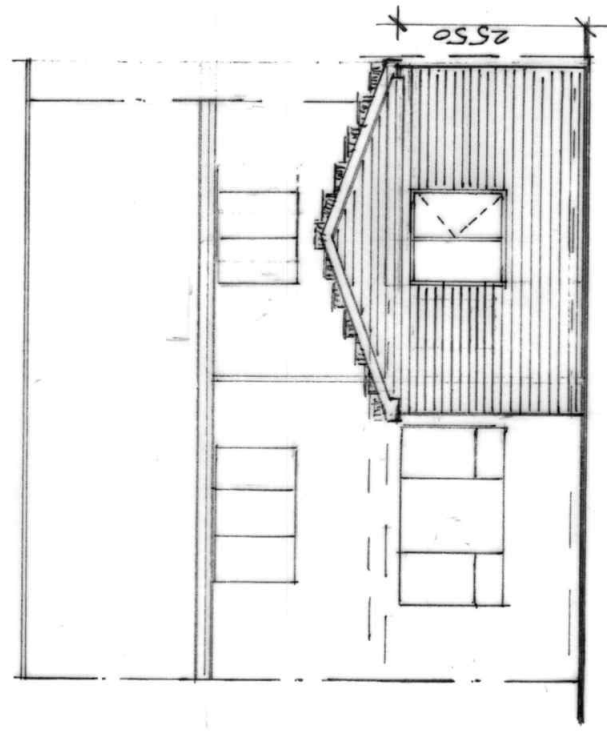

REAR ELEVATION
(PROPOSED)

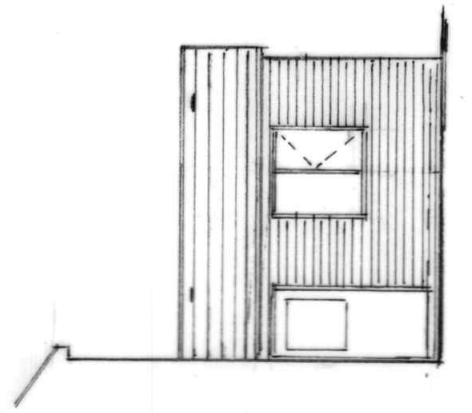


SIDE ELEVATION
(PROPOSED)

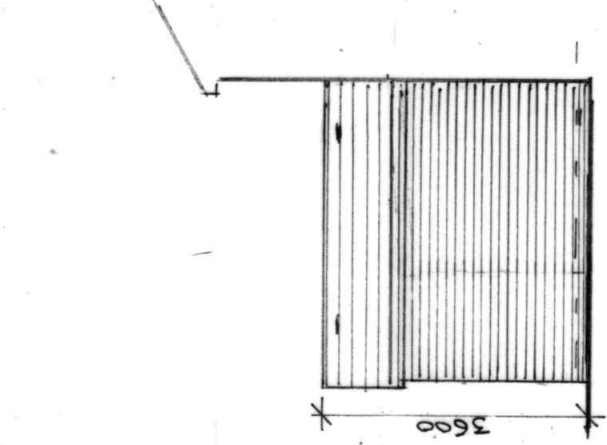

SIDE ELEVATION
(PROPOSED)

CUMBERLAND ROAD

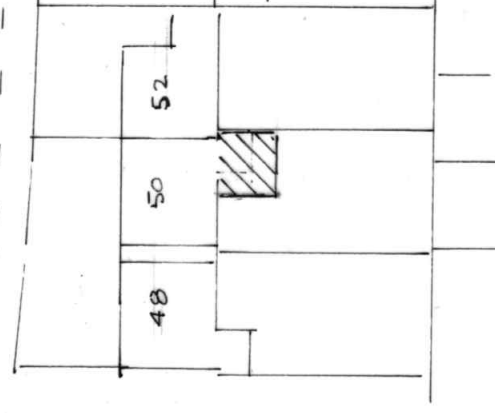

SITE PLAN SCALE 1:500
(PROPOSED)

BUILDING DESIGN SERVICES M. FAROOQ 418 Bury Road Rochdale OL11 5EU. Tel: 01706 712231 Mob: 07967605763	
PROPOSED SINGLE STOREY REAR EXTENSION AT 50 CUMBERLAND ROAD ROCHDALE OL11 2RW	
For: Mr MOHAMMED ABU BAKER	
Plan	Scale 1:50
Elevation	Scale 1:100
	2244/2