




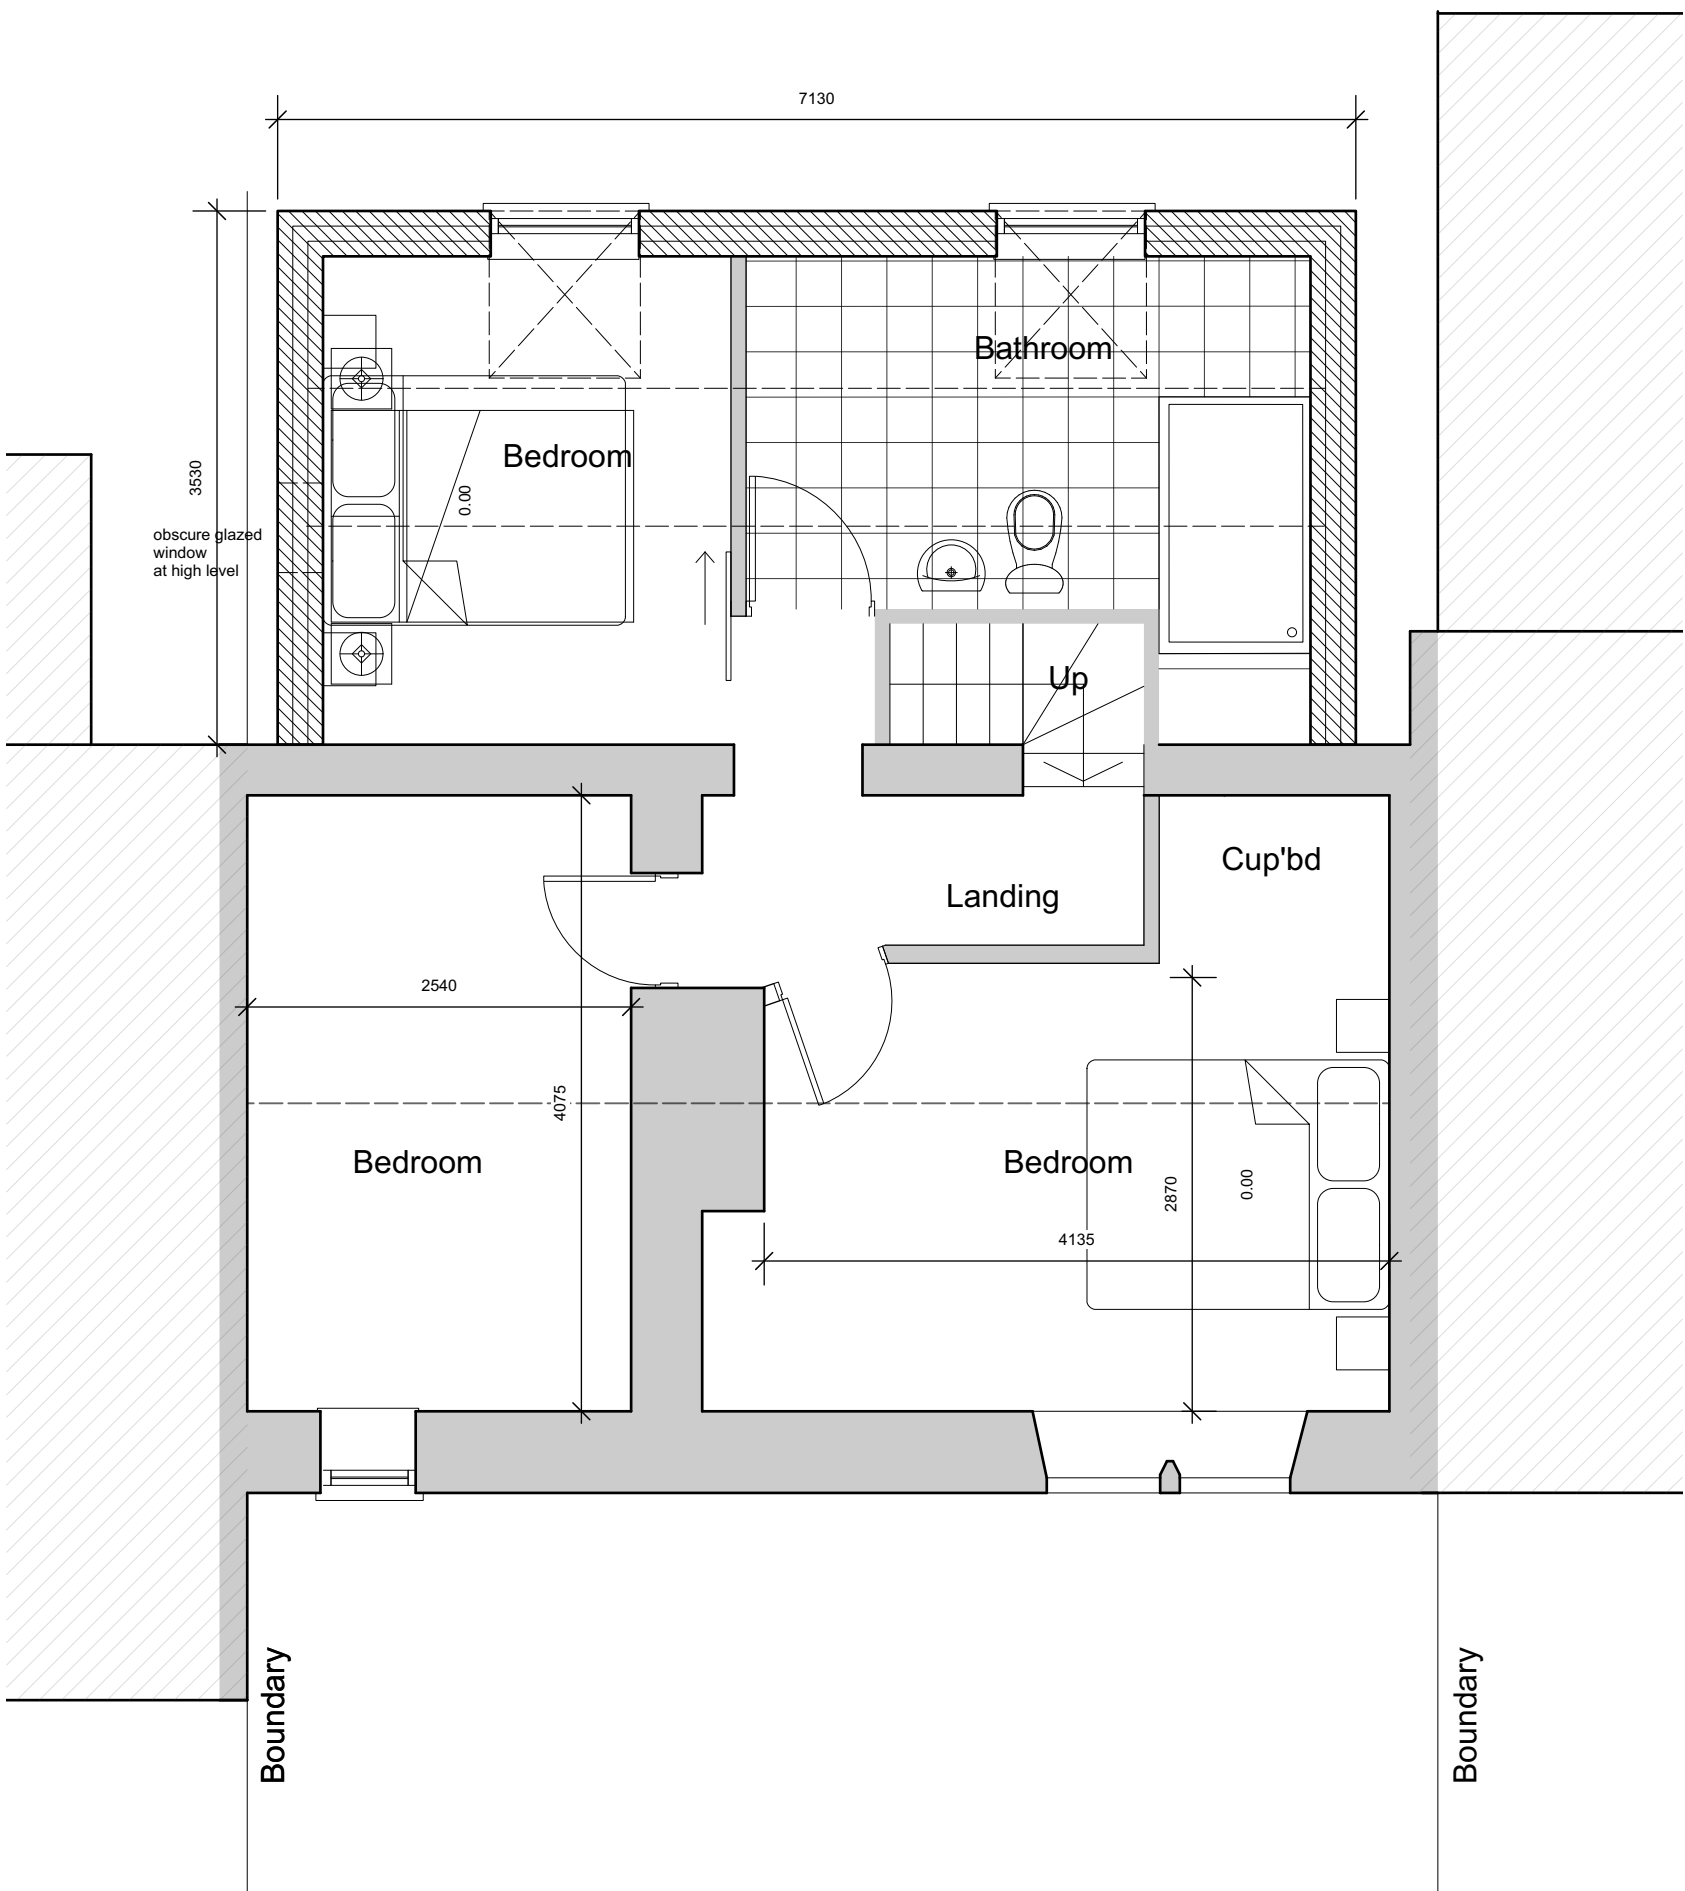


First Floor Plan

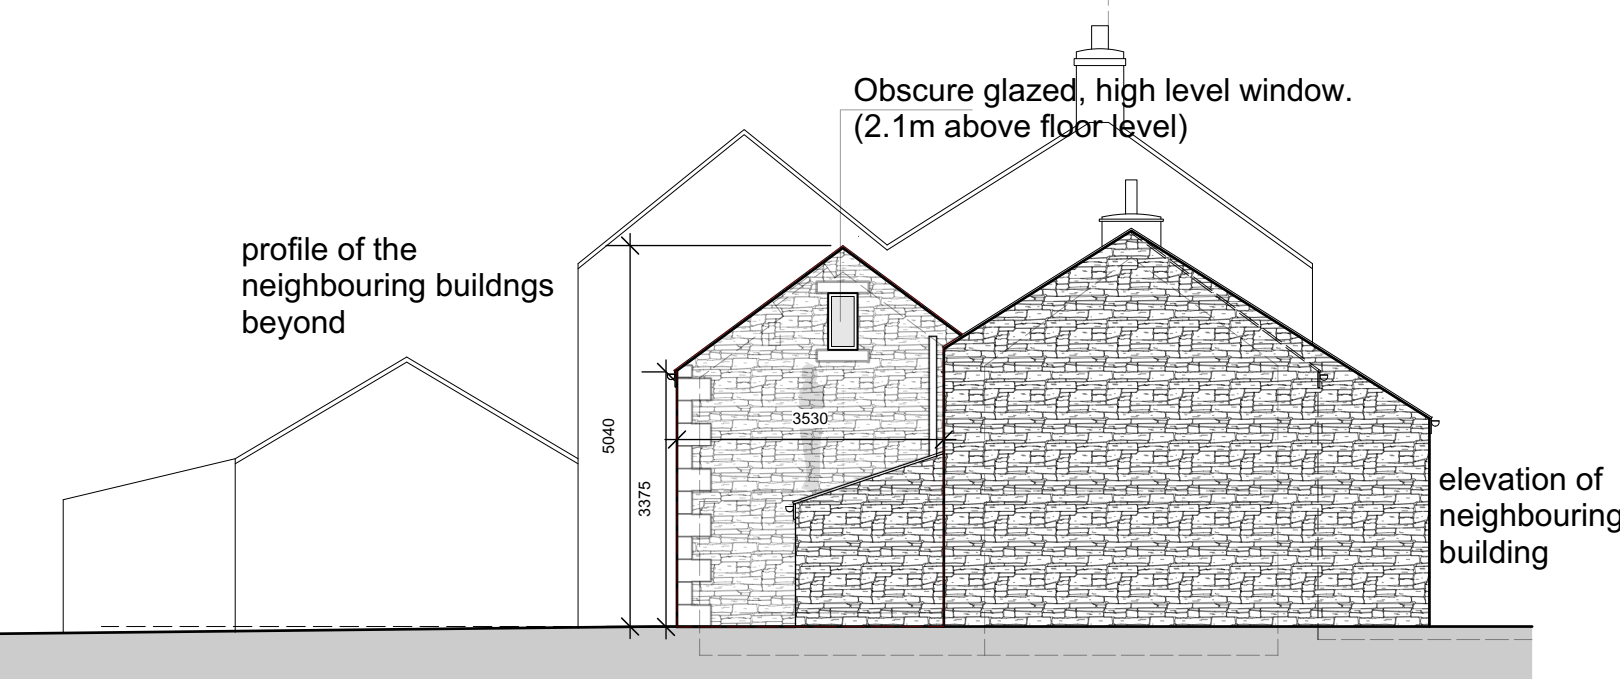


East Elevation 1:100

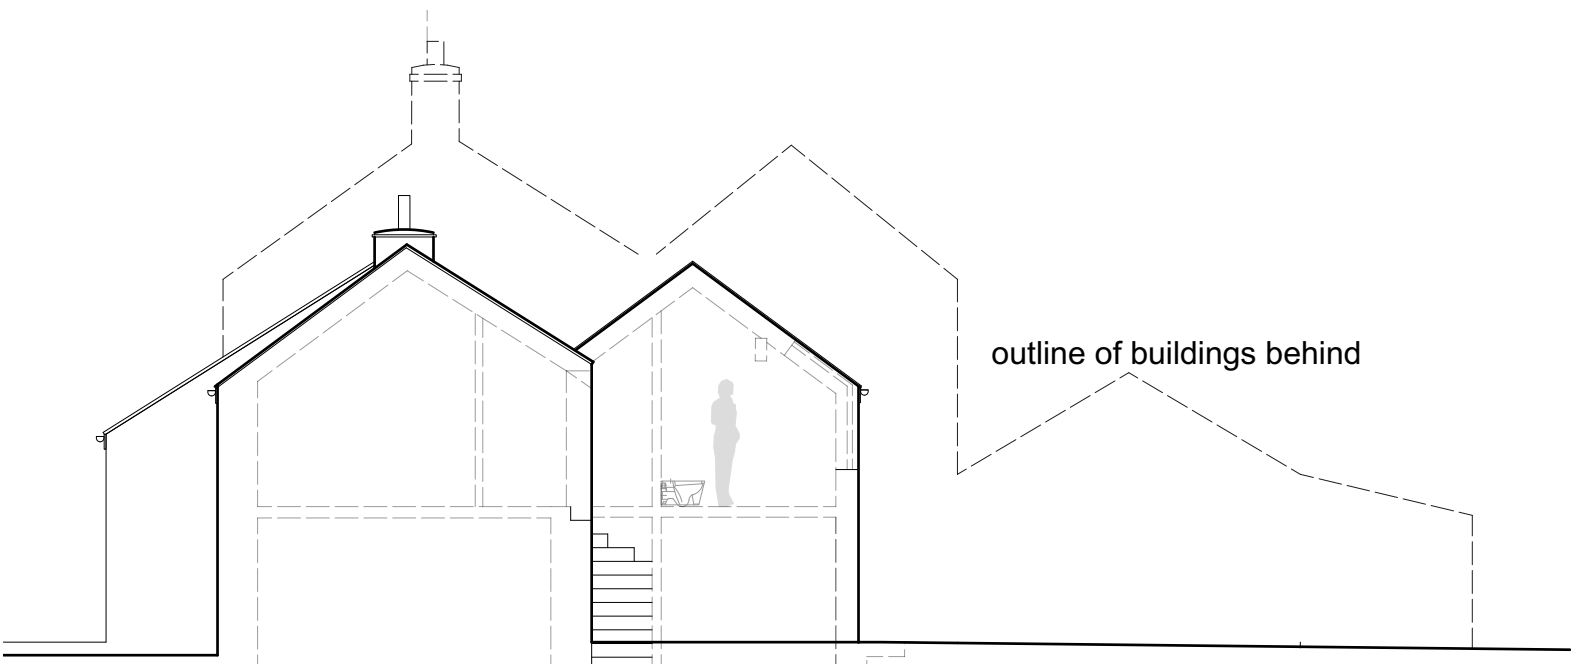

Section 1:100
Cross section through the existing building

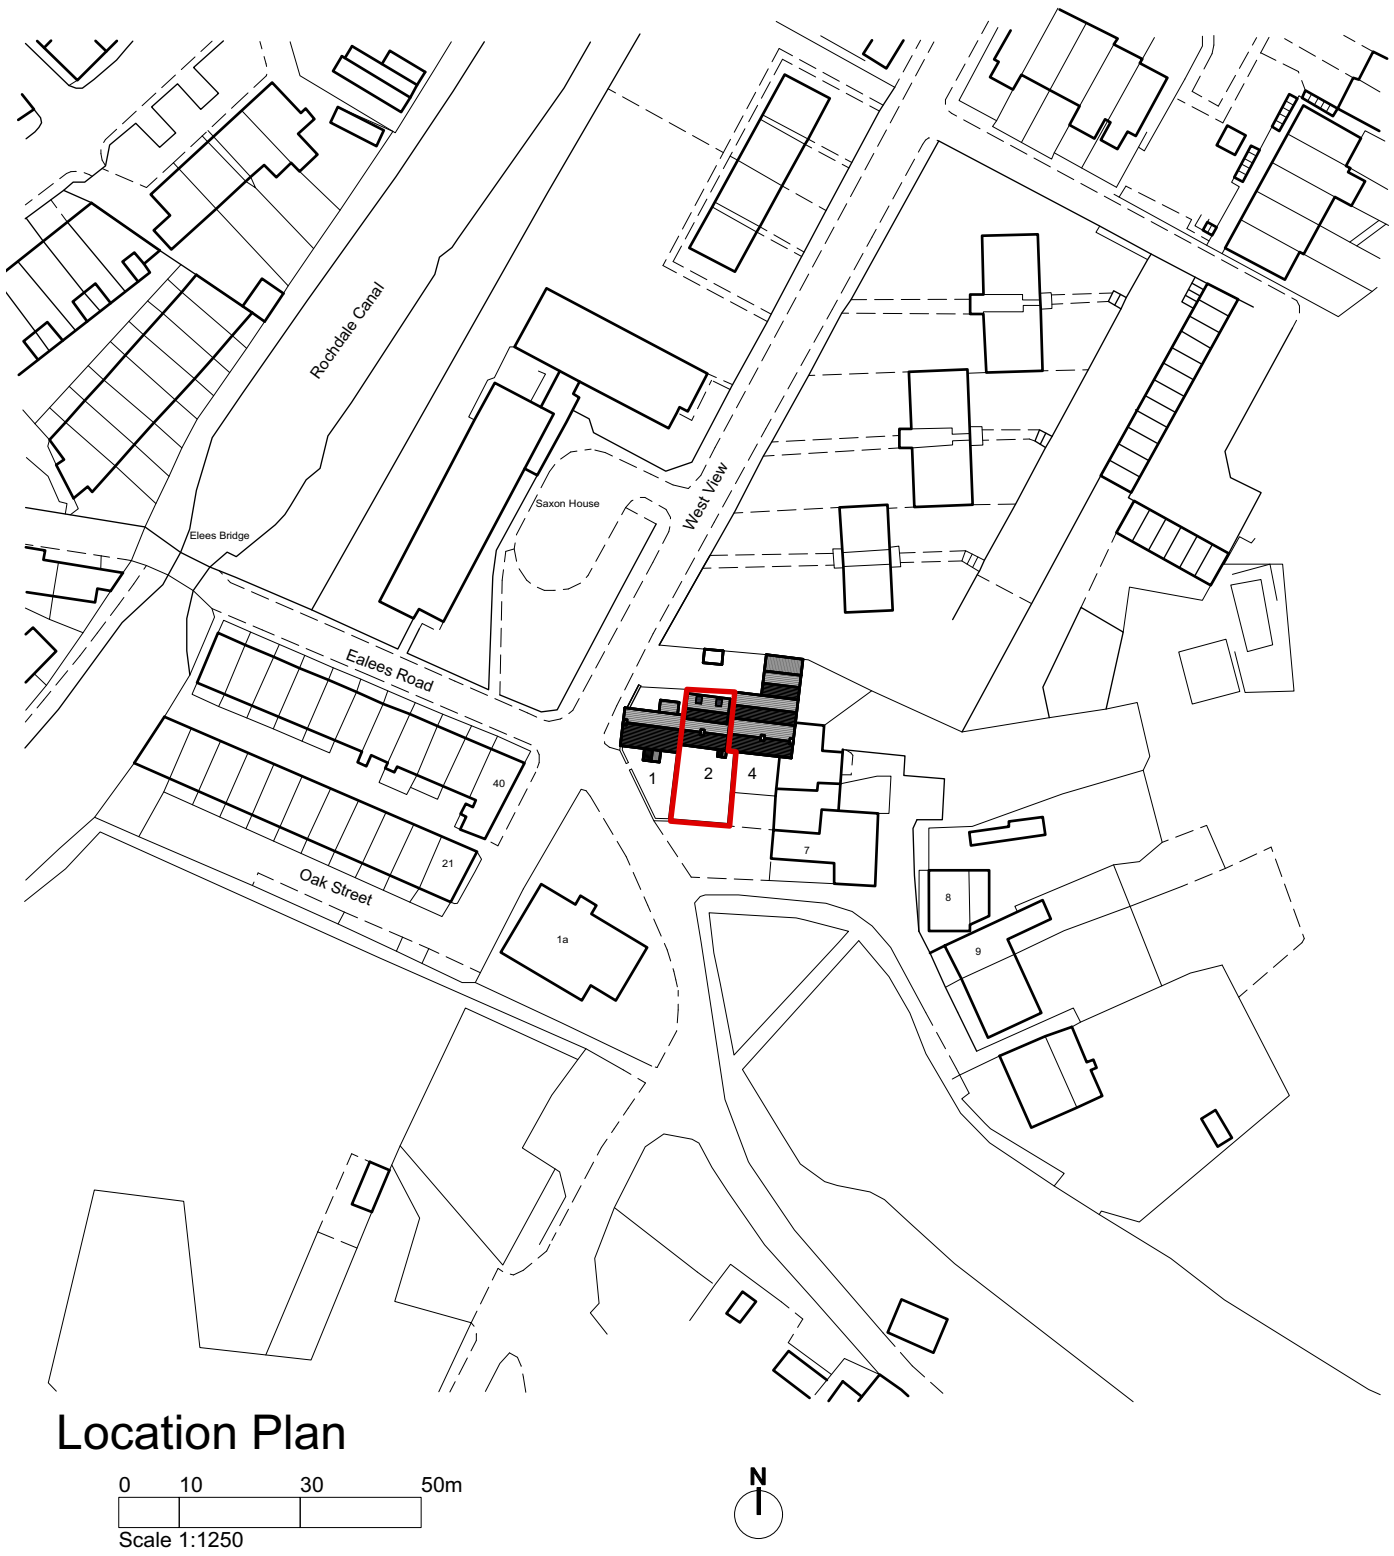

Location Plan

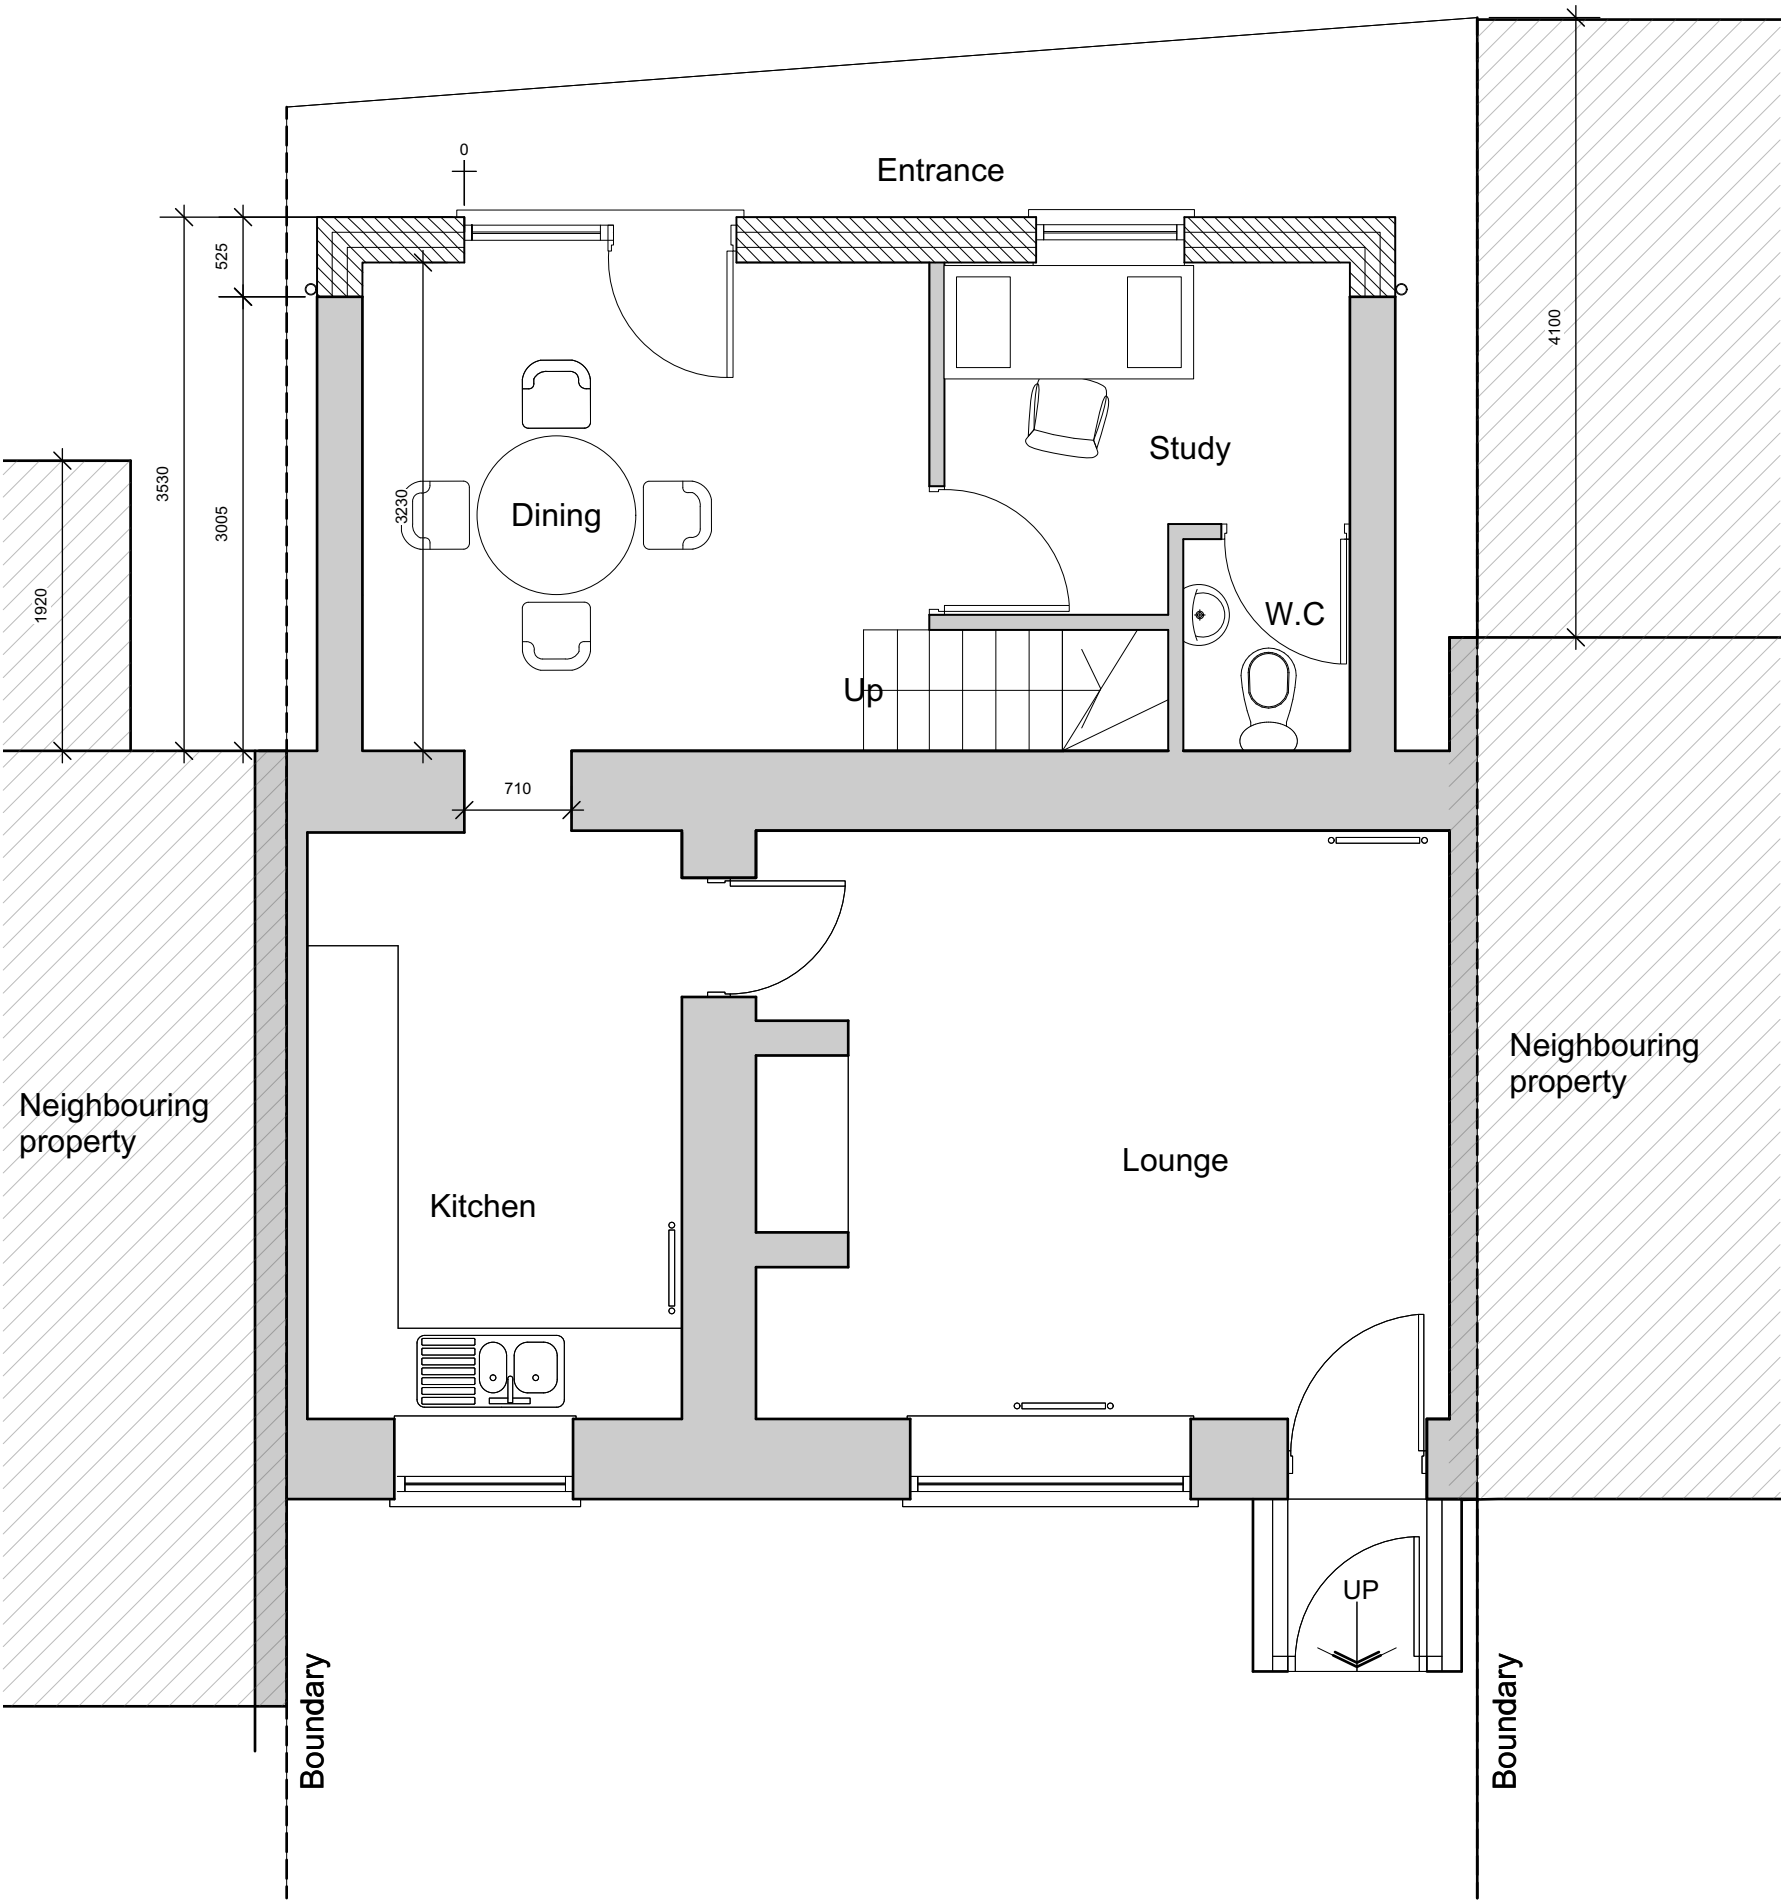

Ground Floor Plan



North Elevation 1:100

C	08/03/2021	Minor amendmenst to plan and elevation.
B	19/02/2021	Changes to the plan and Elevations
A	21/01/2021	Alteration based on planning commenst and discussions/

Project
Extension to the rear

Address
2 Ealees, Littleborough
OL15 0HJ

Client
Mr and Mrs Mathieson

Drawing
Proposed Plans and Elevations

storaharchitecture
Chartered Architects
RIBA Chartered Practice

www.storah.com mail@storah.com 01706 813214

Scale 1:1250 Sheet Size 1:100 ISO A1 Date 09/09/2020 Drawn MB

Drawing Number Revision

20-070 - 300 C