

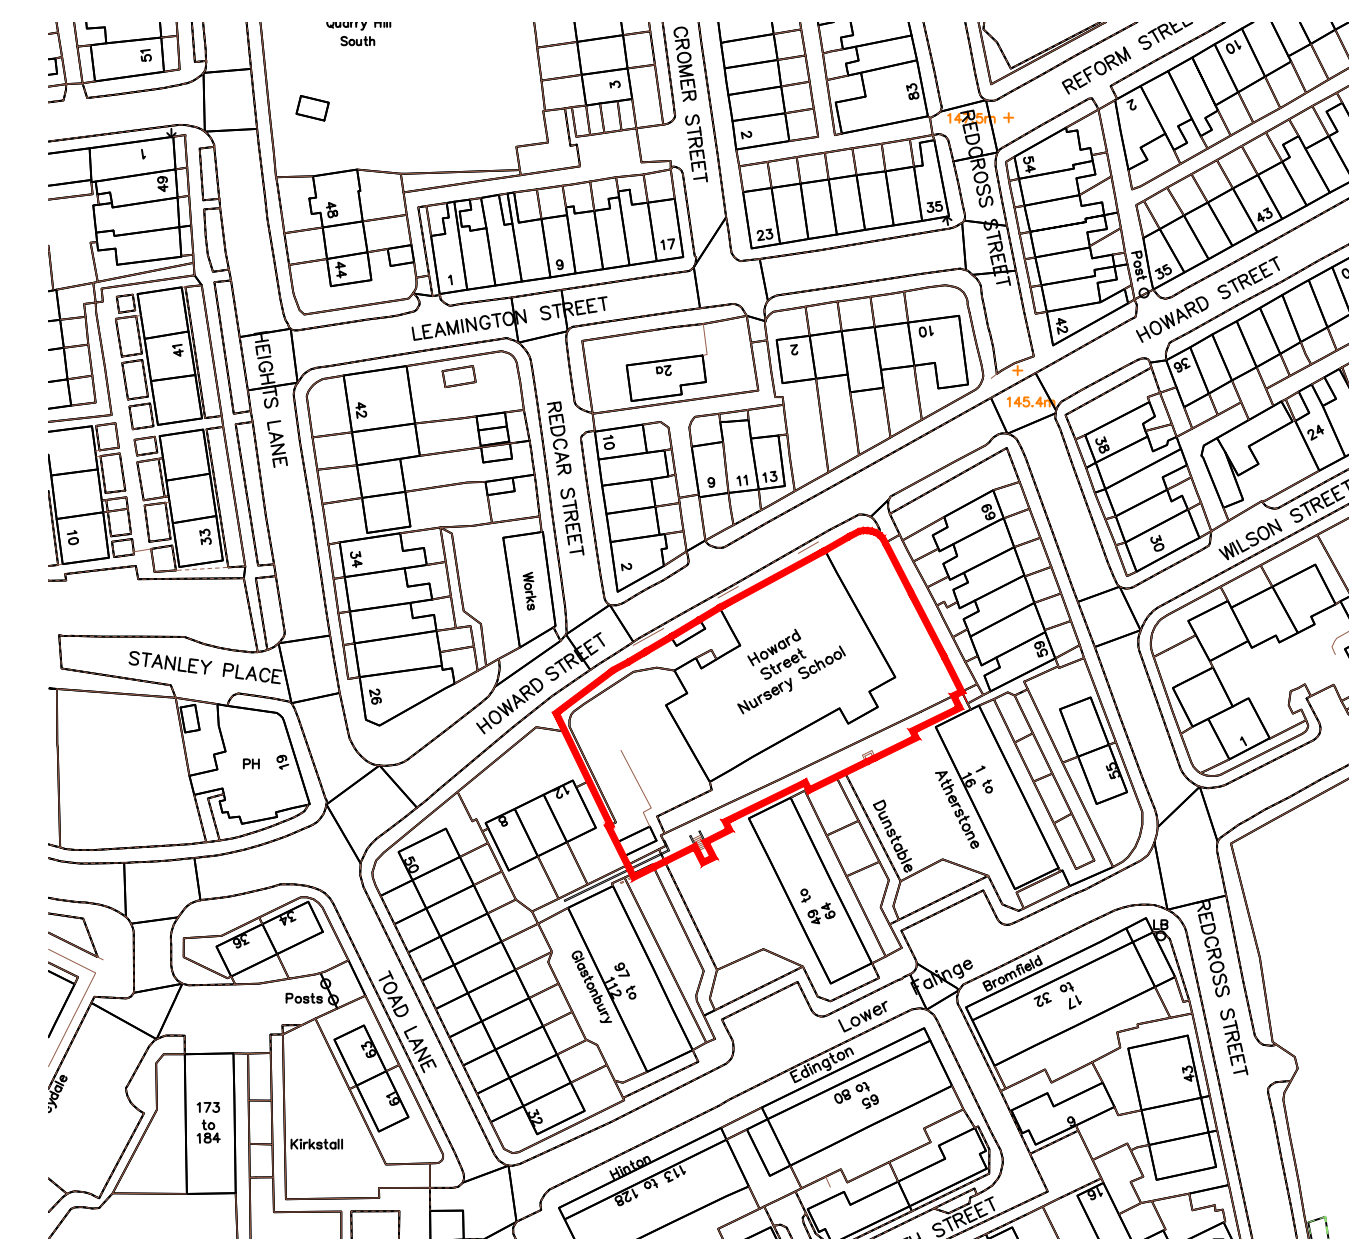
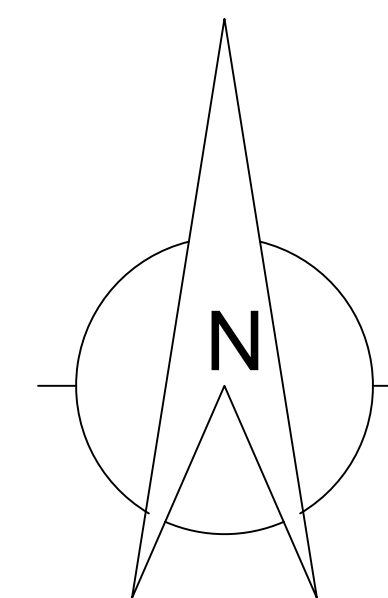
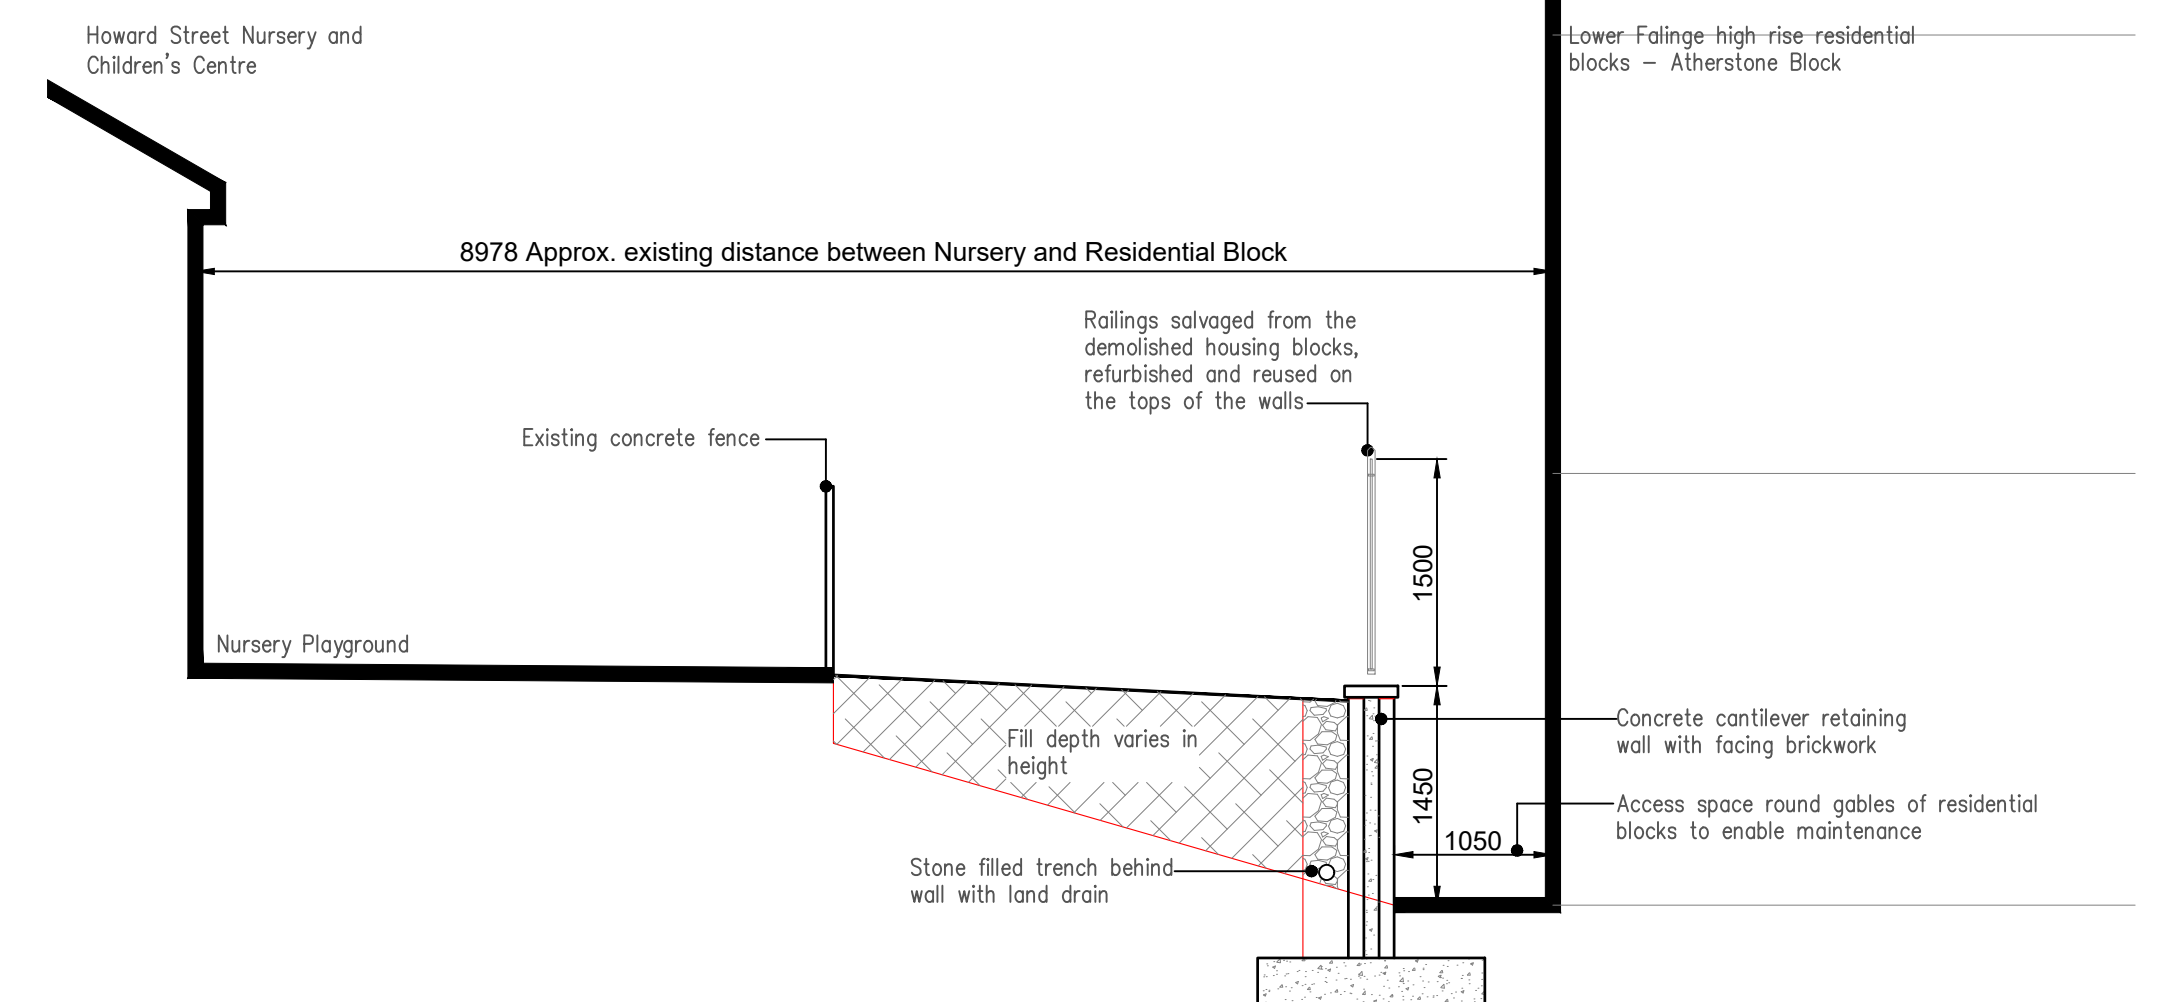


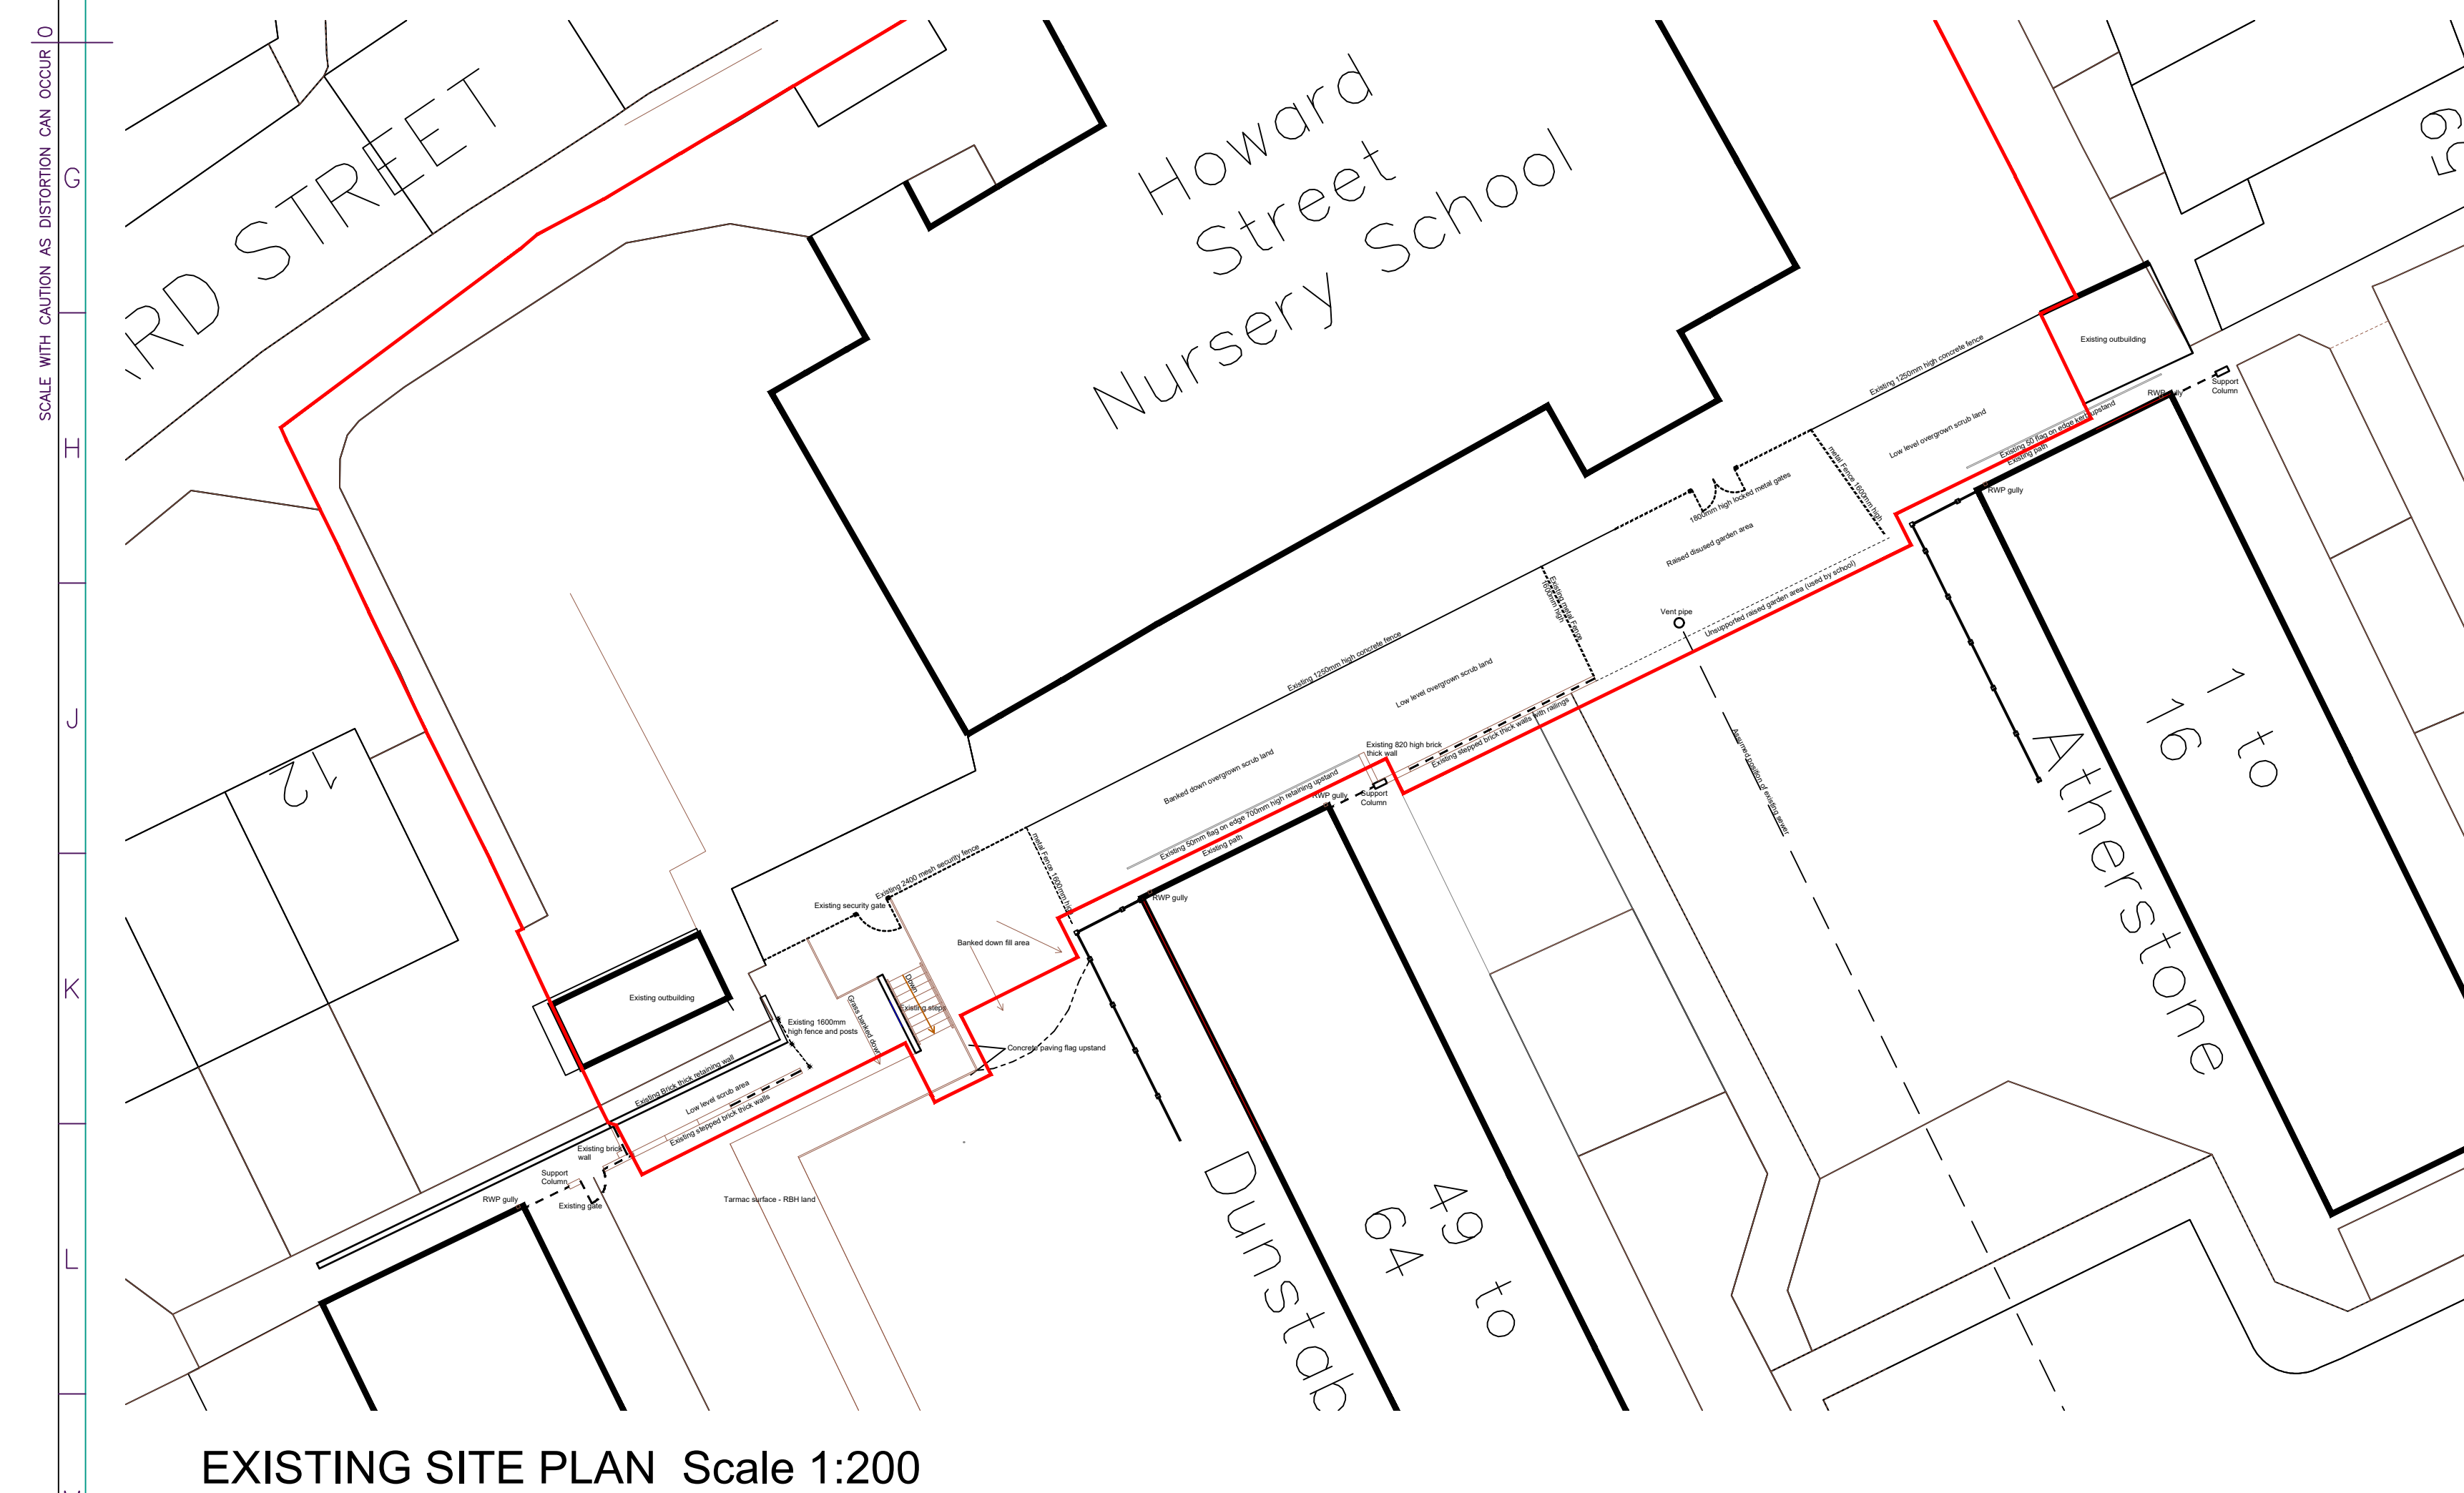

1. All dimensions are in millimetres unless noted otherwise.
2. All dimensions must be taken on site and not measured off drawing.
3. All levels refer to metres Above Ordnance Datum (AOD).

Rev	Details of revision	By	Chkd	Date
-----	---------------------	----	------	------

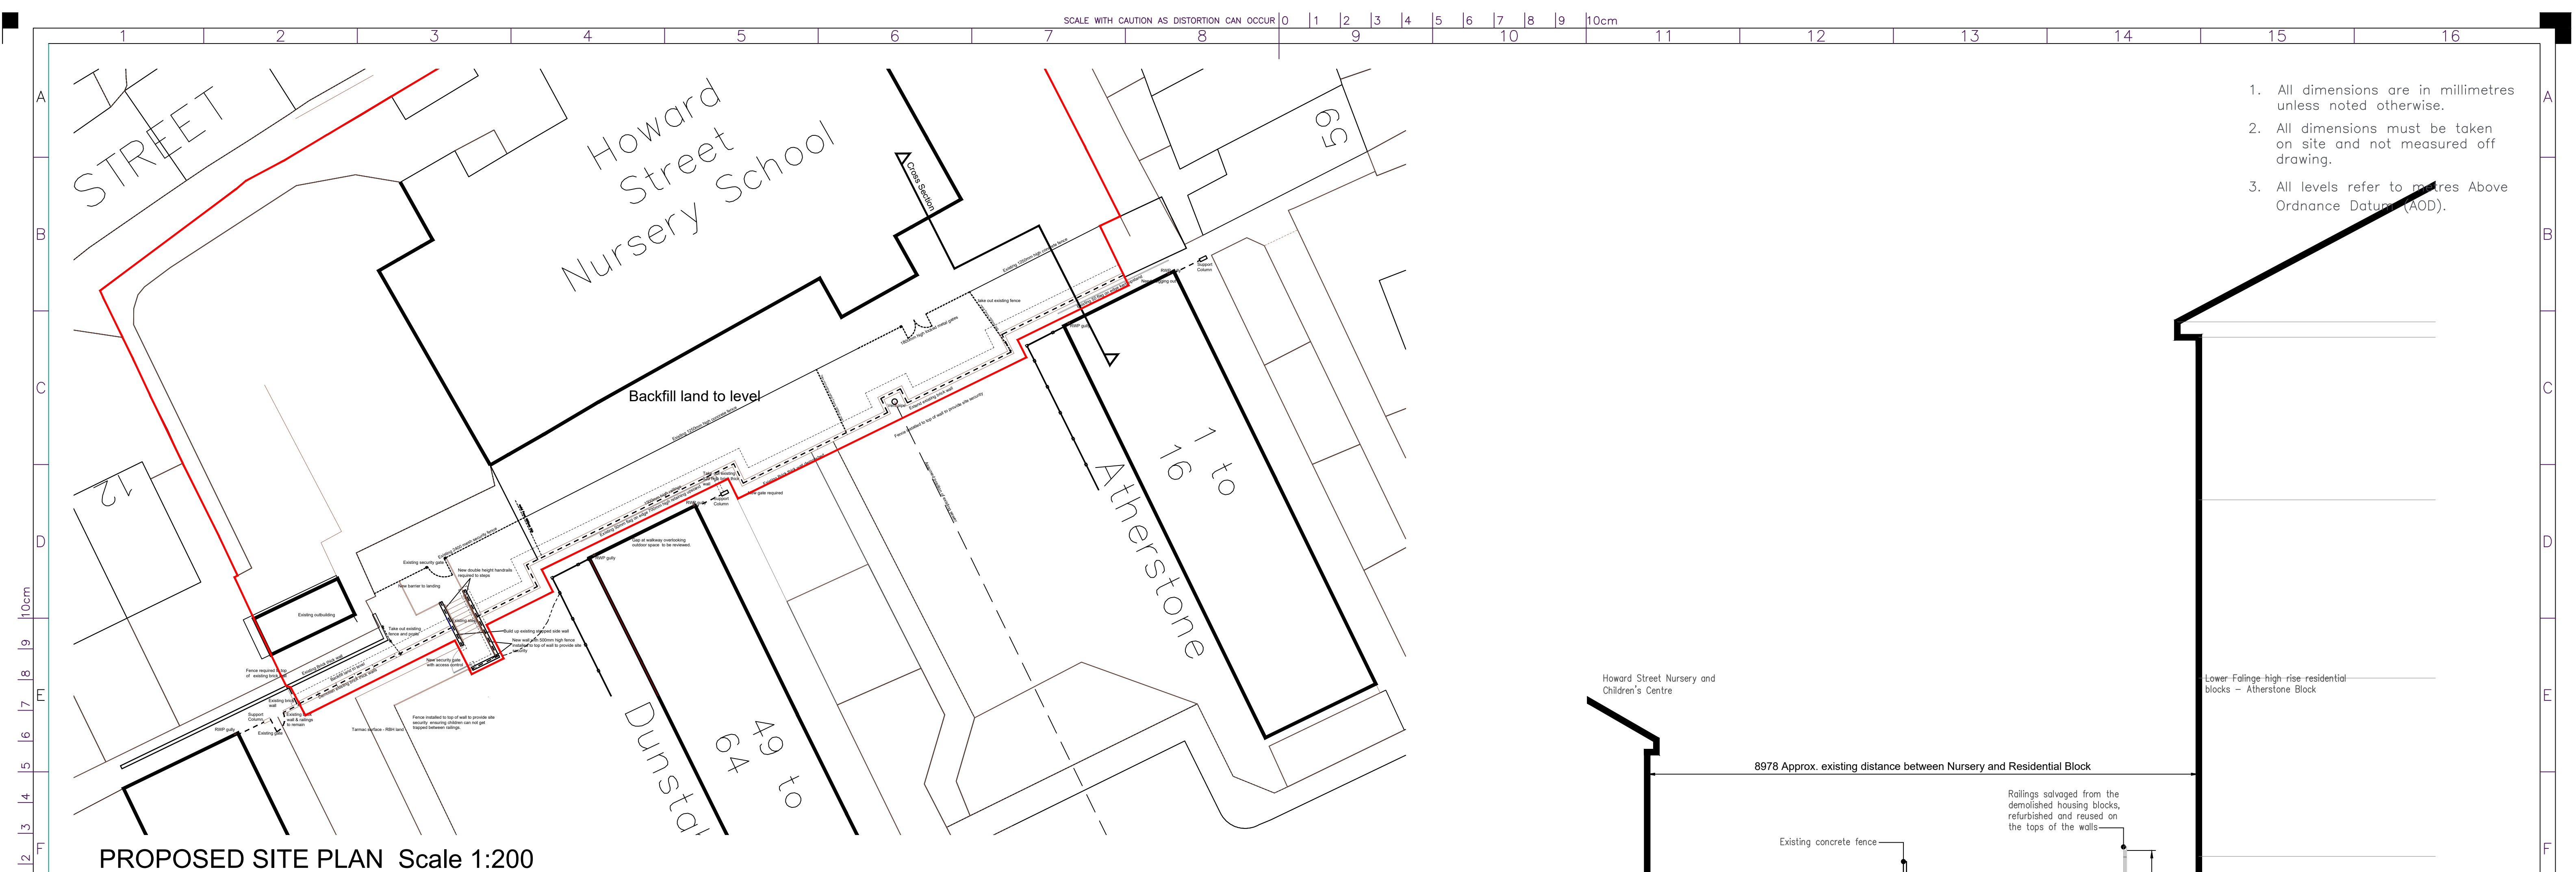

NEIGHBOURHOODS

Director: M. Widdup

HIGHWAYS & PROPERTY

Assistant Director: D. Bowler

Project
Howard Street Nursery & Children's Centre
Howard Street
Rochdale OL12 0PP

Title	Site Plan as Existing & Proposed
-------	----------------------------------

Drawn IRD	Checked and Approved	Safety Audit Check
--------------	----------------------	--------------------

Scale	Date
as shown	19/05/23

Dwg No.
A1/204958-003