


413116m

901

4131

131

131

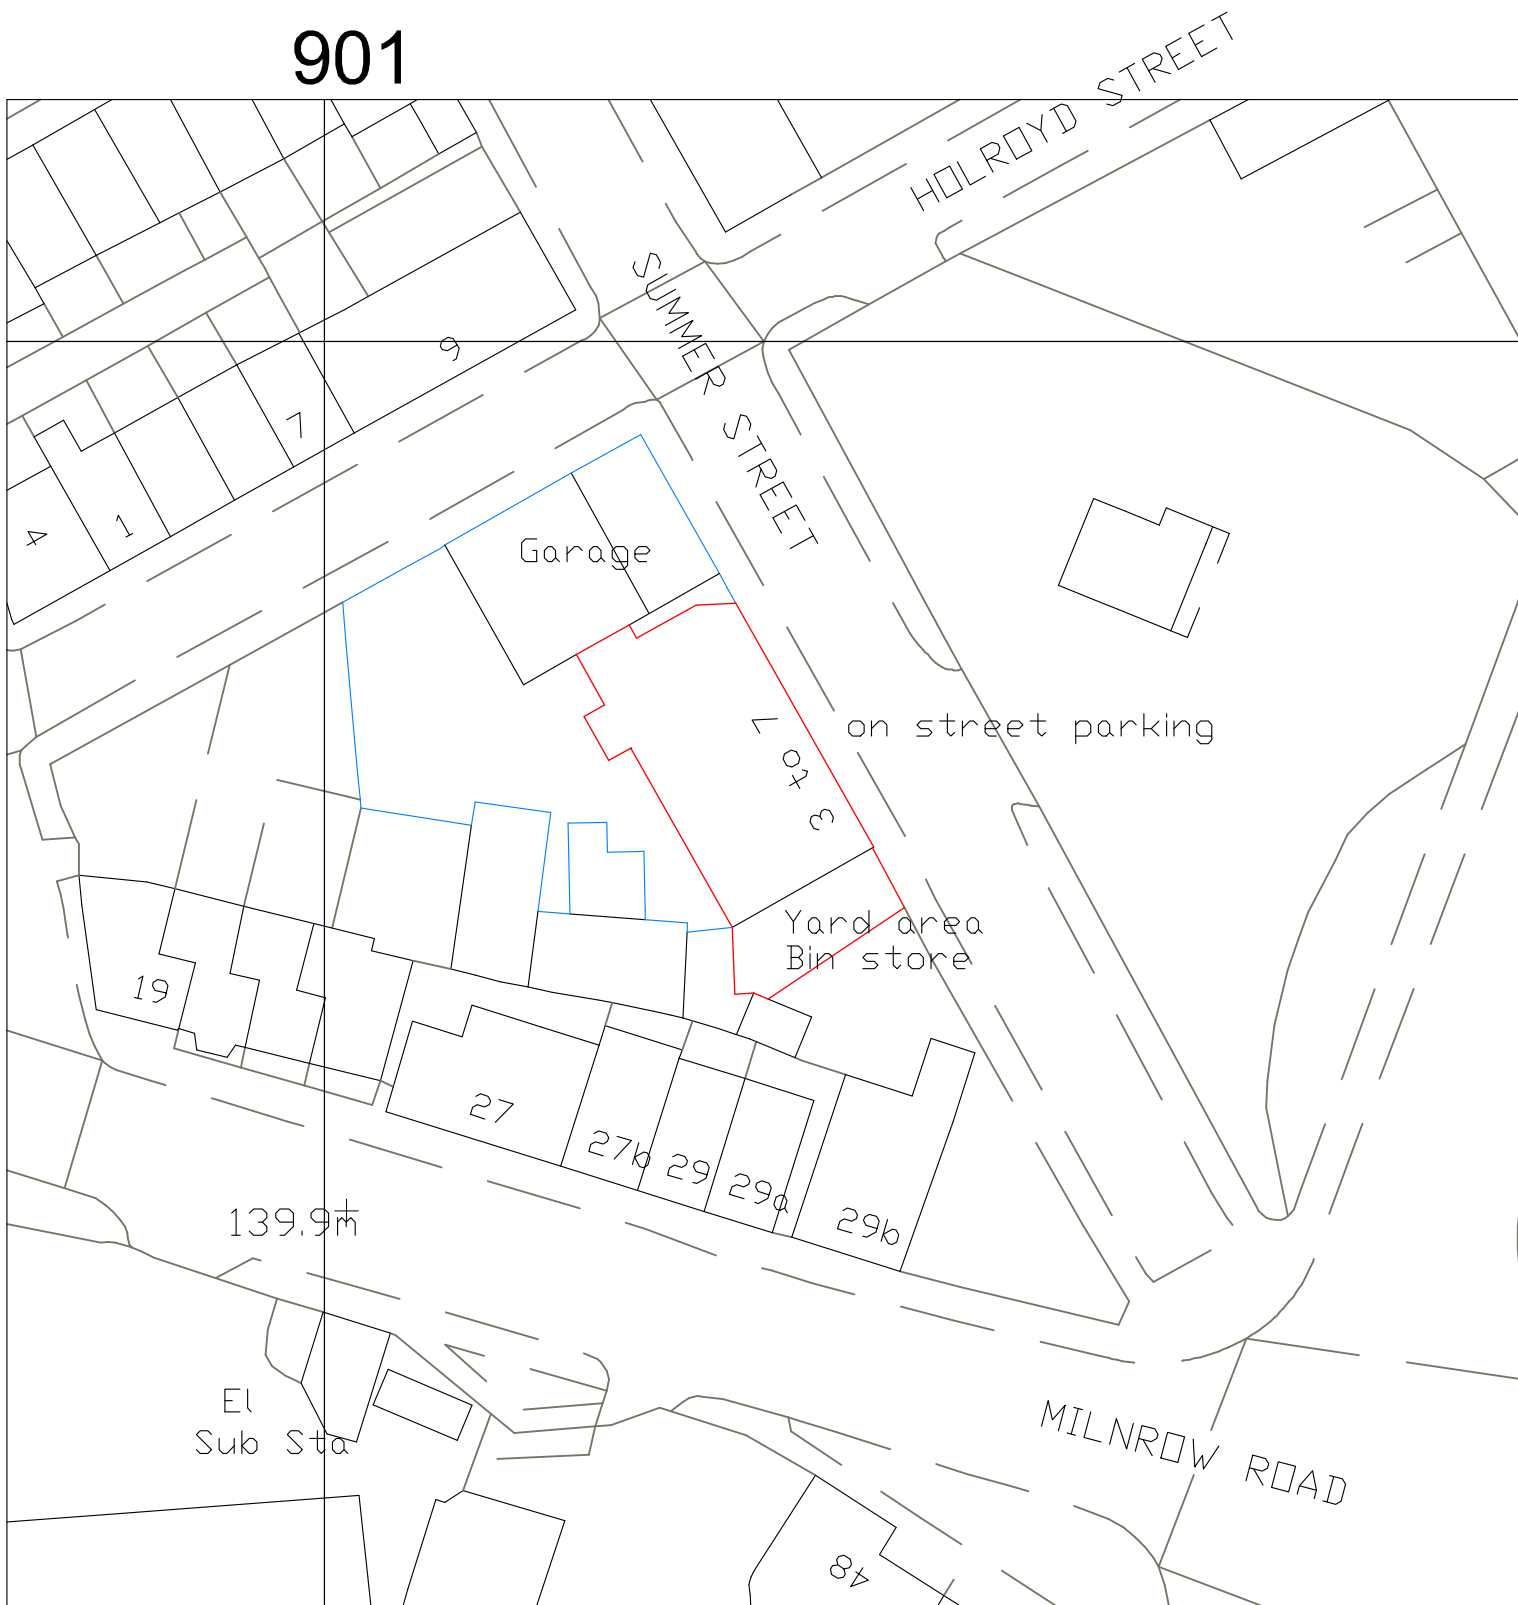

413016m


901

4130

Dwg No.1558.10
Proposed site Plan
Scale 1:500

390079m

390179m

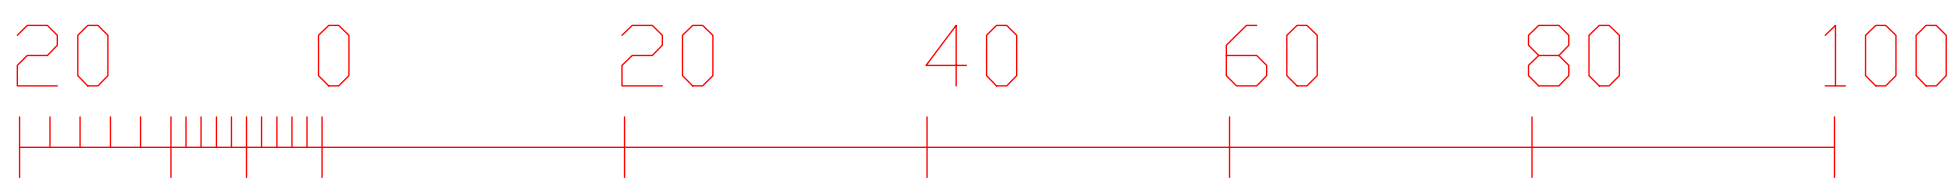

Metres

N

