


SITE PLAN

1 : 500

Metres

N

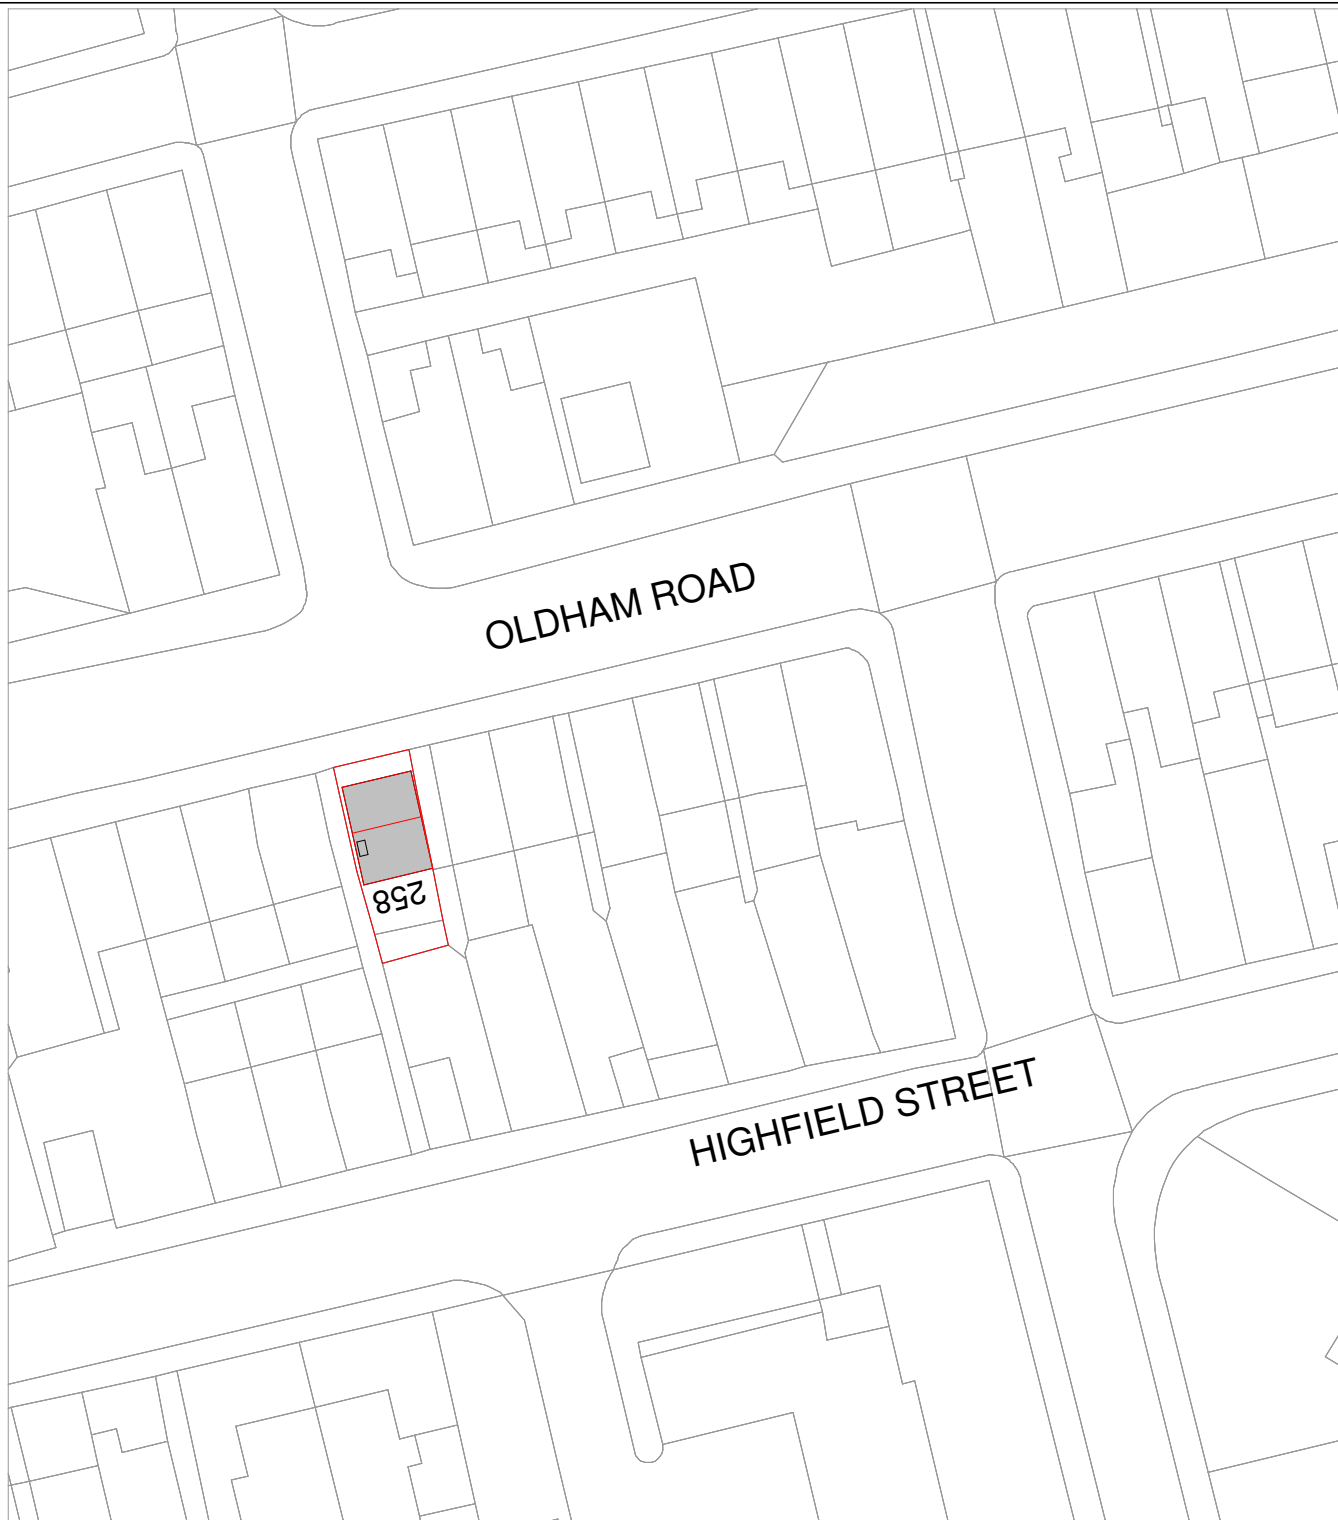

EXTENSION PLANS

Extension Plans. Ealing Cross, 85 Uxbridge Rd, London W5 5BW

258 Oldham Rd
Middleton
Manchester
M24 2DW

PROJECT ADDRESS:

SITE PLAN

DRAWING TITLE:

Bradley Marshall & Jane France

CLIENT:

Date: 12.10.2022

Scale (@ A4)

Rev. Date

Rev.

Drawn by: FH

Checked by:

OR-R00-PR-101

DRAWING NUMBER:

PROJECT: Loft Conversion with rear and front dormers