

ALL DIMENSIONS ARE FOR REFERENCE PURPOSES ONLY DISCRPENCIES ARE TO BE REPORTED TO THE DRAWINGS AUTHOR. DO NOT SCALE FROM DRAWING.

MATERIALS / KEY

LAWN


VEGETATION AND HEDGES

EXISTING KERB


ULTIPOROUS TARMAC
PER CONTRACTORS SPECIFICATION

CHANNEL DRAIN

GULLEY

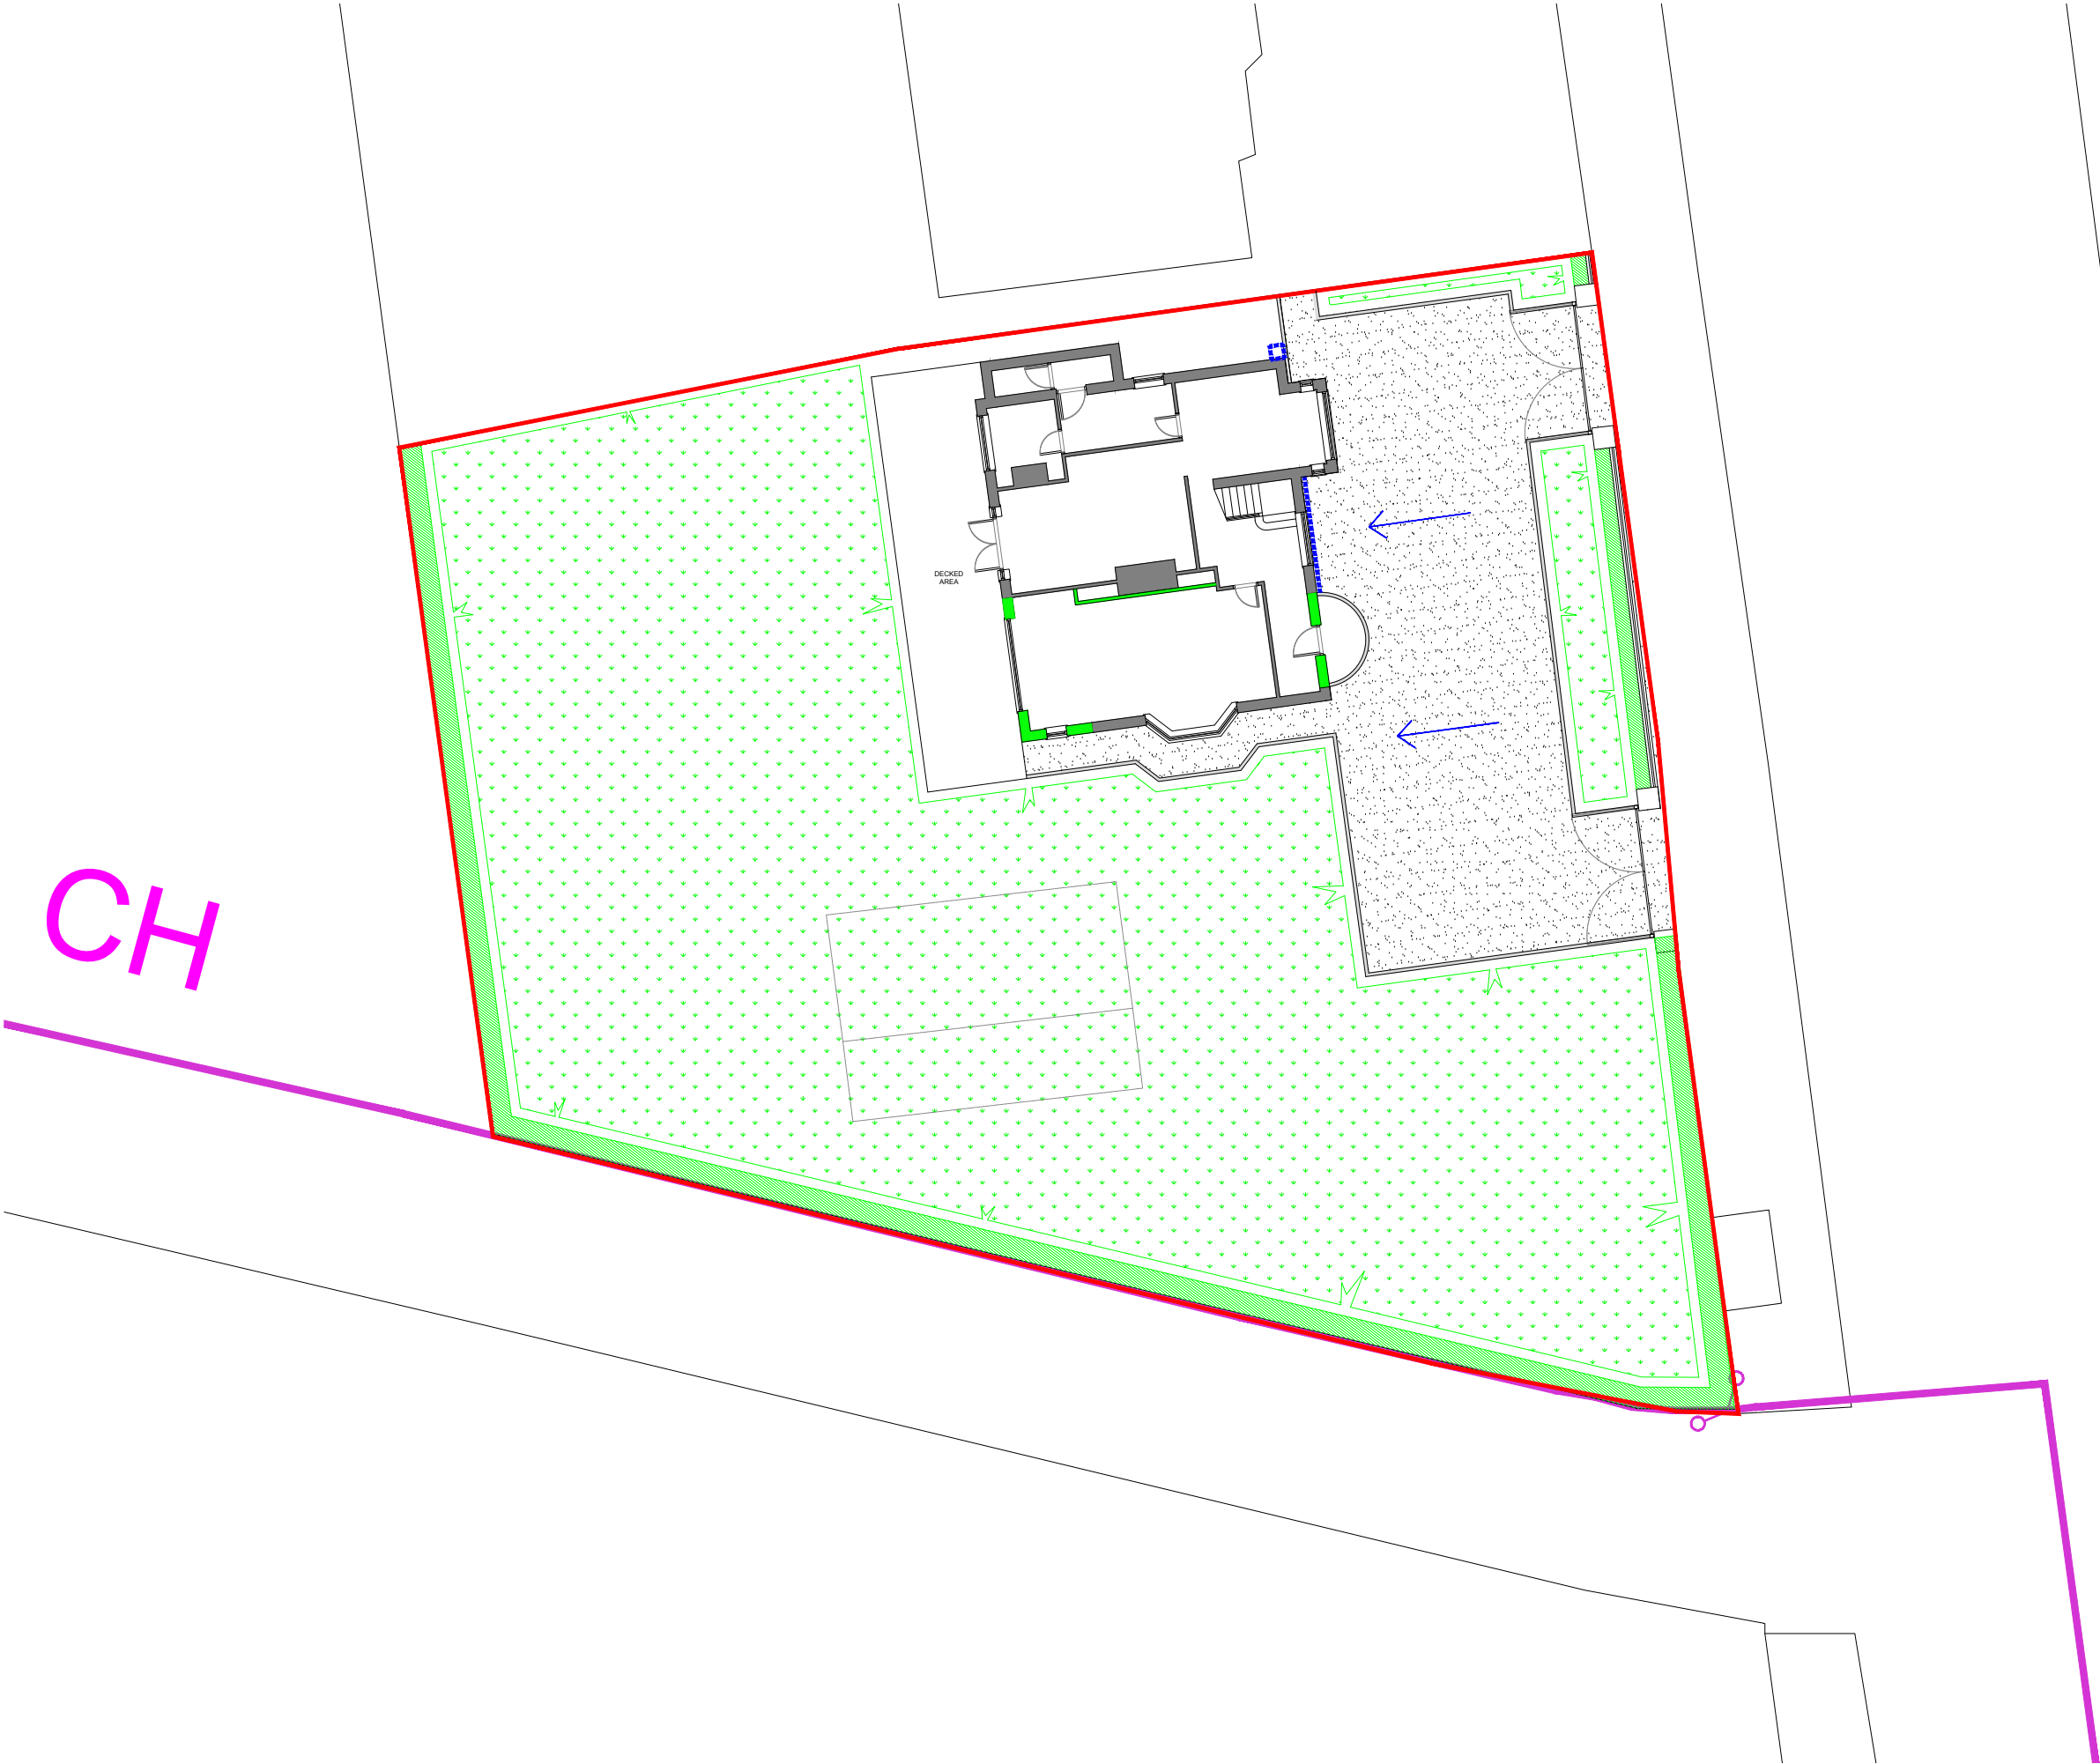

PROPOSED SITE PLAN

 

A	22-02-24	Tarmac specification updated.			
Rev	Date	Description		Rev By	Chk'd By
Drawing Title		PROPOSED SITE PLAN			
Job-Dwg No		054ROC-102A			
Project Title		INTERNAL REMODEL / FACADE TREATMENT 300 MIDDLETON ROAD HEYWOOD MIDDLETON OL10 2LG			
Client		MR LYNISKY			
Status		PLANNING			
Scale		1:200		Drawing Size A3	
Date		01/24			