



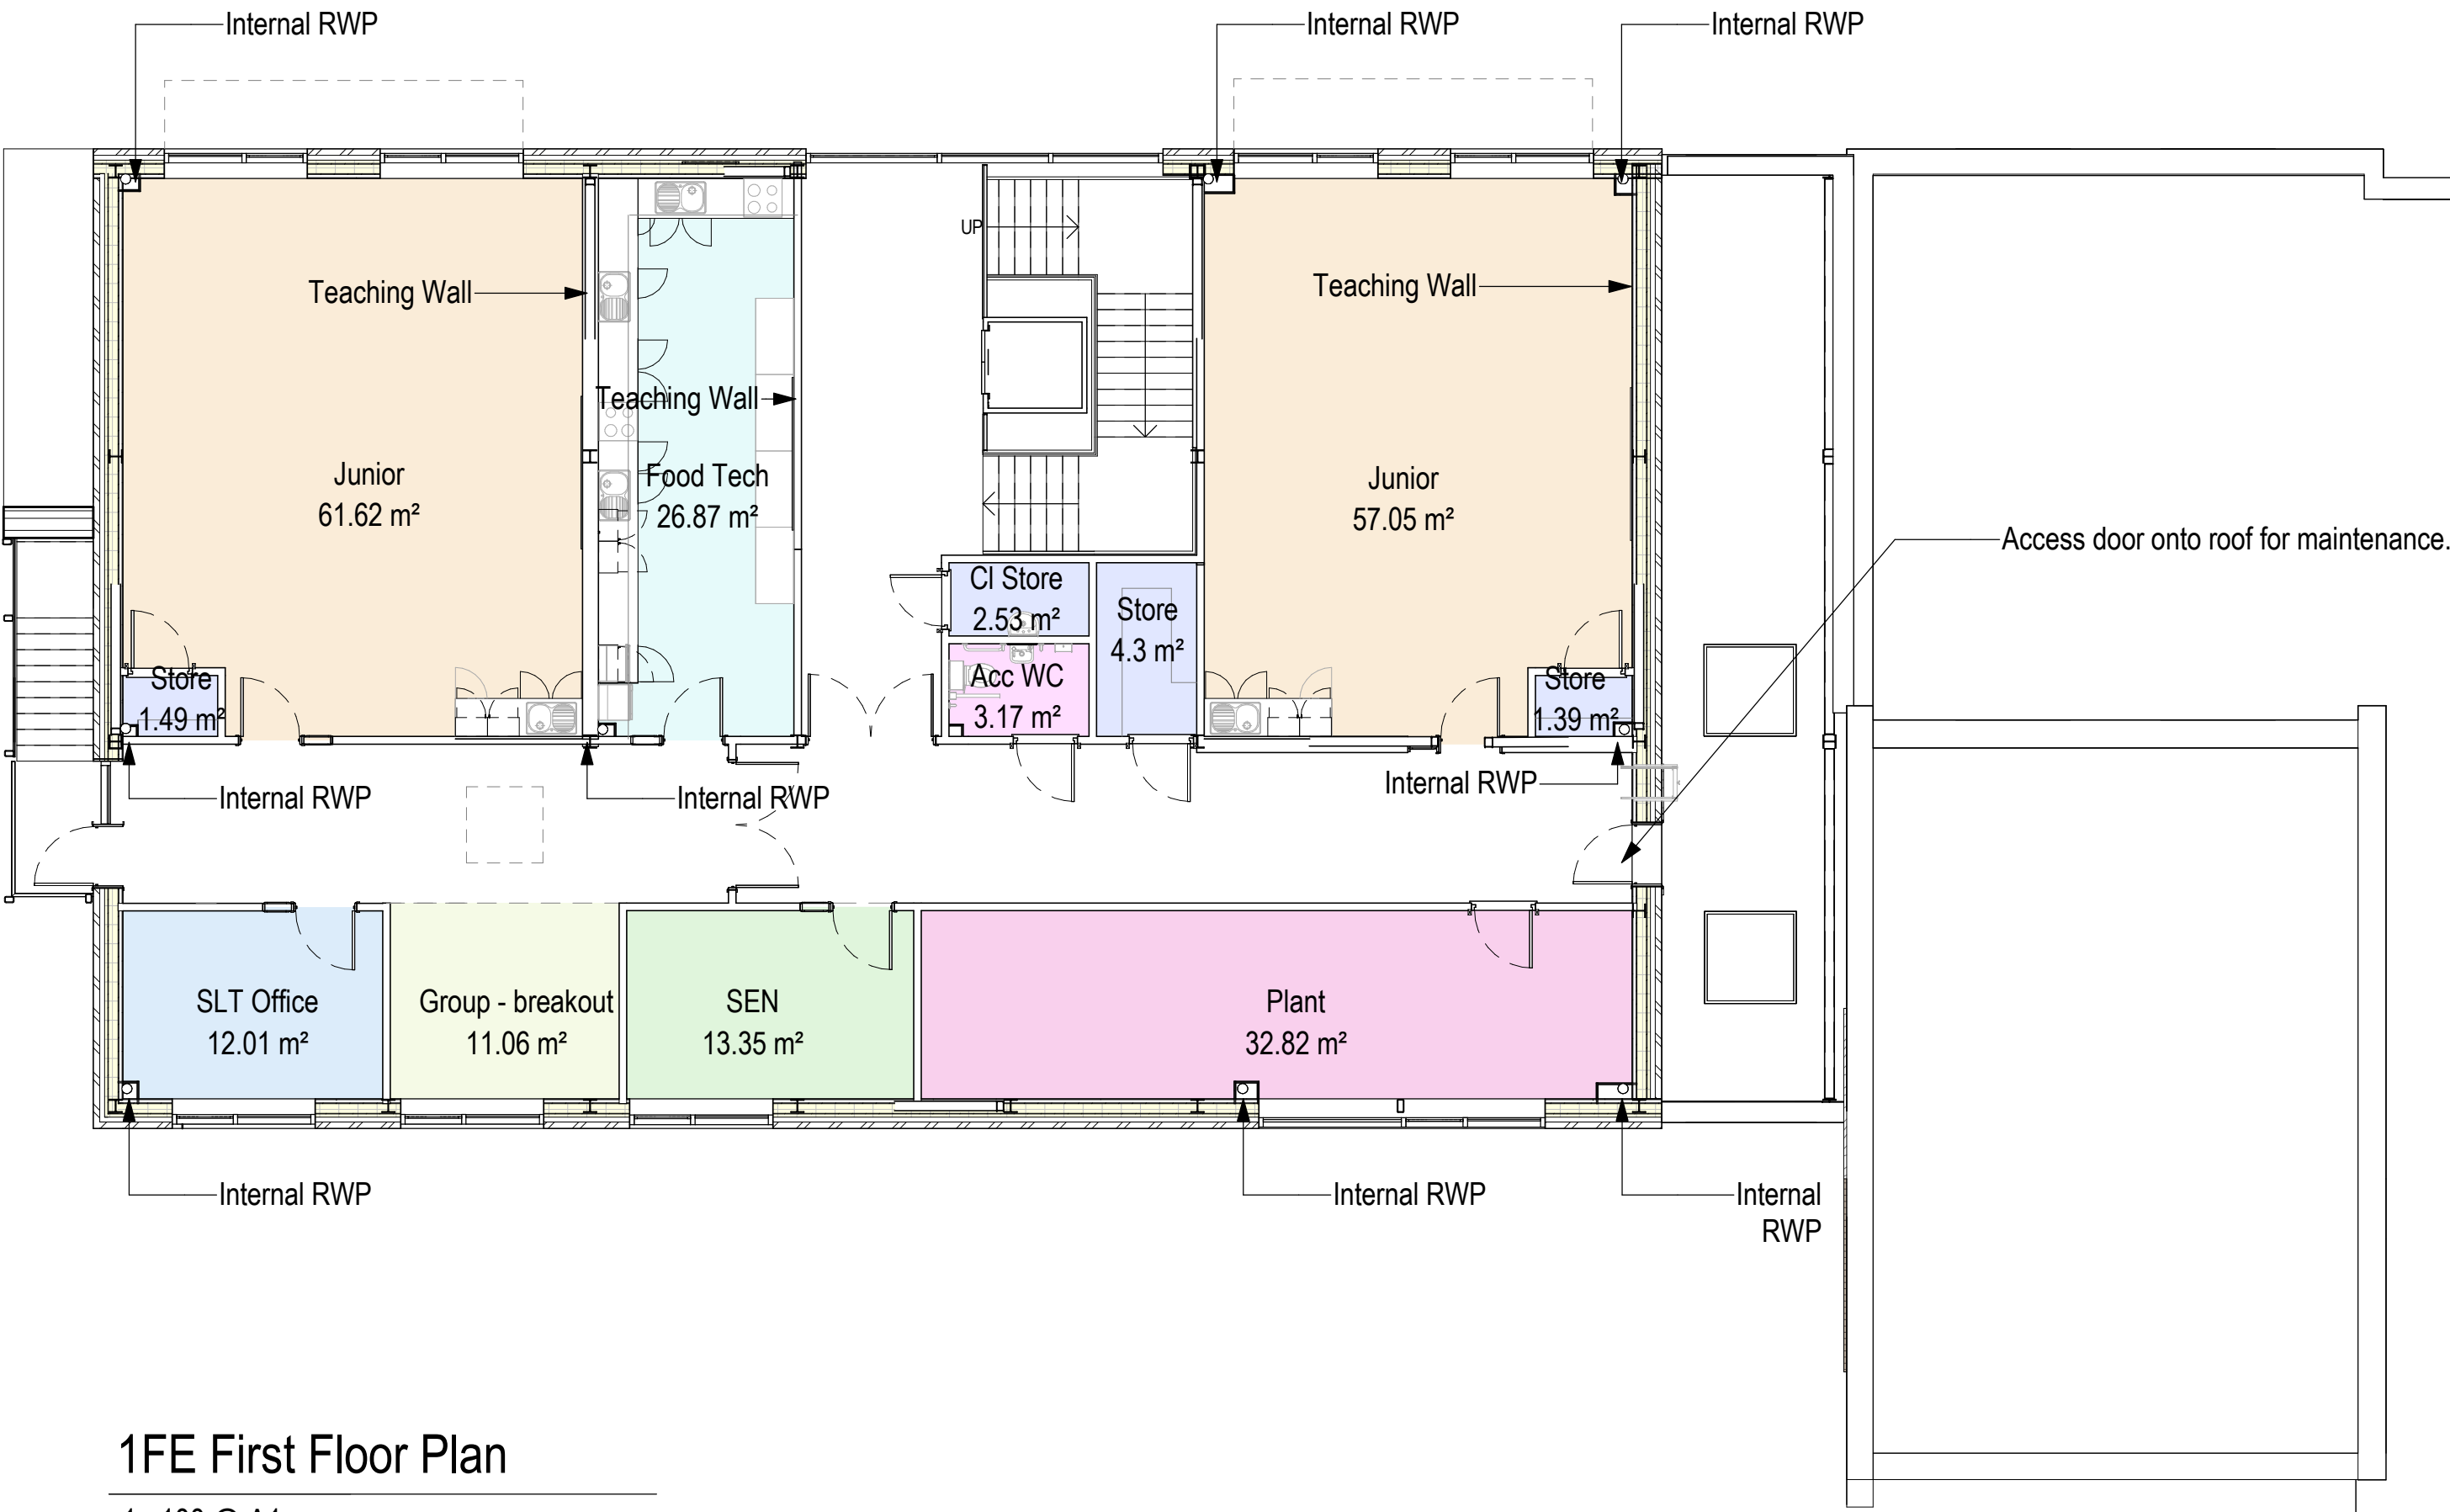


1FE First Floor Plan

1: 100 @ A1

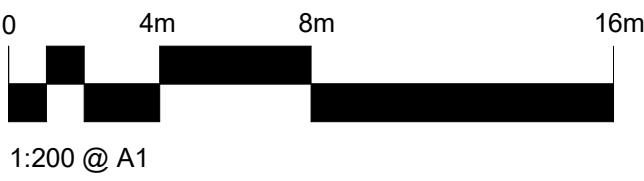

First Floor GIFA - 345m2

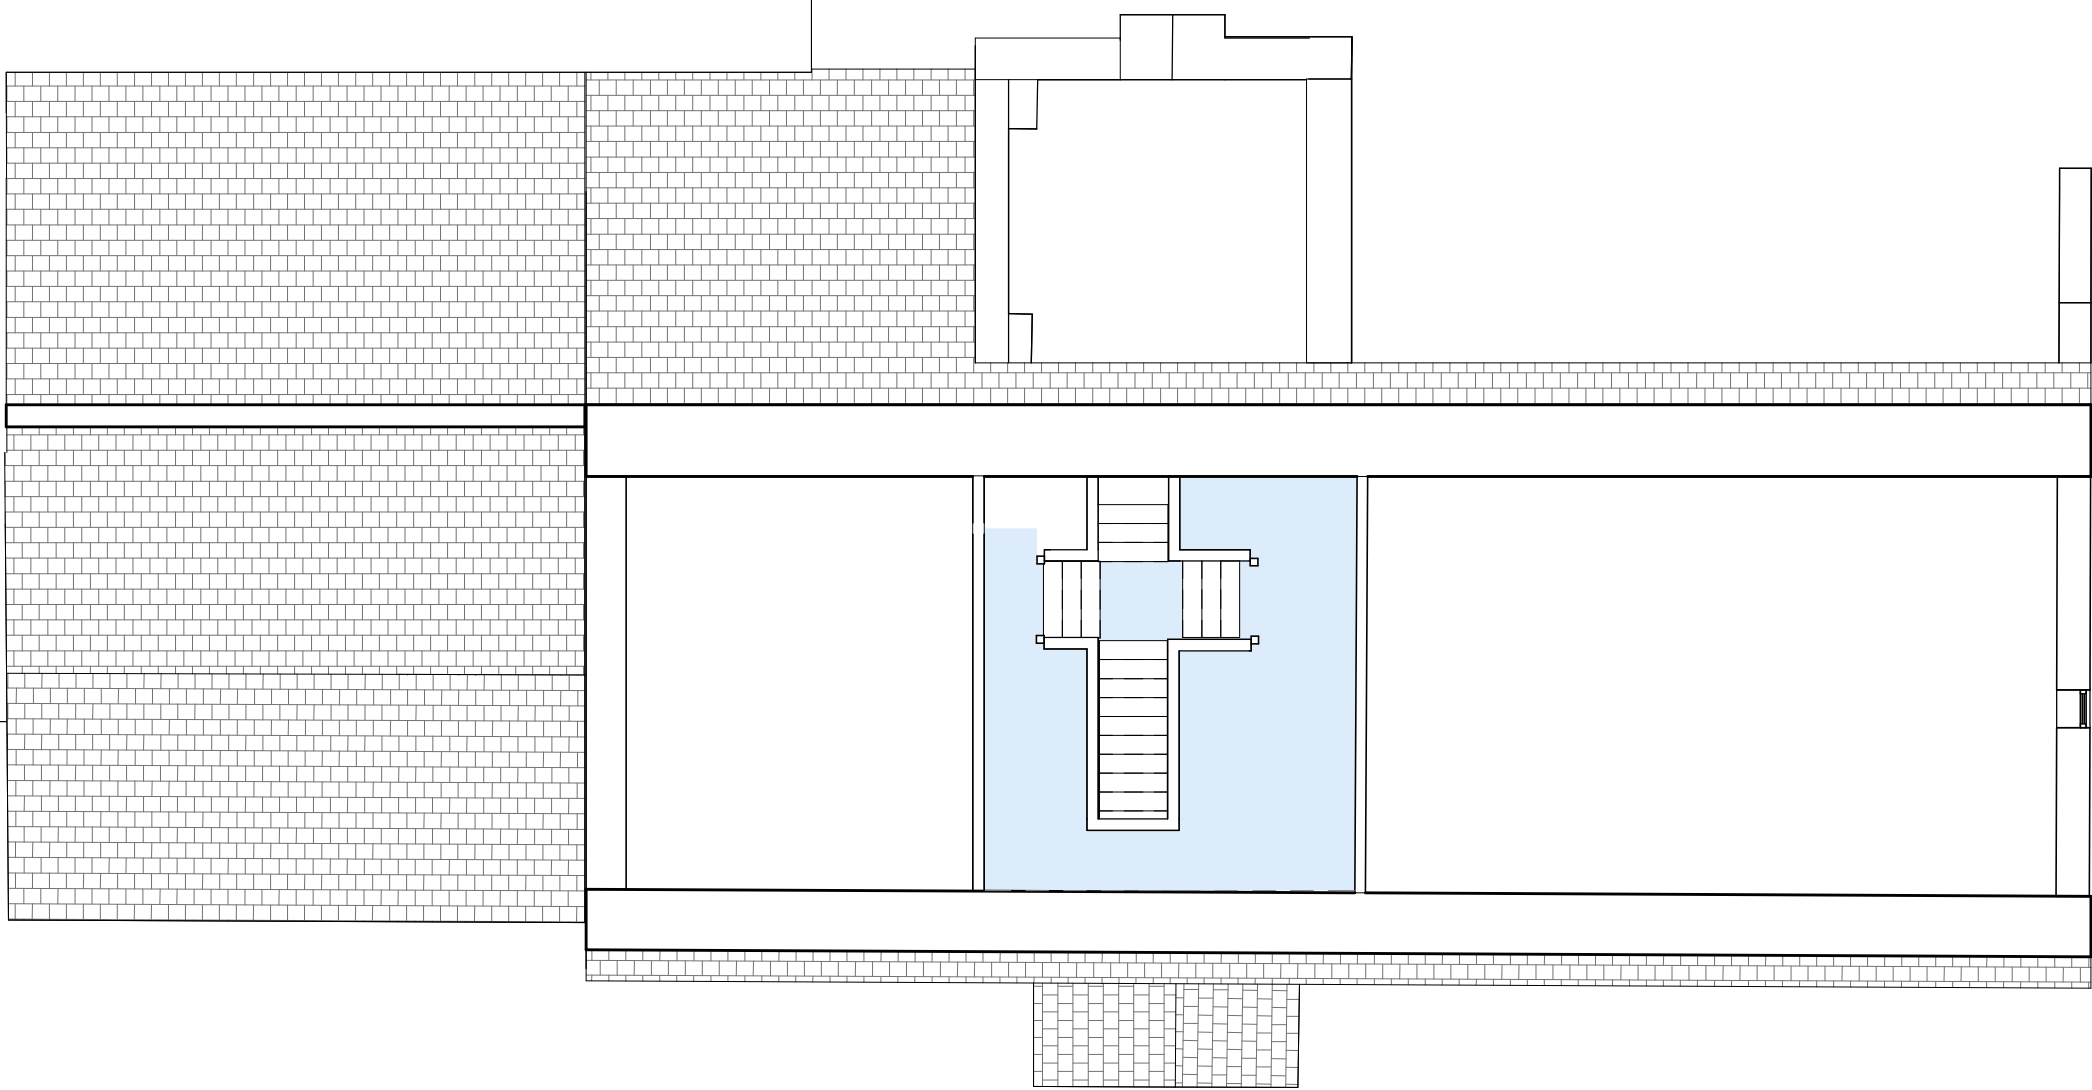

|          |                     |          |       |         |
|----------|---------------------|----------|-------|---------|
| B        | Internal RWPs added | 27.06.24 | SD    | PEH     |
| A        | Issue for Planning  | 23.02.24 | SD    | PEH     |
| Planning |                     |          |       |         |
| Revision | Description         | Date     | Drawn | Checked |

Halliday Meecham Architects Limited

111 Piccadilly Manchester M1 2HY  
+44 (0)161 661 5566

4 Devonshire Street London W1W 5DT  
+44 (0)203 440 5175

hma@hallidaymeecham.com  
www.hallidaymeecham.com



|                                         |            |          |        |          |         |             |
|-----------------------------------------|------------|----------|--------|----------|---------|-------------|
| Client:                                 |            |          |        |          |         |             |
| Project: St Johns Thornham              |            |          |        |          |         |             |
| Phase/ Location: Middleton              |            |          |        |          |         |             |
| Drawing: Proposed FF Plan               |            |          |        |          |         |             |
| Scale @ A1                              | Scale @ A3 | Date:    | Drawn: | Checked: | Job No. | Drawing No. |
| 1:200                                   |            | 04/24/23 | SD     | PEH      | 5635    | SJT-00221   |
| Drawing Ref. 5635-HMA-SJT-00-DR-A-00221 |            |          |        |          |         | Revision B  |