




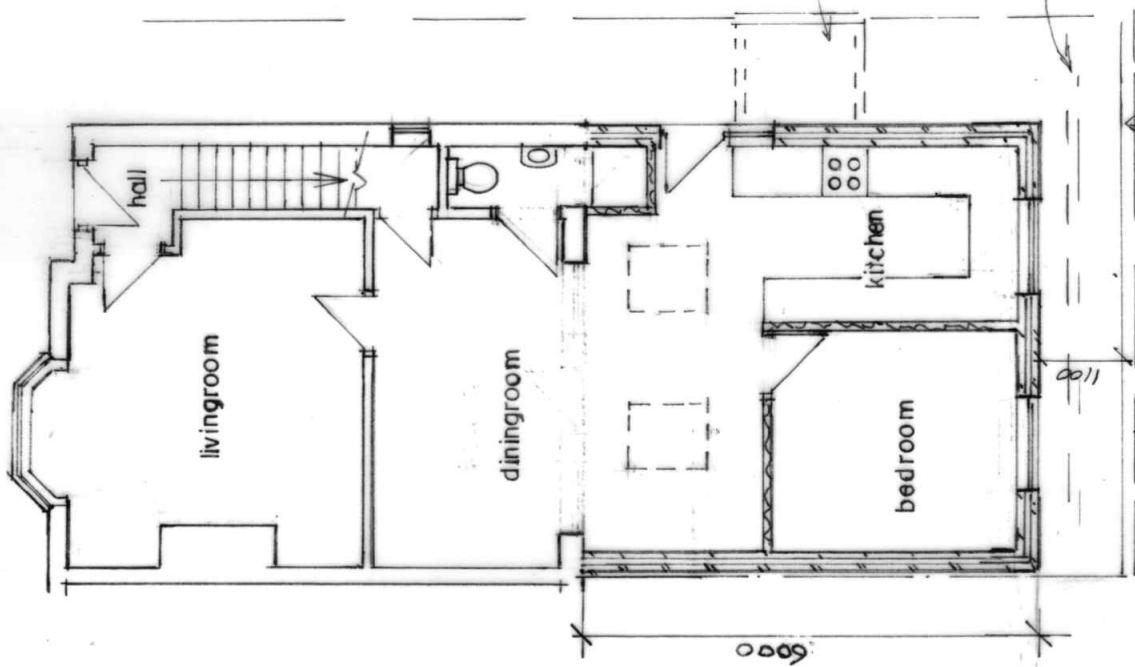


GROUND FLOOR PLAN
(PROPOSED)

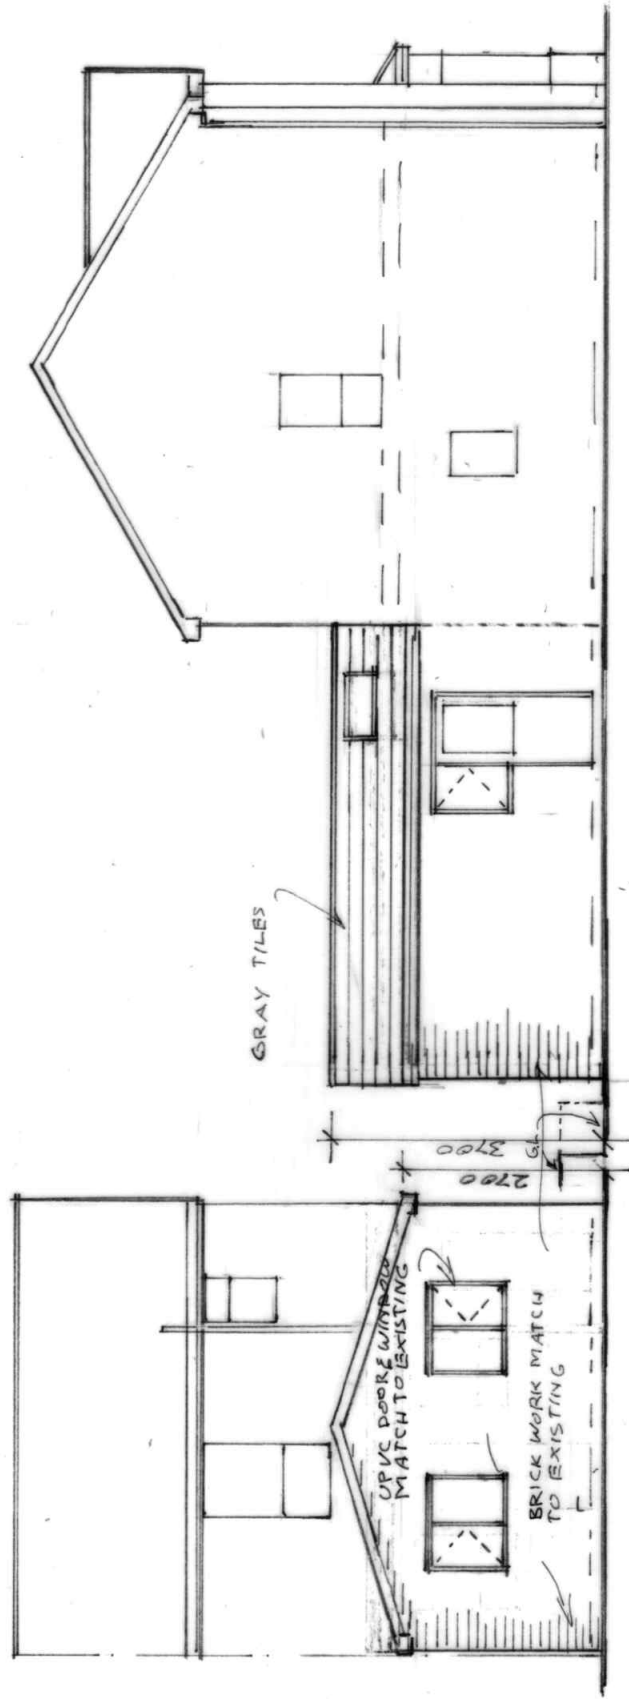

REAR ELEVATION
(PROPOSED)

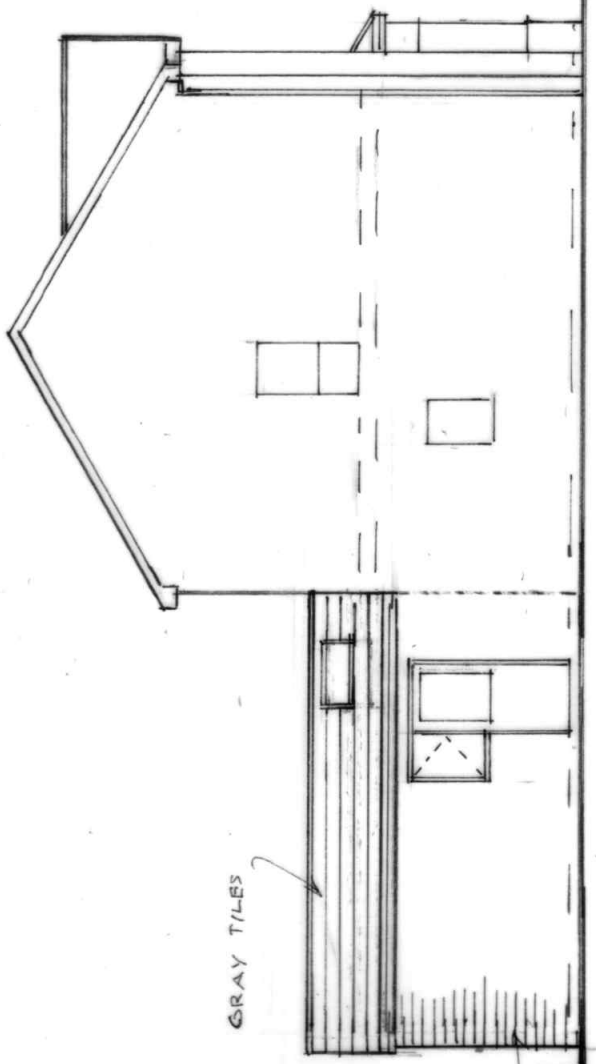


SIDE ELEVATION
(PROPOSED)

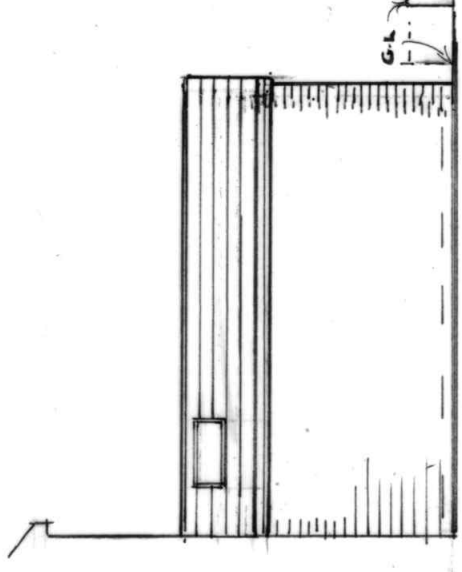

SIDE ELEVATION
(PROPOSED)

THAMES STREET

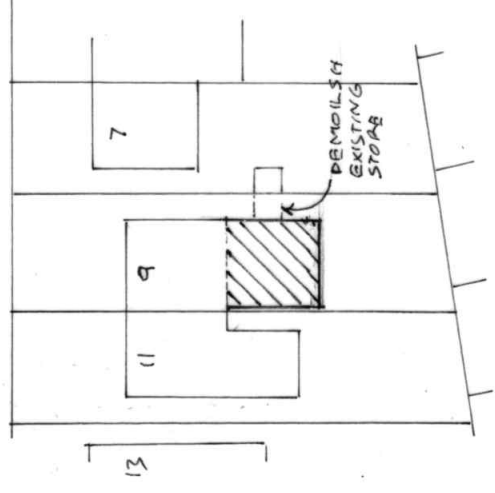

SITE PLAN SCALE 1:500
(PROPOSED)

BUILDING DESIGN SERVICES

M. FAROOQ
418 Bury Road Rochdale OL11 5EU.
Tel: 01706 712231 Mob: 07967605763

PROPOSED SINGLE STOREY REAR EXTENSION AT
9 THAMES STREET ROCHDALE OL16 5NY

For: Mr ABDUL HAQ

Plan
Elevation

Scale 1:100
Scale 1:100

2002 / 2