




revision notes			
rev	date	by	description
01:	_/_/		original issue
02	17.02.25	lg	amended to suit canopy design

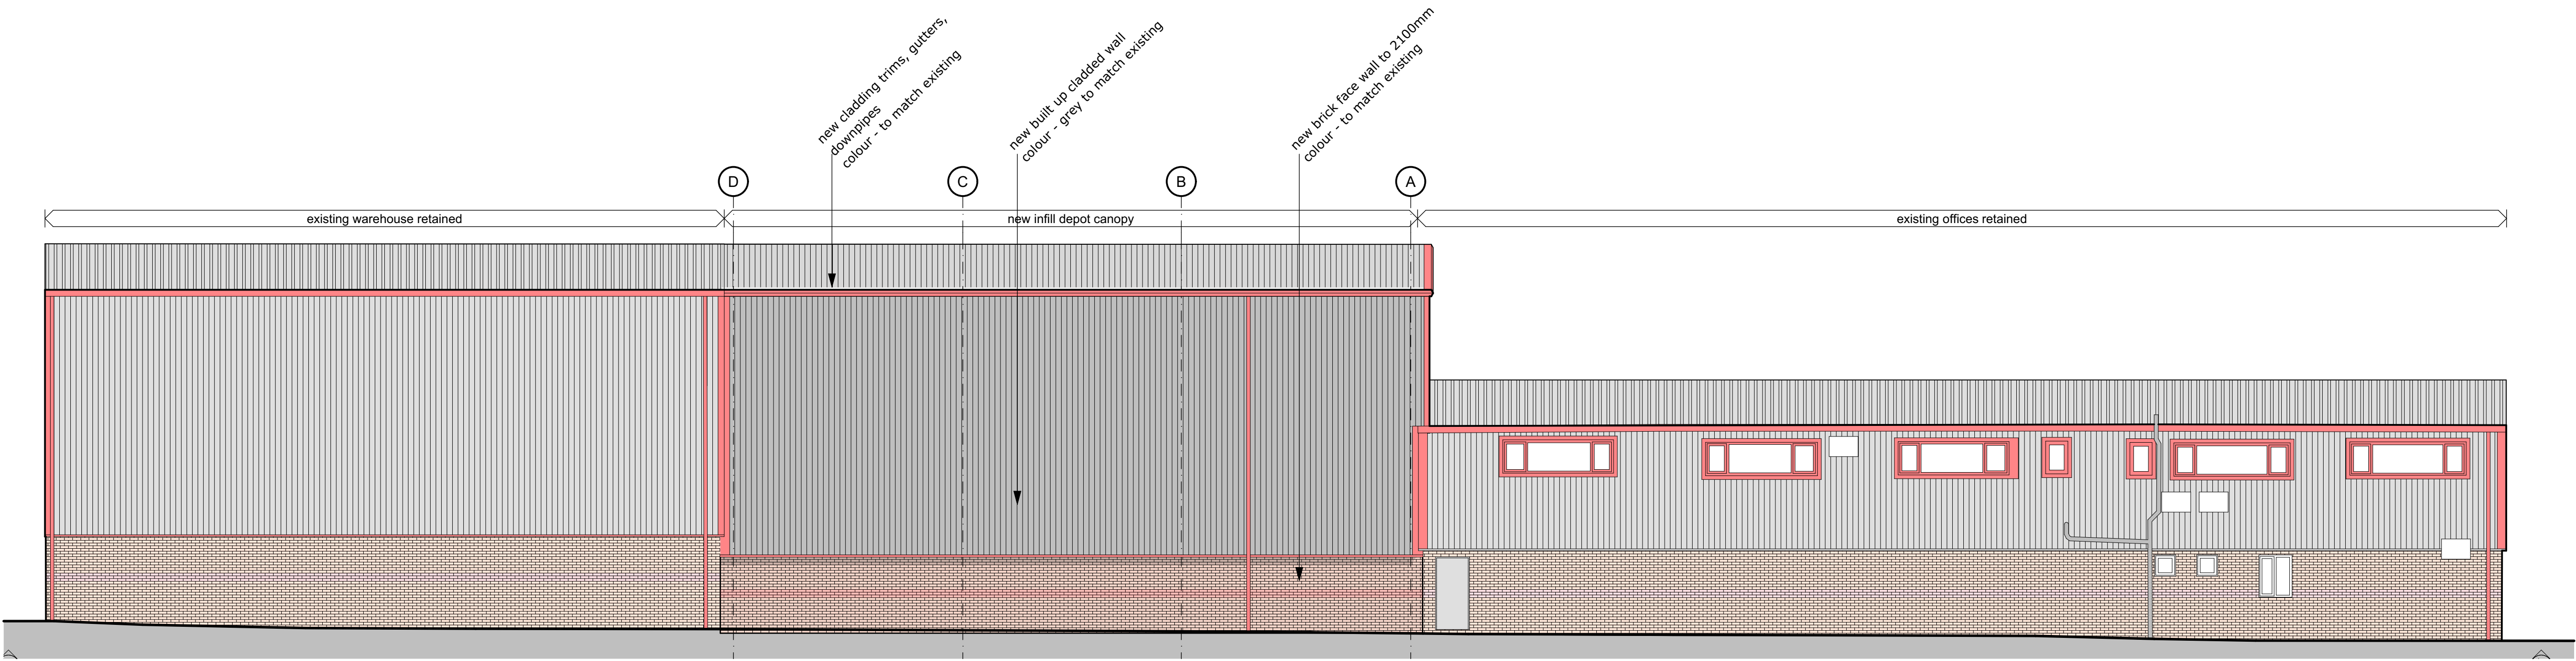


proposed north / front elevation

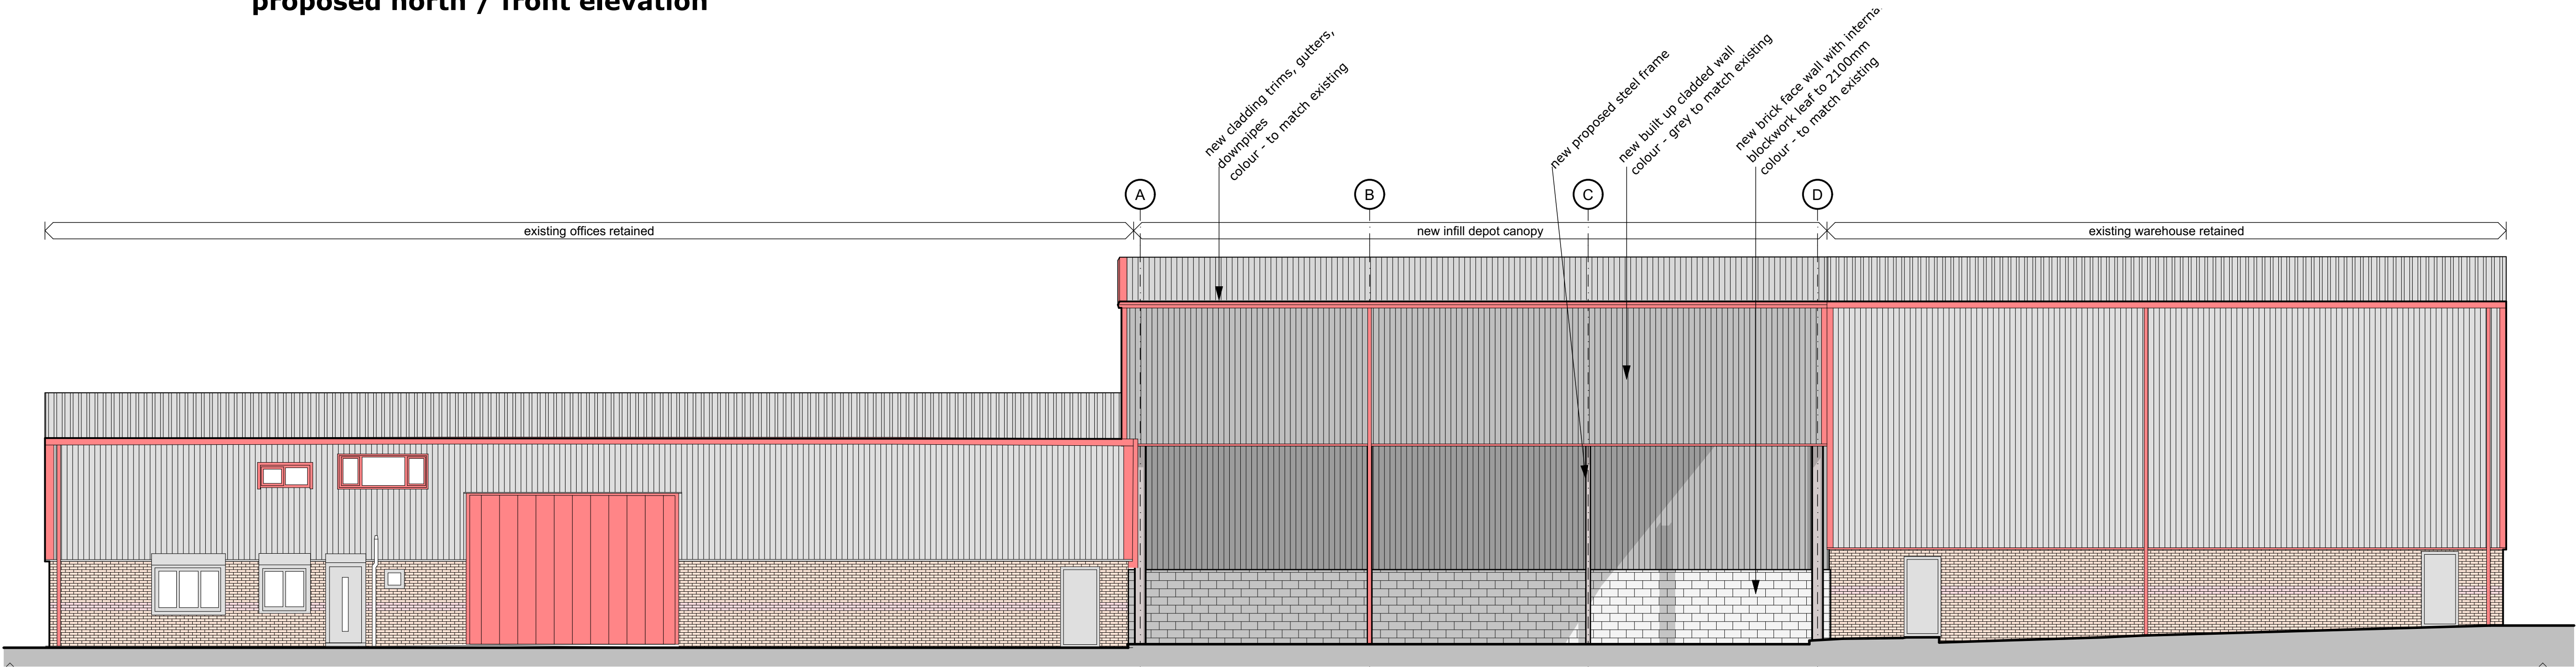


proposed south / rear elevation

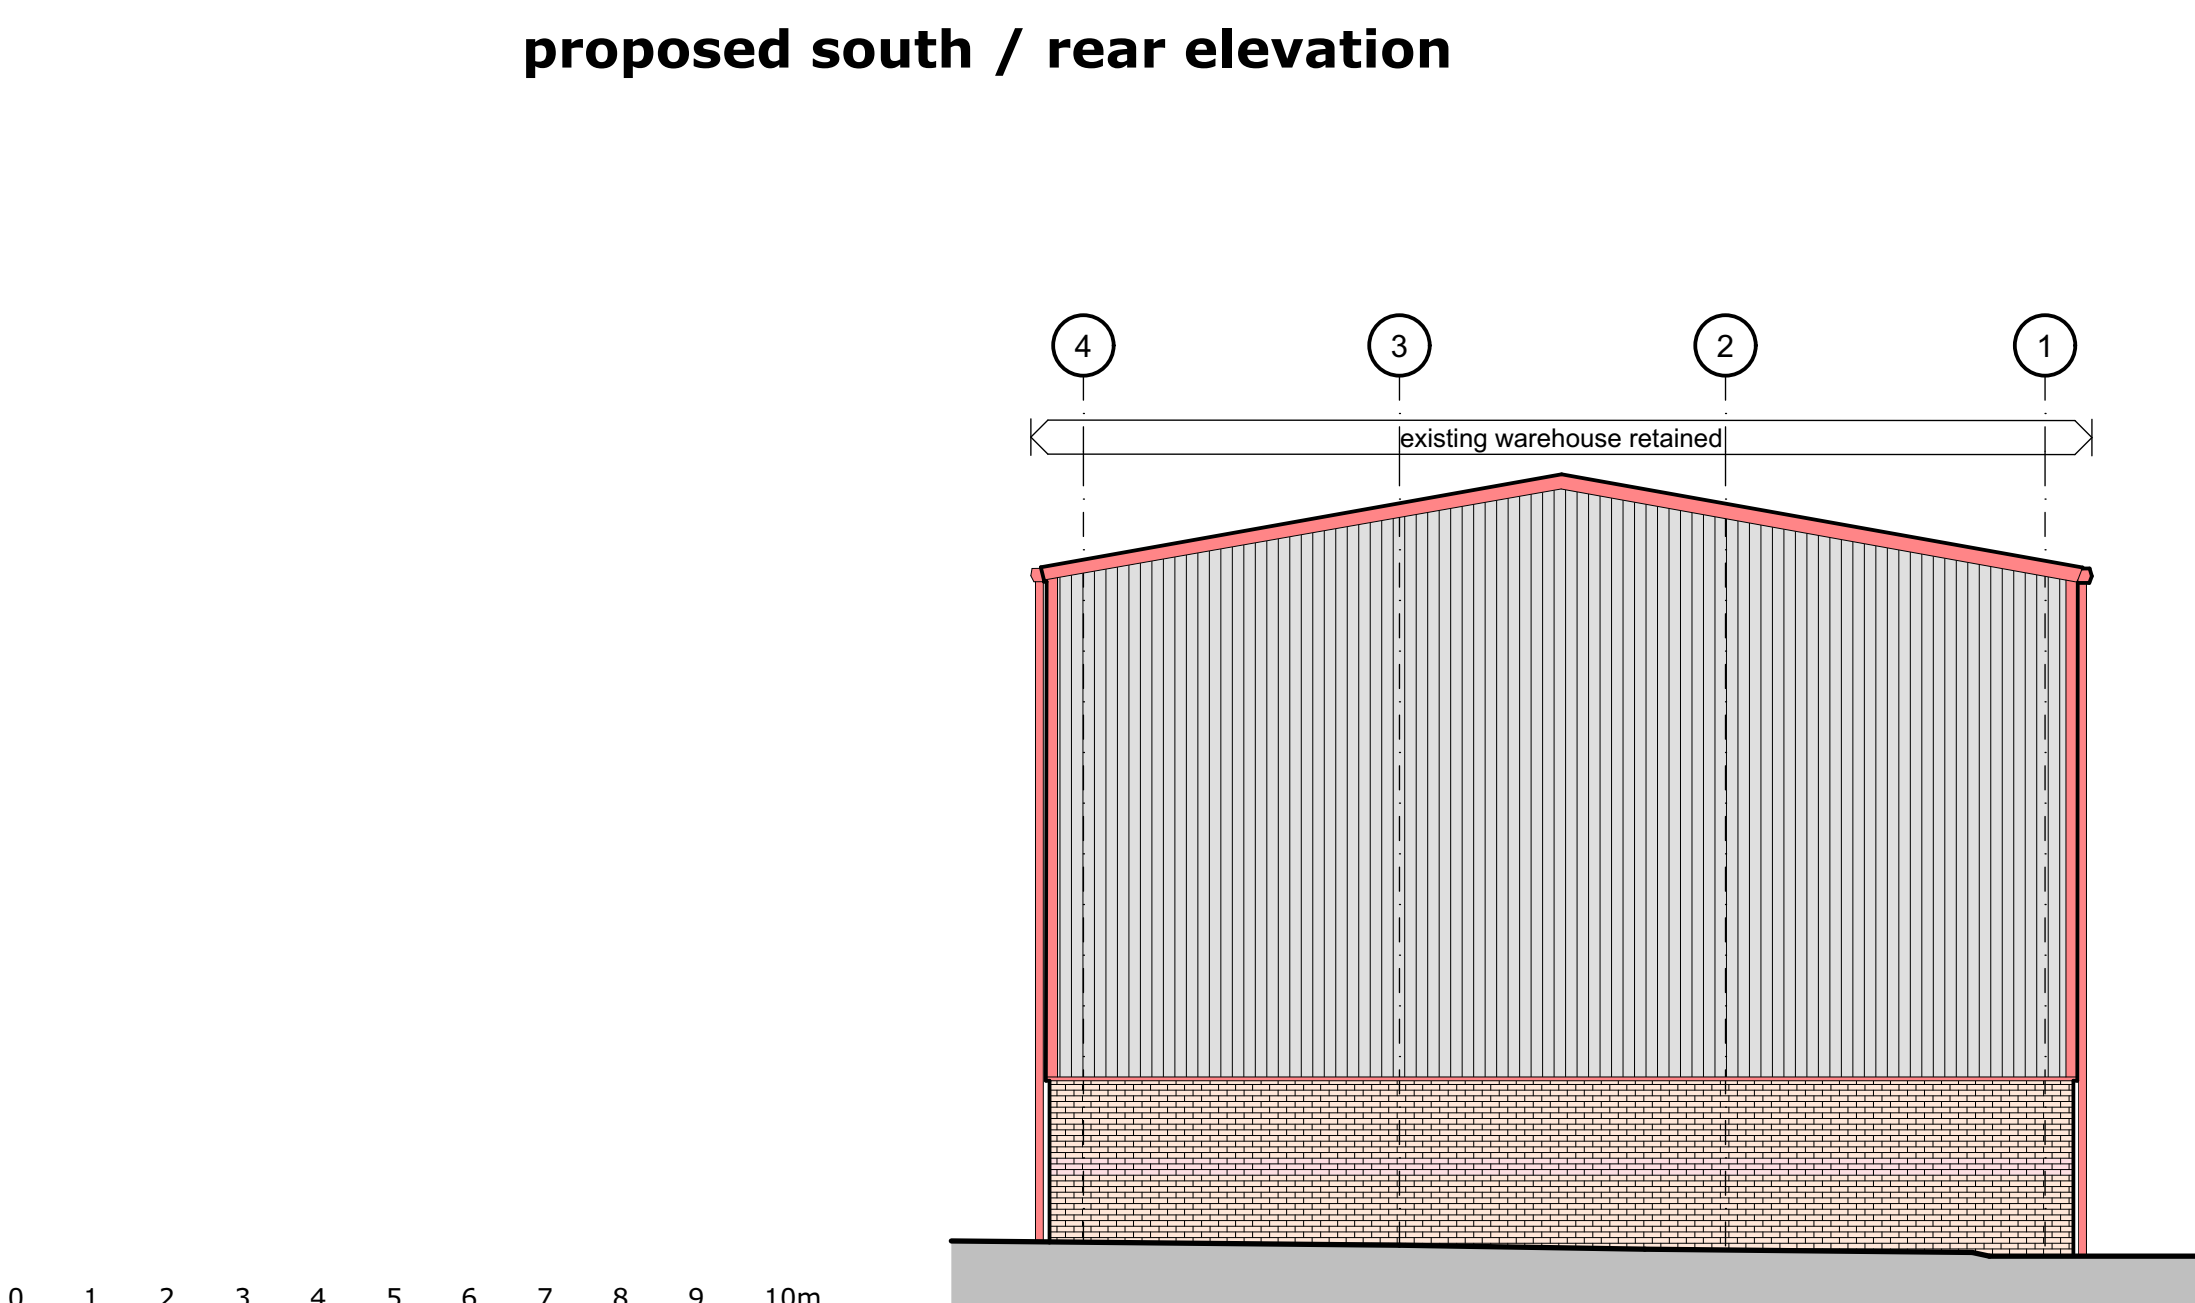

proposed east / side elevation

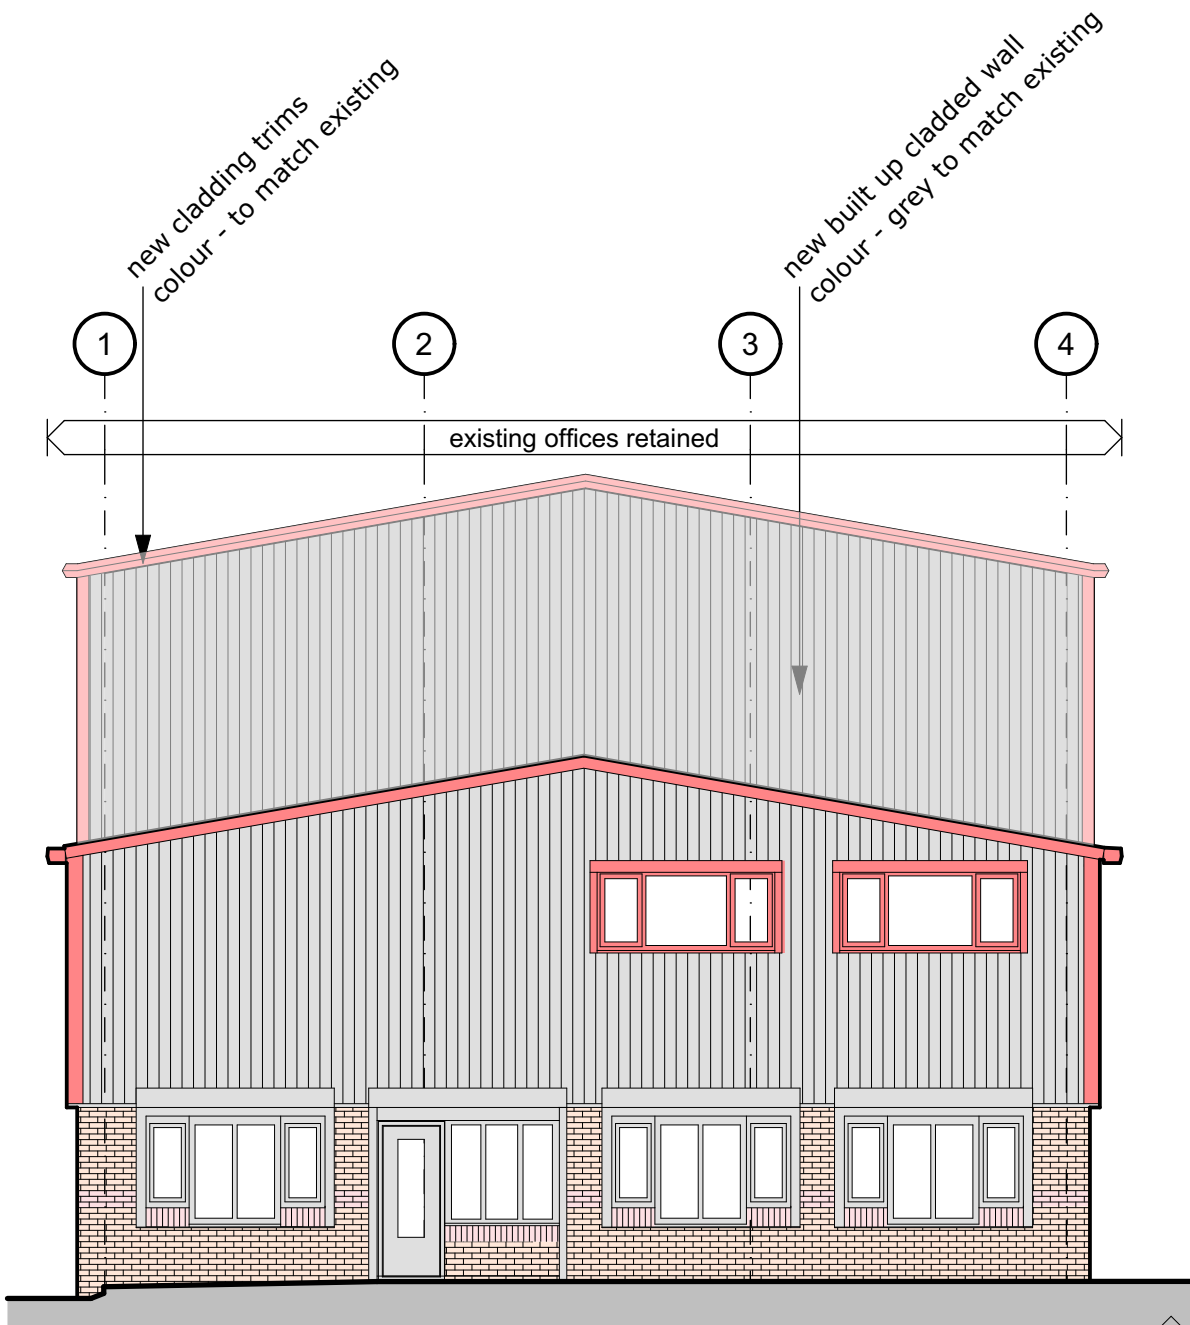

proposed west / side elevation

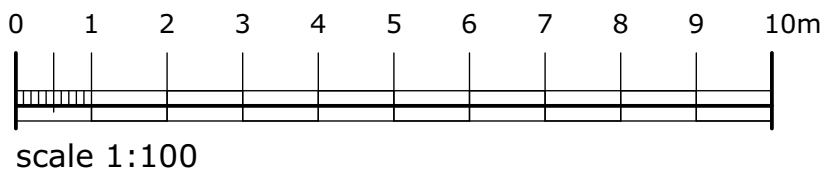

campbell driver partnership
Suite 25, Unit 2
Northlight House
Pensile Road
Blenfield
Nelson
BB9 5FL
01254 297700
www.cdparchitects.co.uk

client:	crown oil		
project:	oil centre canopy bury new road , bury, BL9 7HY		
sheet:	proposed elevations		
drawing no:	25.105.00-CDP-XX-DR-A-3002	sheet	P02
scale:	1:100 @ A1	status:	WIP
date:	27.01.25	drawn by:	lg