



NOTE:
1. ANY DISCREPANCIES TO BE REPORTED IMMEDIATELY TO THE ARCHITECT.
2. ALL DIMENSIONS TO BE SITE CHECKED & VERIFIED BY THE CONTRACTOR PRIOR TO THE MANUFACTURE OR ORDER OF ANY MATERIALS OR GOODS.

KEY:

- Study Space / IRC extension
- Teaching Space
- Ancillary Space
- Roof Garden
- Circulation

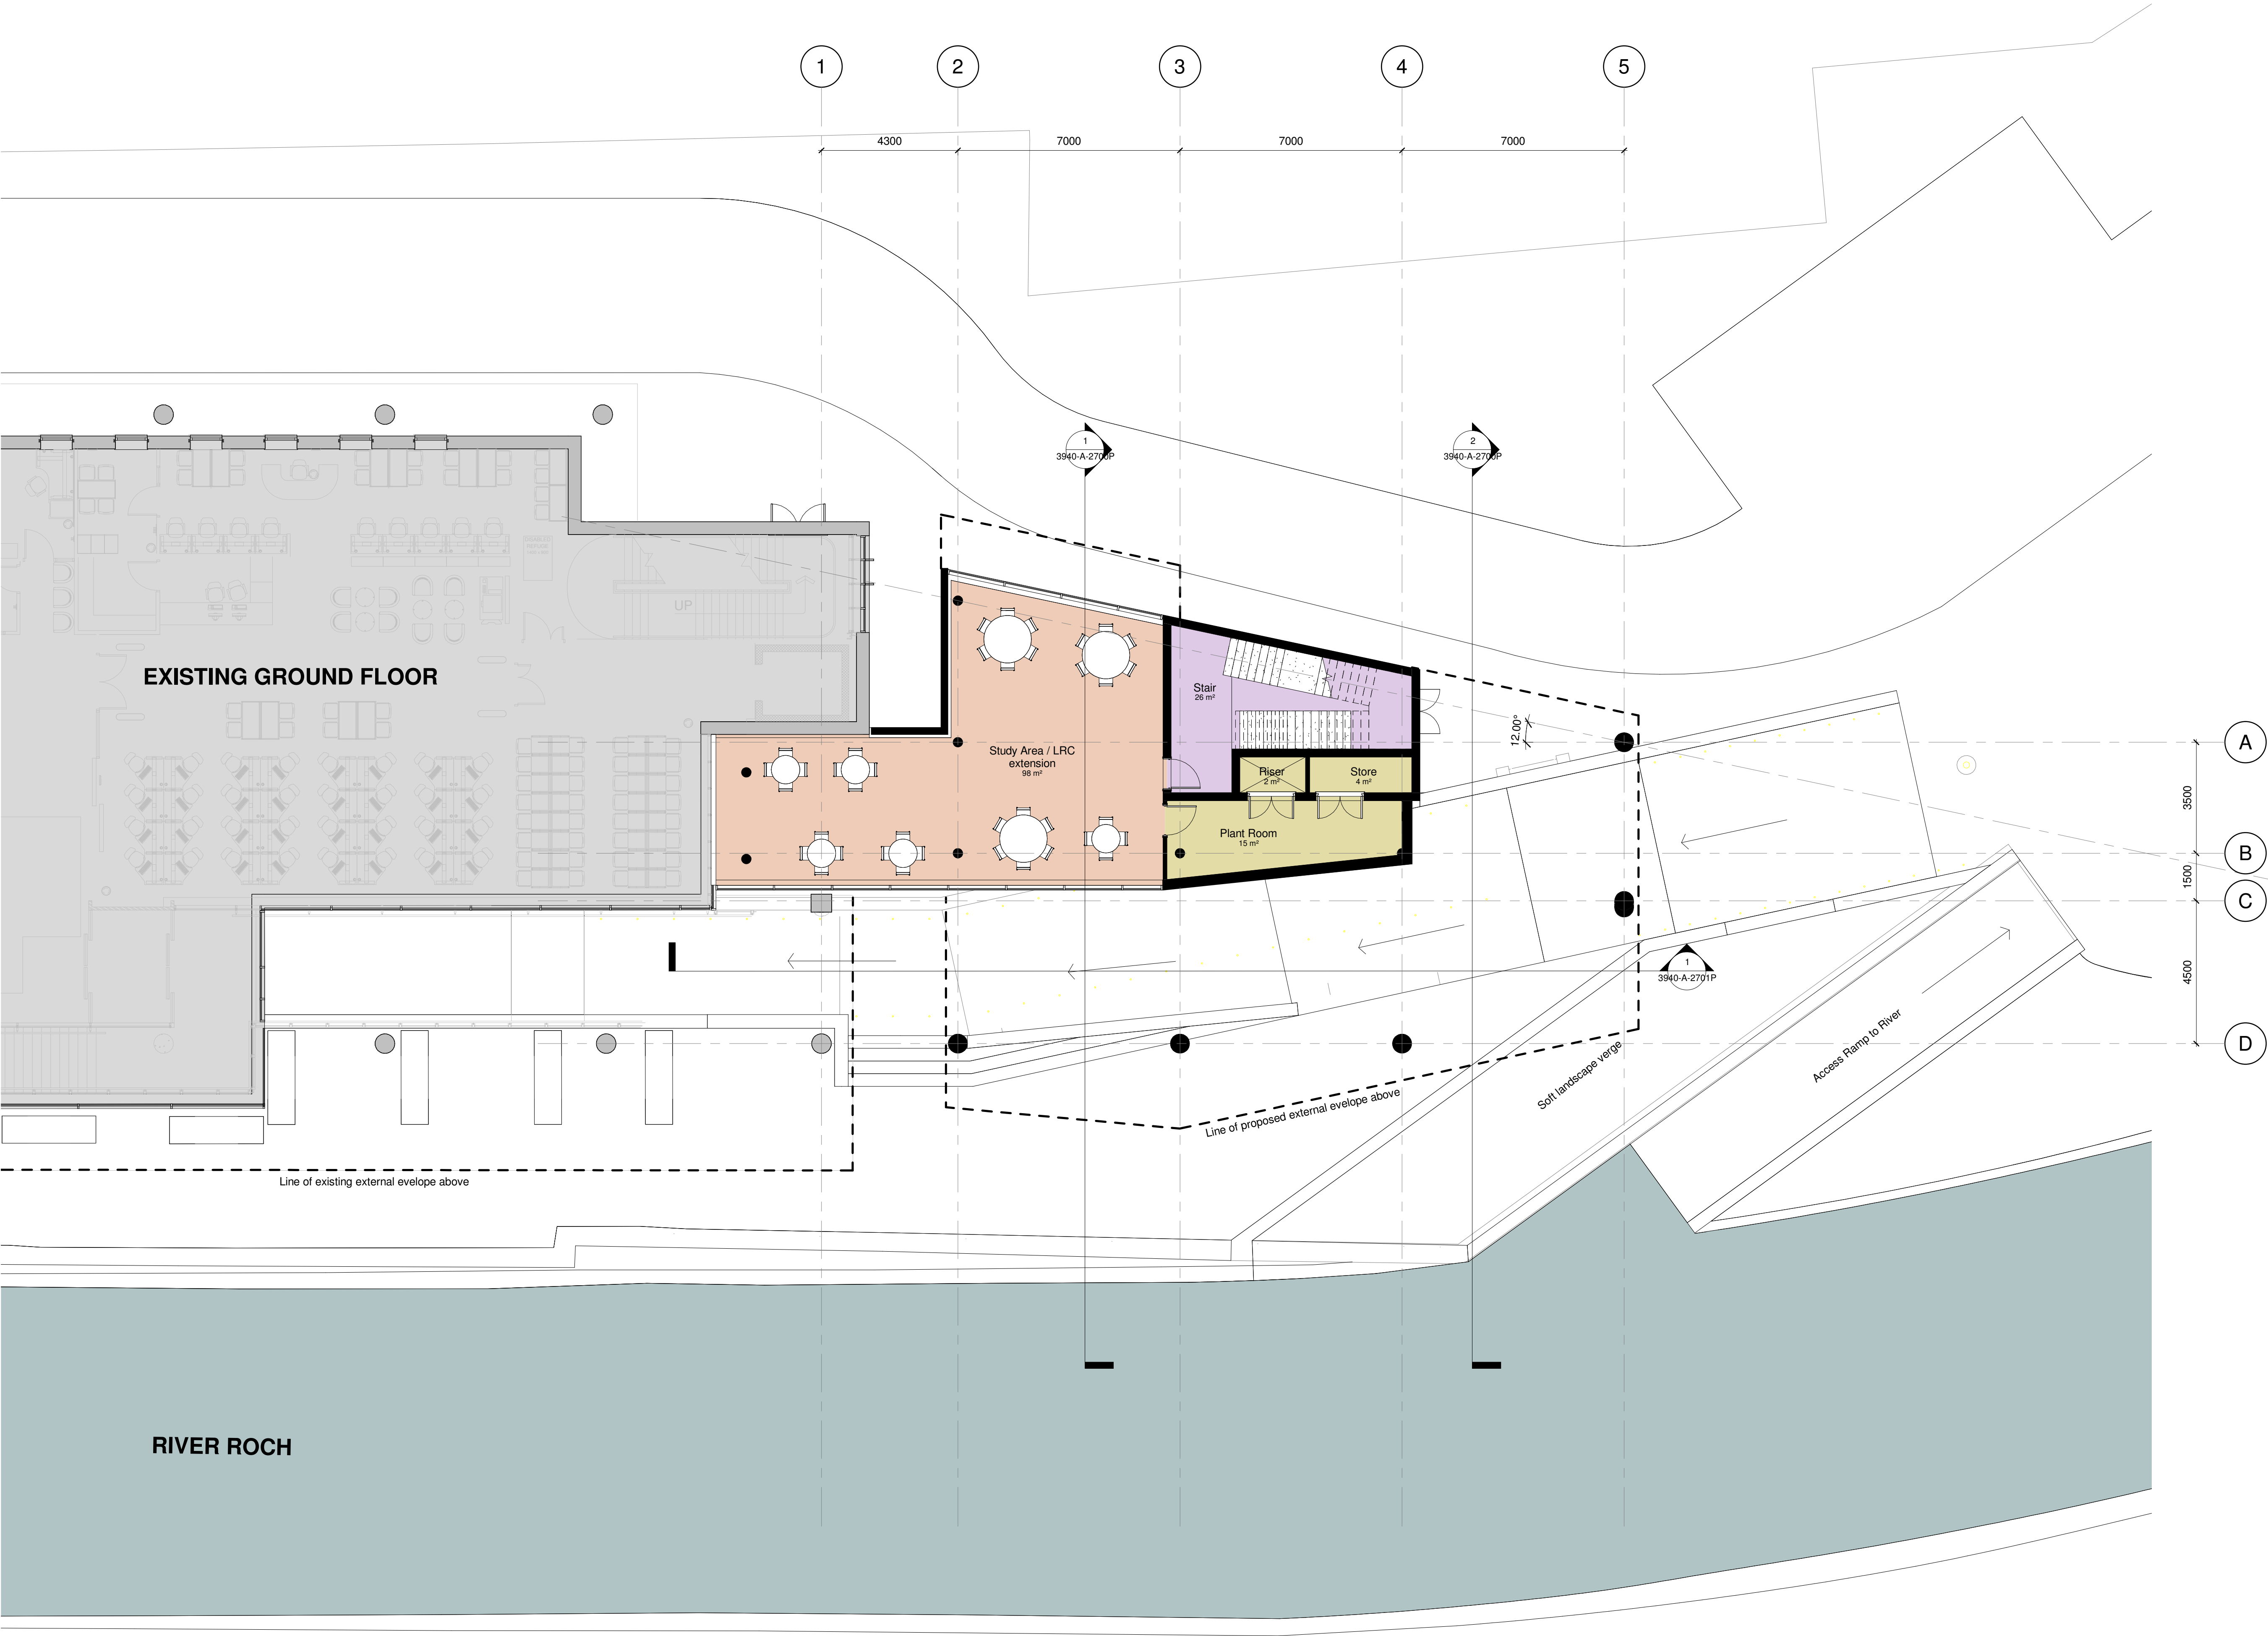

Proposed GA Ground Floor Plan
1 : 100

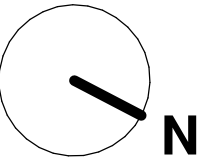

P2	Planning Permission Submission	02.11.22
P1	Issued for comment	28.10.22
Rev	Description	Date
PLANNING		
Rochdale Sixth Form College College Road, Rochdale, OL12 6HY		
Proposed GA Ground Floor Plan		
DRAWING NUMBER 3940-A-2001P		
DATE 09/30/22	REVISION P2	STATUS PURPOSE OF ISSUE
SCALE 1 : 100	ABW architects Ltd. architecture.building.workshop	
		A1 ©

031110222 09:26:37