




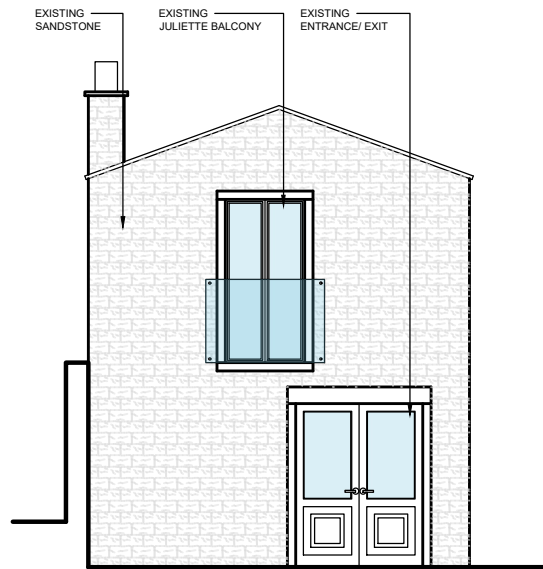


EXISTING FRONT ELEVATION - A
Scale 1:50

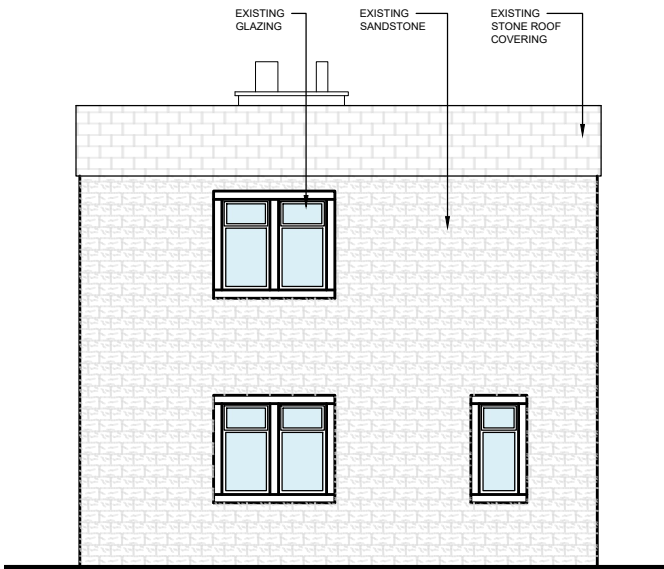

EXISTING SIDE ELEVATION - B
Scale 1:50

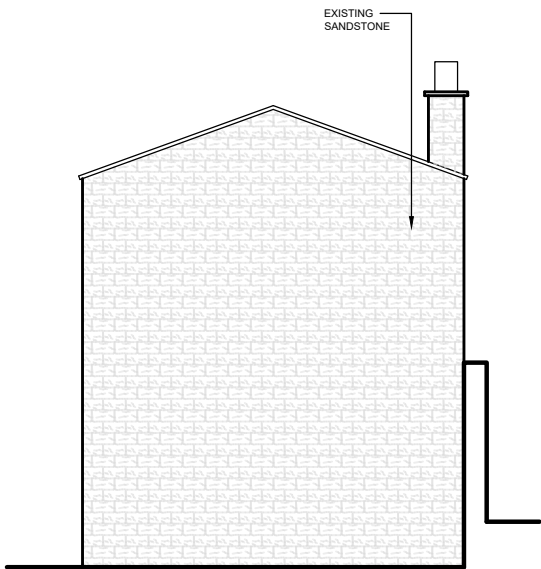

EXISTING REAR ELEVATION - C
Scale 1:50

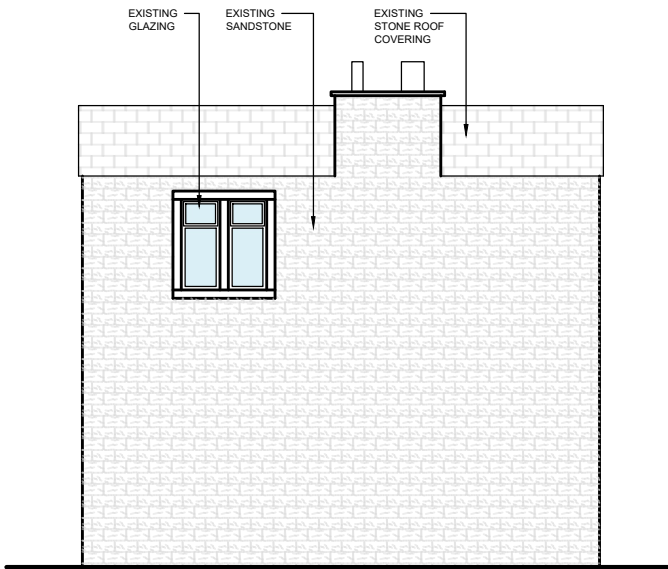

EXISTING SIDE ELEVATION - D
Scale 1:50

PLEASE NOTE

- DO NOT scale from this drawing, use figured dimensions only.
- All dimensions to be checked on site by the contractor.
- Please report any discrepancies to JHA Ltd immediately.
- All setting out dimensions are approximate. To be marked out on site for approval by JHA Ltd prior to construction.

NOTES:

Revision History			
*	**/**/**	Description of Revision	***
Ref	Date	Revision	Initial

Project / Client:

PROPOSED BUILDING ALTERATION
ROCHDALE ROAD
MILNROW
OL16 3NL

Issue:

PLANNING ISSUE

Drawing Title:

EXISTING ELEVATIONS

jha
PULMANN

JHA Pulmann,
18A Bridge Street
Milnrow, Rochdale,
OL16 3ND
01302 364565
enquiries@j-h-a.co.uk
www.j-h-a.co.uk

Scale:	1:50	Date:	APRIL 2025
Drawn By:	JW	Checked By:	JA
Drawing No:	M24/007/103		Sheet Size:
			A3