
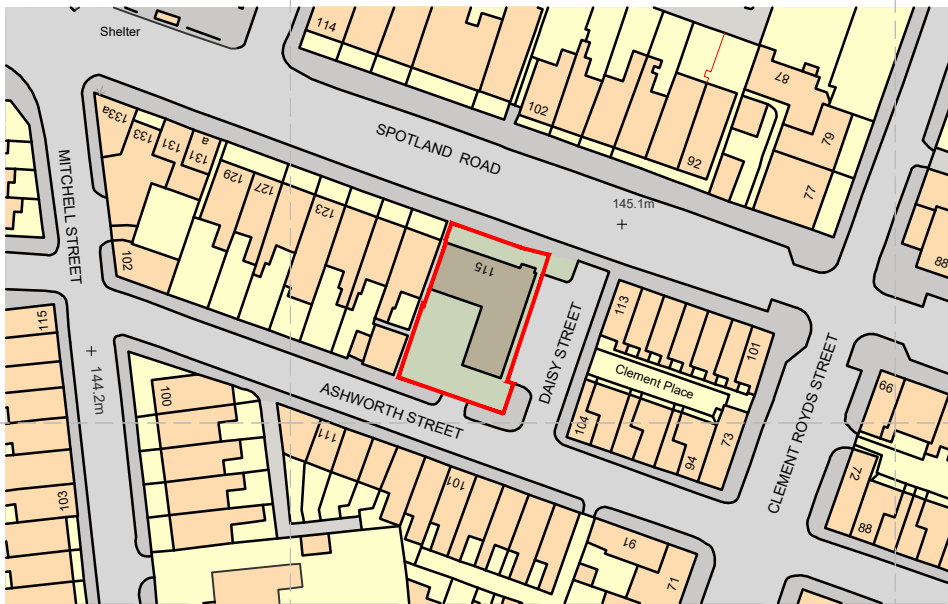
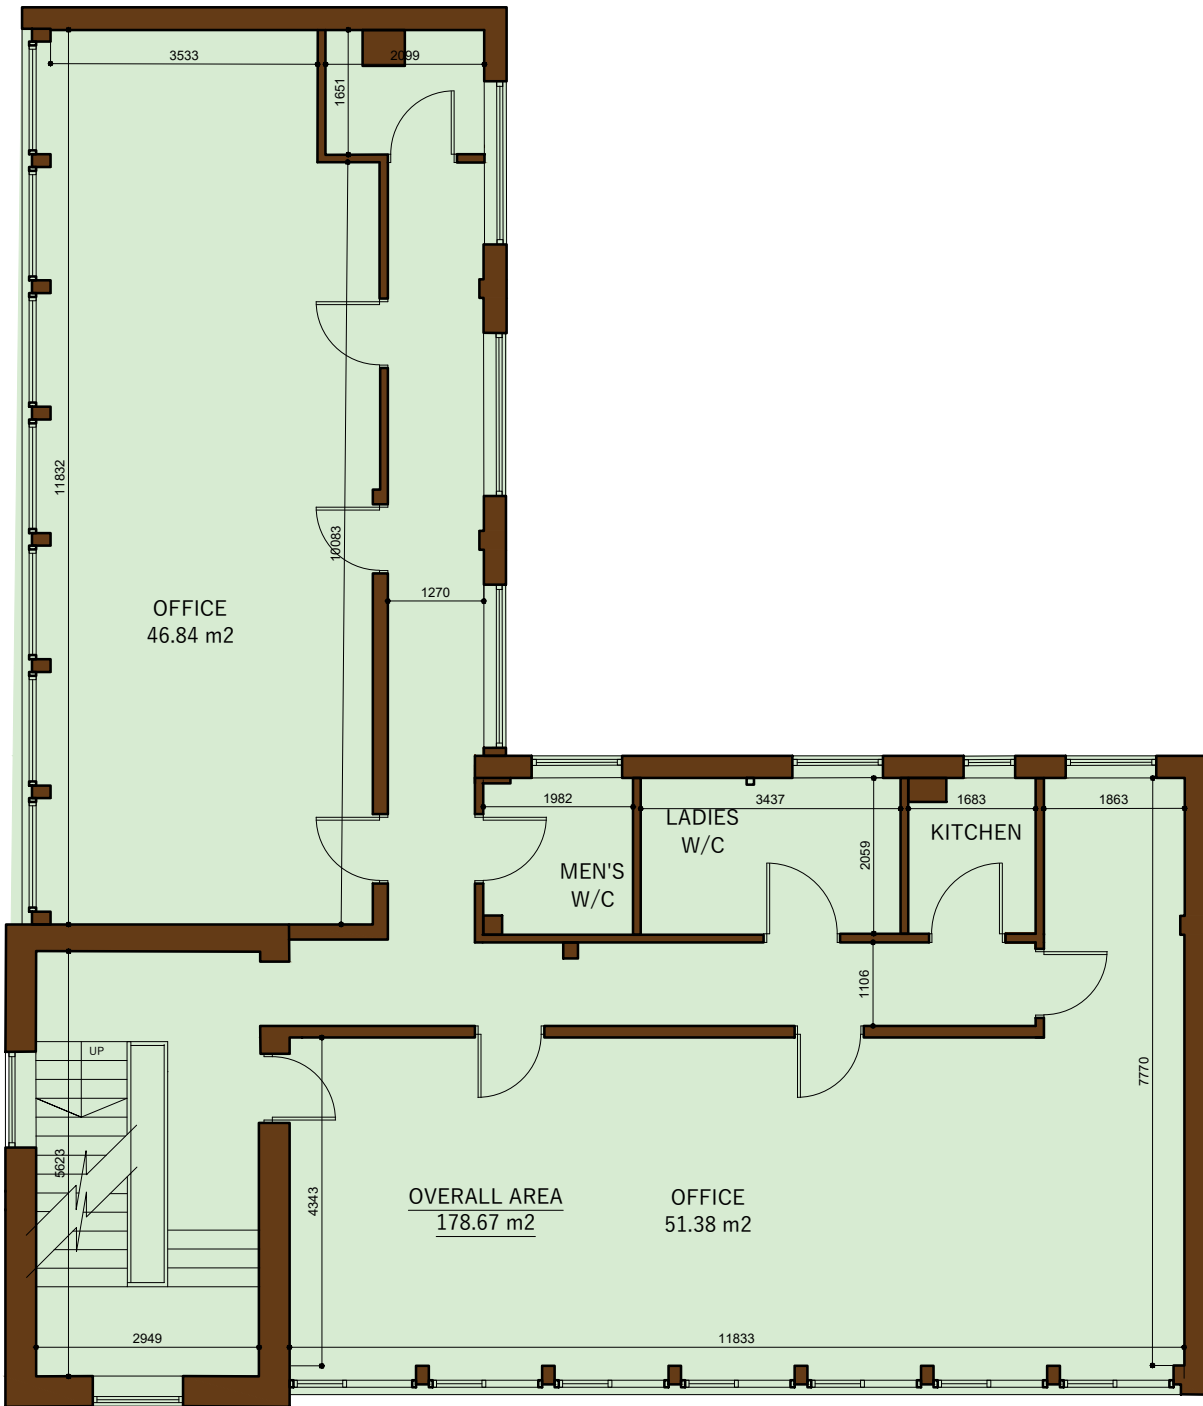
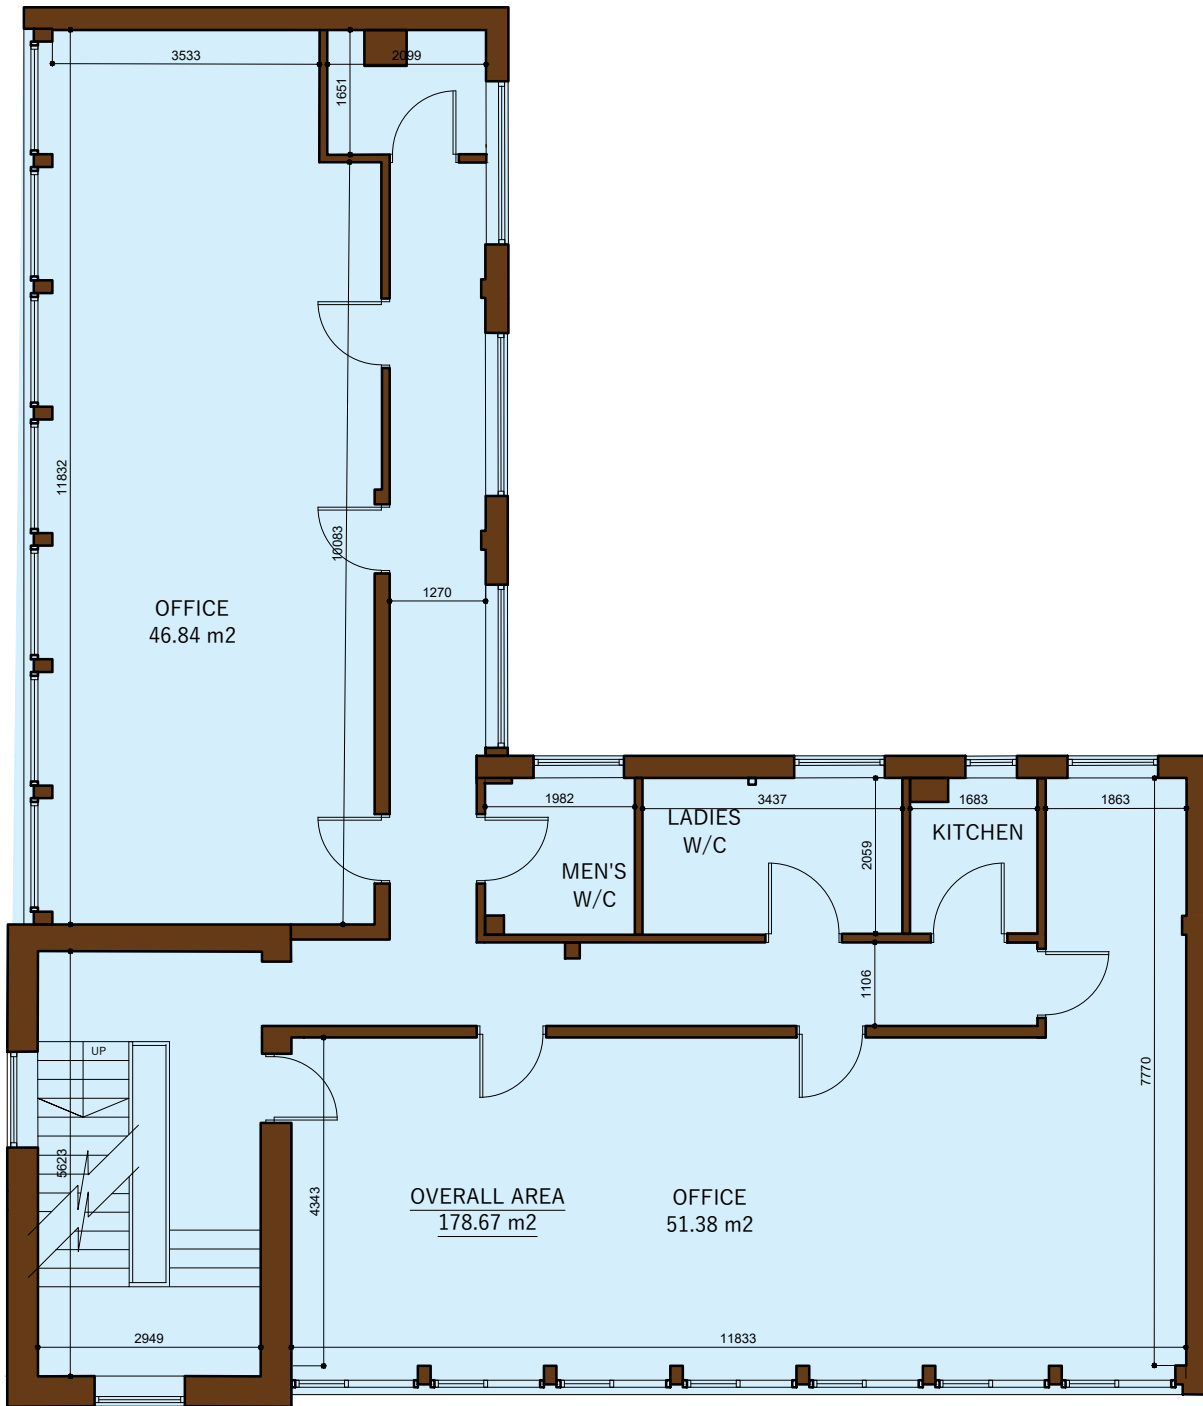


DRAWINGS AND LAYOUT IS INDICATIVE ONLY ALL DIMENSIONS AND DRAINAGE TO BE CHECKED ON SITE BY CLIENTS APPOINTED CONTRACTORS BUILDING INSPECTOR MUST CALLED OUT TO INSPECT THE BUILDING WORK IN STAGES. ALL STRUCTURAL DESIGN TO BE DESIGN BY STRUCTURAL ENGINEER. ALL WORKS ARE DONE AT YOUR OWN RISK RELEVANT PERMISSIONS I IN PLACE. ALL WORKS ON OR WITHIN A 3 MTR ZONE OF A NEIGHBORING BOUNDARY ARE TO BE NOTIFIED 14 DAYS BEFORE COMMENCEMENT ON SITE IN ACCORDANCE WITH THE PARTY WALL ACT 1996.




ALL DIMENSIONS TO BE CHECKED ON SITE

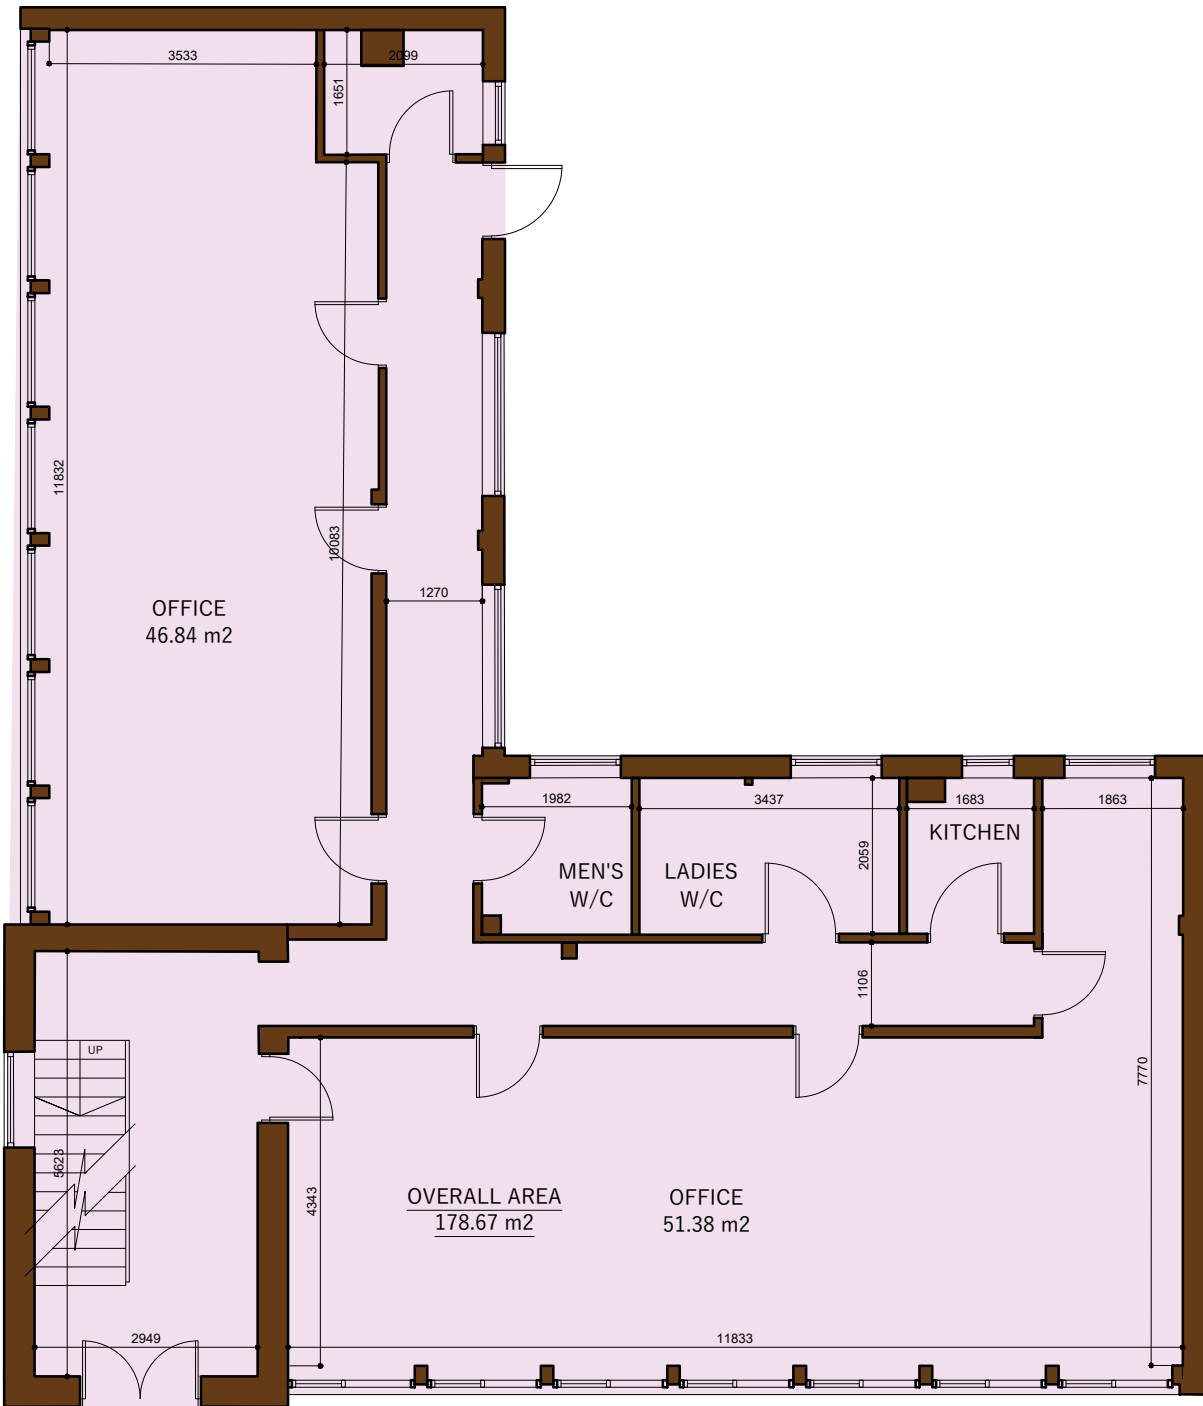

(c) Crown copyright. All rights reserved. 2022.
License number 0100031673

SITE LOCATION PLAN
SCALE - 1:1250

SCHEDULE OF ACCOMMODATION		
PLOT	TYPE	AREA
Existing Floor Plans		
Ground		178.68m ²
First		178.68m ²
Second		178.68m ²
Proposed Ground Floor		
01	Studio, Apartment, Private	40m ²
02	Studio, Apartment, Private	40m ²
03	Studio, Apartment, Private	38m ²
04	Studio, Apartment, Private	38m ²
Proposed First Floor		
05	Studio, Apartment, Private	38m ²
06	Studio, Apartment, Private	38m ²
07	Studio, Apartment, Private	38m ²
08	Studio, Apartment, Private	40m ²
Proposed Second Floor		
09	Studio, Apartment, Private	38m ²
10	Studio, Apartment, Private	38m ²
11	Studio, Apartment, Private	38m ²
12	Studio, Apartment, Private	40m ²
Σ	12 properties 0No. 2 bed 12 private market	12 bed 12No. 1 bed 0 shared ownership

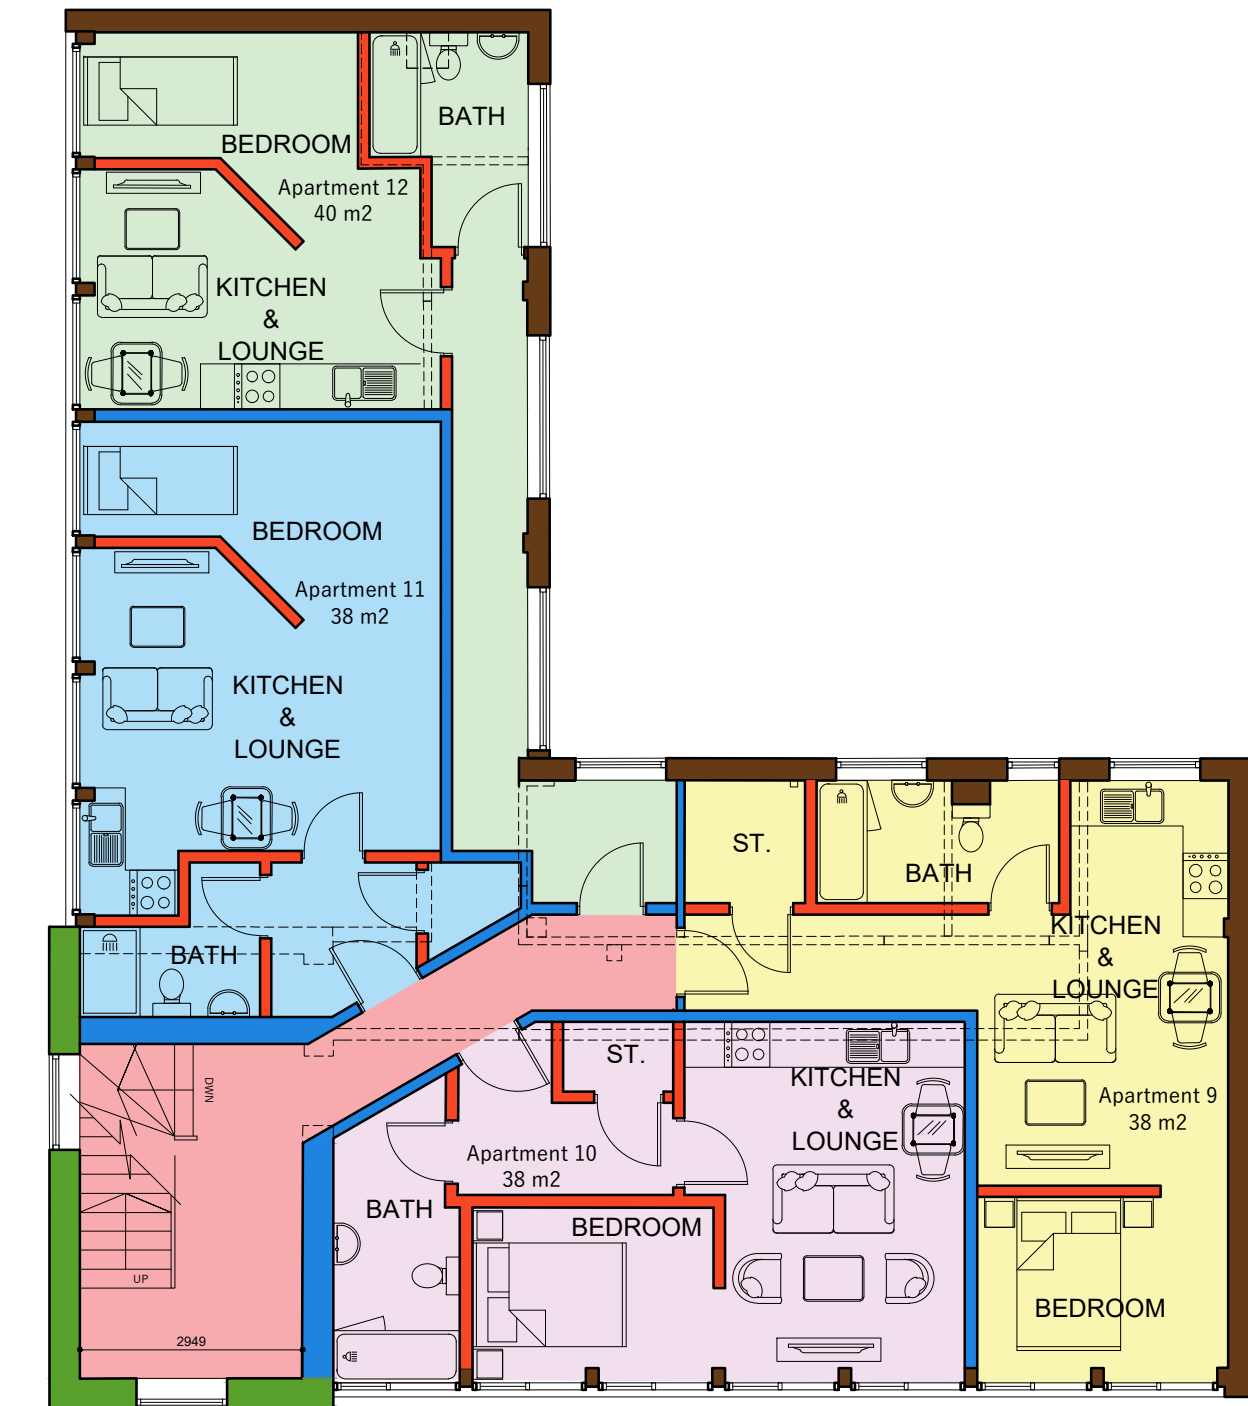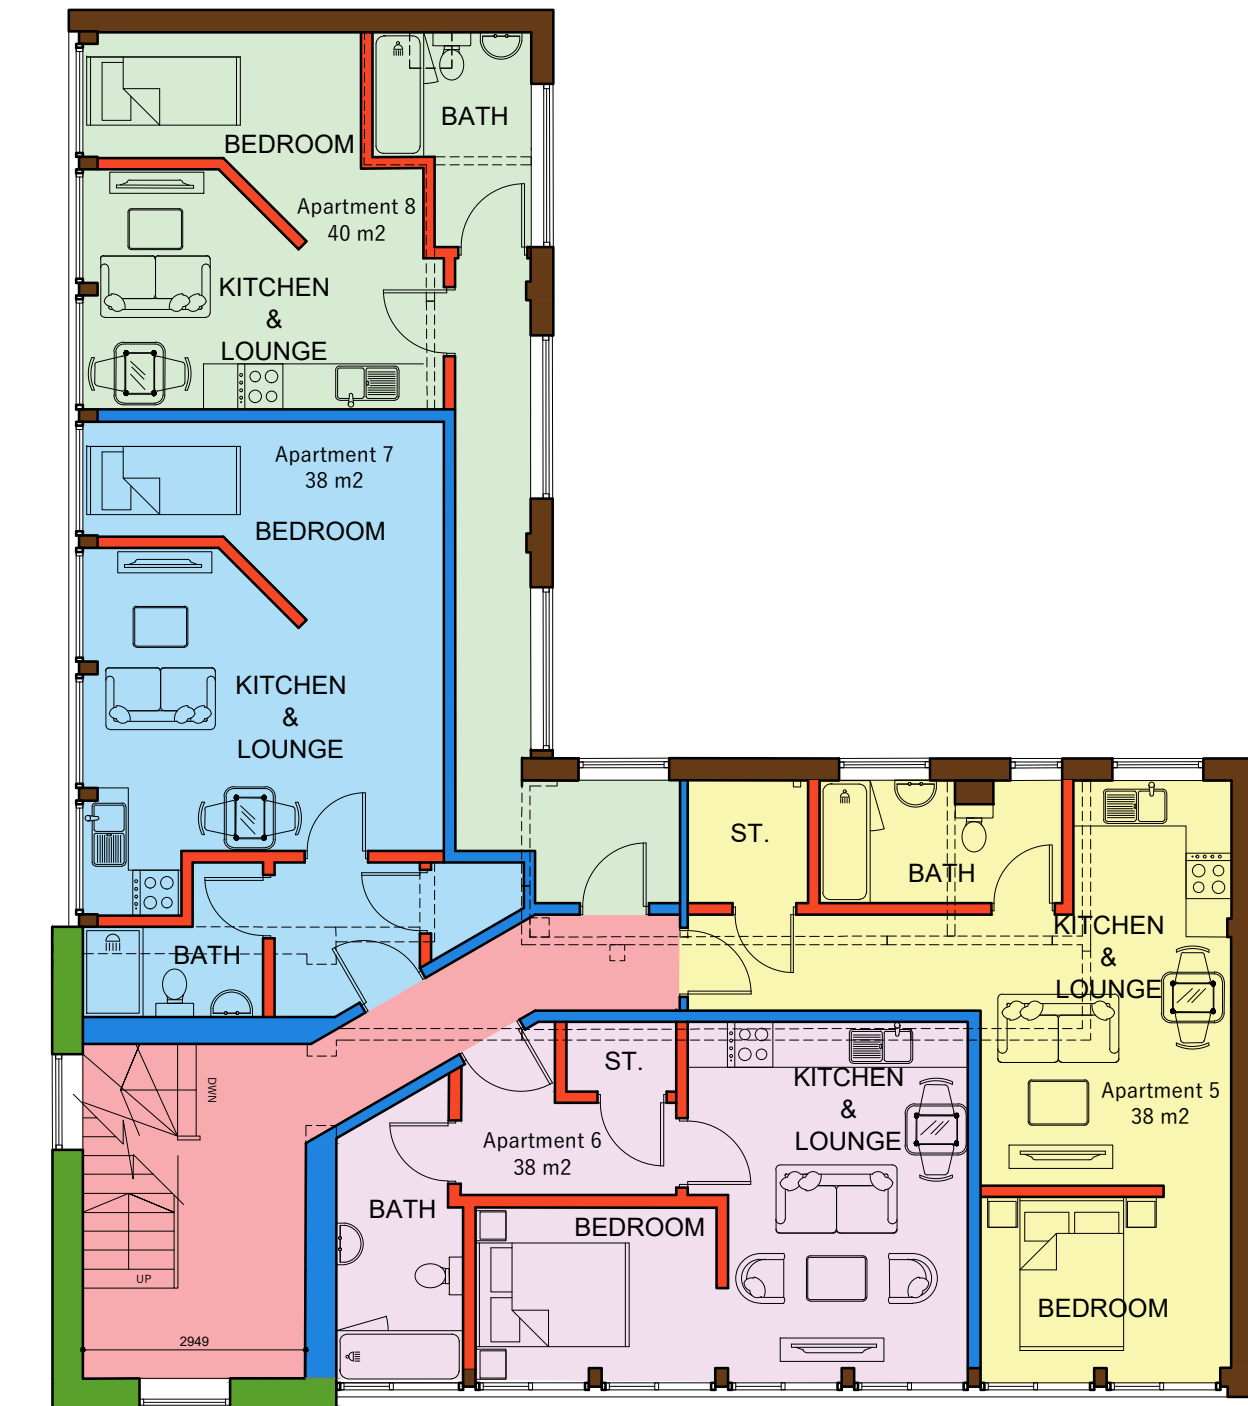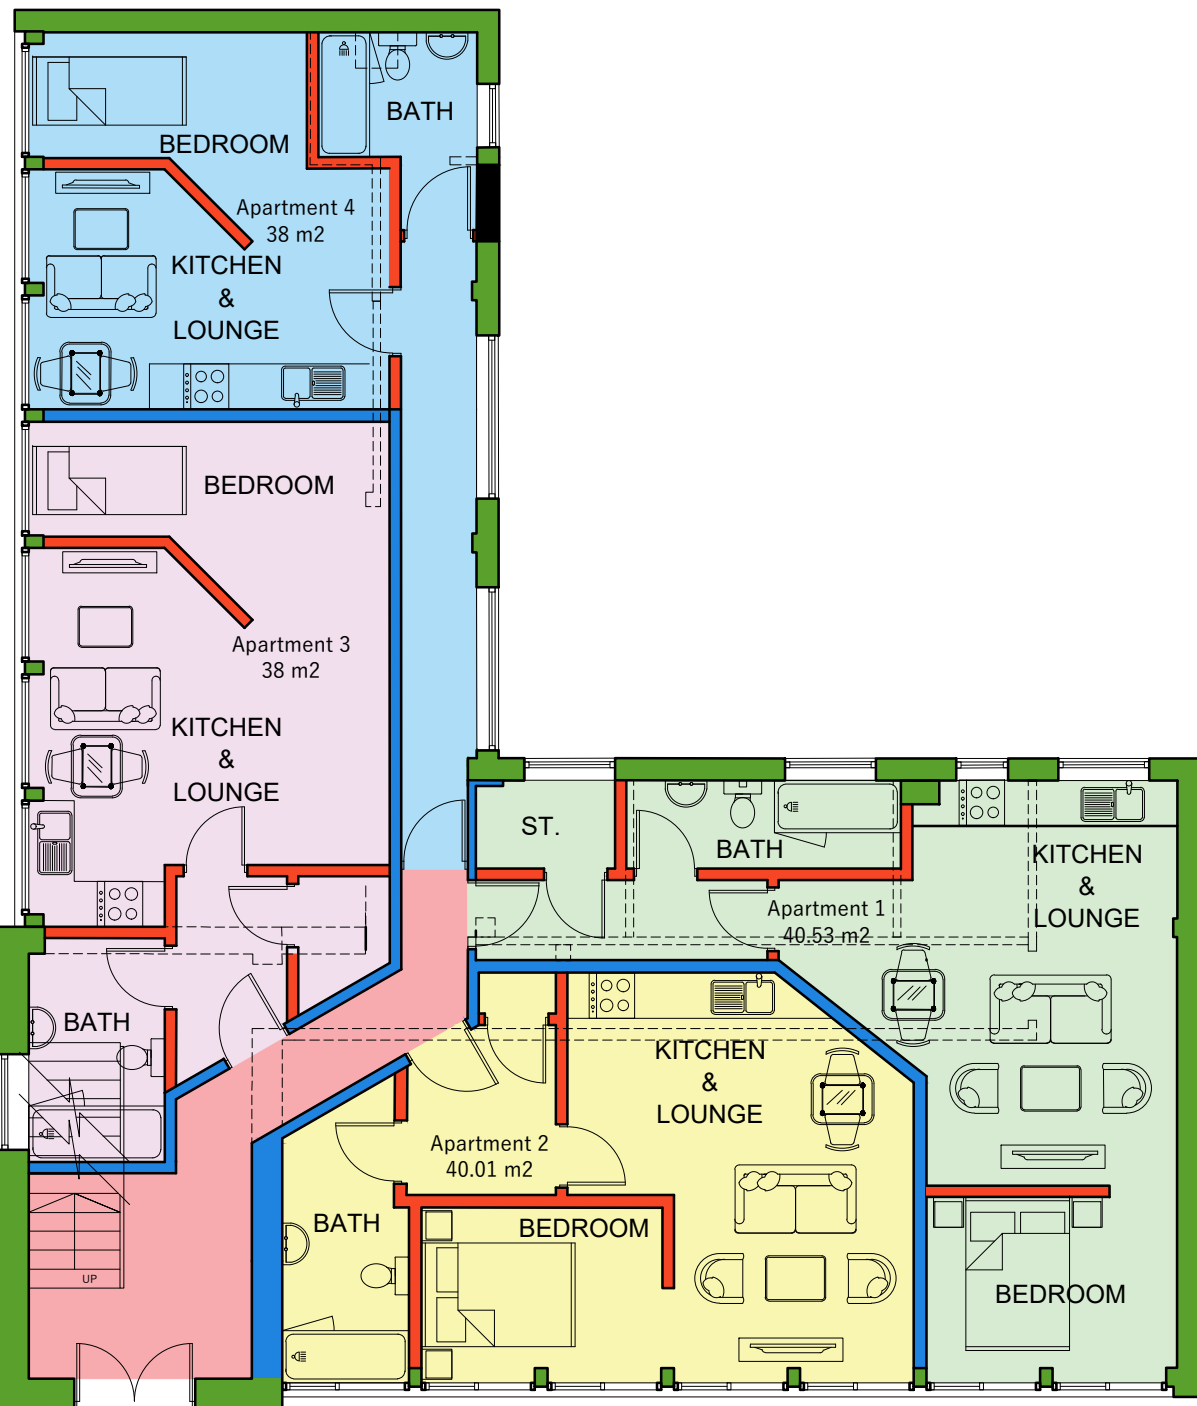

ACORN HOUSE - ROCHDALE

ALL CONTRACTORS MUST CHECK ALL DIMENSIONS ON SITE BEFORE PREPARING PRODUCTION DRAWINGS OR COMMENCING ANY WORK. THIS DRAWING AND ITS DESIGN IS THE COPYRIGHT OF BHARYA DBC LTD ONLY. AND MAY NOT BE REPRODUCED IN ANY FORM WHATSOEVER WITHOUT THEIR PRIOR EXPRESS WRITTEN CONSENT.

PLANNING / BUILDING REGULATIONS

DRAWINGS AND LAYOUT IS INDICATIVE ONLY ALL DIMENSIONS AND DRAINAGE TO BE CHECKED ON SITE BY CLIENTS APPOINTED CONTRACTORS BUILDING INSPECTOR MUST CALLED OUT TO INSPECT THE BUILDING WORK IN STAGES. ALL STRUCTURAL DESIGN TO BE DESIGN BY STRUCTURAL ENGINEER. ALL WORKS ARE DONE AT YOUR OWN RISK RELEVANT PERMISSIONS I IN PLACE. ALL WORKS ON OR WITHIN A 3 MTR ZONE OF A NEIGHBORING BOUNDARY ARE TO BE NOTIFIED 14 DAYS BEFORE COMMENCEMENT ON SITE IN ACCORDANCE WITH THE PARTY WALL ACT 1996.

BHARYA
DESIGN & BUILD
CONSULTANCY LTD

ARCHITECTURAL, BUILDING & CIVIL ENGINEERING CONSULTANTS
Tel. / Fax : 0121 429 6631 Mob. **0 7 9 6 8 0 6 4 4 1 3**
Web : www.bharya.co.uk - e-mail : info@bharya.co.uk

BHARYA DBC LTD.
76 Poplar Avenue
Edgbaston
Birmingham
B17 8ES

Revisions
Preliminary ●
ALL DIMENSIONS TO BE CHECKED ON SITE

Date Sept. 2022	Scale 1:1250, 1:500, 1:100 @ A1
Drawn DsB	1:1250 - 25m 0 25m 50m 75m 100m 125m 1:100 - 2m 0 2m 4m 6m 8m 10m 1:50 - 1m 0 1m 2m 3m 4m 5m

Client	Mr Jacob Fekete
Job title	Proposed Residential Conversion

Drawing title	Existing & Proposed Floor Plans
Drawing No.	BDBC/22/100 - 01