



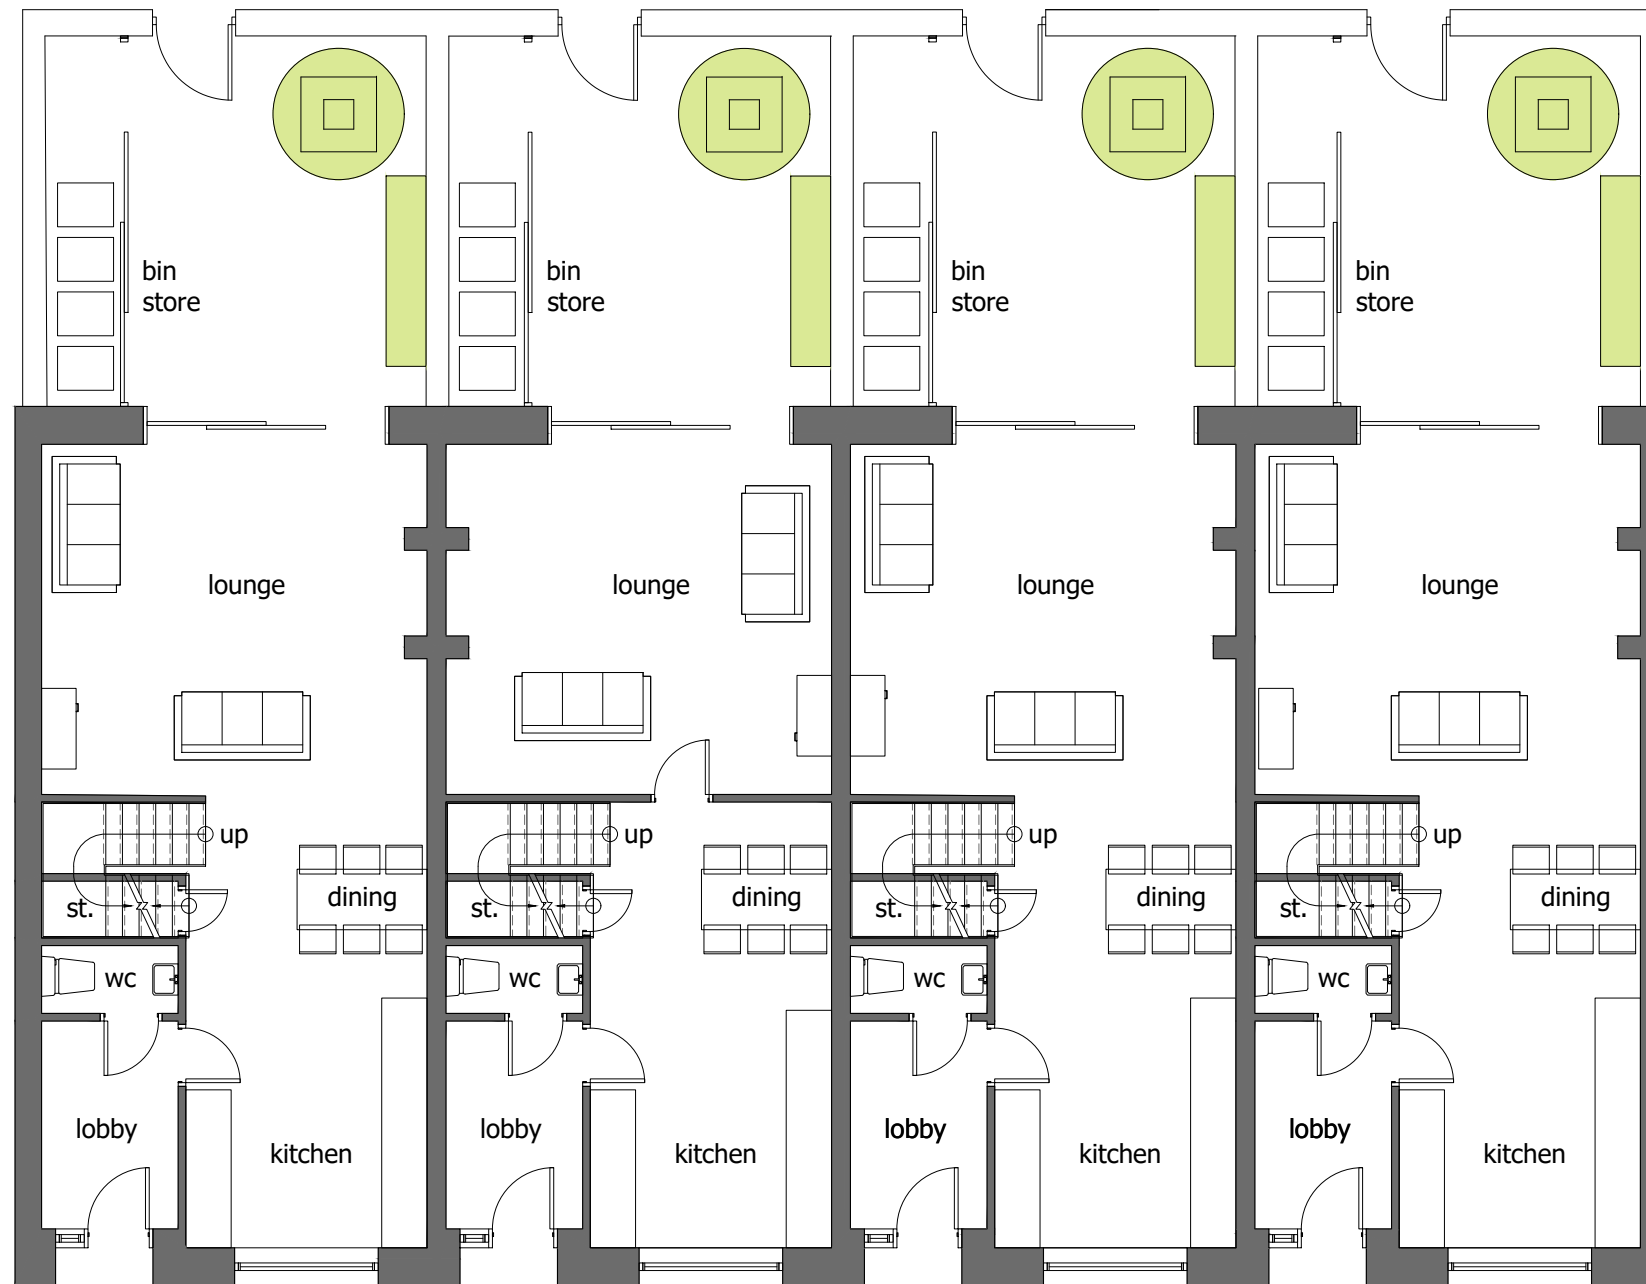

ground floor plan GIA 1,160ft

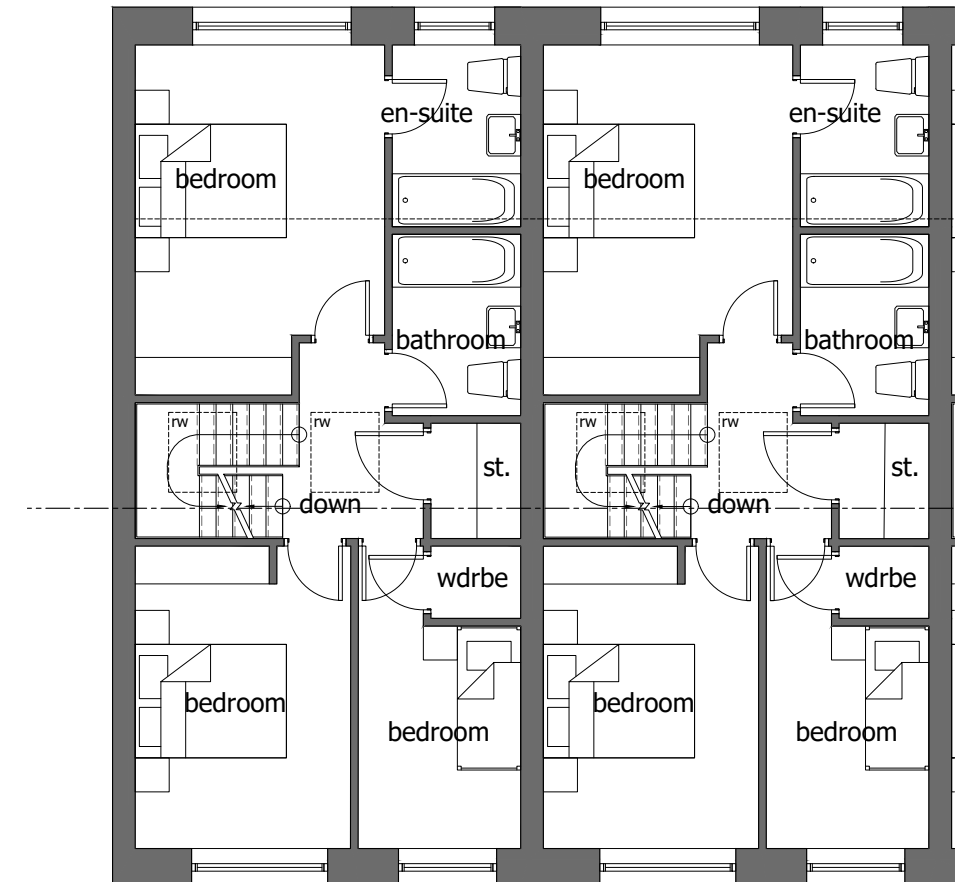

typical first floor plan



white brick compliments red brick

Sigma Property  
Proposed Development  
53-61 Tweedale Steet  
Rochdale

Plans as Proposed SK01

work to figured dimensions

© CJ Partnership owns the copyright of this design / drawing which must not be reproduced in whole or in part without the written permission of CJ Partnership

contract no

3639 03

drawn by  
PDC

drawing no

date  
August 2023

revision

scale @ A3  
1:100

planning

Revisions:  
A.

Blue Pit Mill Queensway  
Castleton Rochdale OL11 2PG

+44 (0)1706 631347  
info@cjpartnership.com  
www.cjpartnership.com

CJ PARTNERSHIP  
ENVIRONMENTAL ARCHITECTS

