
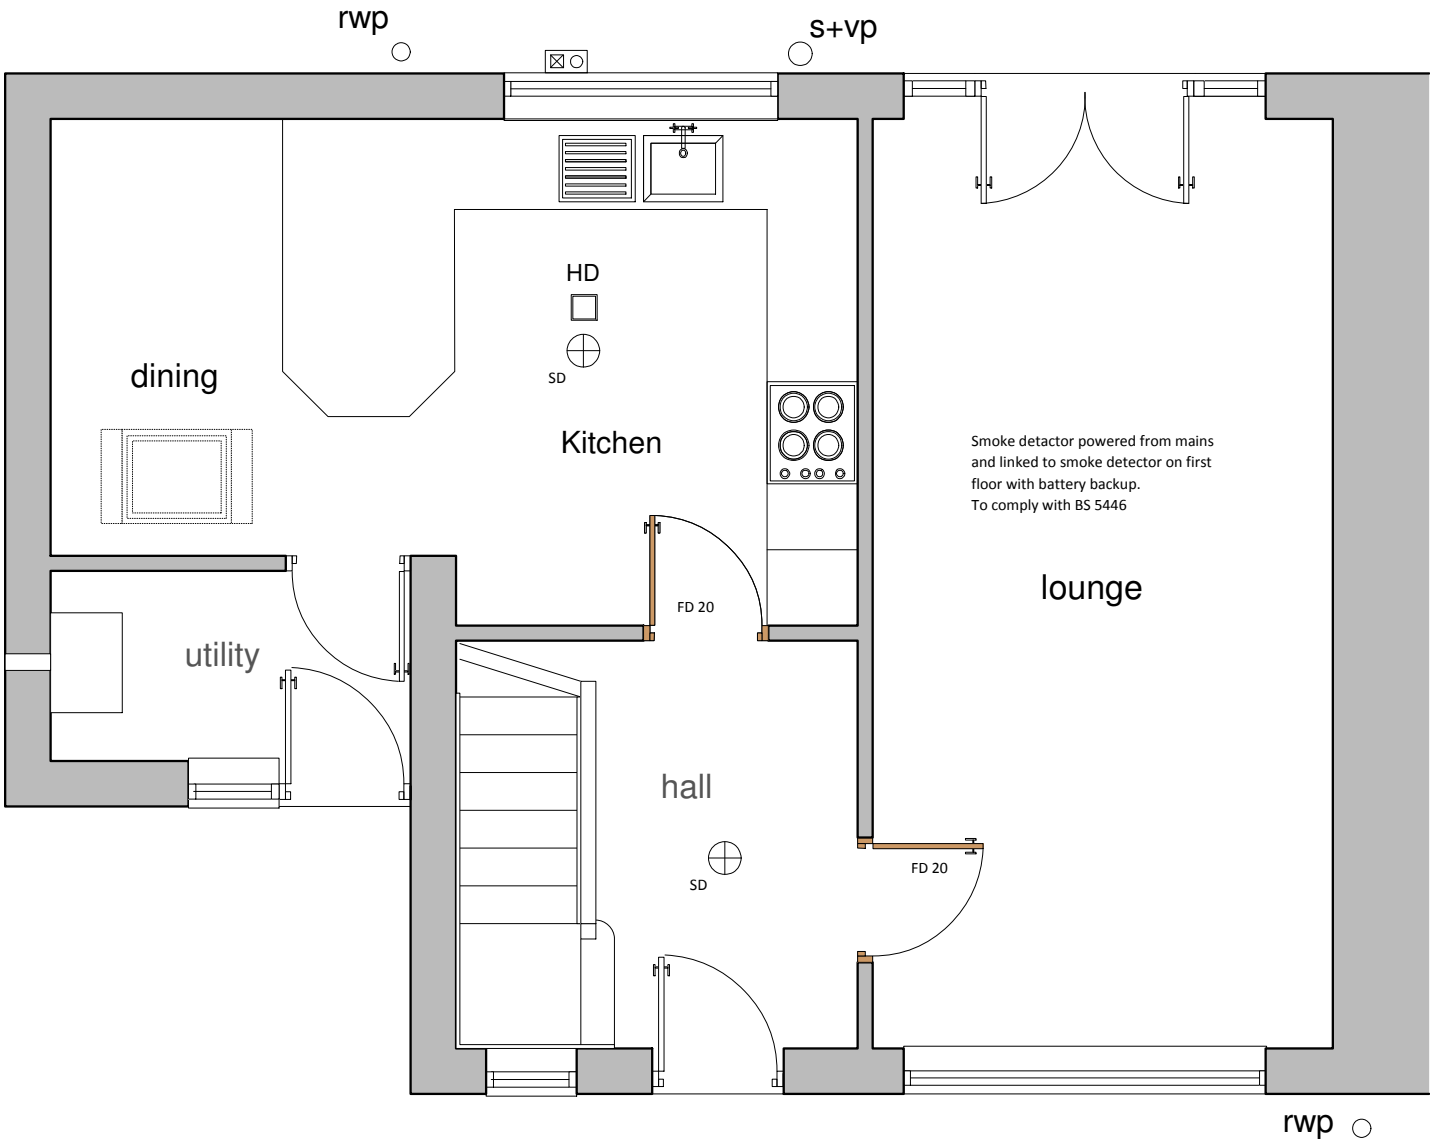


GROUND FLOOR PLAN
as proposed
scale1:50 @ A3

INTERNAL DOORS
Take out any existing doors to lounge and habitable inc kitchen
Provide and fit FD20 826x2100mm internal quality door and frame with 10x5 intumescent strip in frame with architrave round.
Style to clients choice.

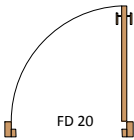

PROVISIONAL COPY
SUBJECT TO PLANNING LAWFUL CONSENT
&
BUILDING REGULATIONS
Use only stamped drawings
Commencement on site before Planning & full
Building Regulation approval at own risk

revisions			

project
Proposed Rear Dormer
Extension
at
2 Lincoln Road, Middleton.
M24 1RH
client
Mr and Mrs D Evans

drawing GROUND FLOOR PLAN as proposed	date March:2024
	drawing 2
	scale as indicated @ A3
status Sketch Scheme	rev.