

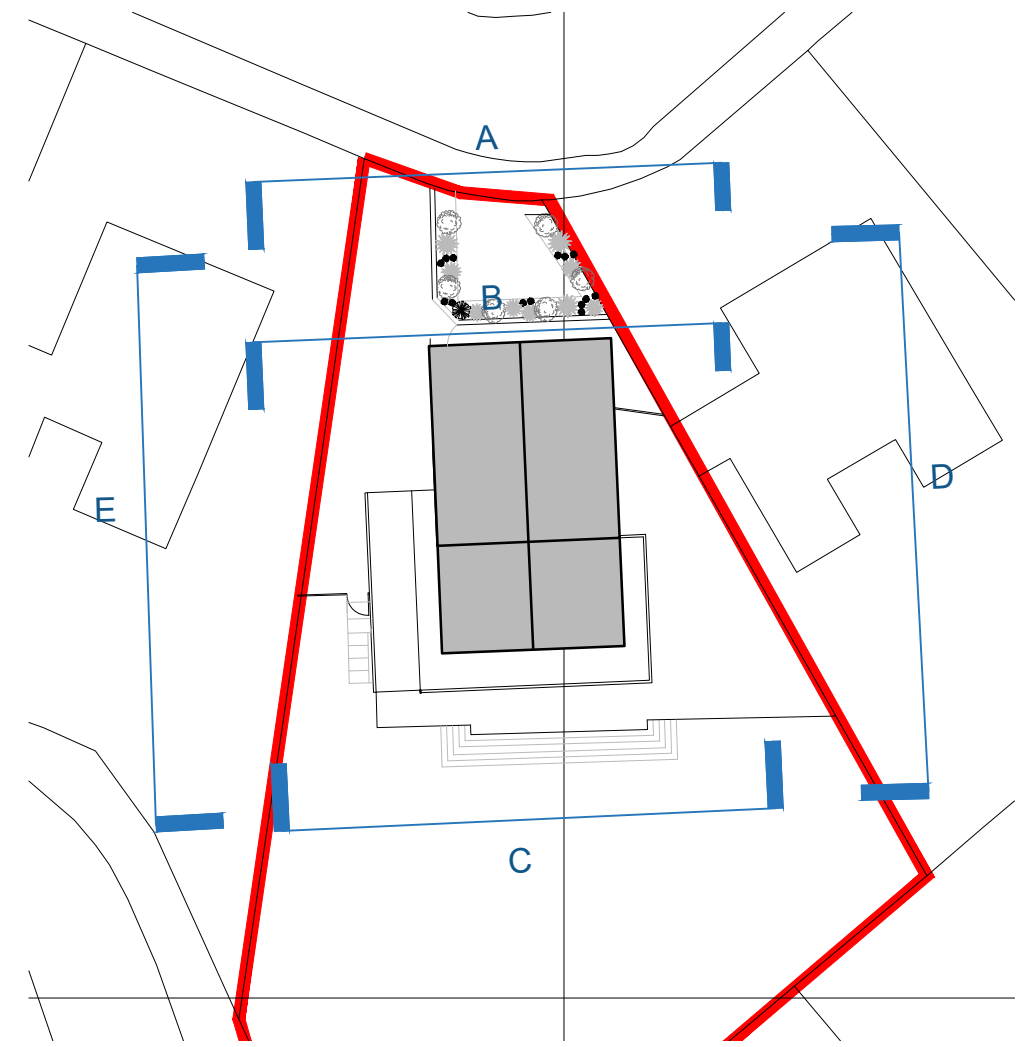


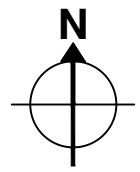

site plan key


 N

 Site Boundary Line

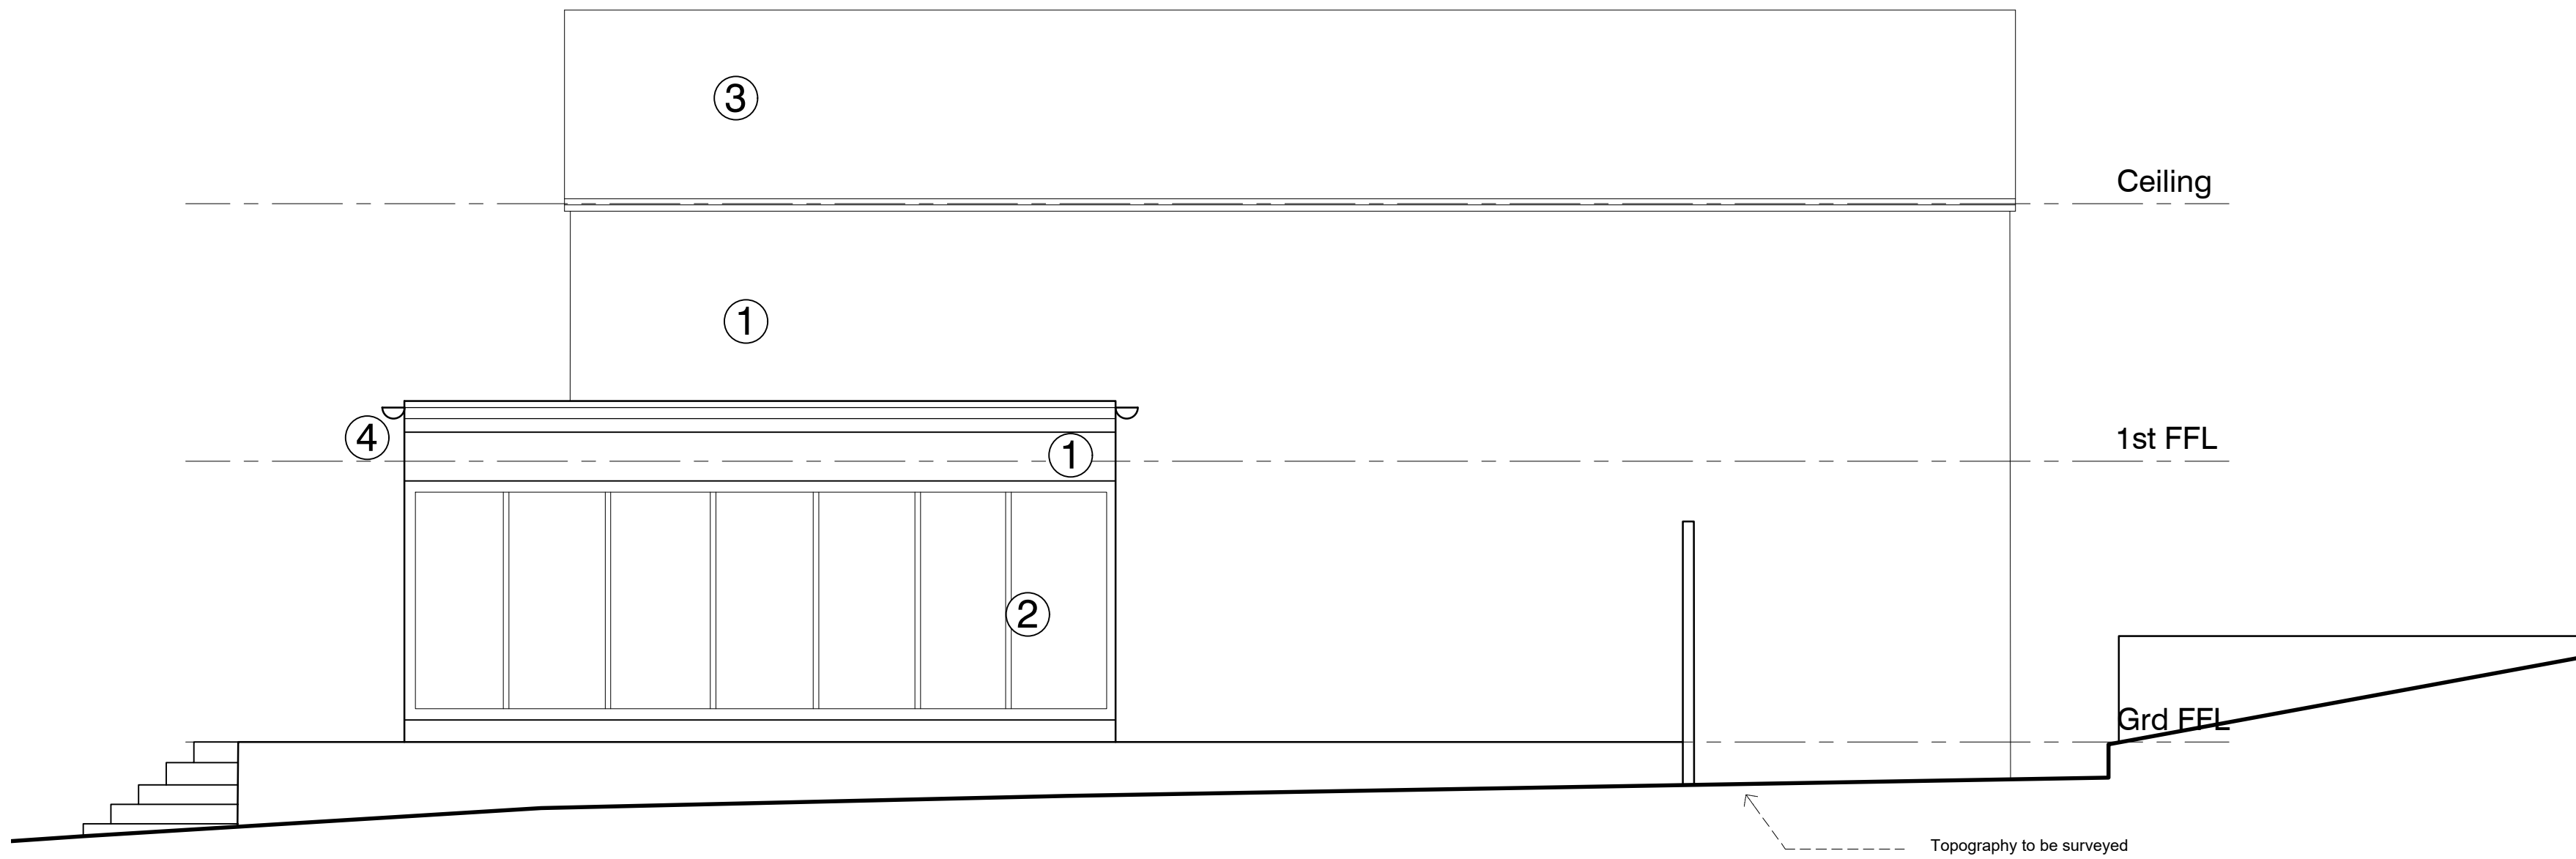

proposed elevation D: side 1

scale 1:50

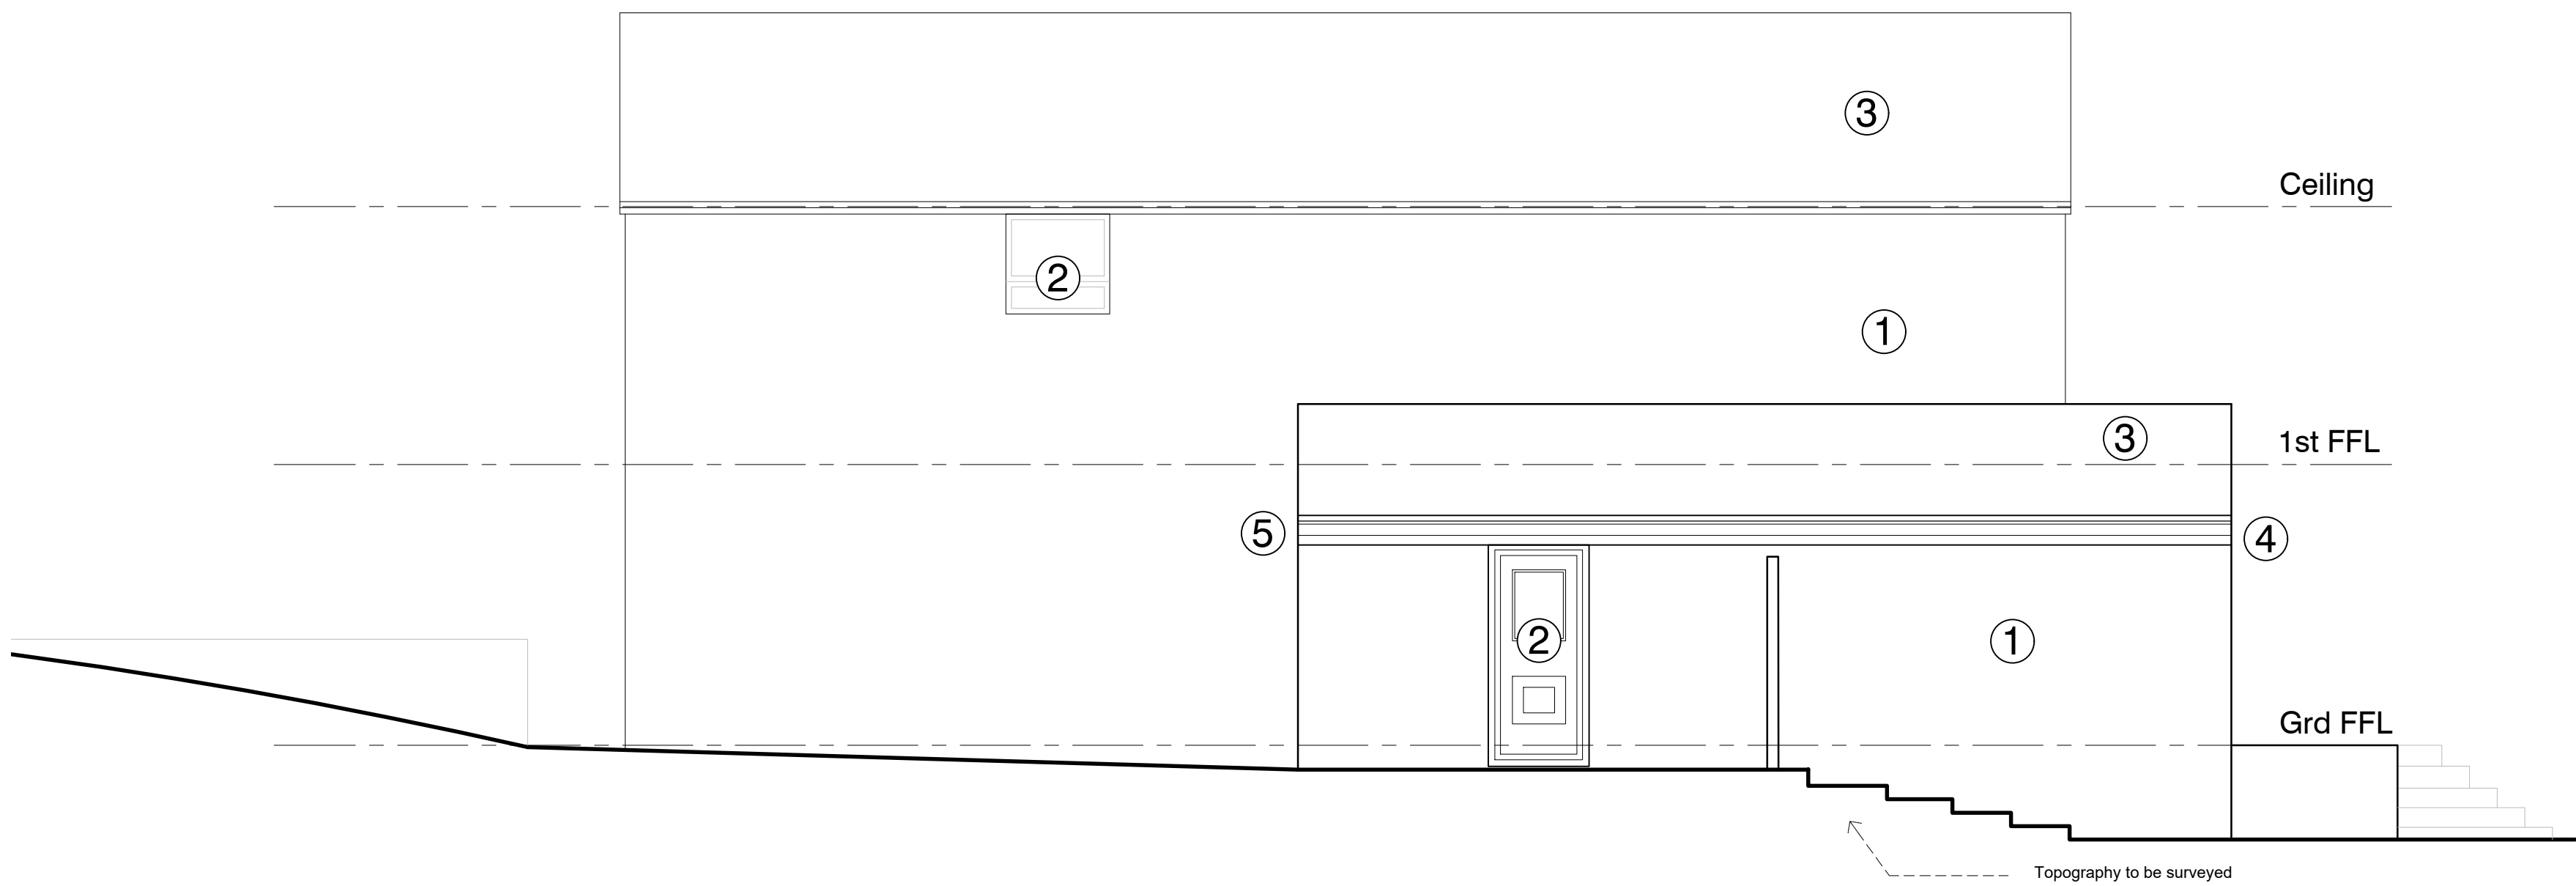

proposed elevation E: side 2

scale 1:50

- ① ① Red multi brickwork to match existing
- ② ② White UPVC double glazed window/door assembly to match existing
- ③ ③ Interlocking roof tiles to match existing
- ④ ④ White UPVC fascia board to match existing
- ⑤ ⑤ White UPVC rainwater & soil goods

PROPOSED ELEVATIONS: D, E

scale 1:50 0 2.5m

IMPORTANT NOTES: Do Not Scale from this Drawing. Use Figured Dimensions Only.

DRAWING STATUS:

INFORMATION

REVISION	DATE	DESCRIPTION
A	11/07/24	Updates made following design team coordination
B	17/07/24	Rear and Gable 1 elevation amended
C	07/08/24	Sheet Amended
D	28/08/24	Drawing labels amended.

FOOTPRINT DESIGN		E. info@footprintdesign.net	W. www.footprintdesign.net
CLIENT:	KHURRAM HABIB	SCALE:	DATE:
PROJECT:	7 HEALD CLOSE, SHAWCLOUGH		
DRAWING TITLE:	PROPOSED ELEVATIONS: SHEET 2 of 2		
DRAWING NO:	A130_L(00)009		