




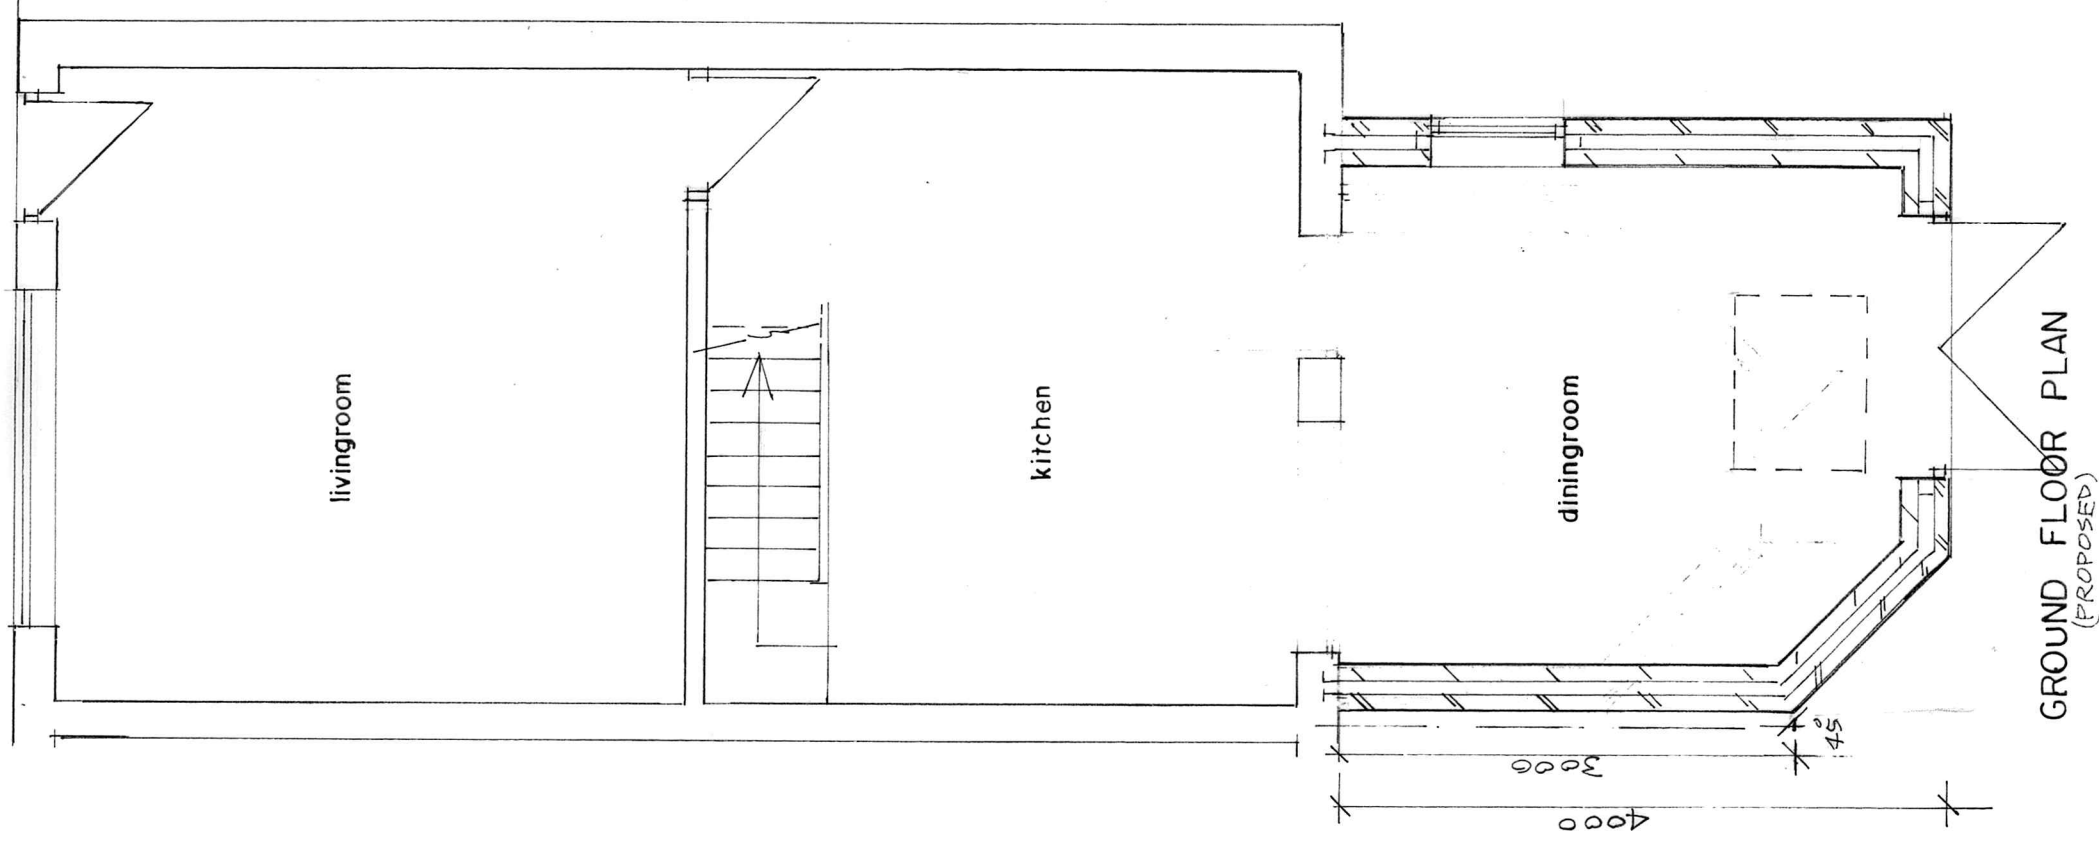

GROUND FLOOR PLAN
(PROPOSED)

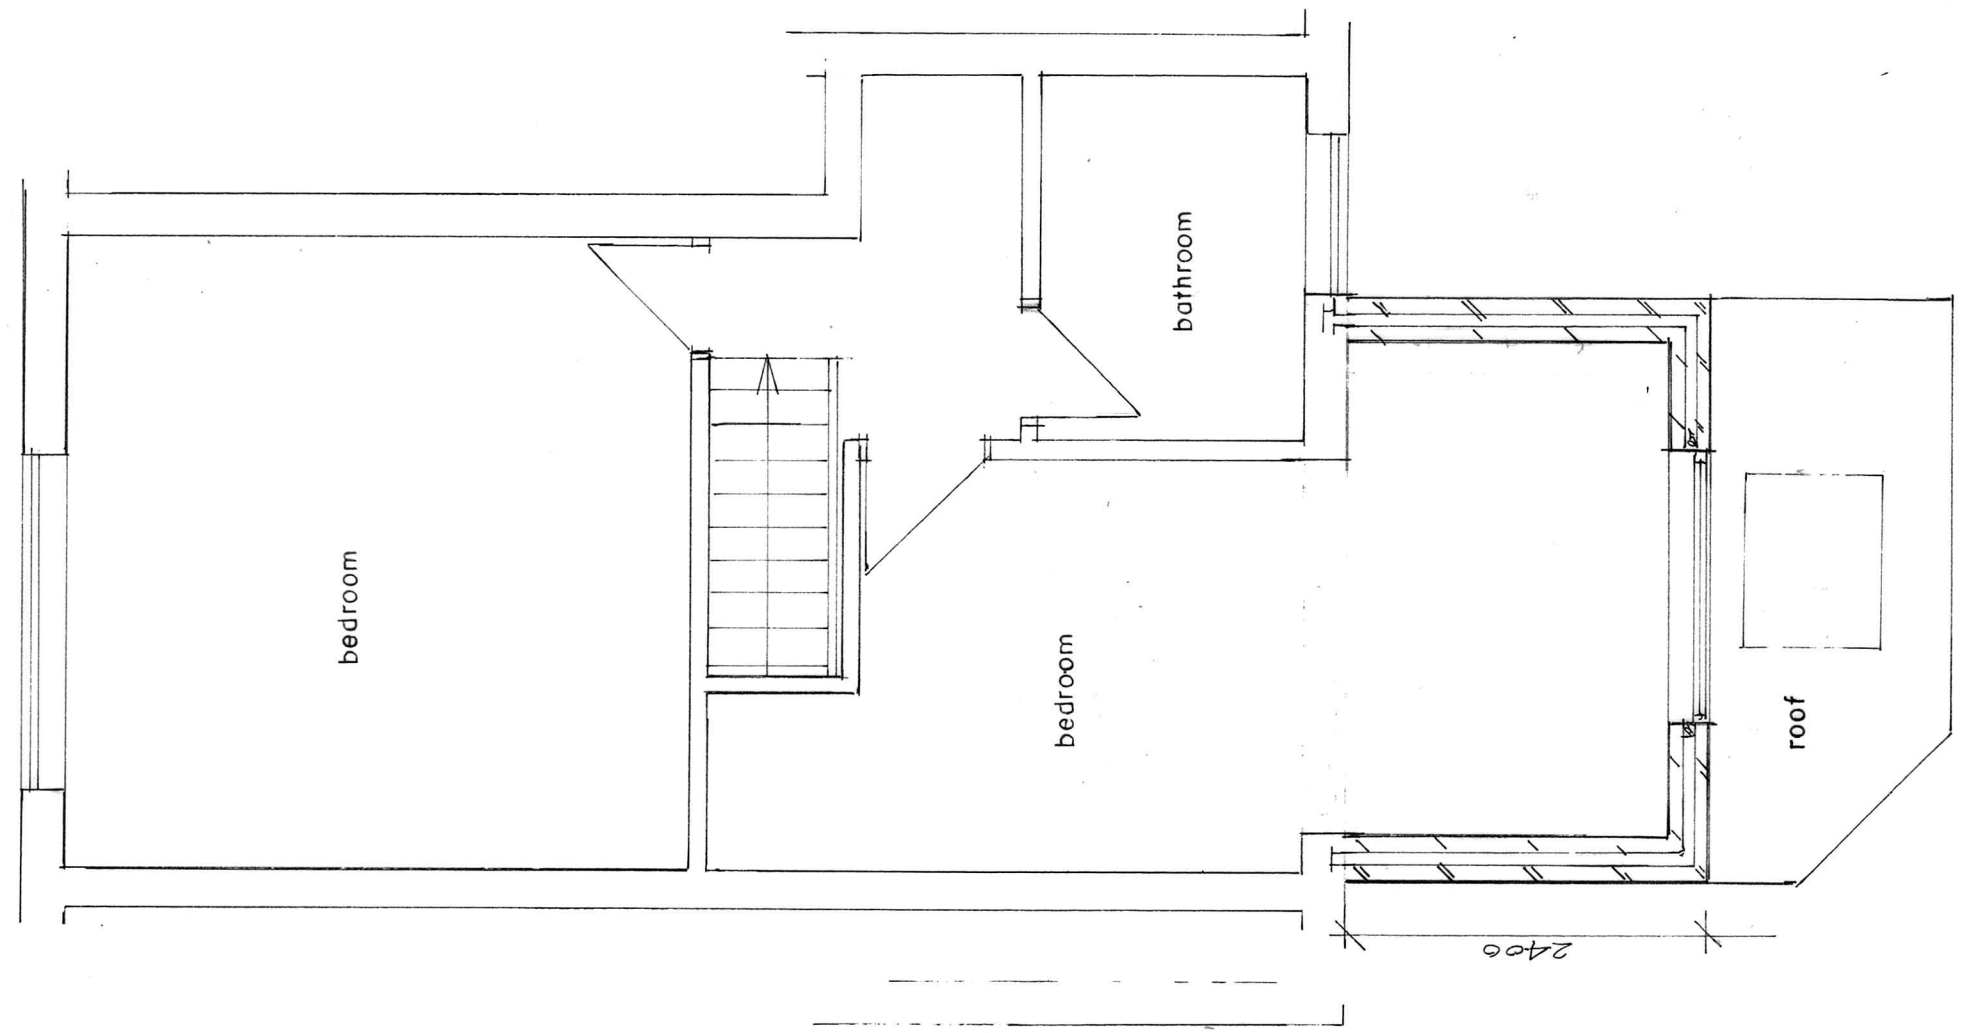

FIRST FLOOR PLAN
(PROPOSED)

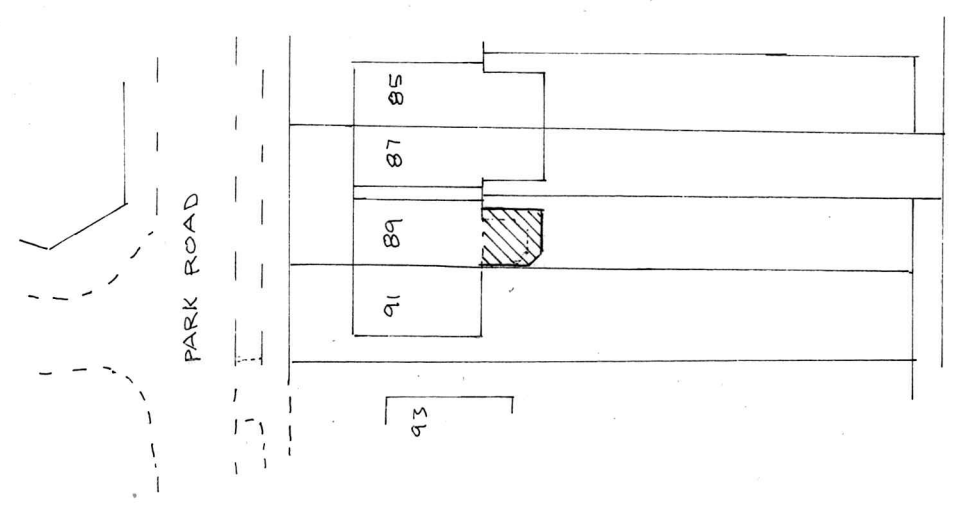

SITE PLAN SCALE 1:500
(PROPOSED)

BUILDING DESIGN SERVICES	
M. FAROOQ	
6 Stock Close, Shawclough, Rochdale OL12 6BB	
Tel: 01706 712231 Mob: 07967605763	
PROPOSED DOUBLE STOREY REAR EXTENSION AT 89 PARK ROAD ROCHDALE OL12 9BP	
For: Mr TAHSEEN ALI	1931/2
Plan	Scale 1:50