




west elevation

south elevation

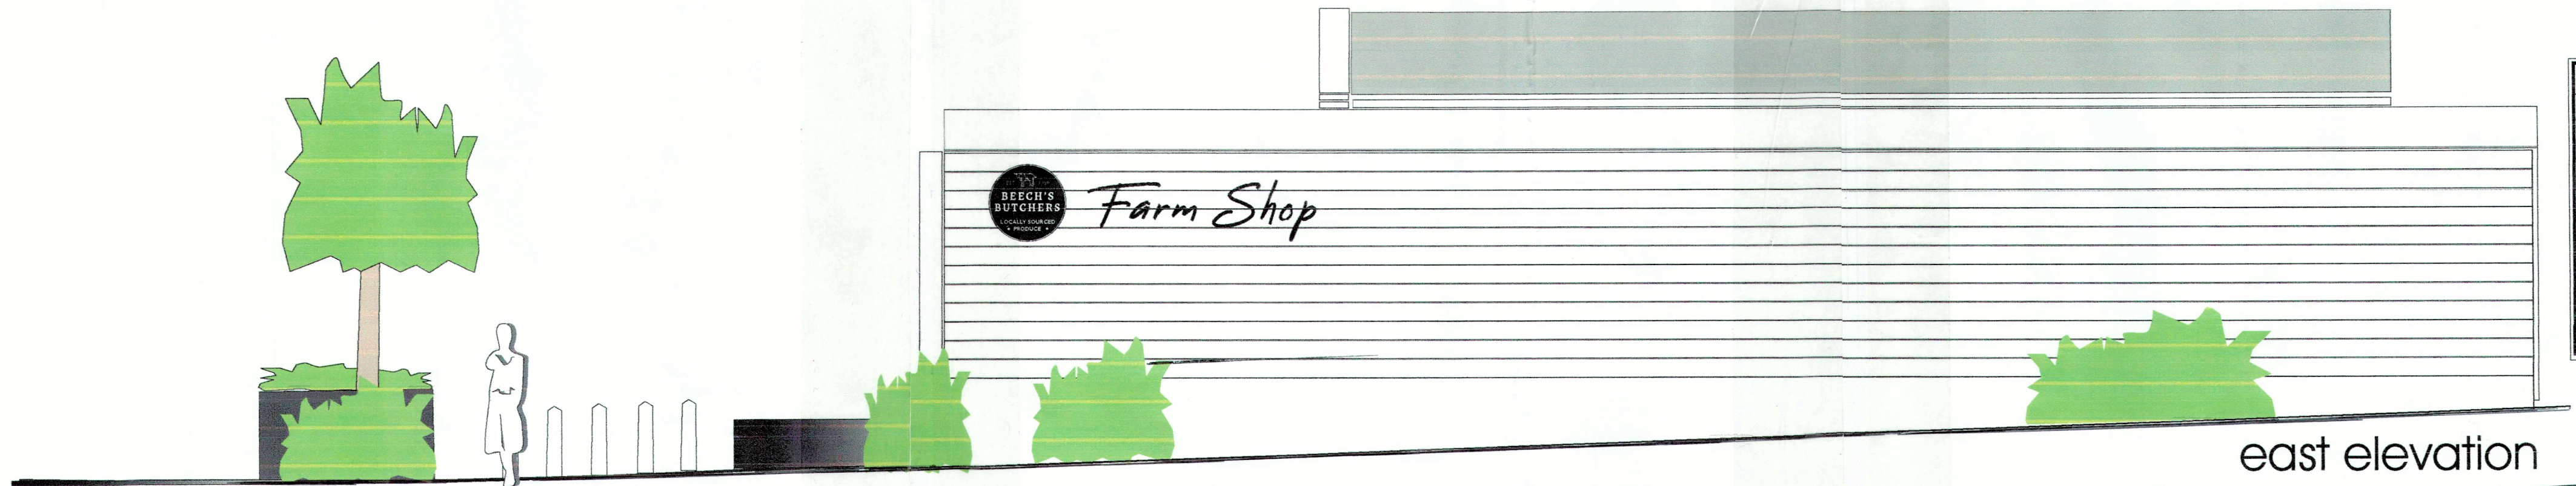

east elevation

EXISTING ELEVATION


scale	1:250
date	11.01.2024
dwg no	2024.11.01
Client	Beech's Butchers Gibbum Road Barnoldswick Lancashire
Project	Signage for Beech's Butcher Gibbum Road at 1 Kenyon Fold Bamford Rochdale OL115HP
title	Proposed Signage
Revision	3

Rochdale BC

24 JUL 2024

Planning and Development
Service

Scale 1 : 500

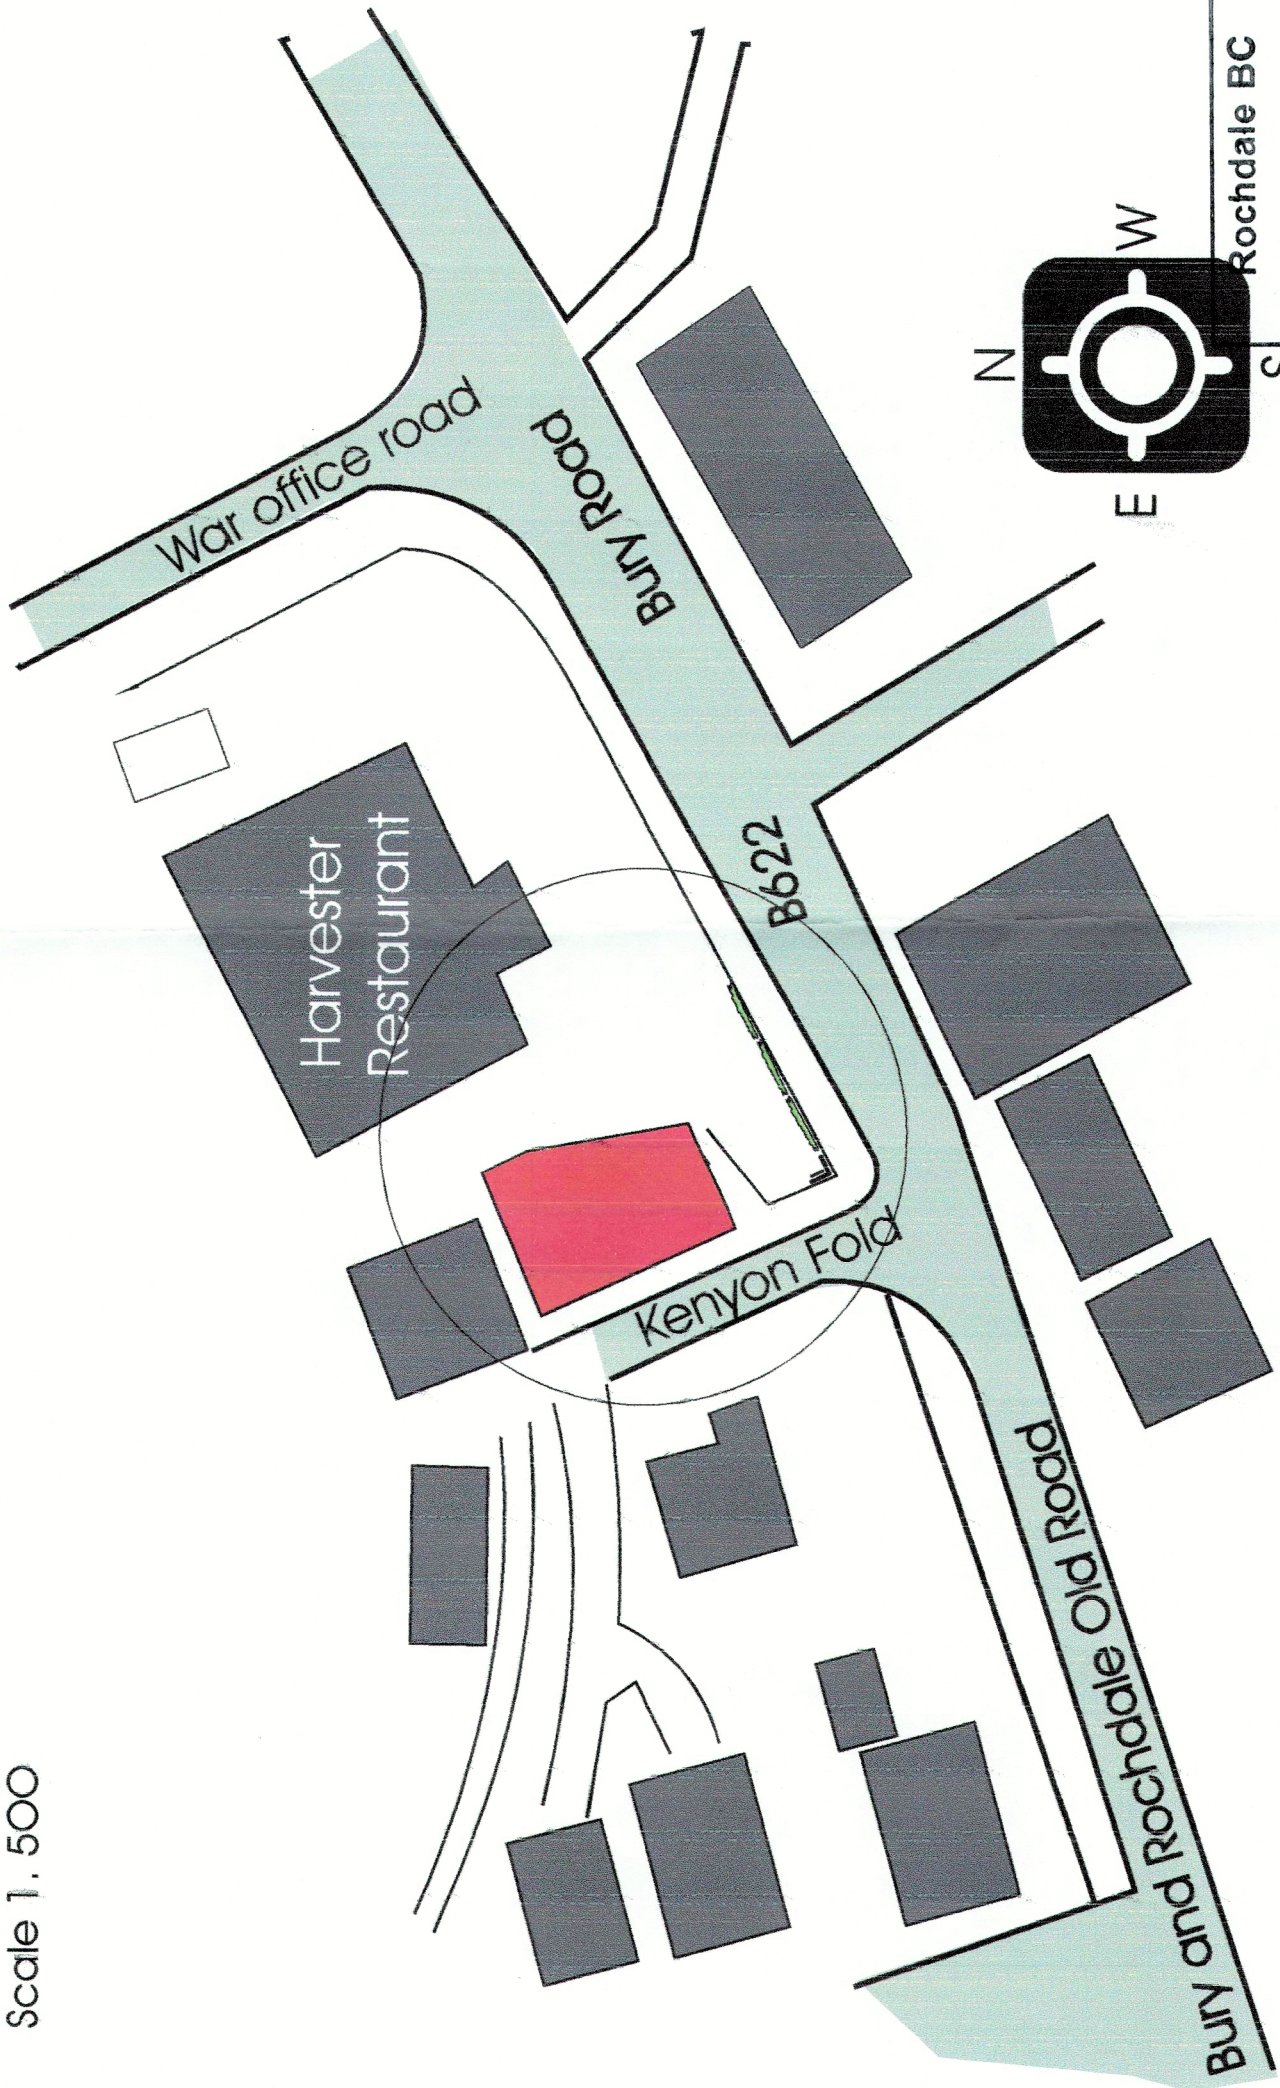

Rochdale BC

24 JUL 2024

Planning and Development
Service