



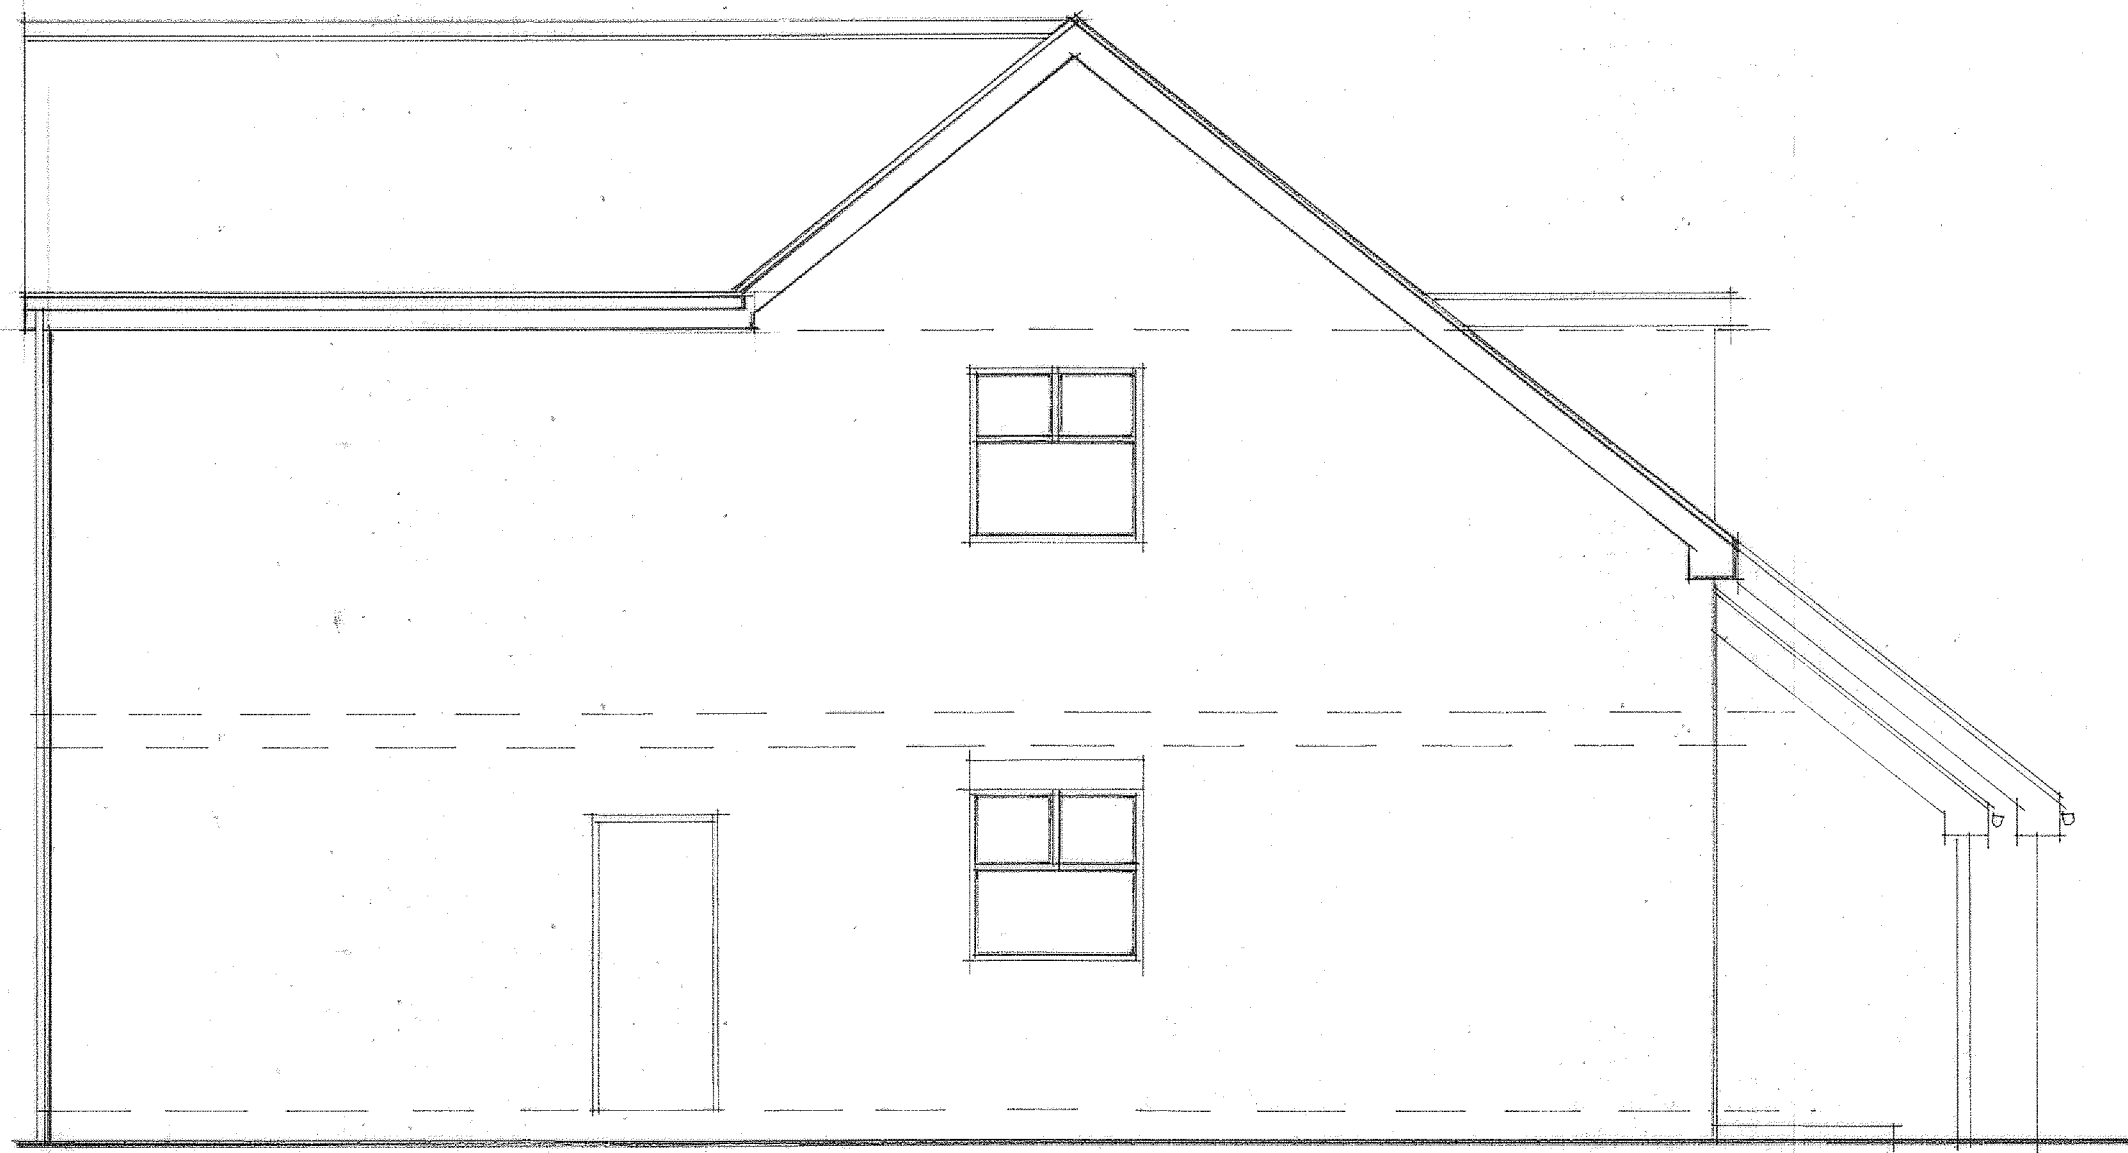


SIDE ELEVATION

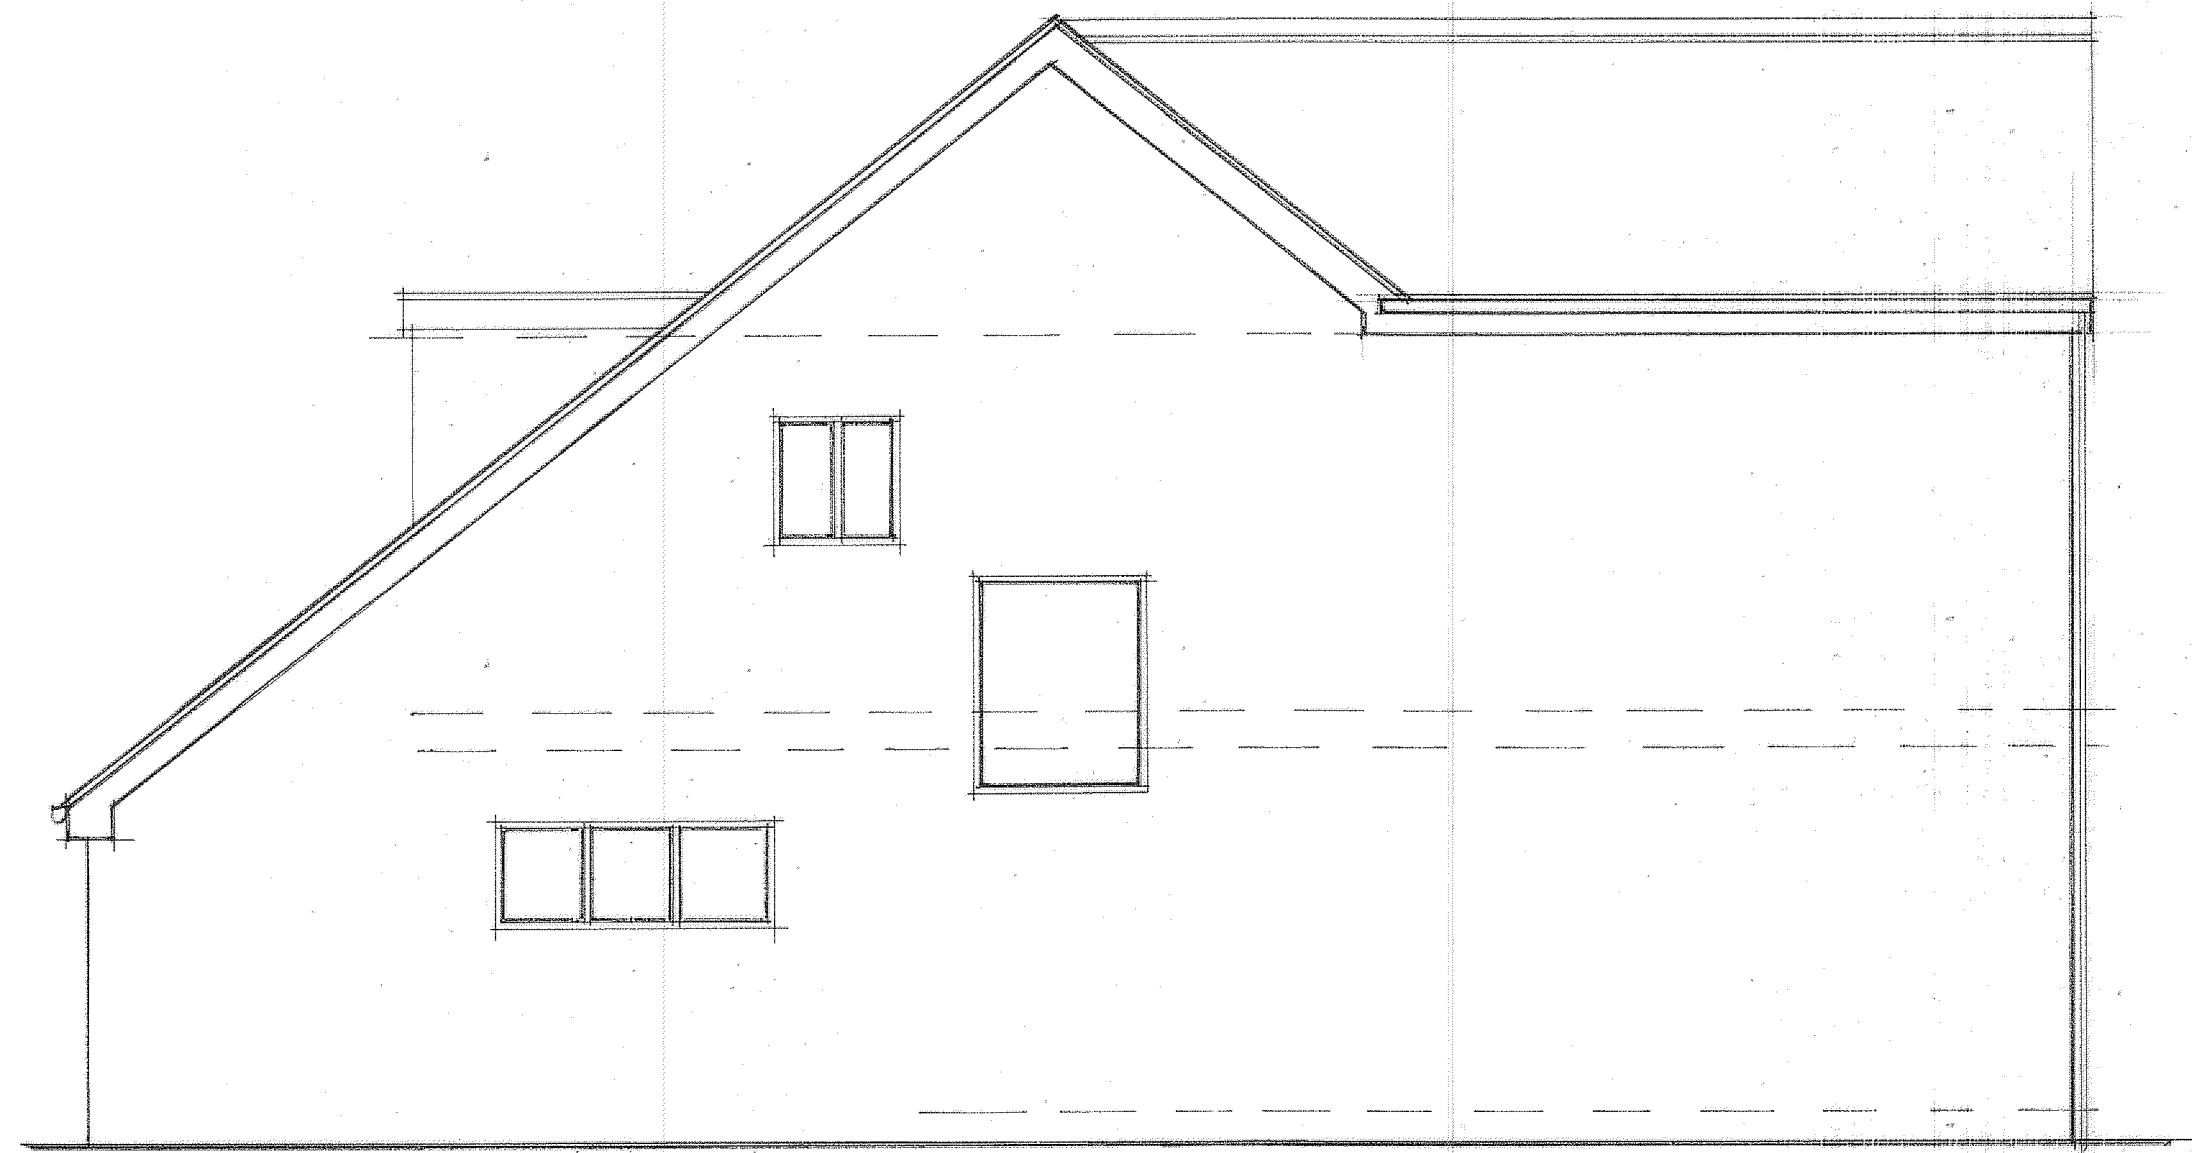


FRONT ELEVATION



REAR ELEVATION

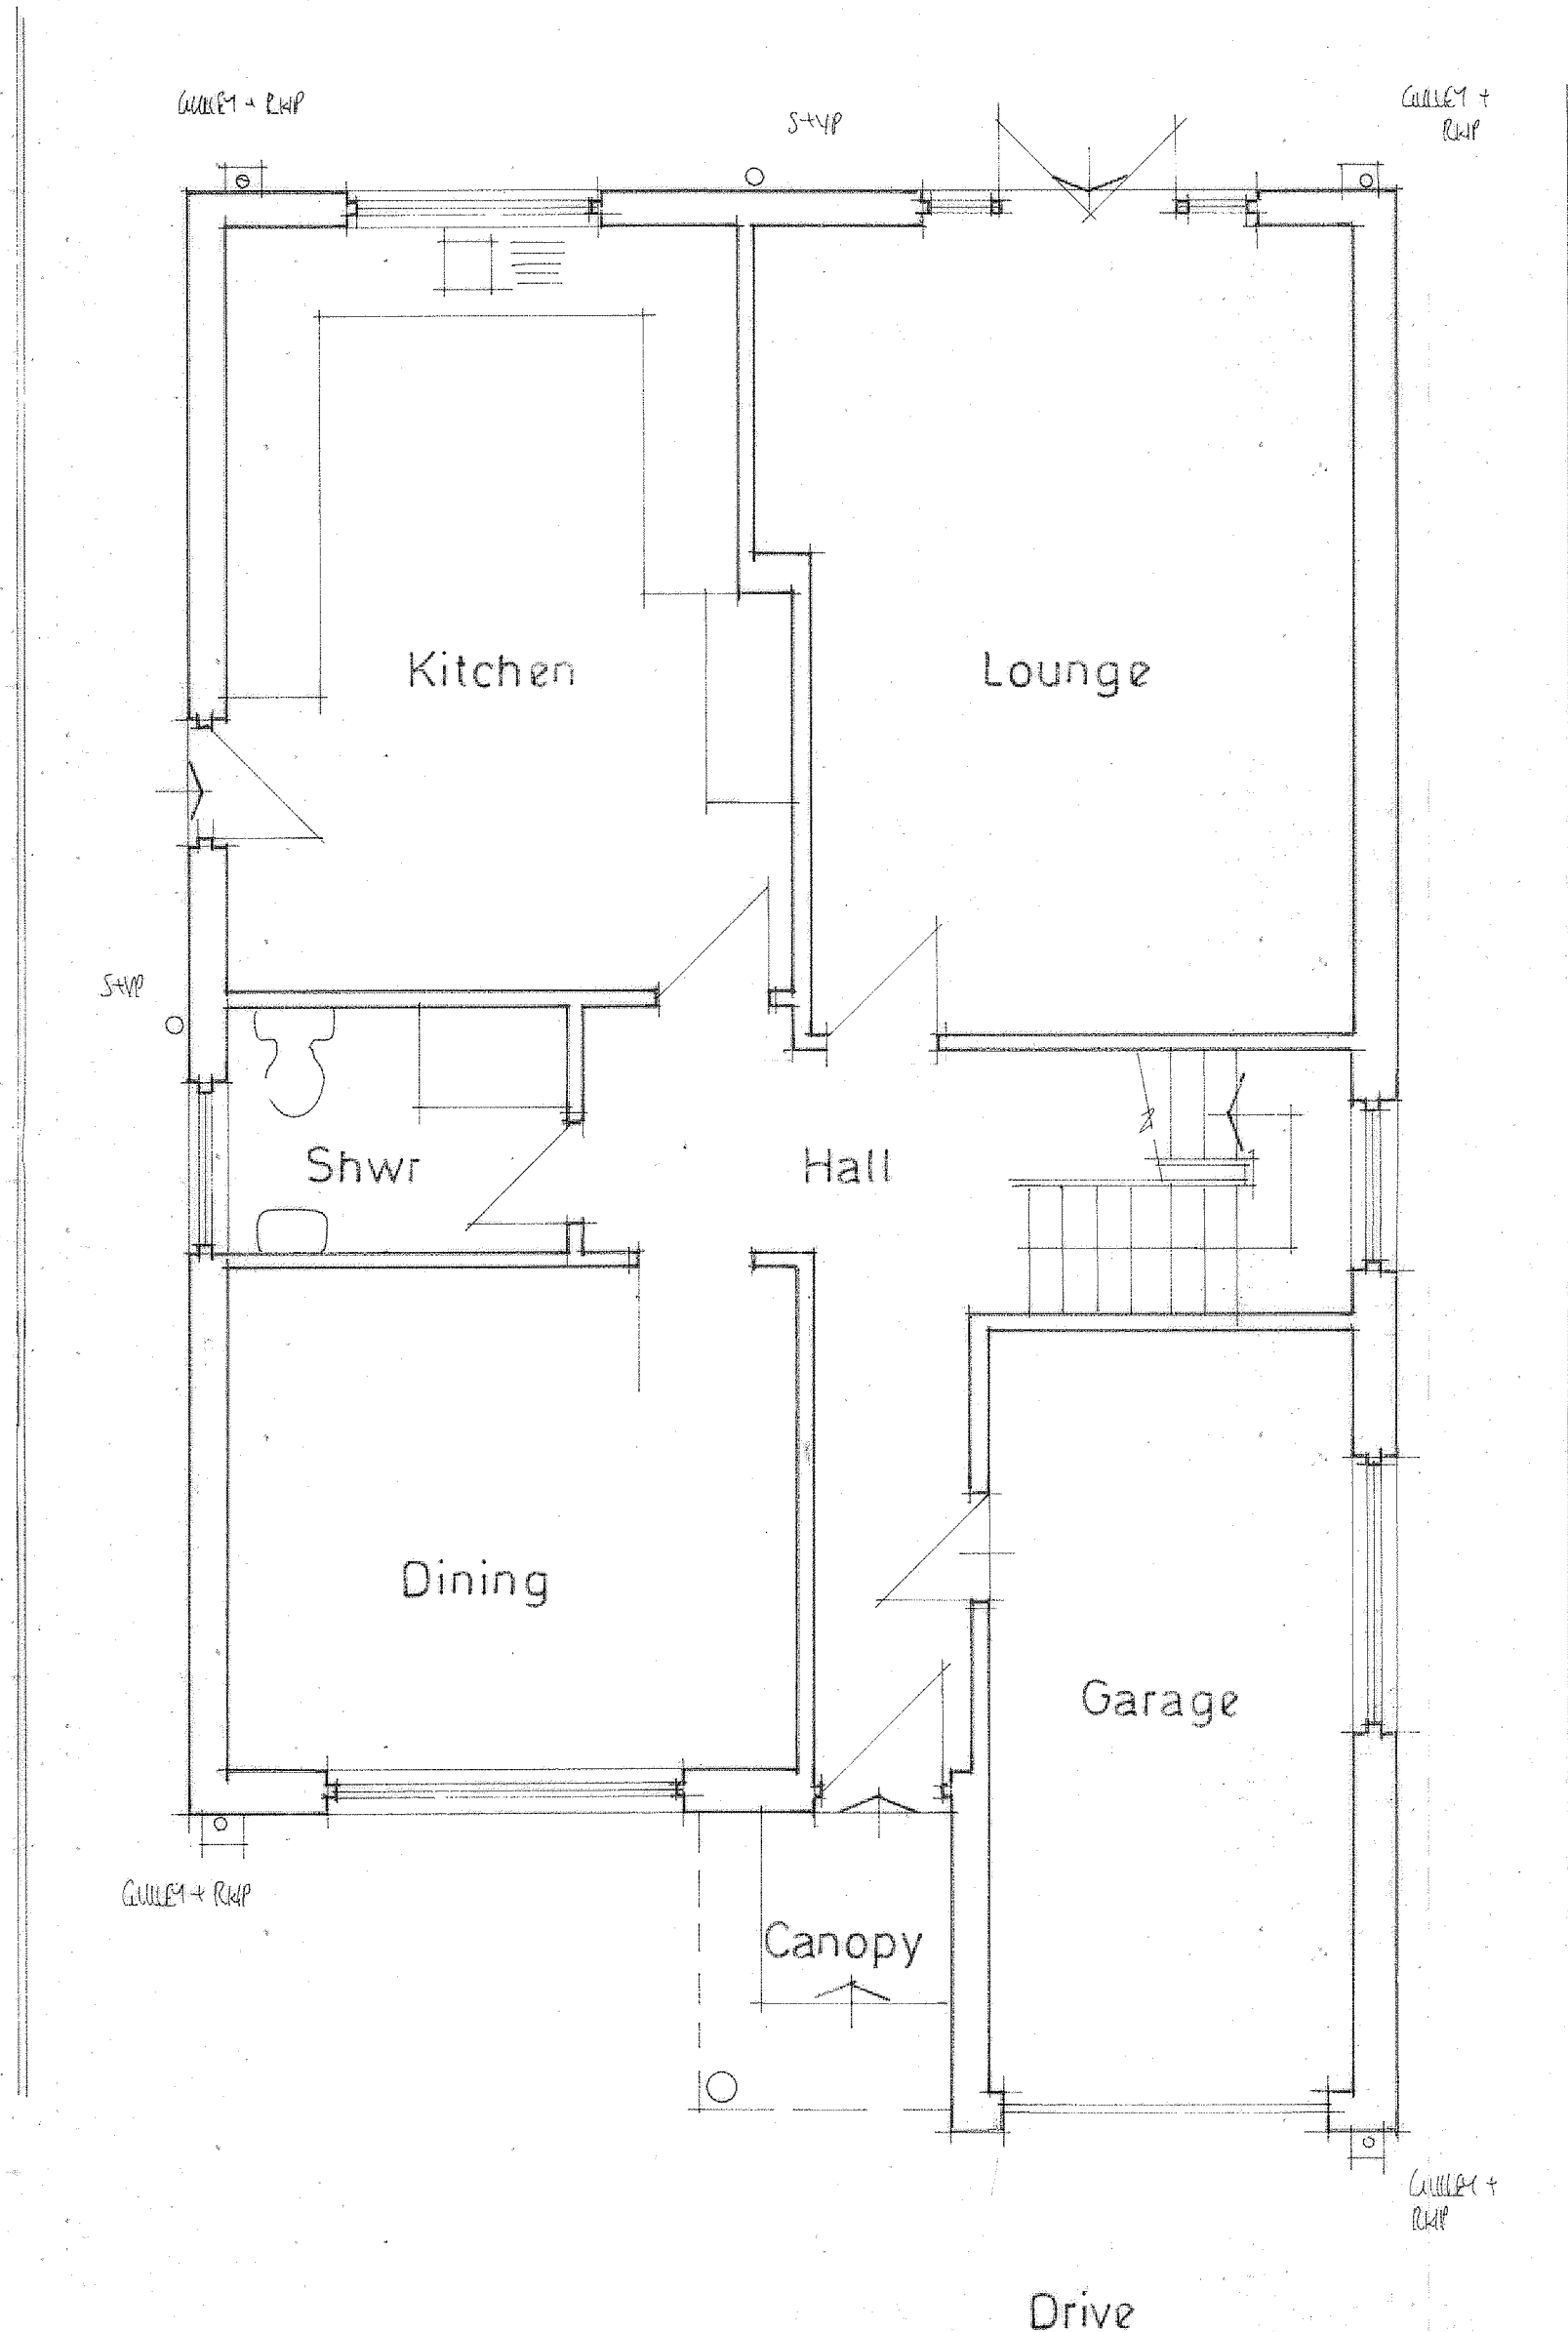


GROUND FLOOR PLAN

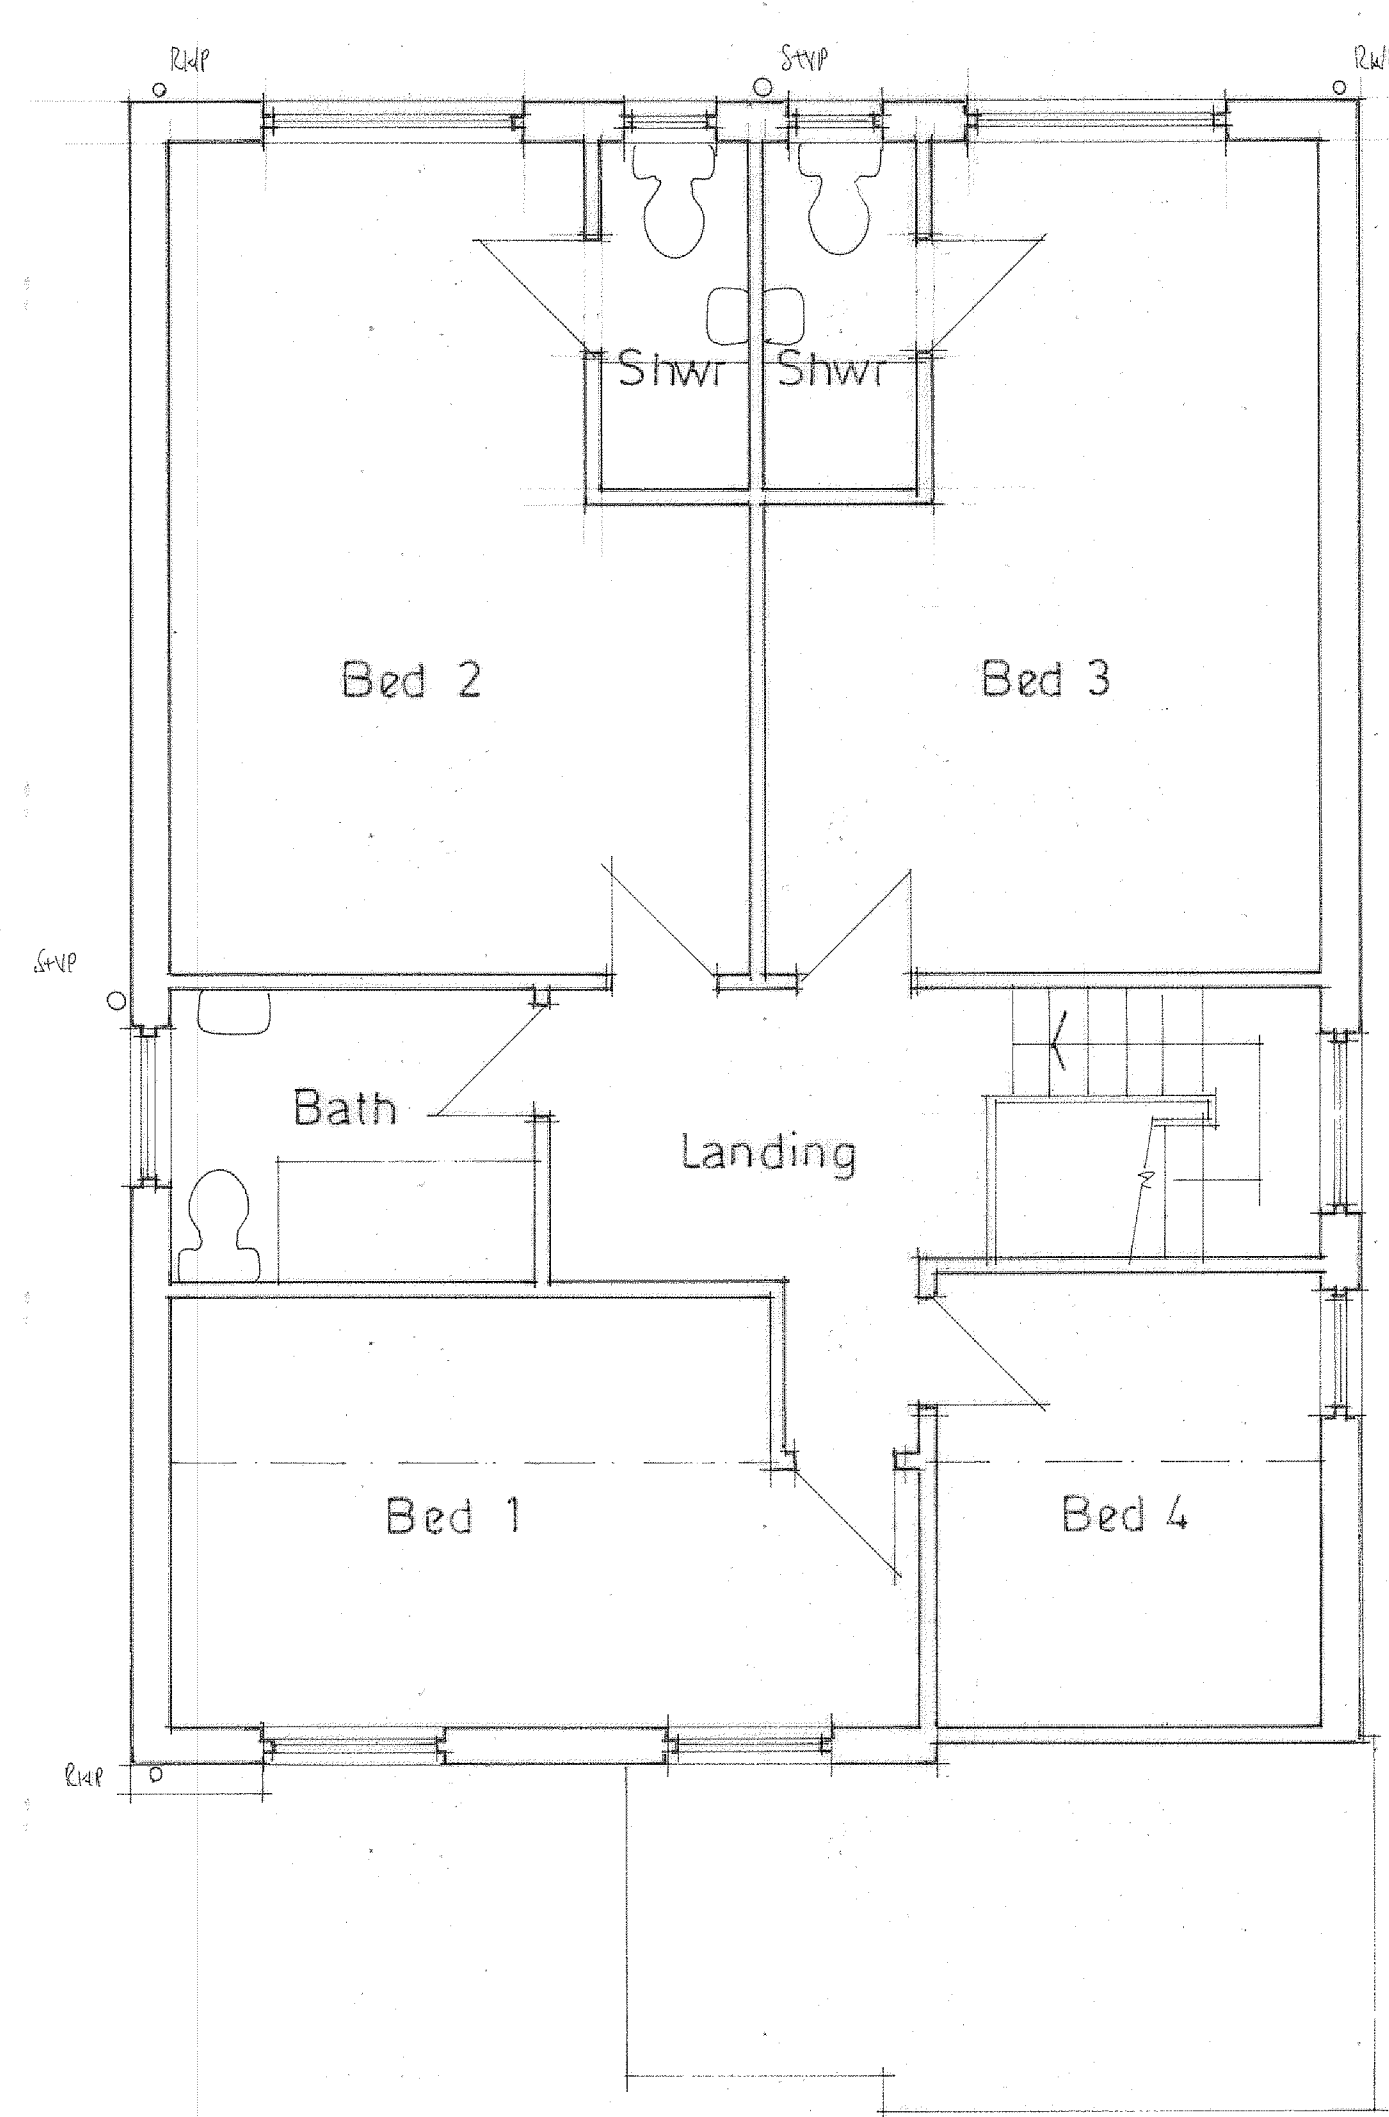

FIRST FLOOR PLAN



REAR ELEVATION

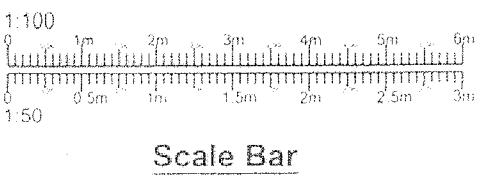

PROJECT
 REMOVE EXISTING FRONT DORMER
 AND EXTEND MAIN WALLS, PROVIDE
 NEW ROOF OVER ALTERED FRONT
 ELEVATION INCLUDING NEW MONO
 PITCHED ROOF OVER STUDY / PORCH.
 EXISTING LAYOUTS
 AND ELEVATIONS.
 CLIENT
 MR. A. QUYYOM.
 ADDRESS
 105, HEIGHTS AVE,
 ROCHDALE.
 SCALE 1:50@A1 NOV 2022.
 DRAWING No
 CL 11225791/10.