




Existing Front Elevation

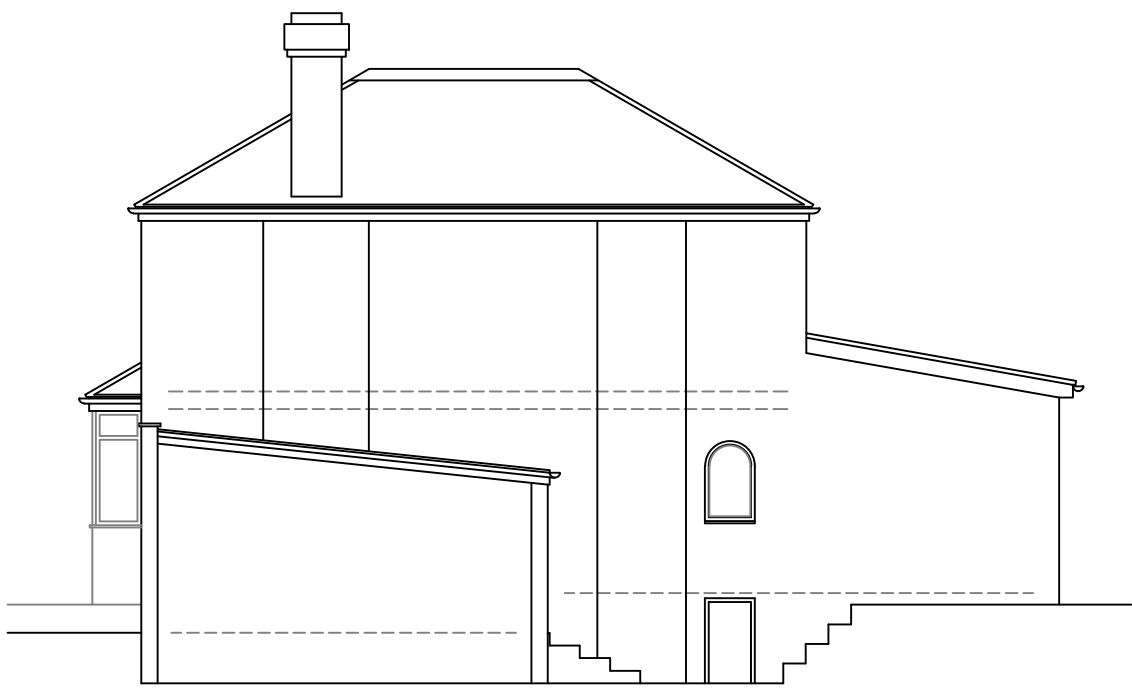


Existing Side Elevation


1:100




Existing Rear Elevation

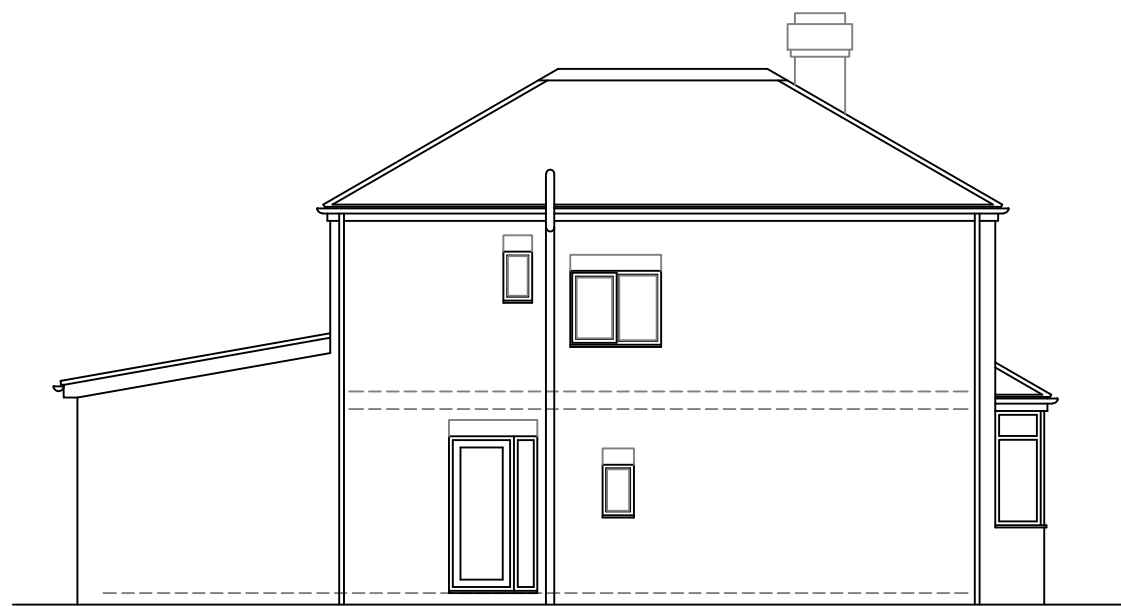

Existing Side Elevation

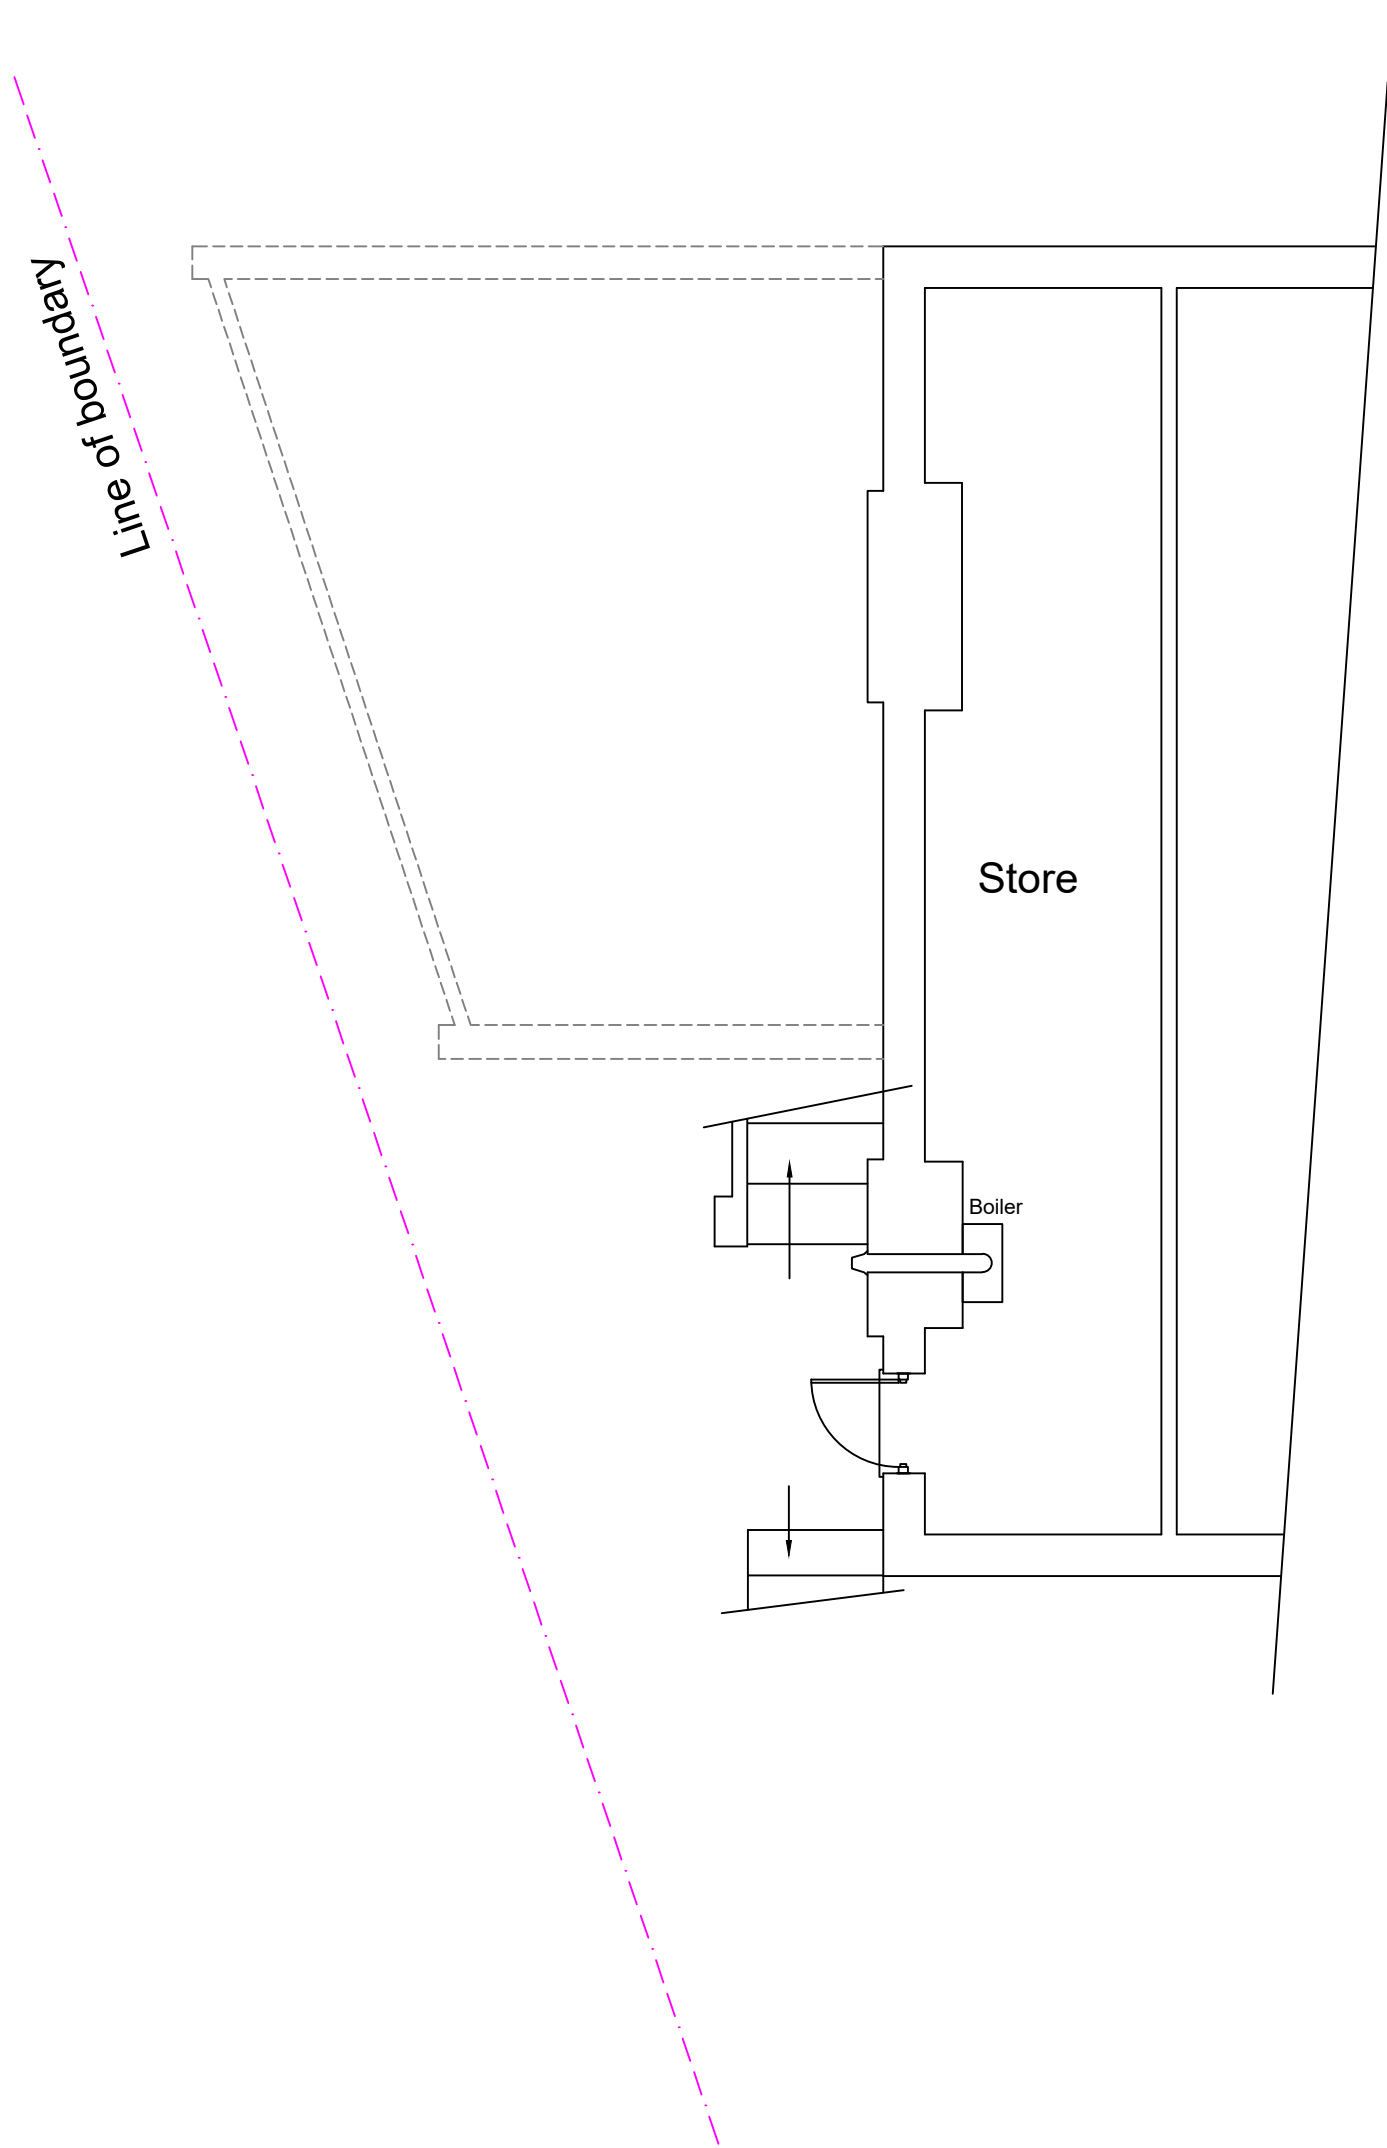


Existing Lower Ground Floor Plan

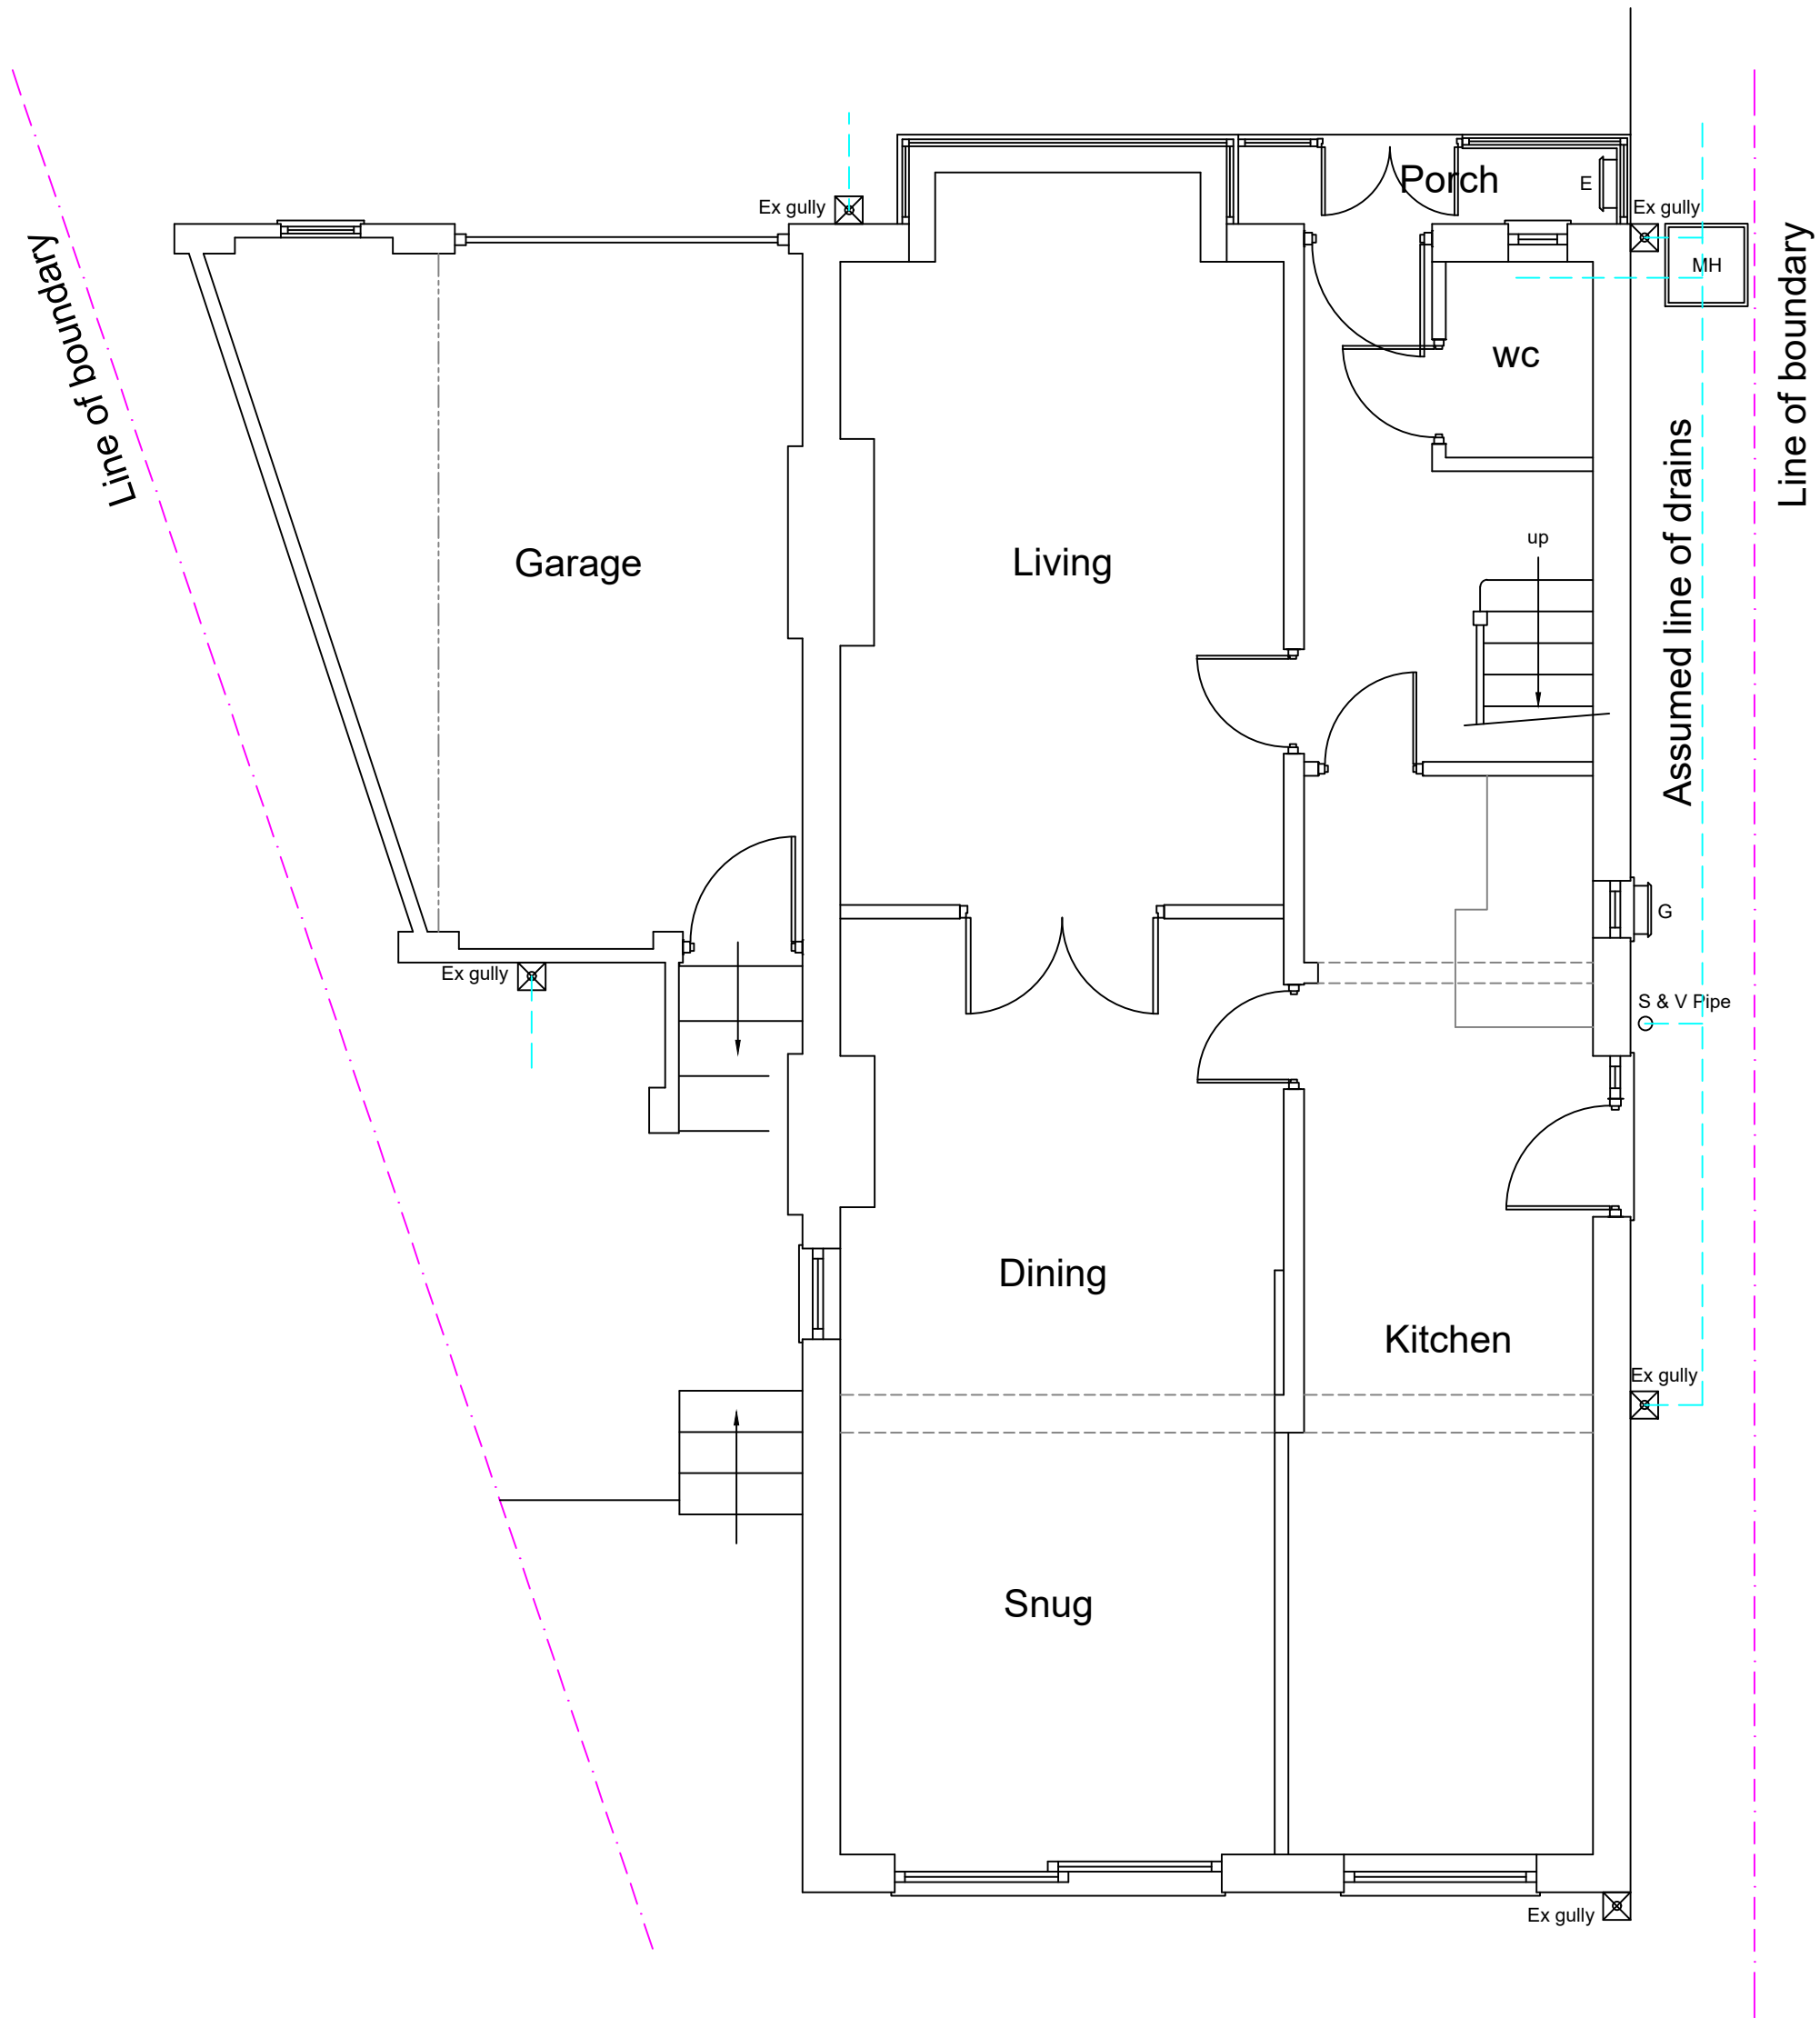


Existing Ground Floor Plan

1:50

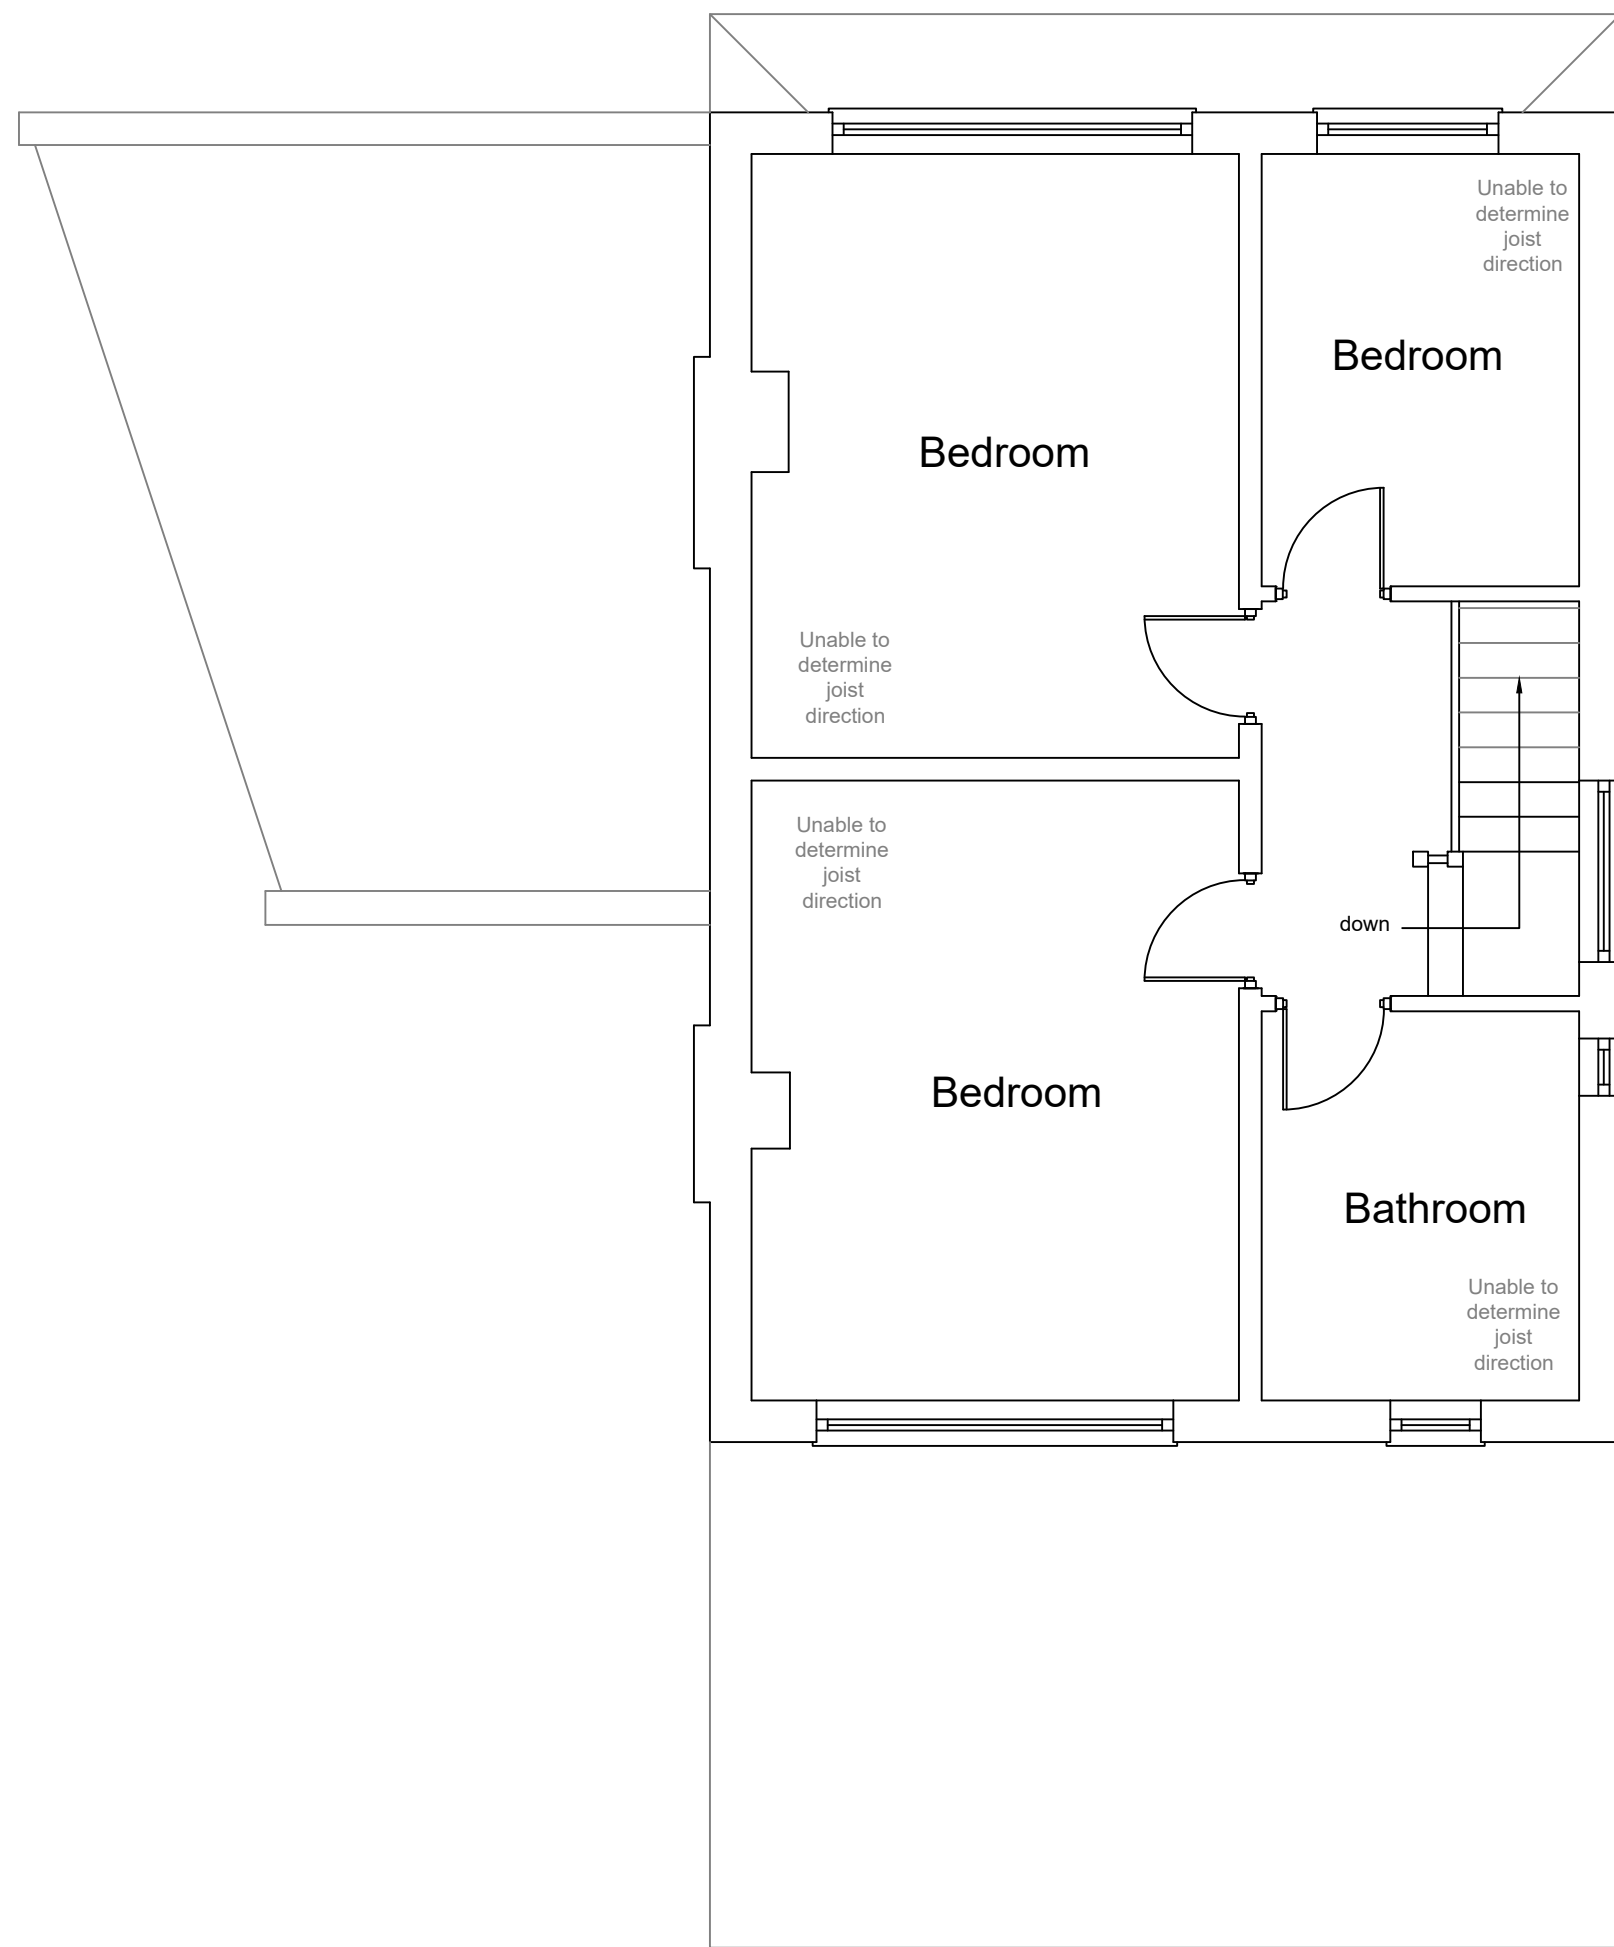

Existing First Floor Plan

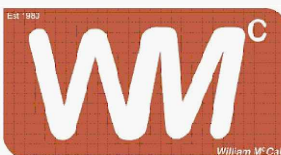Stage :-		Householder Planning Drawing	
Project Title :-		Proposed Single Storey Side Extension	
Drawing Title :-		Existing Plans & Elevations	
Client :-		Ms Lee	
Drwg No :- 07/23/72	1 of 3	Date :- July '23	Rev :-
Scale :- 1:100 & 1:50@A1	Drawn:- SCM	Checked :-	
Site Address :-		42 Penrhyn Avenue Middleton Rochdale M24 1EQ	
The Old Post Room 34 Chew Valley Road Greenfield Saddleworth OL3 7DA Tel: 01457 871202 www.william-mccall.com		 ARCHITECTURAL SERVICES enquiries@william-mccall.com	
		 Partner Authority Scheme	
		A7	