


AS PROPOSED ROOF PLAN - 1:50

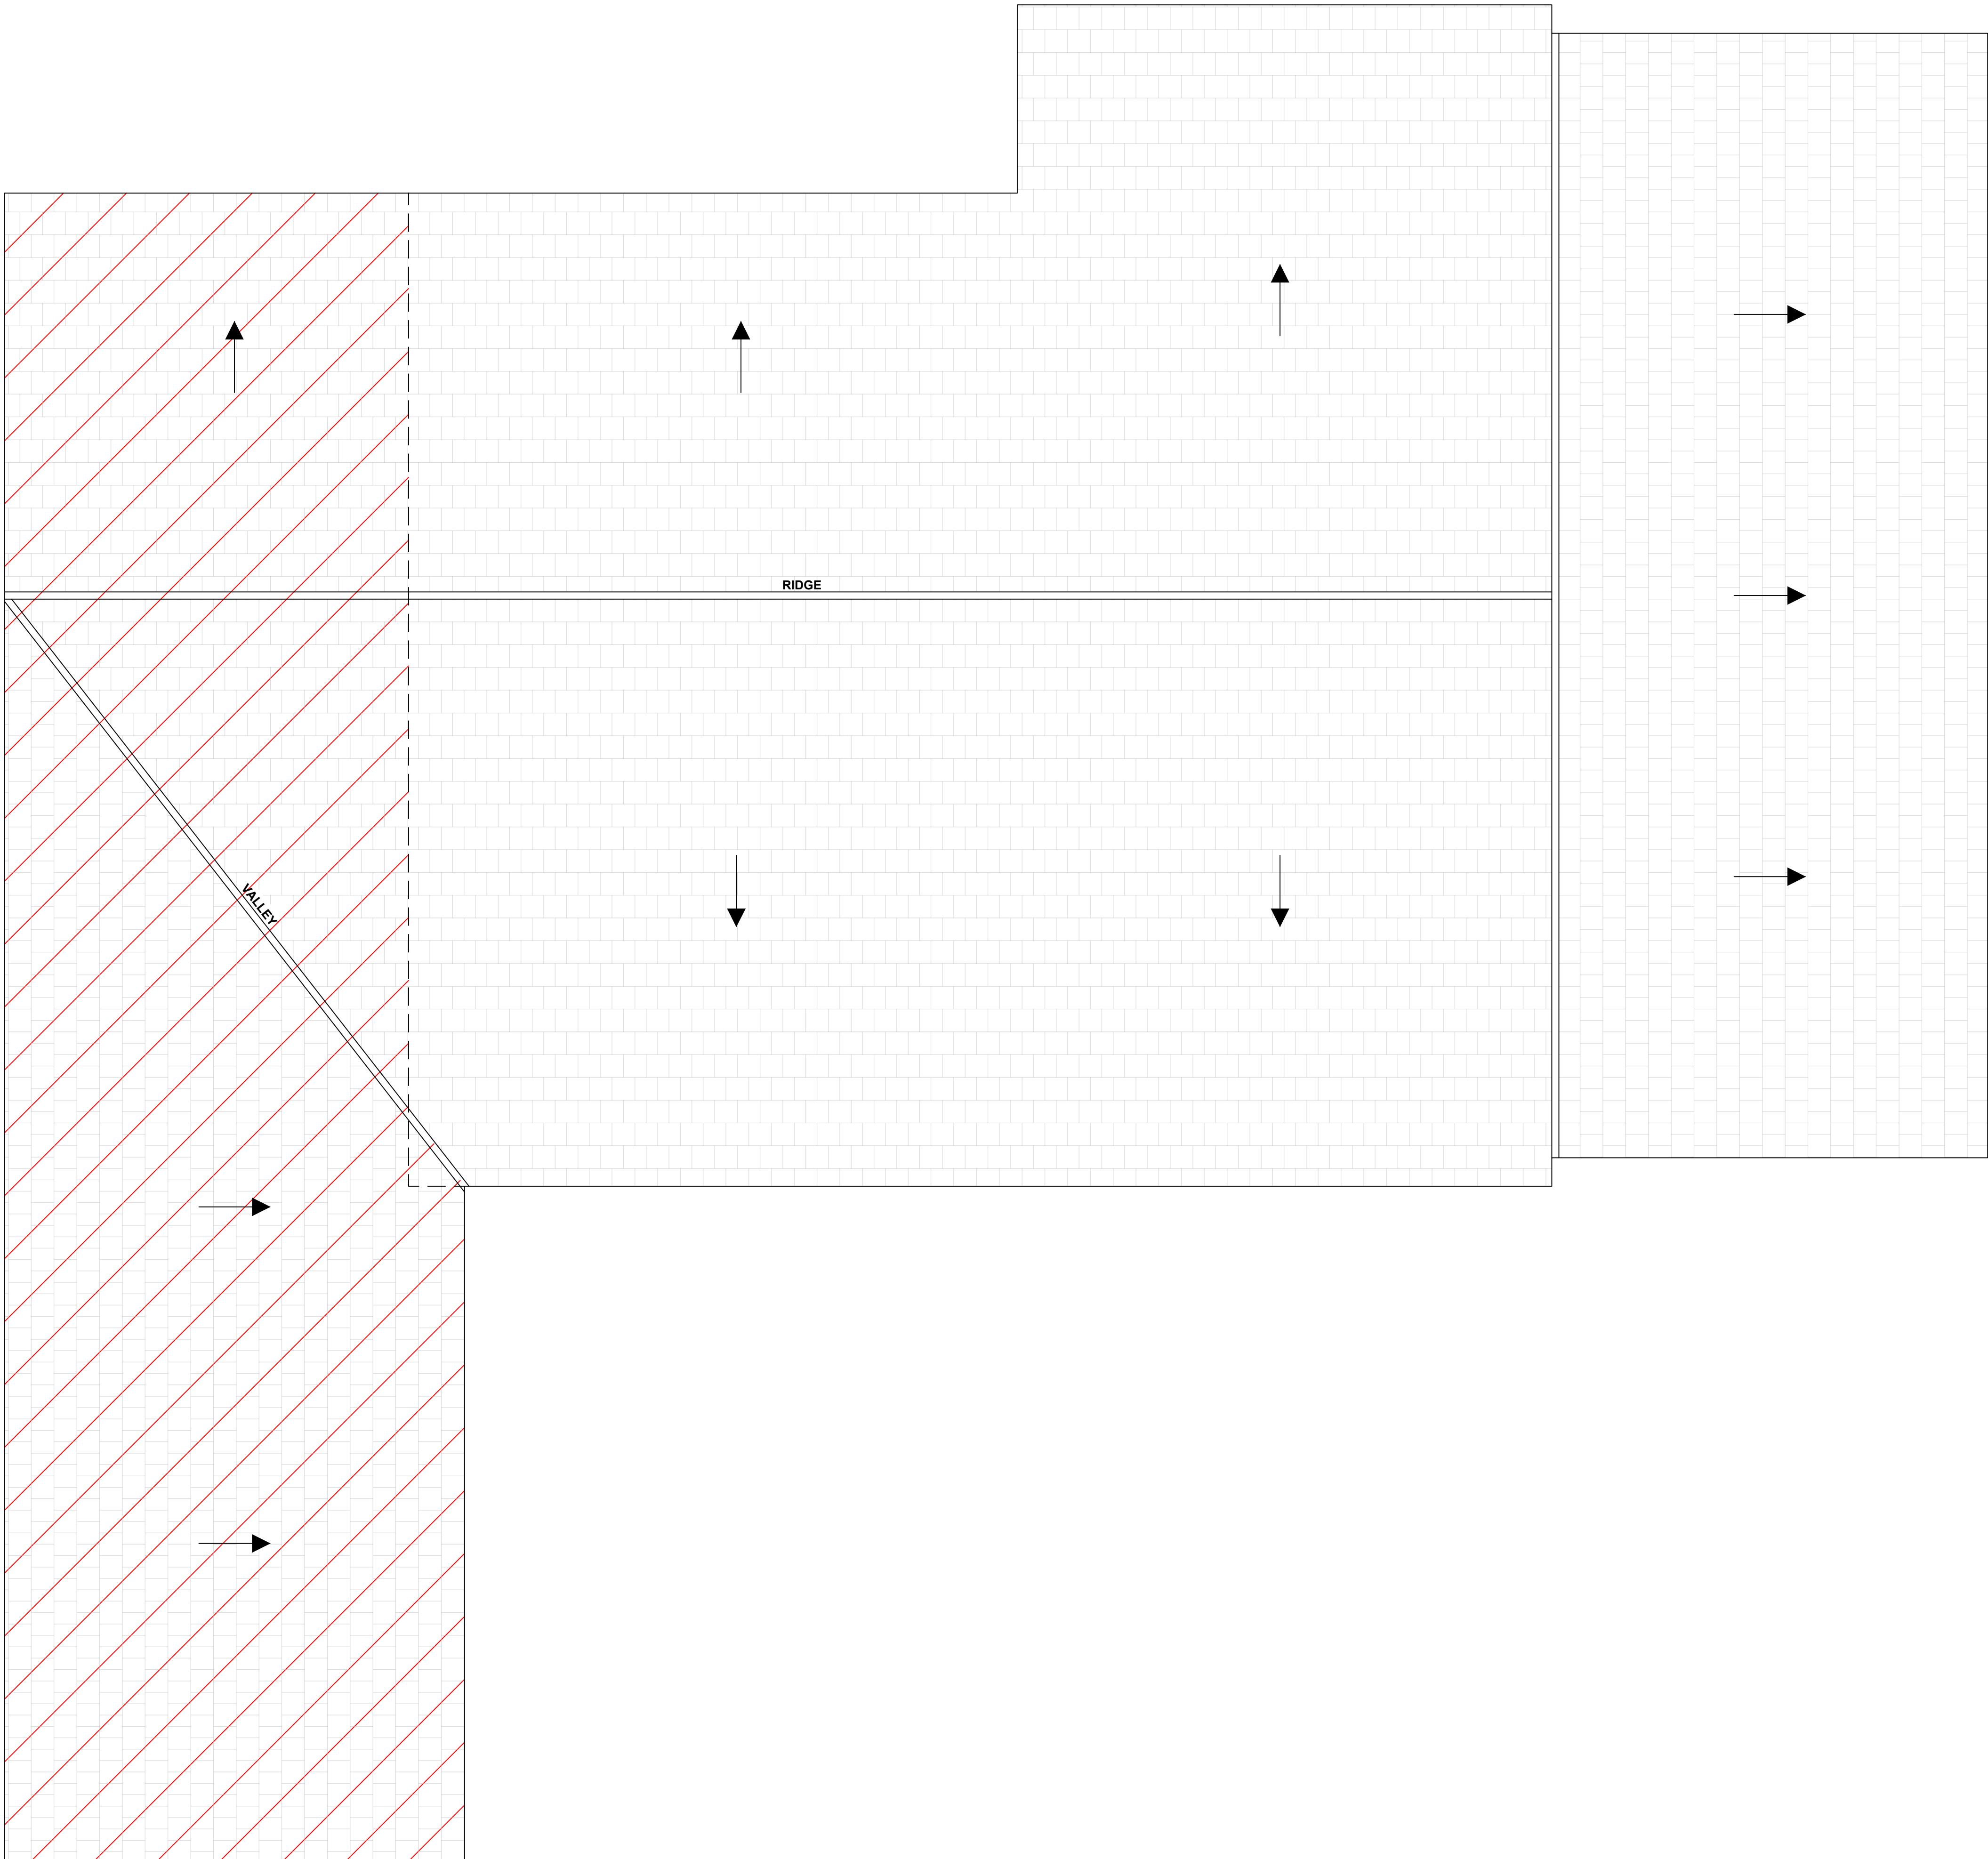

Note:
Contractor is to verify all dimensions and levels on site prior to site works commencement. Under no circumstances are any dimensions or levels to be scaled from this drawing number for the purpose of manufacturing components. Contractor to report any discrepancies to the Designer.

DRAWING KEY

 Denotes area of proposed pitched roof structure over new extension, to be tied into existing structure.

REVISION		DESCRIPTION		DATE
--		PLANNING		MAR 24
SCALE 1:50			SIGNATURE	DATE
		DRAWN	JC	MAR 2024
ORIGINAL SIZE A1		CHECKED	LK	MAR 2024
		APPROVED	MB	MAR 2024
This drawing is copyright and may not be reproduced or made use of unless expressly agreed by M Bradbury Consulting Ltd				
CLIENT The Board of Governors Deeplish Primary Adademy Derby Street Rochdale OL11 1LT				
PROJECT S.E.N Building Redevelopment & Safeguarding Works				
 59 Wilmslow Road, Handforth, Cheshire, SK9 3EN WEB: www.bradbury-consulting.co.uk TEL: 01625 522 209				
TITLE As Proposed Roof Plan				
JOB NUMBER 2023.036				
DRAWING NUMBER 2023.036.PL08				