




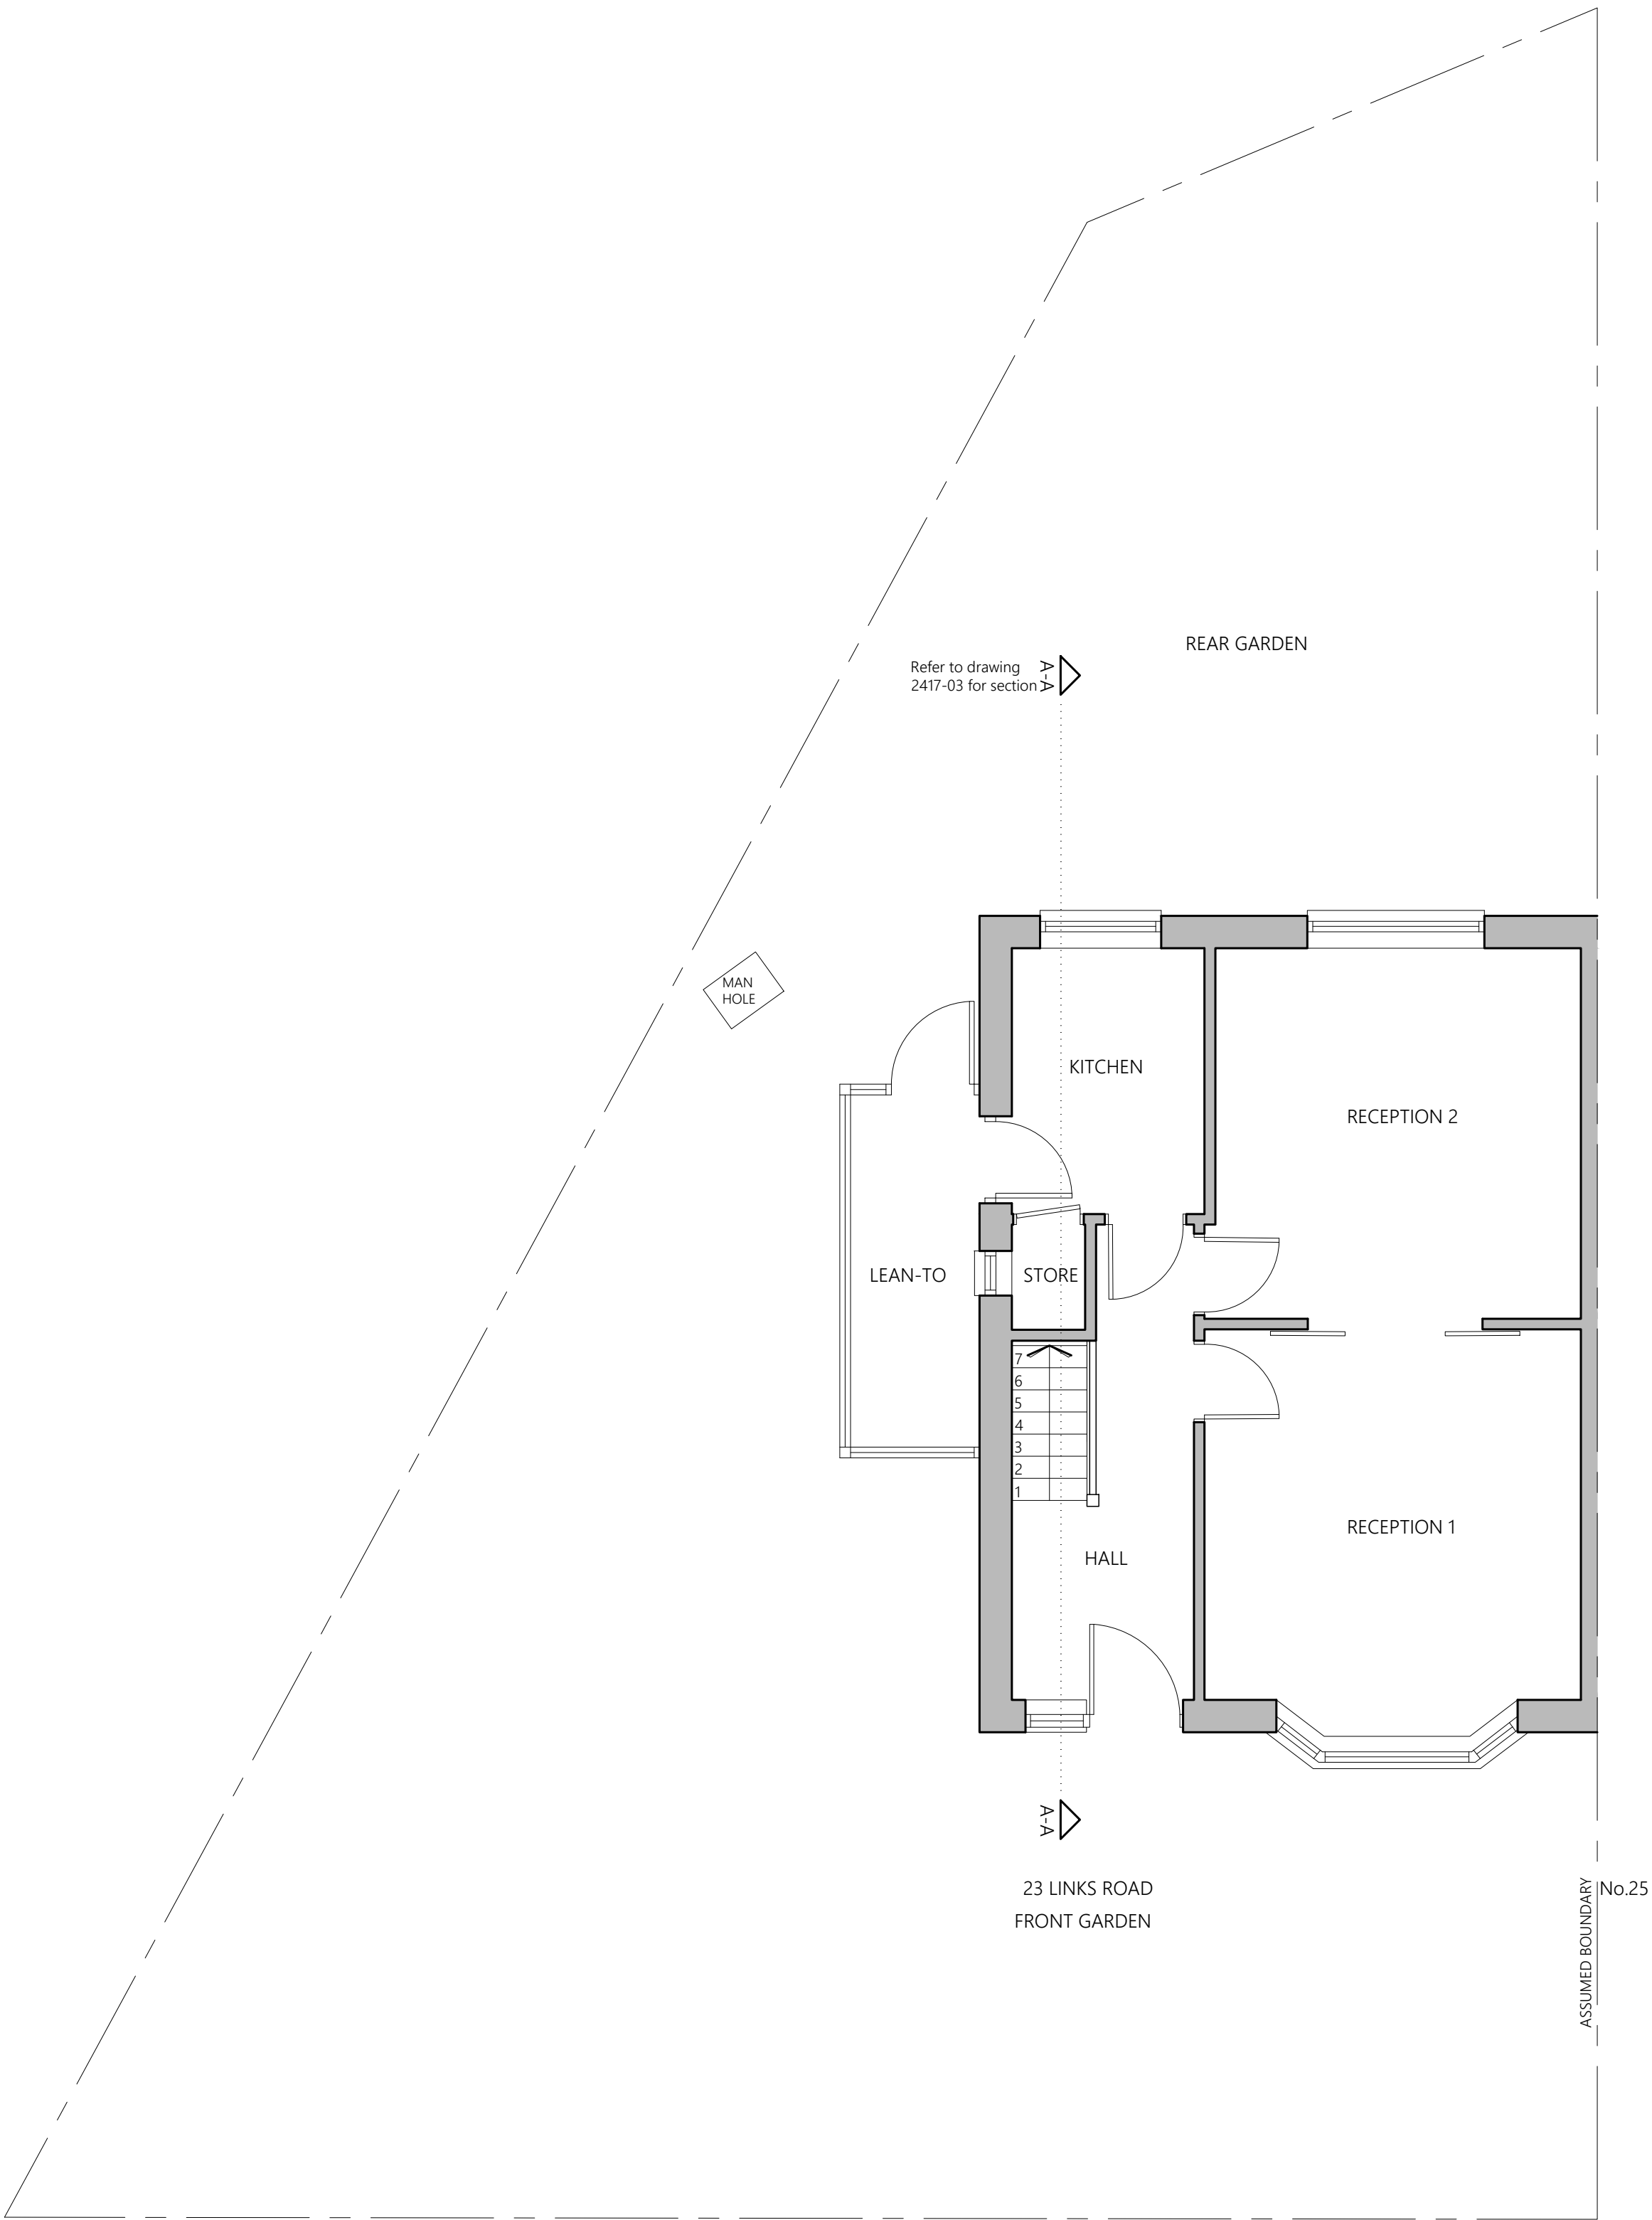


EXISTING GROUND FLOOR PLAN

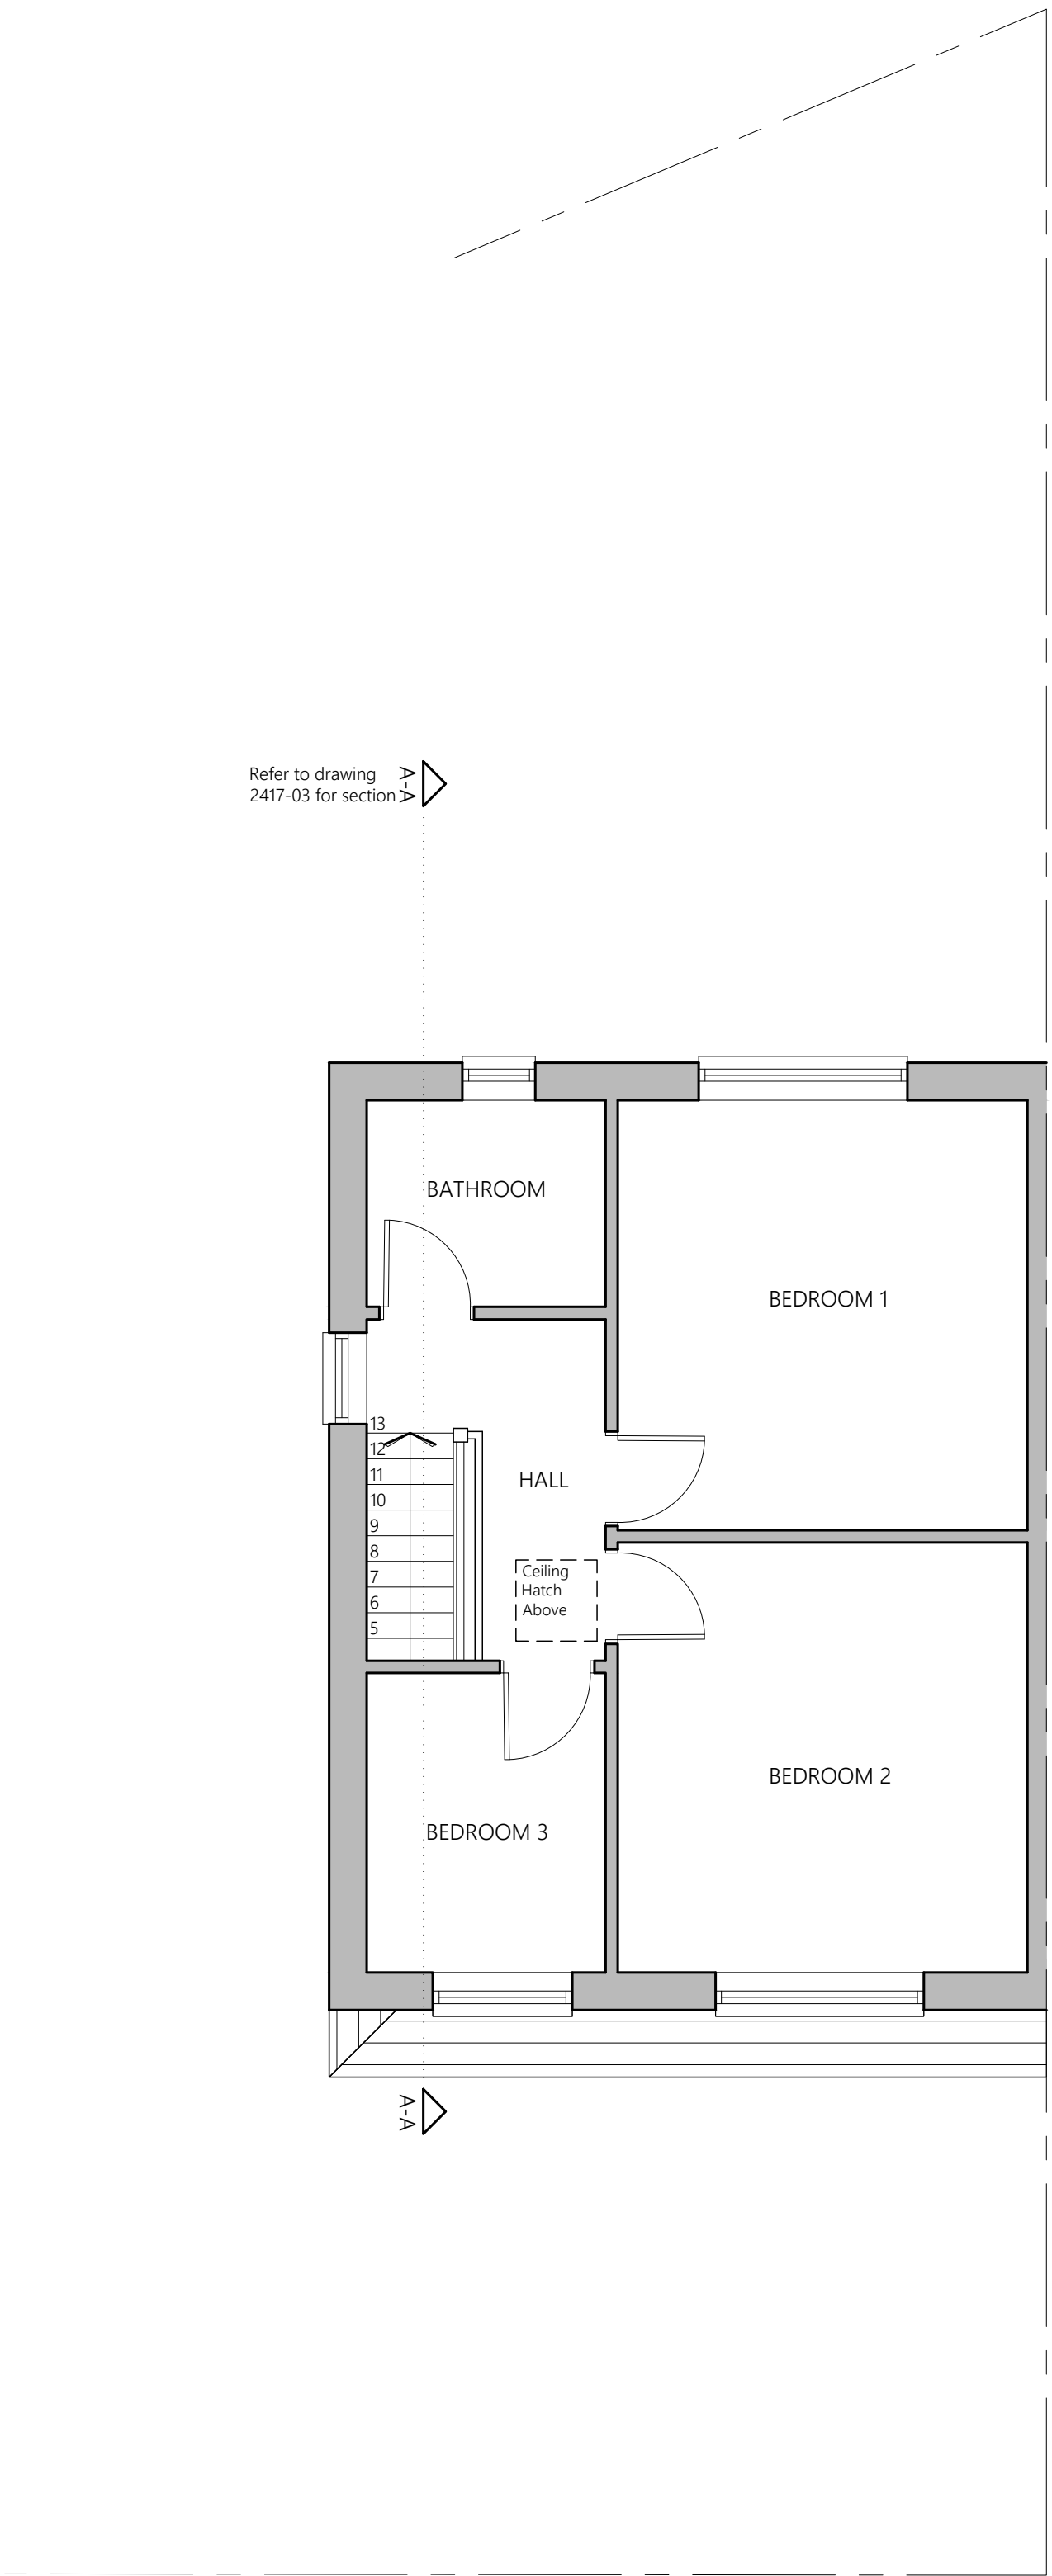

EXISTING FIRST FLOOR PLAN

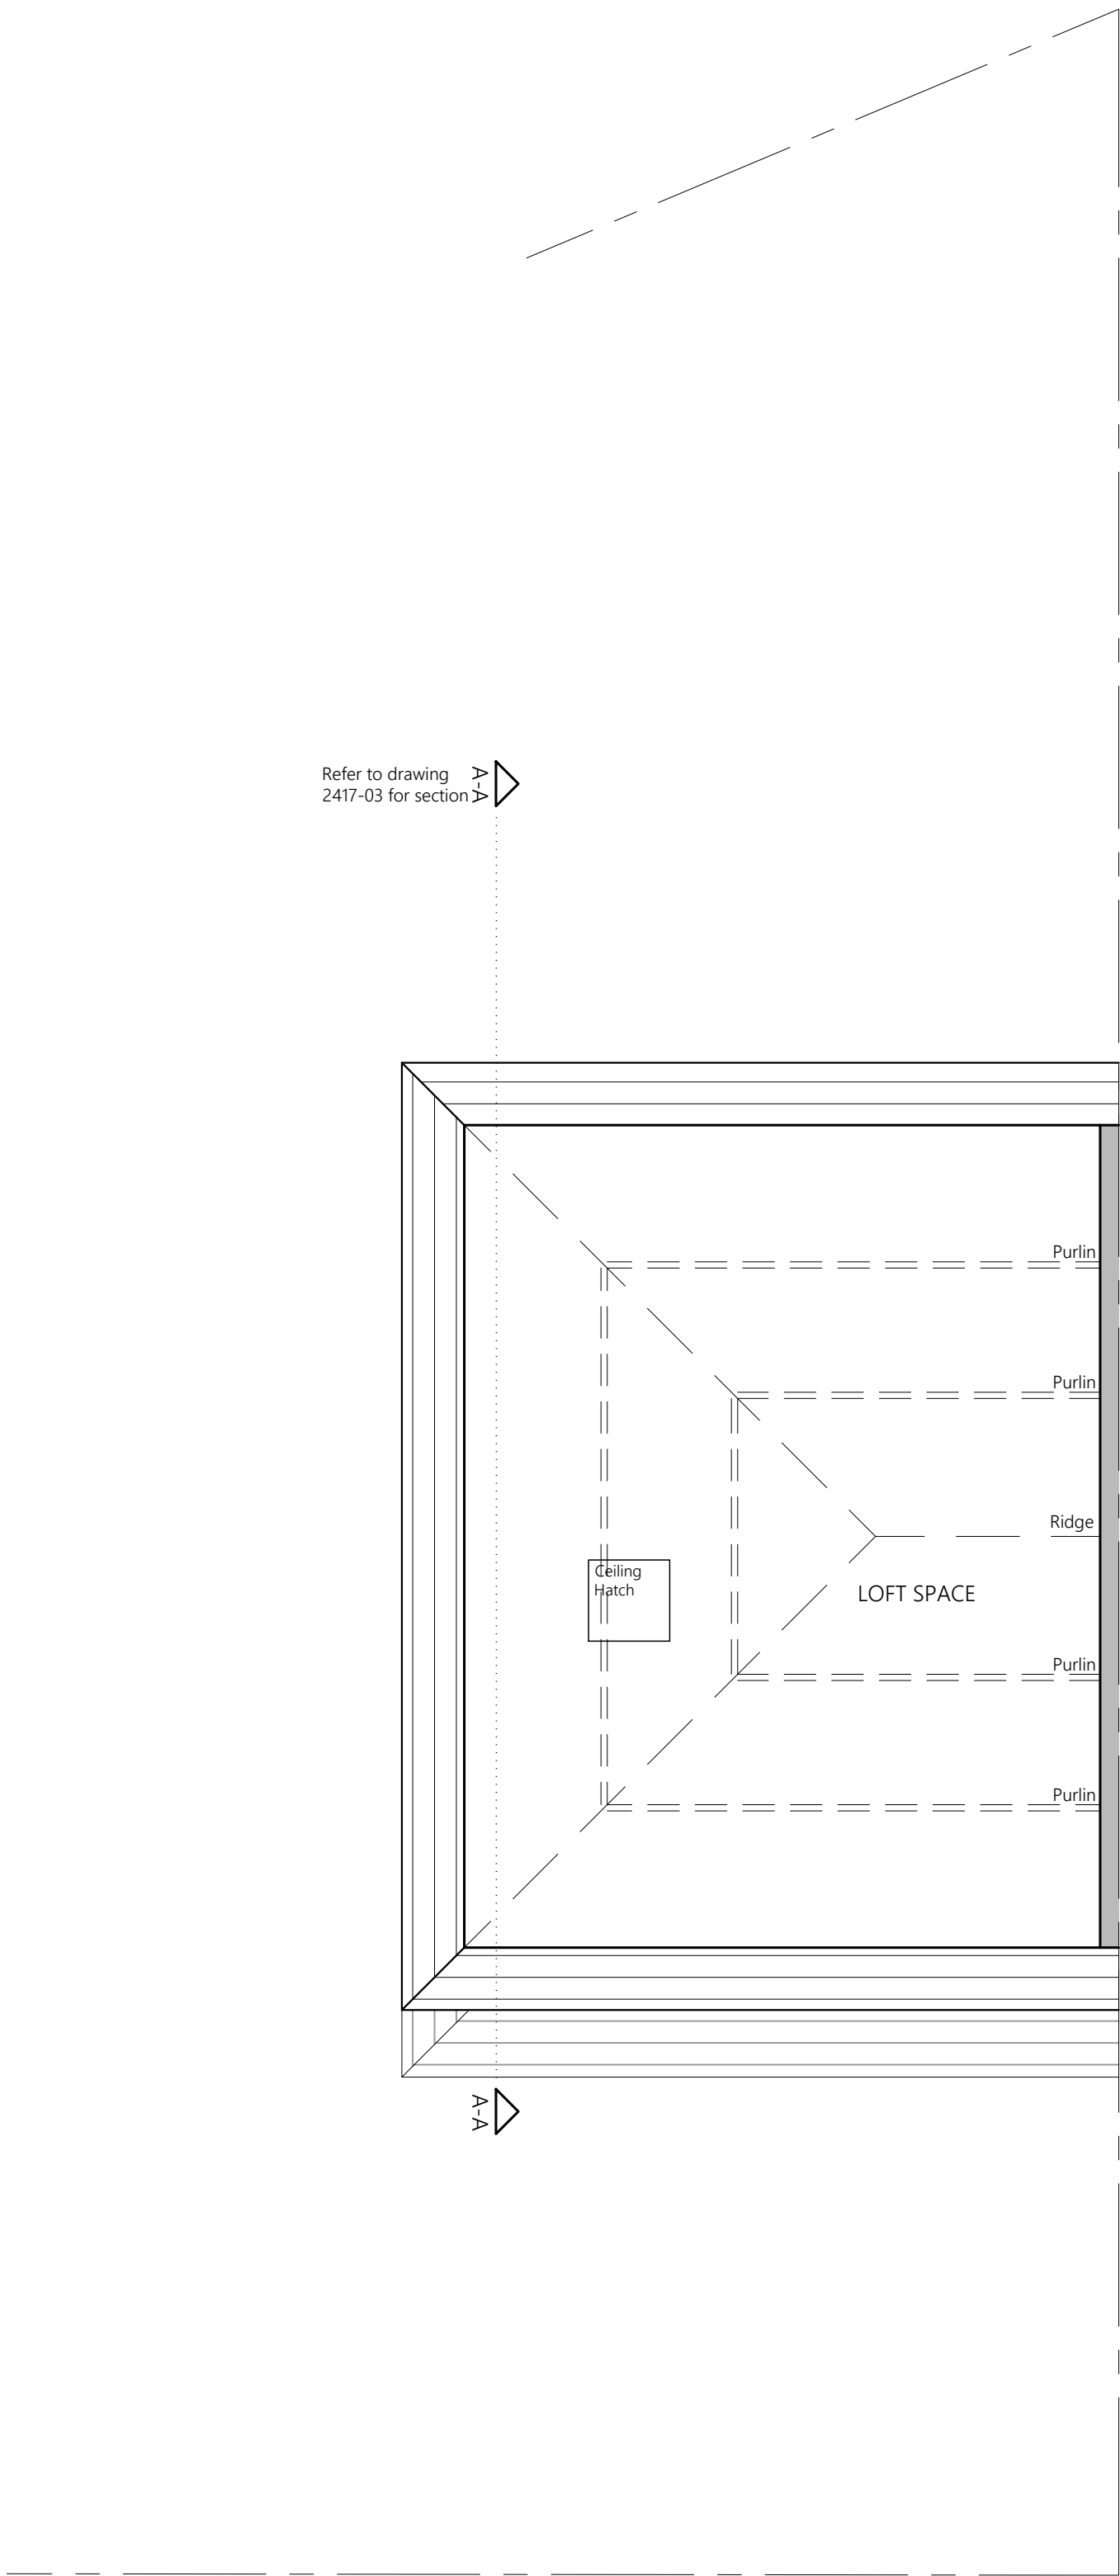

EXISTING SECOND FLOOR PLAN

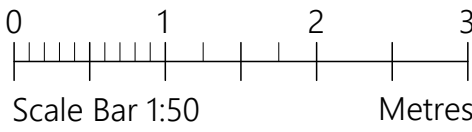

PROJECT	23 Links Road Heywood OL10 2AY		
CLIENT	A Bardhi		
STATUS	Information		
DRAWING	Existing Plans		
DWG No.	2417-02	REV	
SCALE	1:50@A1	DATE	March '24
AGB CAD SERVICES website: www.agbcad.co.uk email: info@agbcad.co.uk telephone: 07912 090 125 DO NOT SCALE FROM THIS DRAWING			